

Notes

DO NOT SCALE - Use Figure Dimensions Only  
IF IN DOUBT - ASK

EXISTING

PROPOSED

NB: to explore possibility to replace  
existing windows with sash windows




01

106

Proposed West Elevation

1:50@A1; 1:100@A3

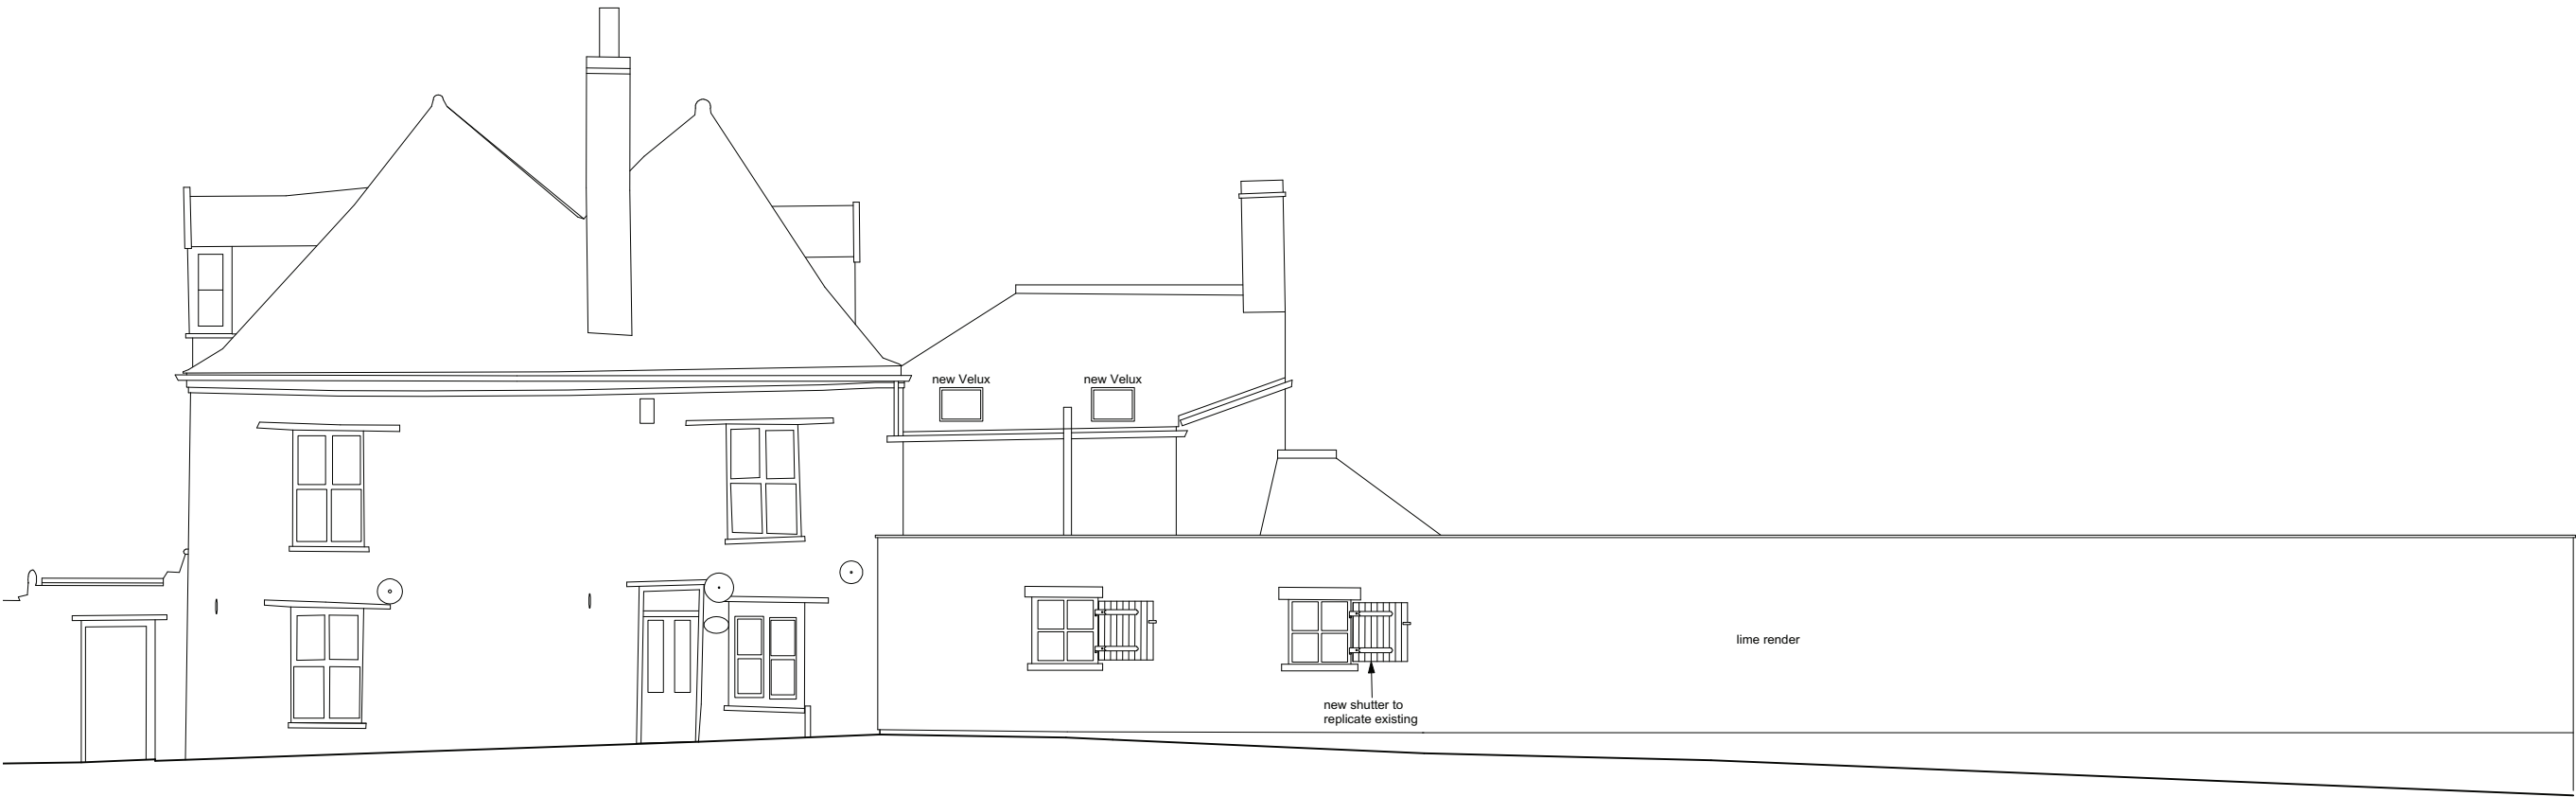

02

106

Proposed North Elevation

1:50@A1; 1:100@A3

Dextension revised15.08.16

Crooflights added01.08.16

Bcladding revised & french doors  
design revised29.07.16

Anew window added01.07.16

Revisions

Crawford House  
Crowley

West and North Elevations  
Proposed

ROGER MEARS ARCHITECTS LLP  
2 Compton TerraceLondon N1 2JN  
rma@rogermeas.comtel 020 7559 8222  
fax 020 7554 5208

| Date     | Scale               | Job No. | Code | Dwg No. |
|----------|---------------------|---------|------|---------|
| 25.04.16 | 1:50@A1<br>1:100@A3 | 1605    | -    | 106 D   |

