


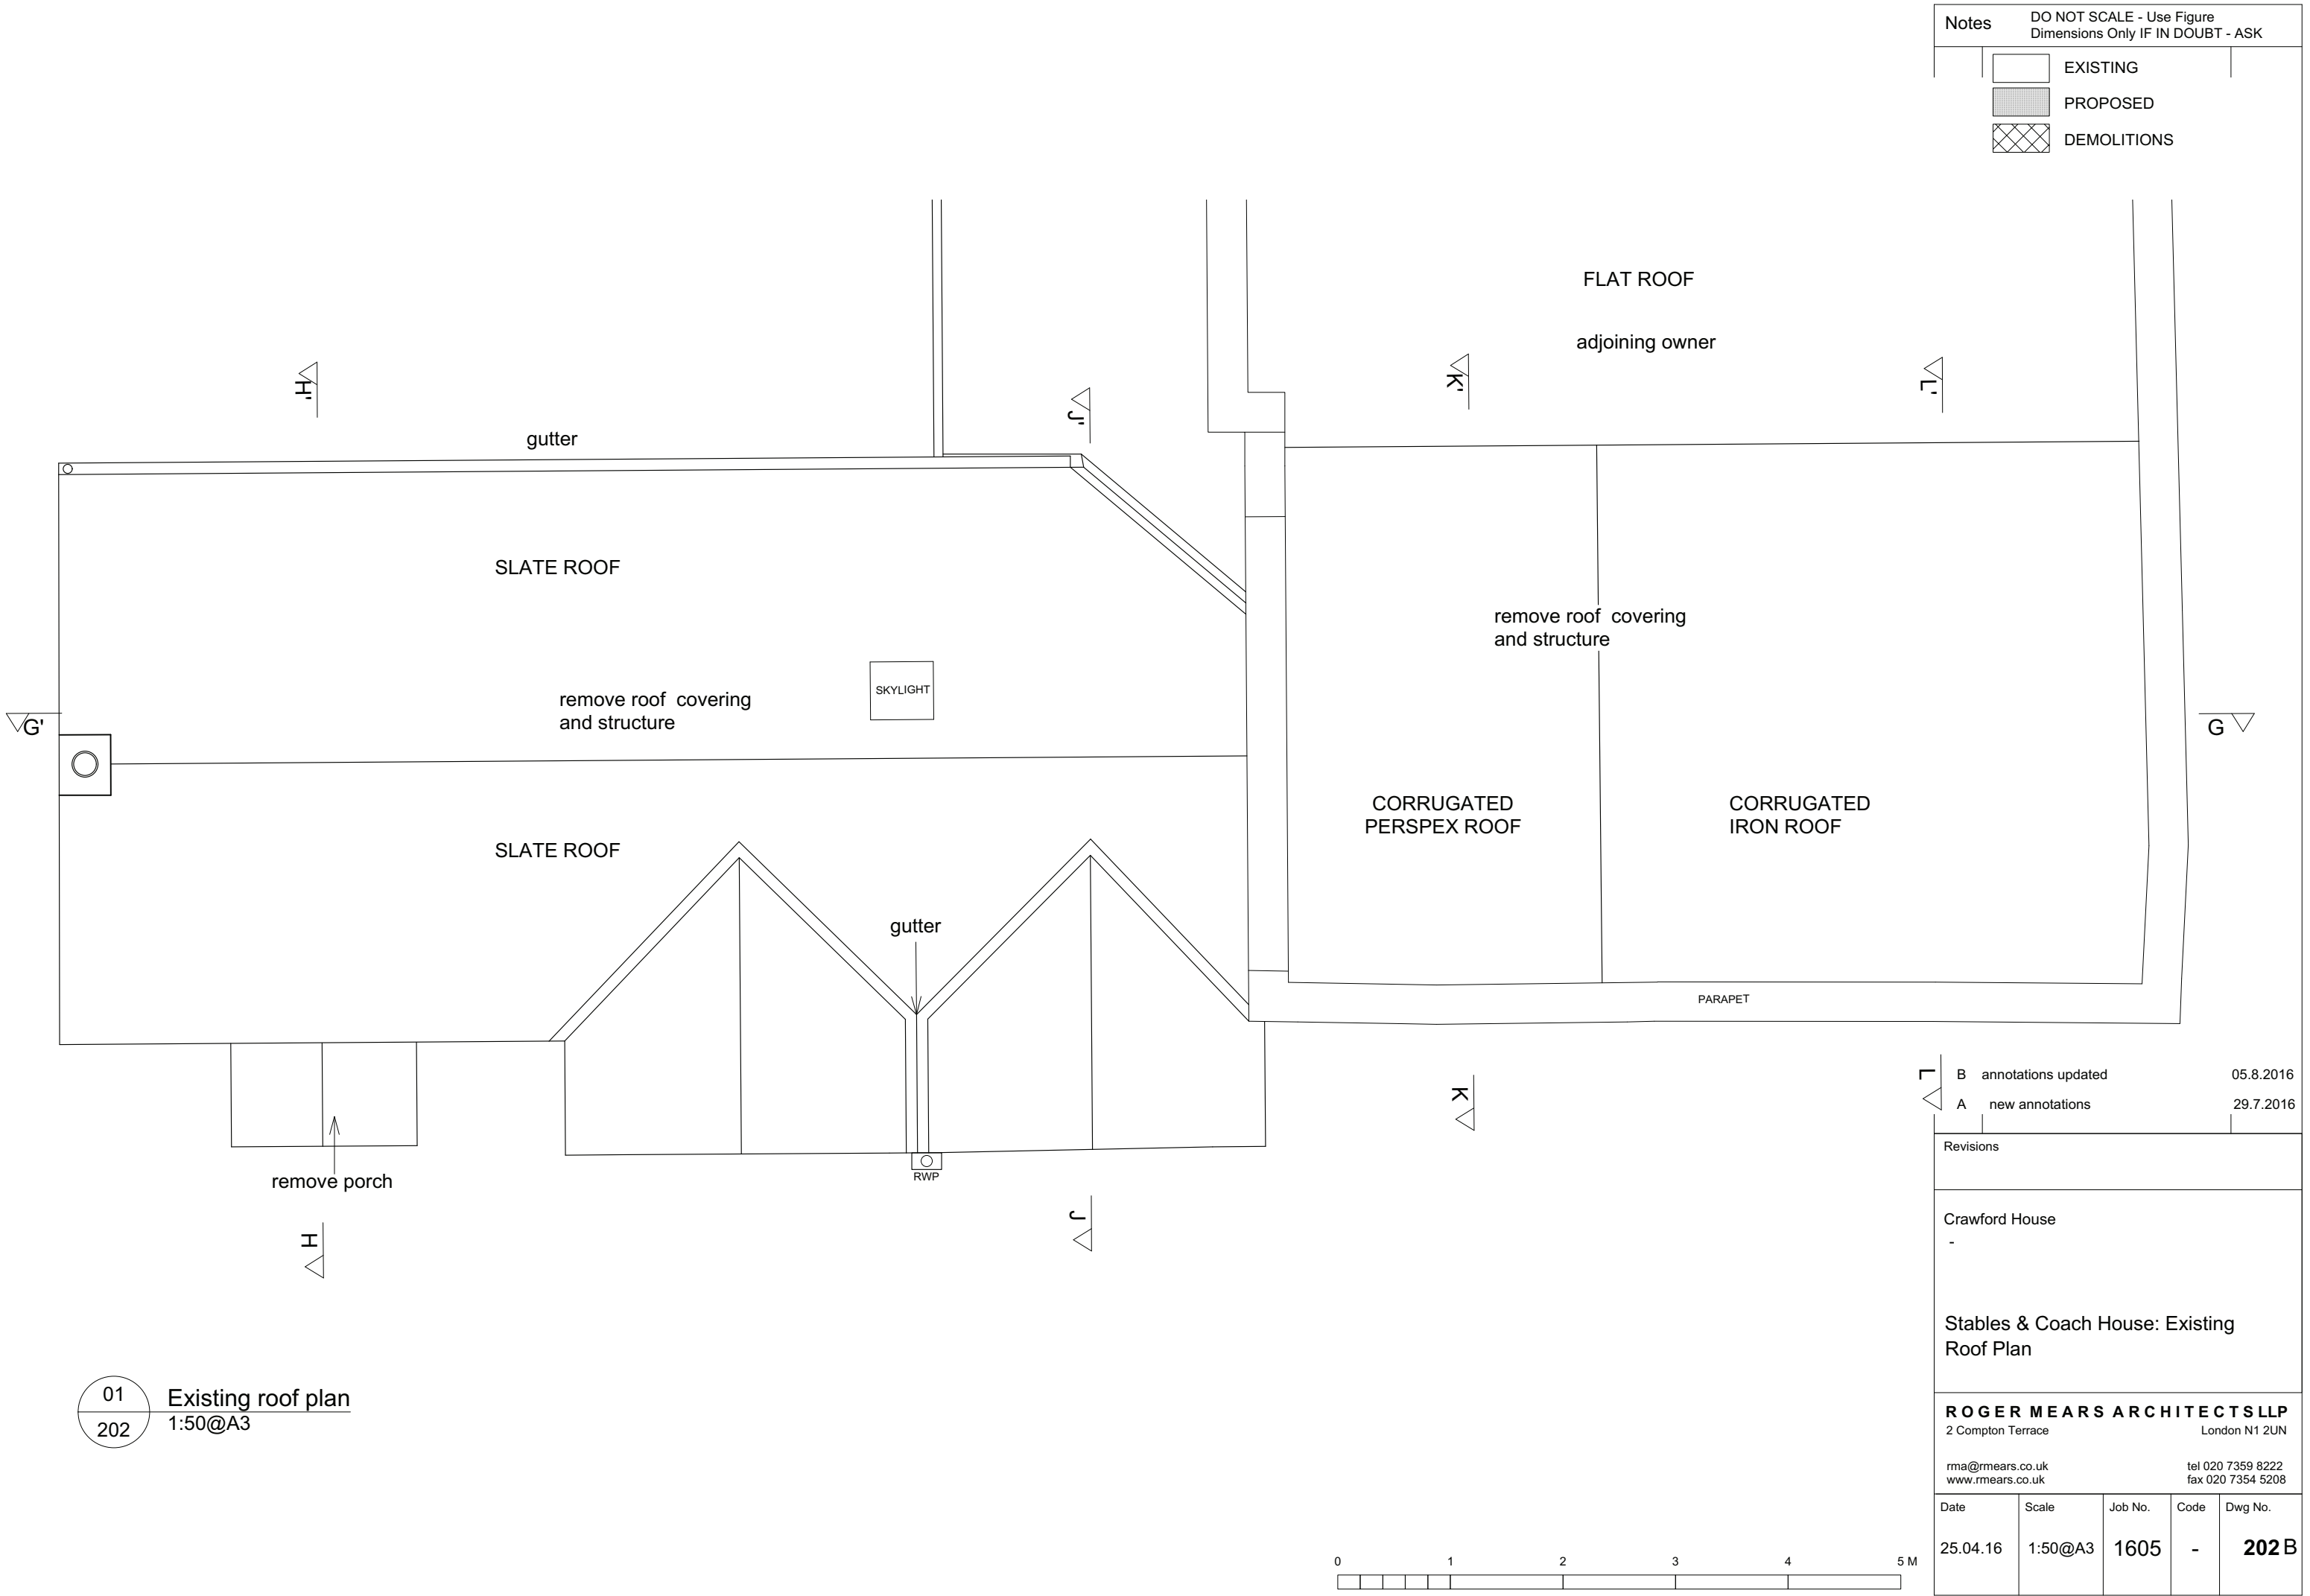

Notes		DO NOT SCALE - Use Figure Dimensions Only IF IN DOUBT - ASK
	EXISTING	
	PROPOSED	
	DEMOLITIONS	

B	annotations updated	05.8.2016
A	new annotations	29.7.2016

Revisions				
Crawford House				
-				
Stables & Coach House: Existing Roof Plan				
ROGER MEARS ARCHITECTS LLP 2 Compton Terrace London N1 2UN rma@mears.co.uk tel 020 7359 8222 www.mears.co.uk fax 020 7354 5208				
Date	Scale	Job No.	Code	Dwg No.
25.04.16	1:50@A3	1605	-	202 B

01 Existing roof plan
202 1:50@A3

