


Notes DO NOT SCALE - Use Figure Dimensions Only IF IN DOUBT - ASK

Existing structure

New insulation, new structure

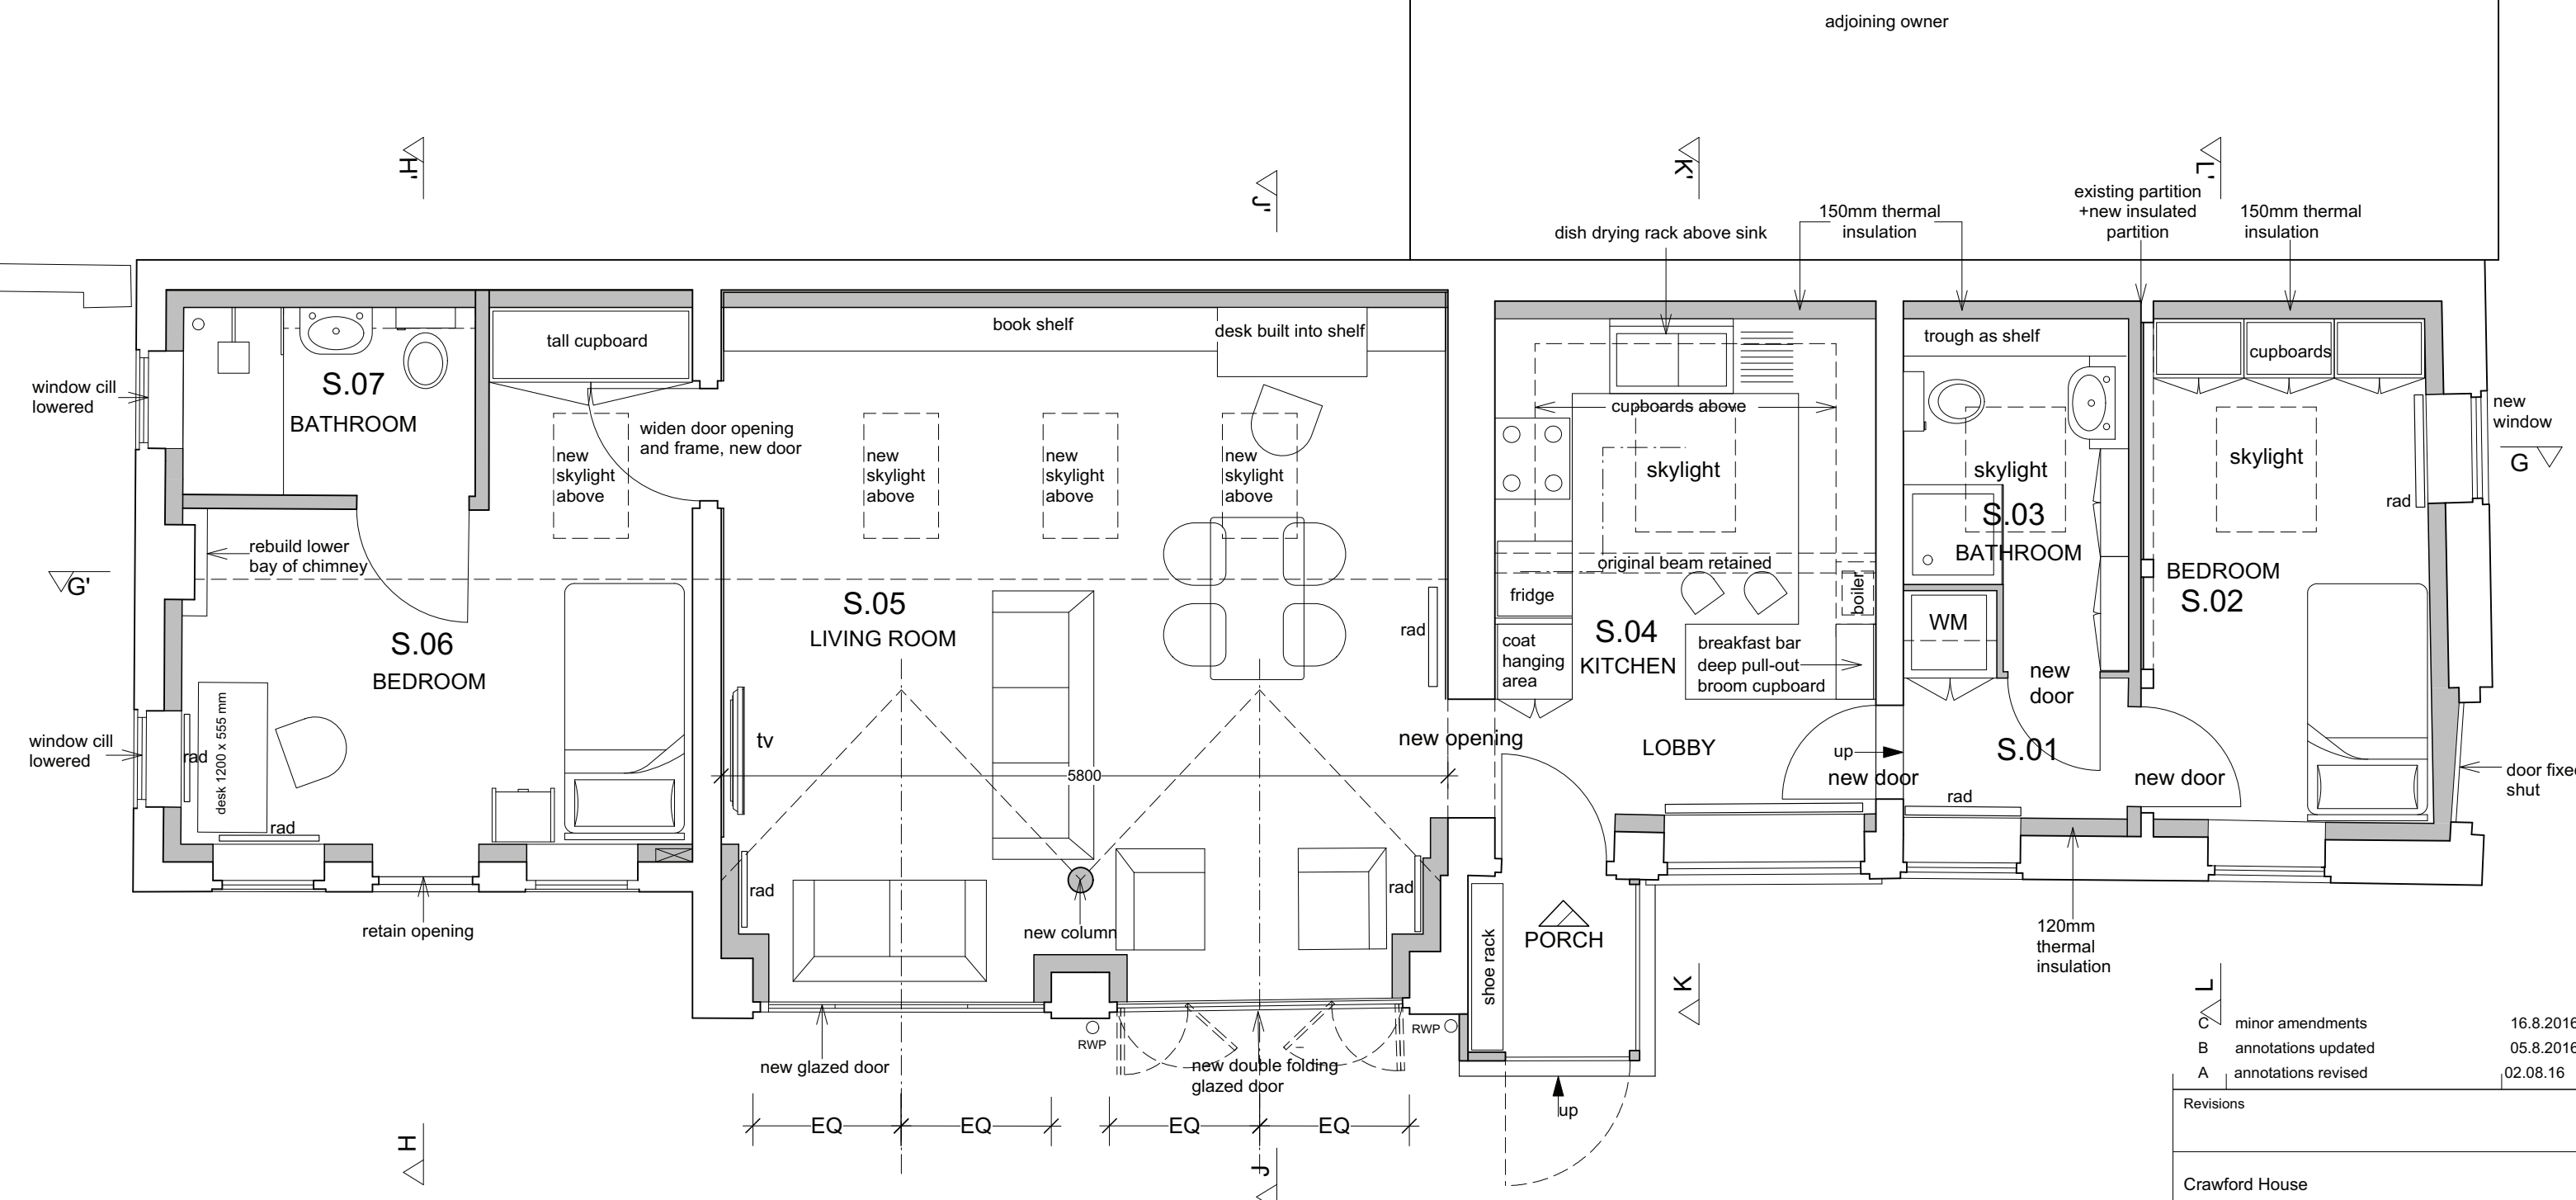

C	minor amendments	16.8.2016
B	annotations updated	05.8.2016
A	annotations revised	02.08.16

Revisions

Crawford House

Stables & Coach House: Proposed Ground Floor plan

ROGER MEARS ARCHITECTS LLP
2 Compton Terrace London N1 2UN
rma@mears.co.uk tel 020 7359 8222
www.mears.co.uk fax 020 7354 5208

Date	Scale	Job No.	Code	Dwg No.
03.05.16	1:50@A3	1605	-	211C



01 Proposed ground floor plan
211 1:50@A3