


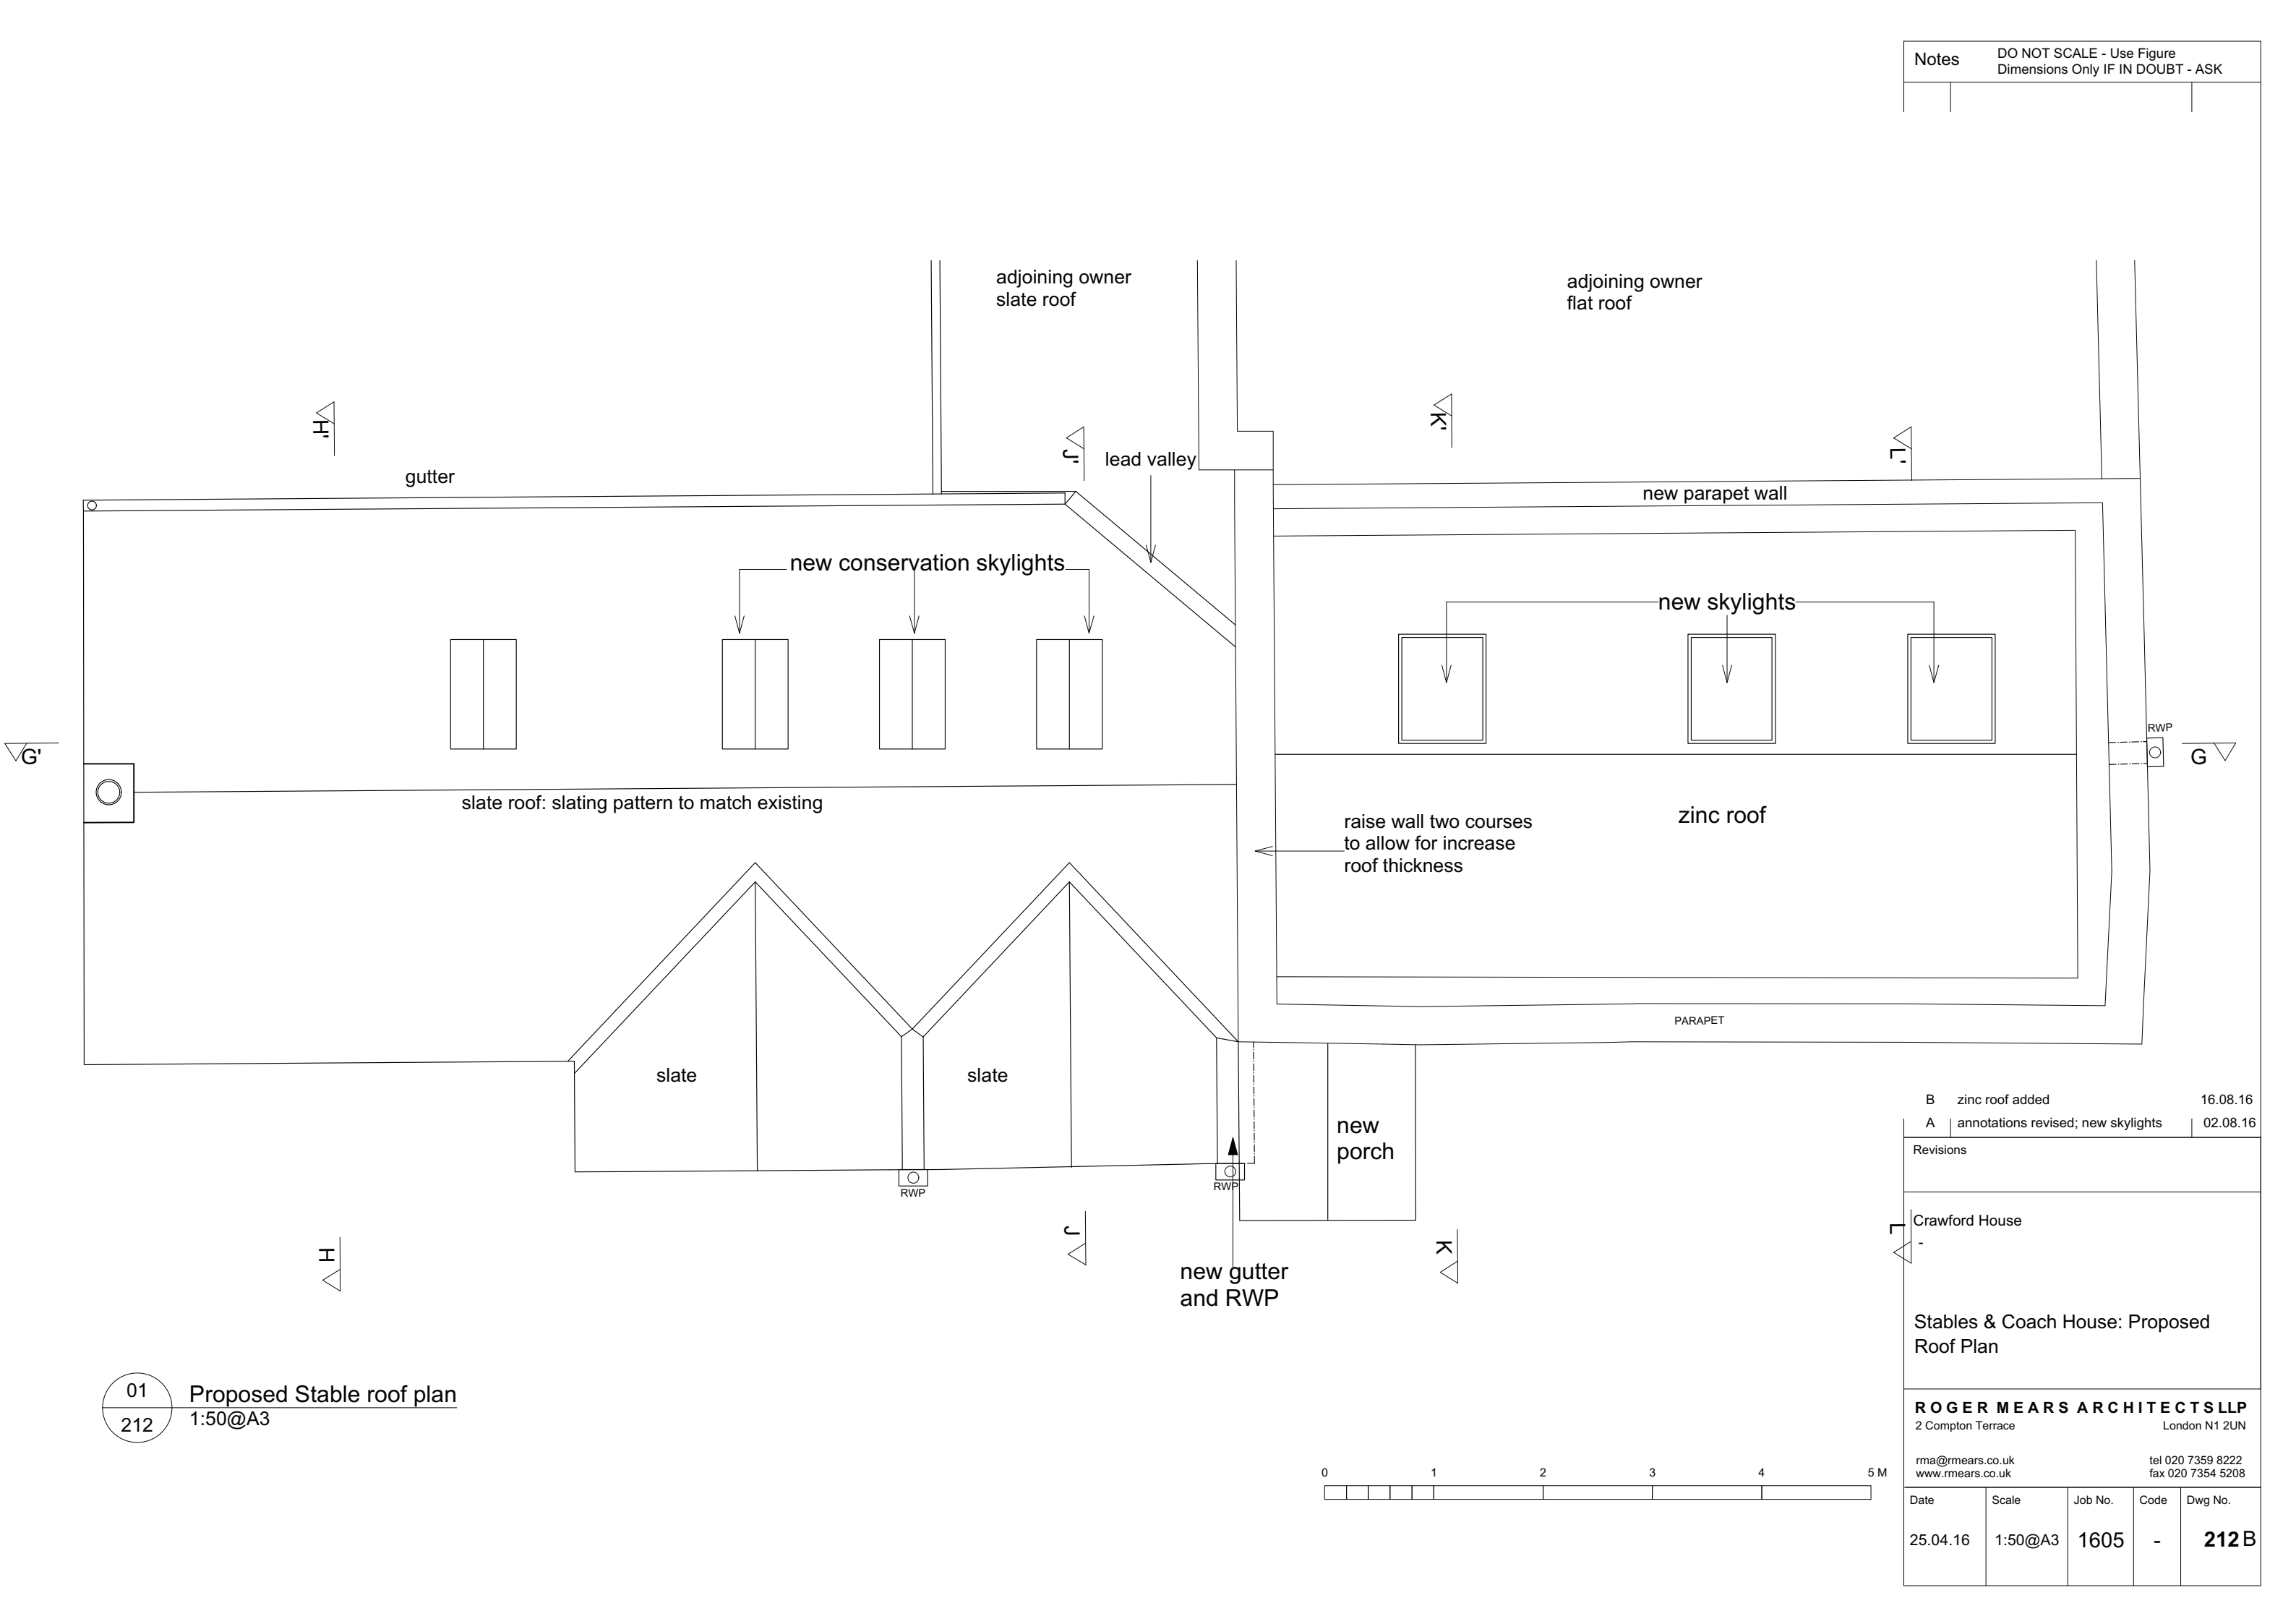

Notes DO NOT SCALE - Use Figure Dimensions Only IF IN DOUBT - ASK

B	zinc roof added	16.08.16
A	annotations revised; new skylights	02.08.16

Revisions

Crawford House
-

Stables & Coach House: Proposed Roof Plan

ROGER MEARS ARCHITECTS LLP
2 Compton Terrace London N1 2UN
rma@mears.co.uk tel 020 7359 8222
www.mears.co.uk fax 020 7354 5208

Date	Scale	Job No.	Code	Dwg No.
25.04.16	1:50@A3	1605	-	212B

01 Proposed Stable roof plan
212 1:50@A3