


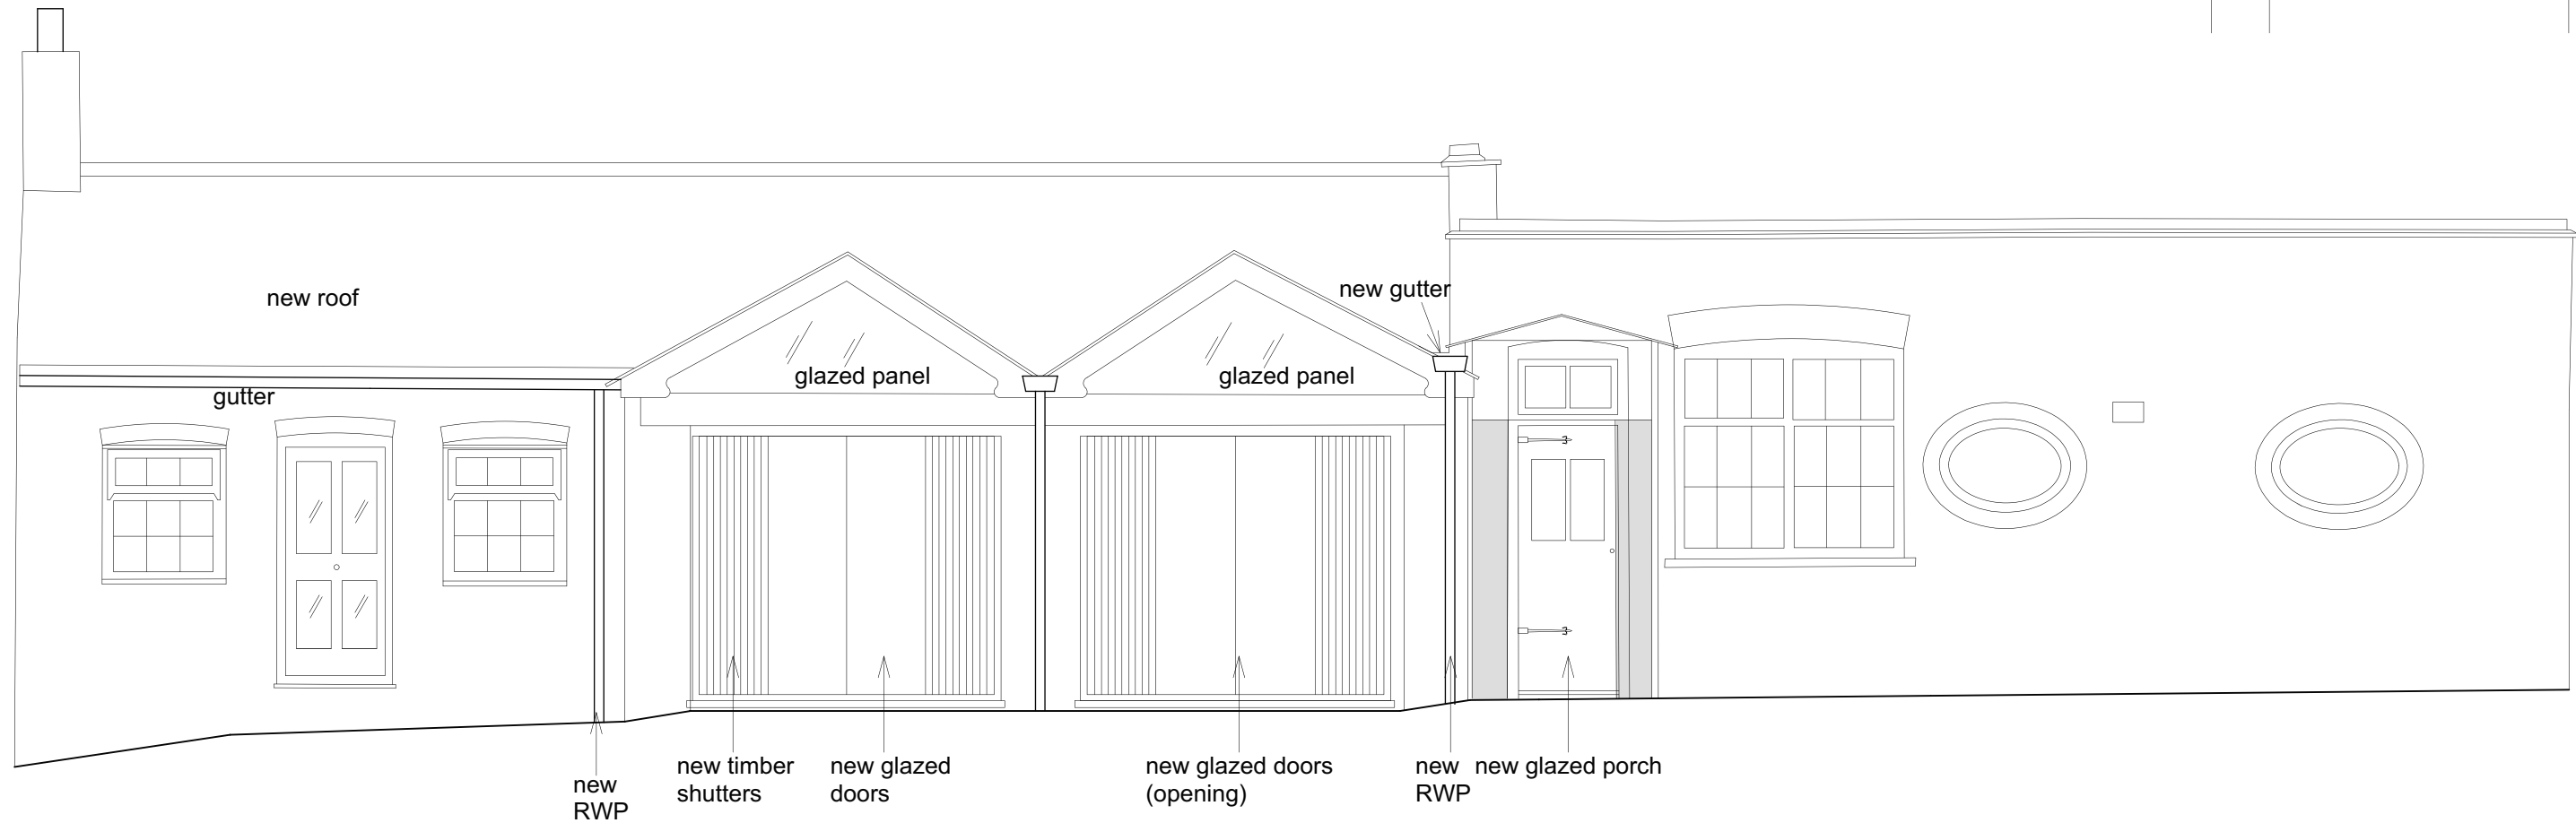


01

215

Proposed north elevation

1:100@A3

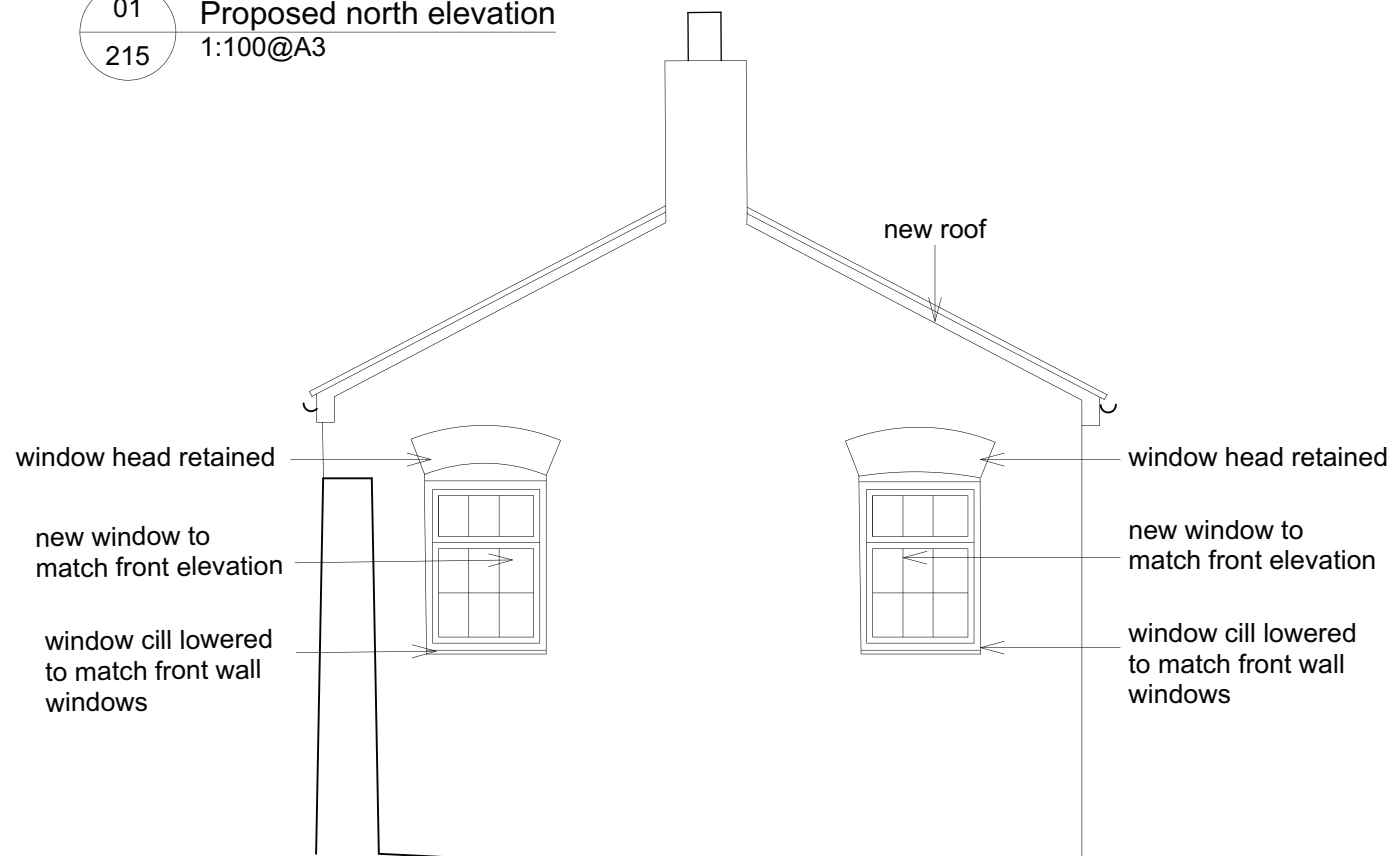


02

215

Proposed east elevation

1:100@A3

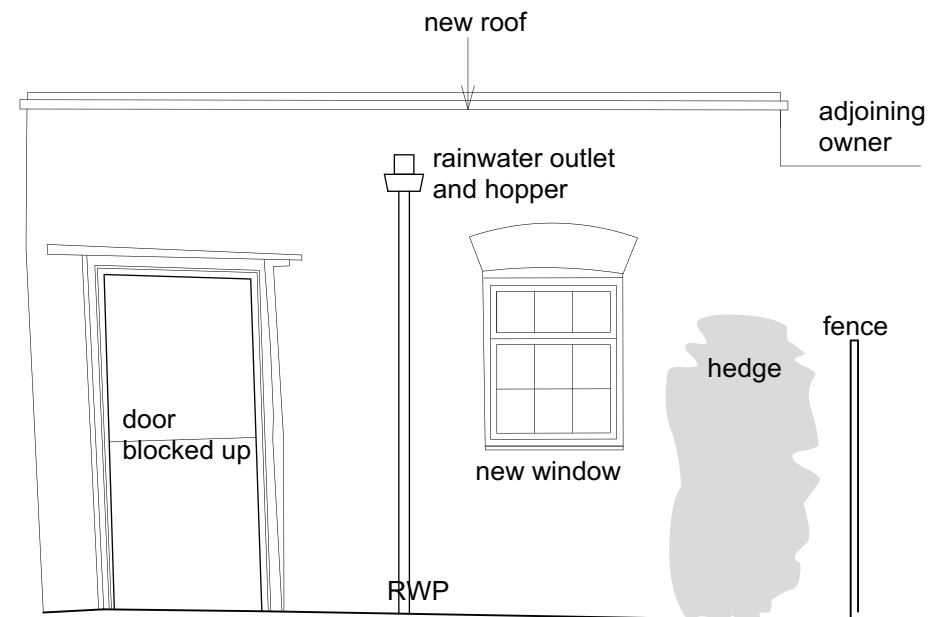

03

215

Proposed east elevation

1:100@A3



B	minor amendments	16.8.2016		
A	annotations revised and details added	02.08.16		
Revisions				
Crawford House				
Stables & Coach House: Proposed Elevations				
ROGER MEARS ARCHITECTS LLP 2 Compton Terrace London N1 2UN rma@rmears.co.uk www.rmears.co.uk				
tel 020 7359 8222 fax 020 7354 5208				
Date	Scale	Job No.	Code	Dwg No.
16.06.16	1:100@A3	1605	-	215B