




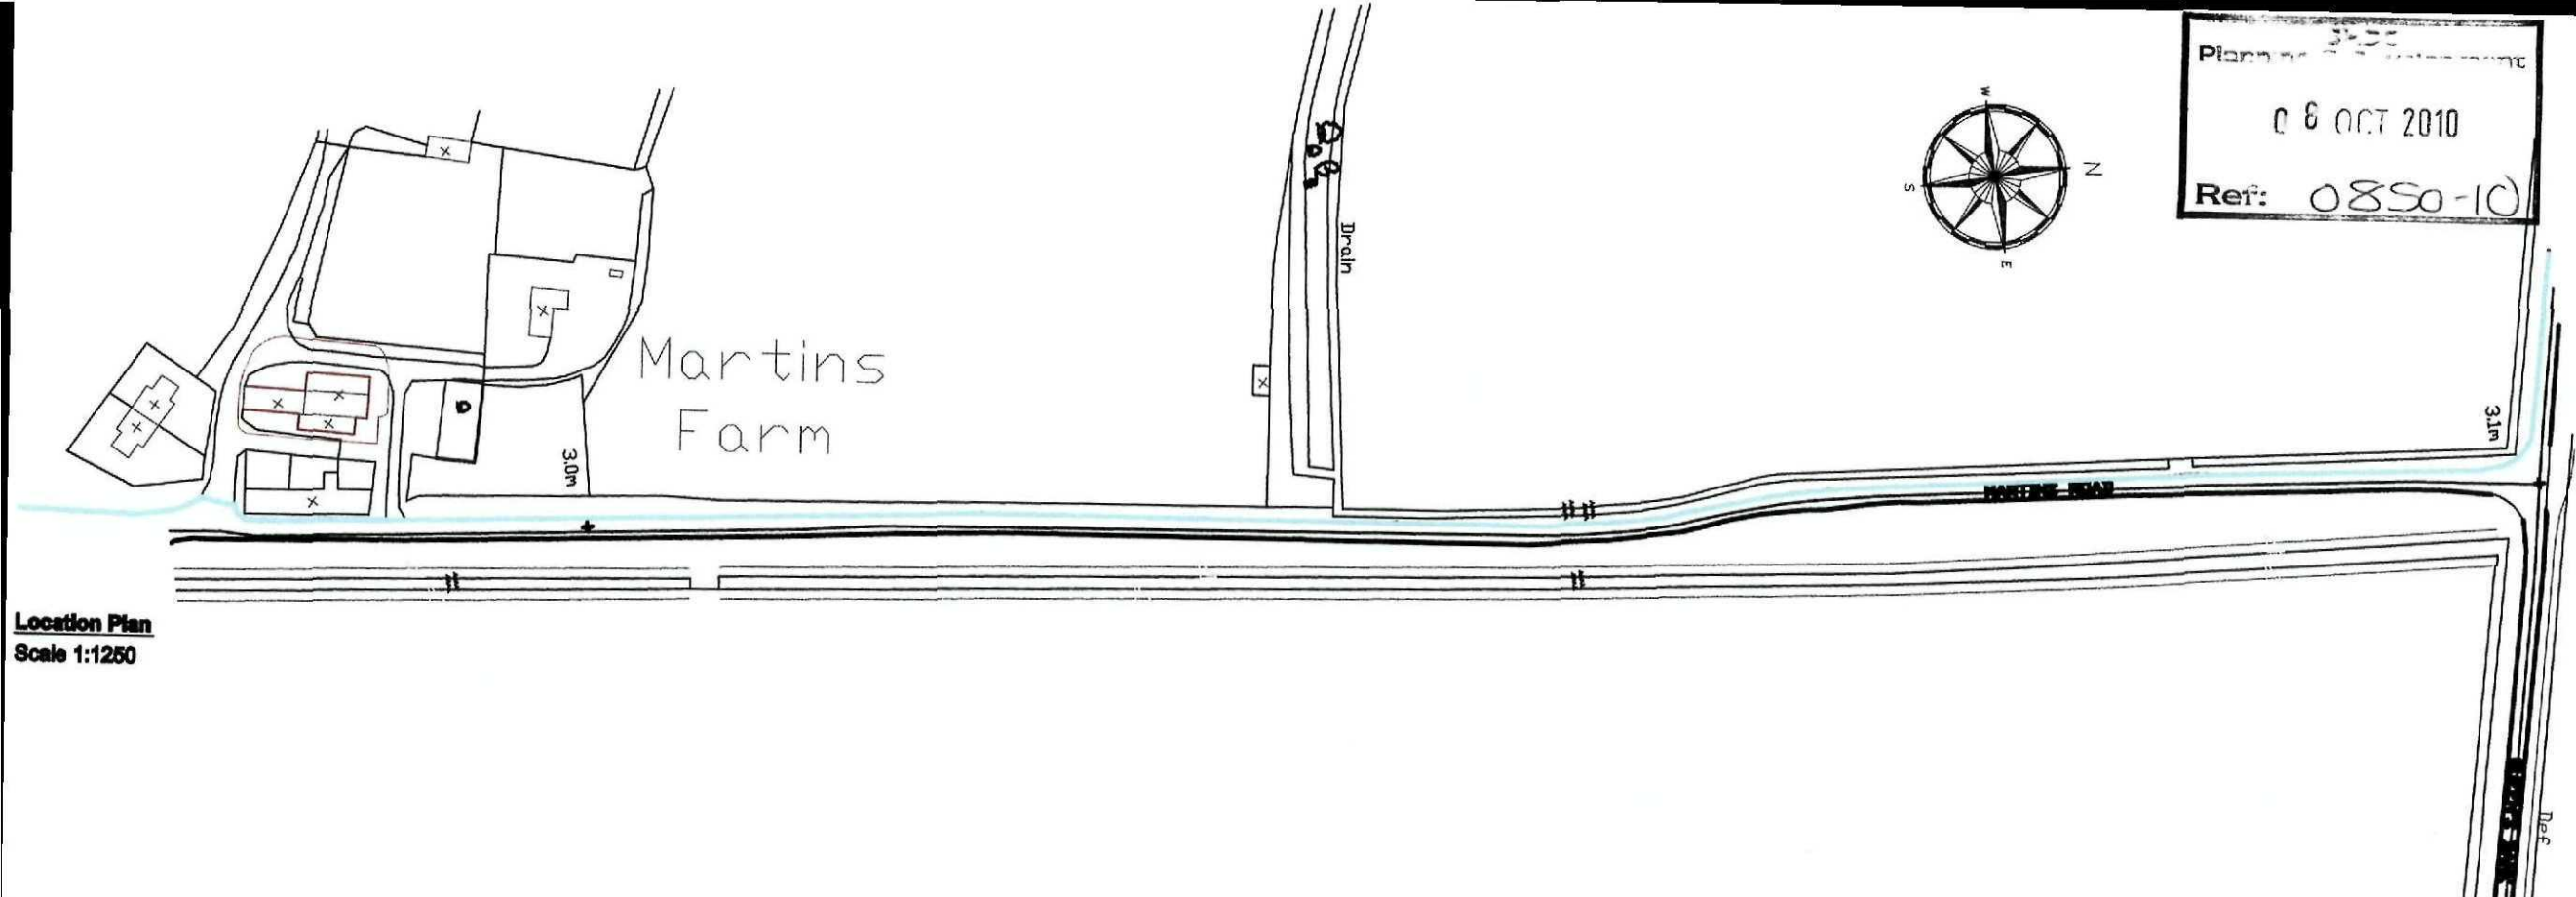

Location Plan
Scale 1:1250

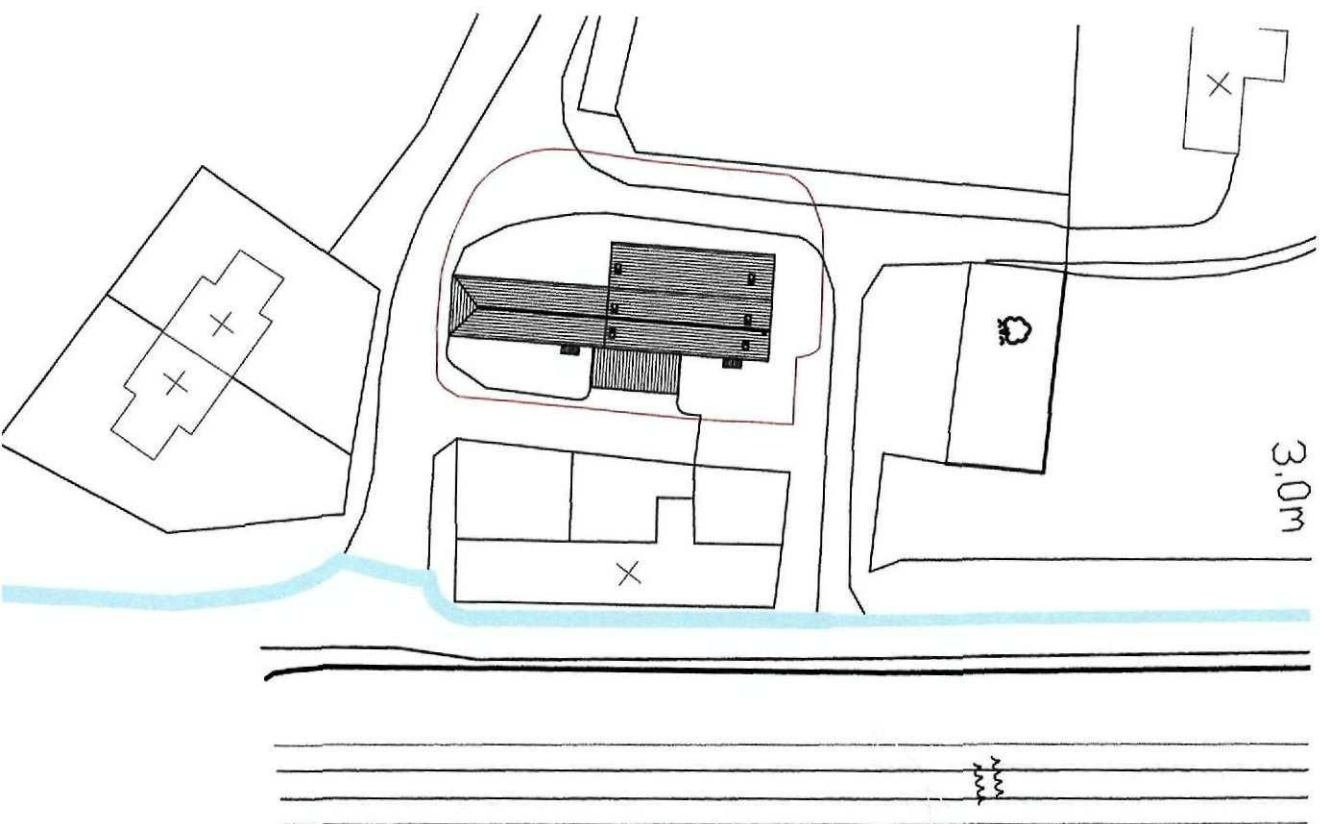

Block Plan
Scale 1:500

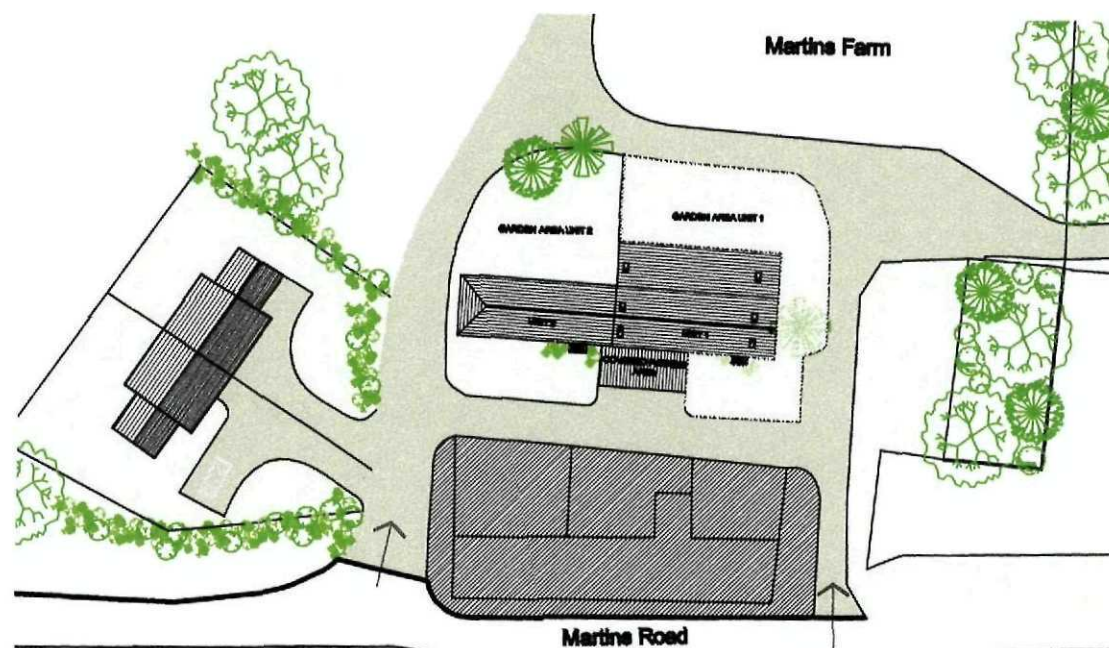

Landscape Plan
Scale 1:500

Rev.	Date	Details	Drawn

RT
Rose Thain & Co. Ltd.
Chartered Surveyors - Architecture - Interior Design
20 Bolton Street, Stamford, PE9 2EF
Tel: 01780 482483 Fax: 01780 732281
www.rosethain.co.uk

Job Title
**Main Barn
Martin's Farm
Postland
New Scheme**


Scale: 1:1250/1:500 Date: 30/09/2010

Drawn: SS


Drawing Title
Location & Block Plan

Drawing No.
300-07-01 Revision **b**


DO NOT SCALE DIMENSIONS FROM THIS DRAWING.
ALL DIMENSIONS TO BE VERIFIED ON SITE.

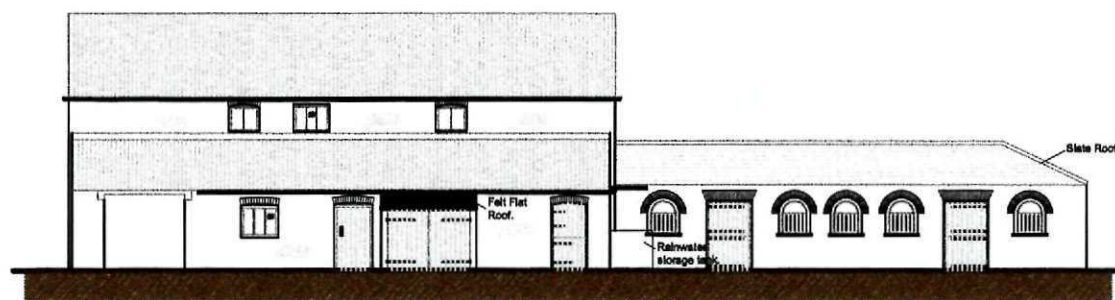


Existing West Elevation

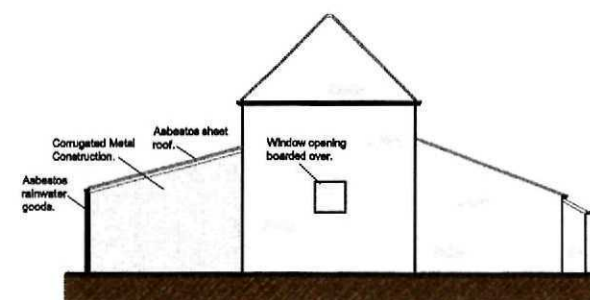


Existing North Elevation

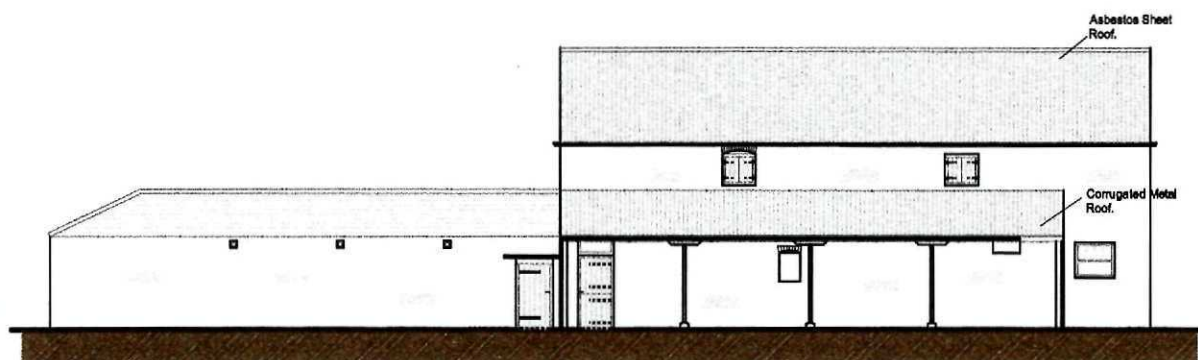


Existing East Elevation

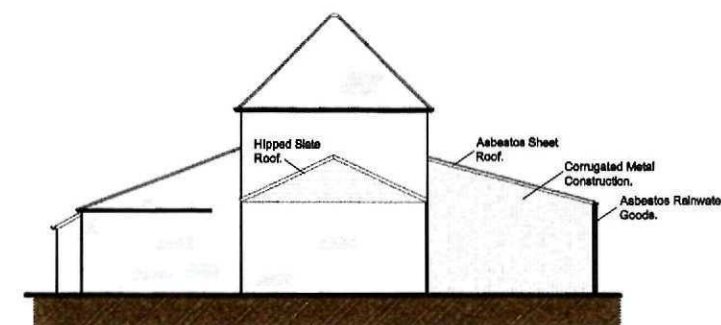

Existing South Elevation

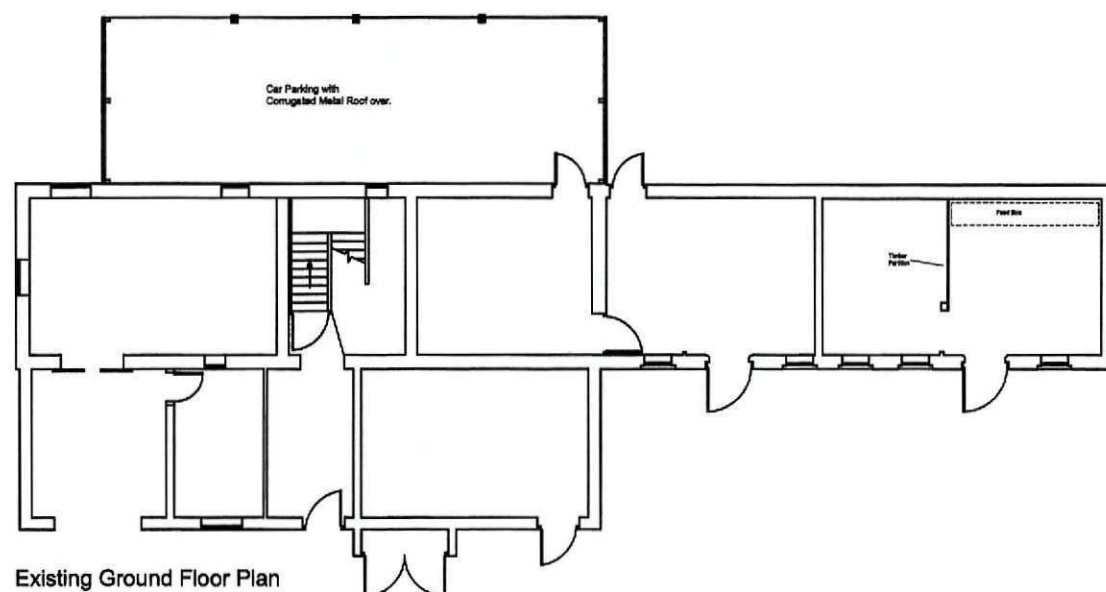

Existing Ground Floor Plan

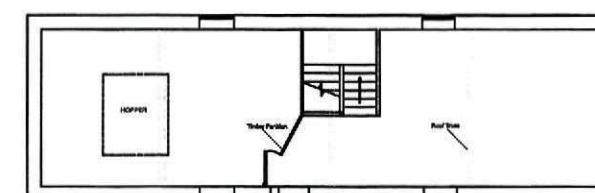

Existing First Floor Plan



Rev.	Date	Details	Drwn
1			
2			
3			
4			
5			



RT

Ross Thain & Co. Ltd.
Chartered Surveyors - Architecture - Interior Design
20 Belton Street, Stamford, PE9 2EF
Tel: 01780 482483 Fax: 01780 752281
www.rossthain.co.uk

Job Title
Main Barn
Martin's Farm
Postland
New Scheme







Scale: 1:200 @A3 Date: 15/09/2010

Drawn: SB

Drawing Title:
Existing Plans & Elevations

Drawing No.
300-07-02 Revision **a**

DO NOT SCALE DIMENSIONS FROM THIS DRAWING.
ALL DIMENSIONS TO BE VERIFIED ON SITE.
ALL DRAWINGS ARE THE COPYRIGHT OF ROSS THAIN & CO. LTD.

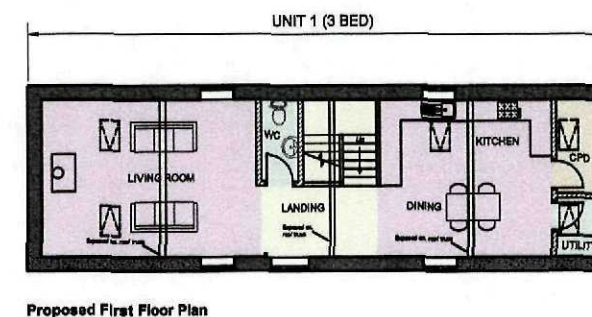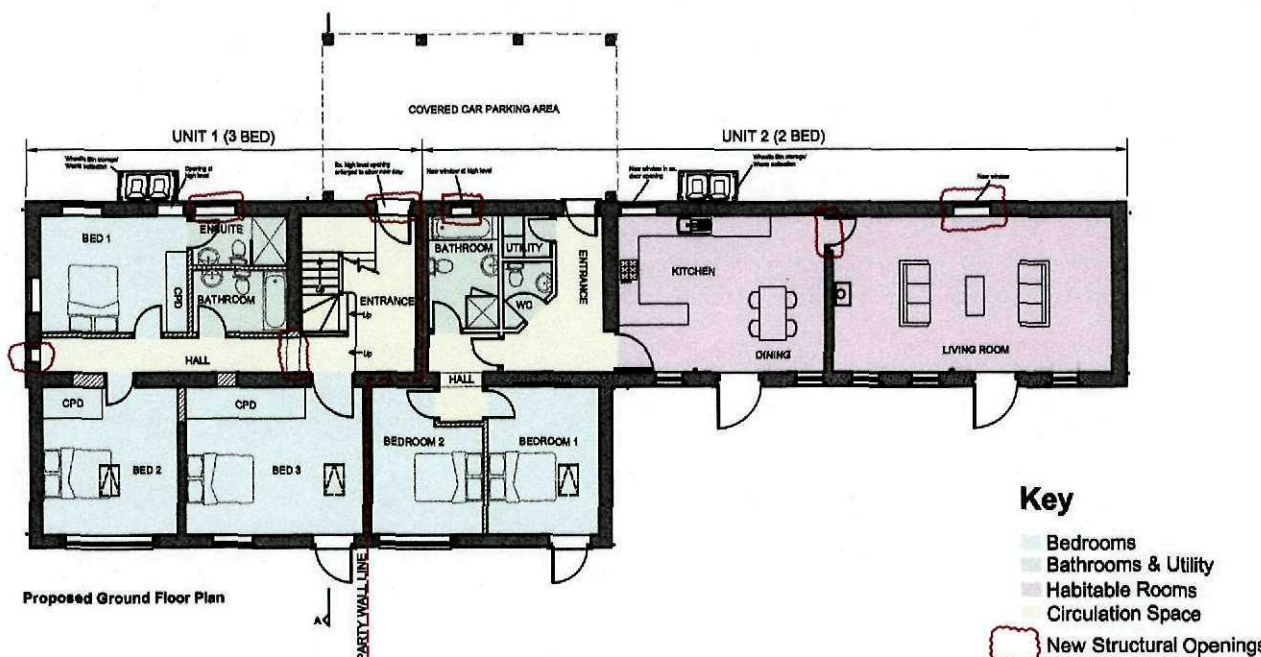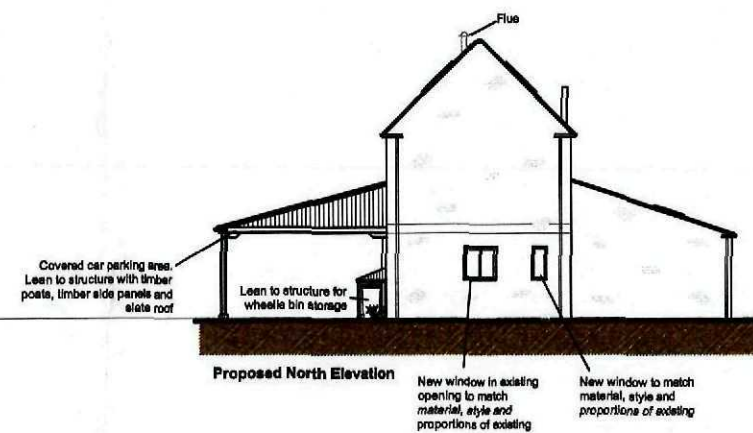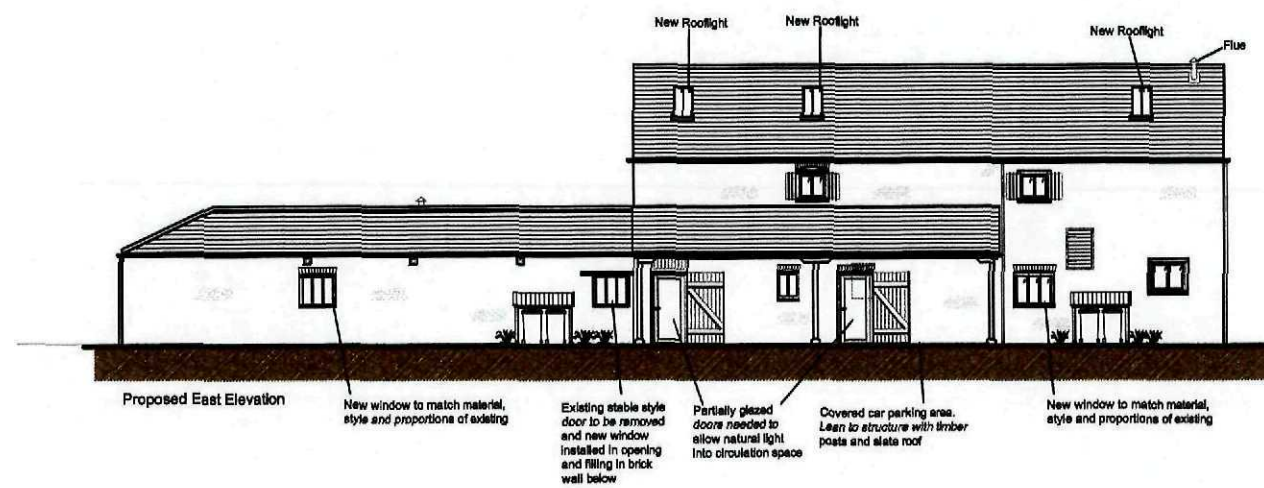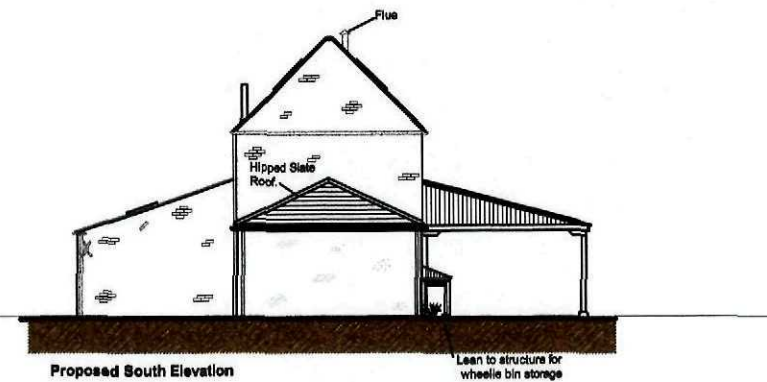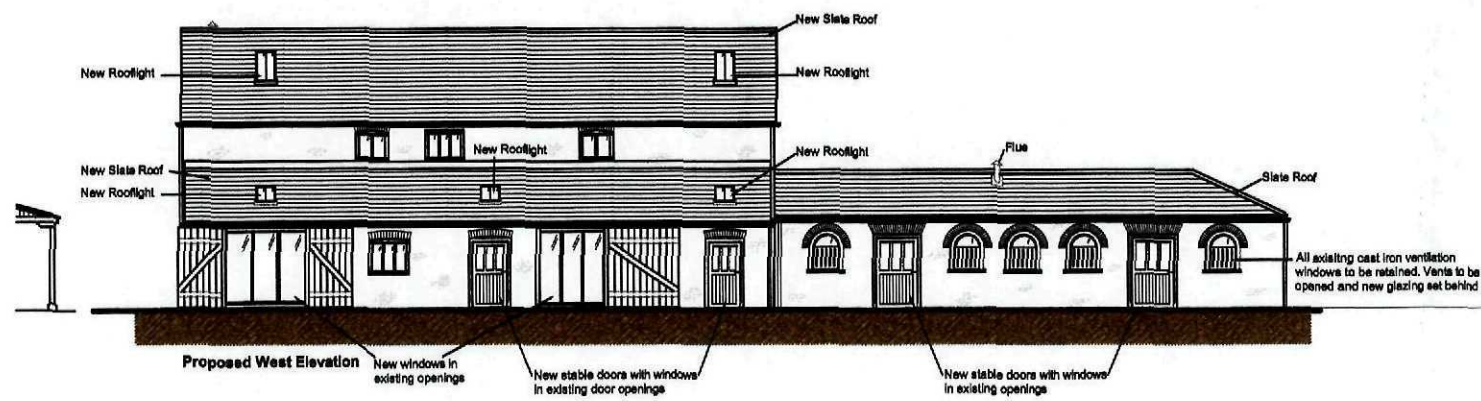

SHDC
Planning & Development
- 8 OCT 2010
Ref: 0850-10

Rev.	Date	Details	Drwn

RT
Ross Thain & Co. Ltd.
Chartered Surveyors - Architecture - Interior Design
20 Belton Street, Stamford, PE9 2EF
Tel: 01780 482483 Fax: 01780 752281
www.rossthain.co.uk

Job Title
**Main Barn
Martin's Farm
Postland
New Scheme**

Scale: 1:200 @A3 Date: 29/09/2010
Drawn: SB
Drawing Title:
Proposed Plans & Elevations
Drawing No.
300-07-04 Revision f

DO NOT SCALE DIMENSIONS FROM THIS DRAWING.
ALL DIMENSIONS TO BE VERIFIED ON SITE.
ALL DRAWINGS ARE THE COPYRIGHT OF ROSS THAIN & CO. LTD.