
 


Line/Hatch Key

Ownership Boundary

Application Boundary

2023 Site Licence Application
(WK-20200720 / 20_1141A/B)

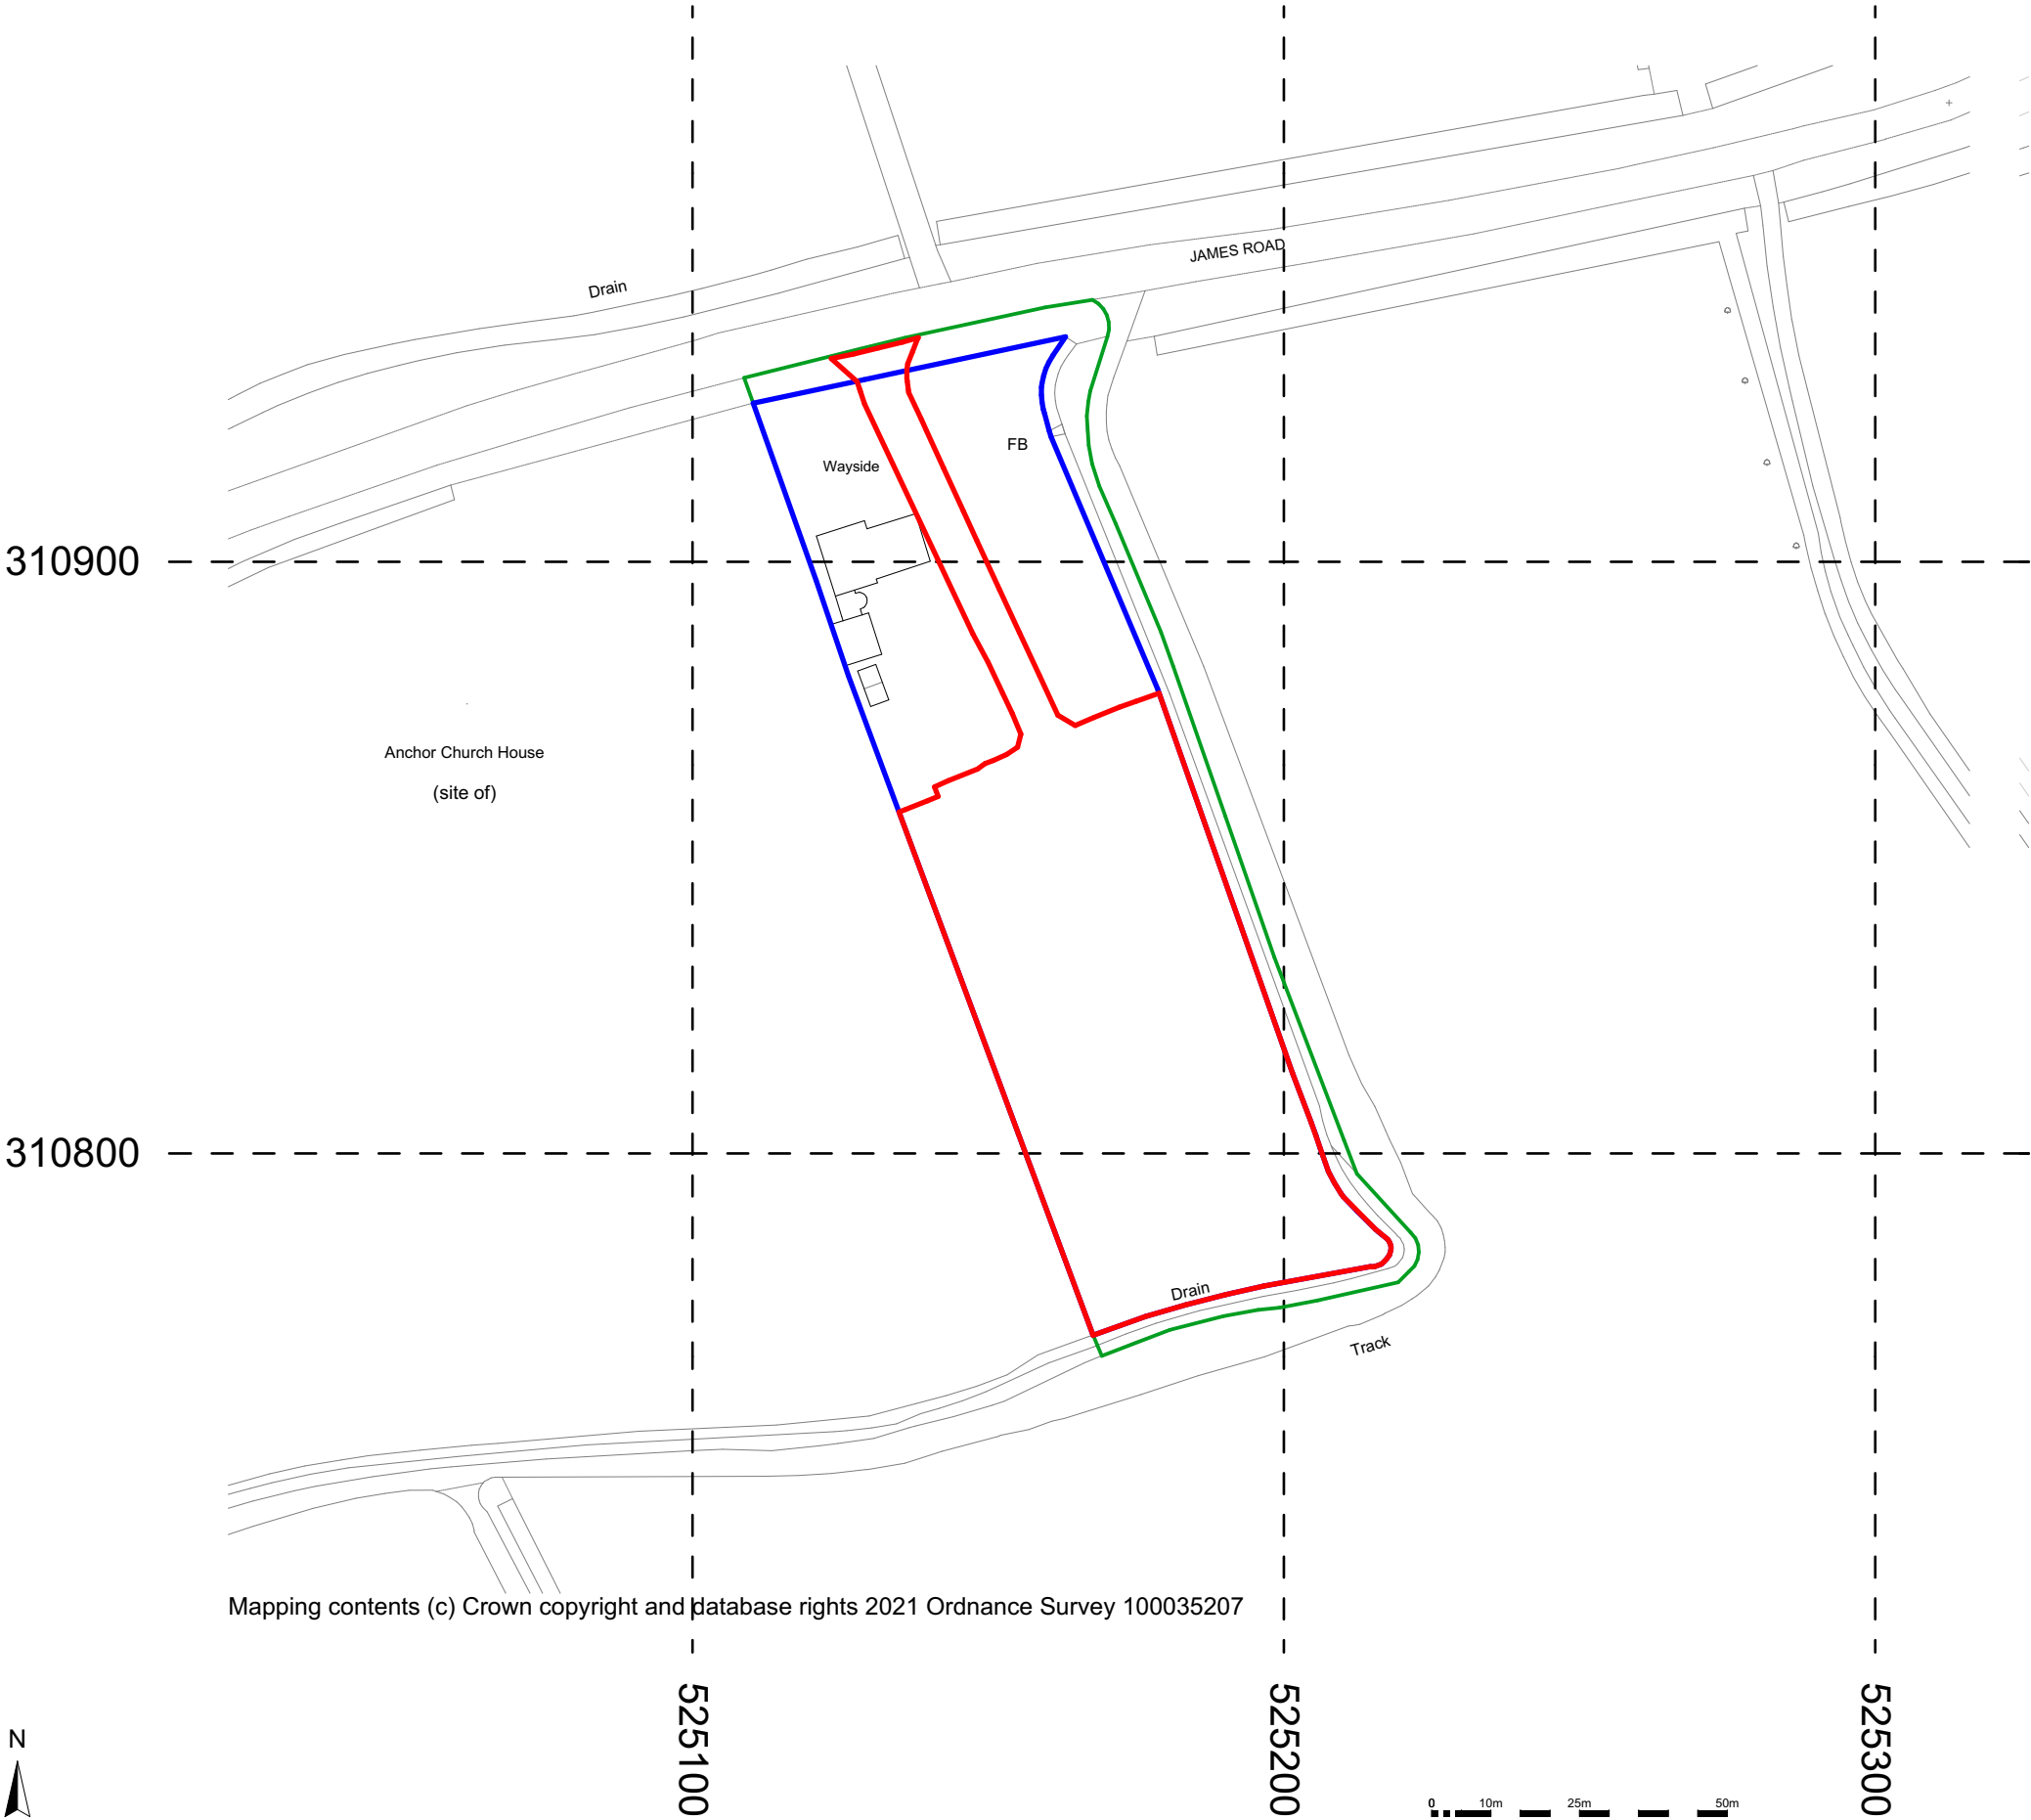

P03	Planning Issue	P03	HJ	27/08/2026
P02	Initial Transmittal	P02	EG	17/04/2026
P01	Initial Transmittal	P01	EG	06/02/2025
Issue ID	Issue Name	Current Revision	Initials	Date

Do not scale from this drawing except for planning application purposes. The contractor is to check all site dimensions, levels and sewer inverts before works commence. This drawing must be checked and read against any structural or specialist consultant drawings. The contractor is to comply in all respects with the current Building Regulations and BS Codes of Practice whether or not specifically stated on these drawings. This drawing is not intended to show details of foundations, ground conditions or ground contaminants and confirmation and/or investigation is to be carried out by suitable experts. This drawing and the building works/designs depicted are the copyright of Green Planning Services Ltd and are not to be reproduced in any form or by any means without the written consent of Green Planning Services Ltd.
© Copyright 2026 Green Planning Services Ltd



Client
Peter Foster

Project
20_1141D Wayside - Site Plan
Wayside,
James Road,
Crowland,
Peterborough,
PE6 0AA

Drawing Title
Site Location Plan

Scale @A3 1:1250	Date 06/02/2025	Drawn EG
---------------------	--------------------	-------------

Case No 20_1141D	Status Initial Status
----------------------------	--------------------------

DRAWING No 20_1141D-001	Rev P03
-----------------------------------	-------------------

ISO 19650 No:
20_1141D-GPS-ZZ-GF-DR-A-001

Green Planning Services Ltd
Unit D Lunsdale Upon Magna Business Park, SY4 4TT
t: +44 (0) 1743 709364
e: applications@gpsltd.co.uk
www.greenplanning.co.uk