


Ordnance Survey Superplan Data

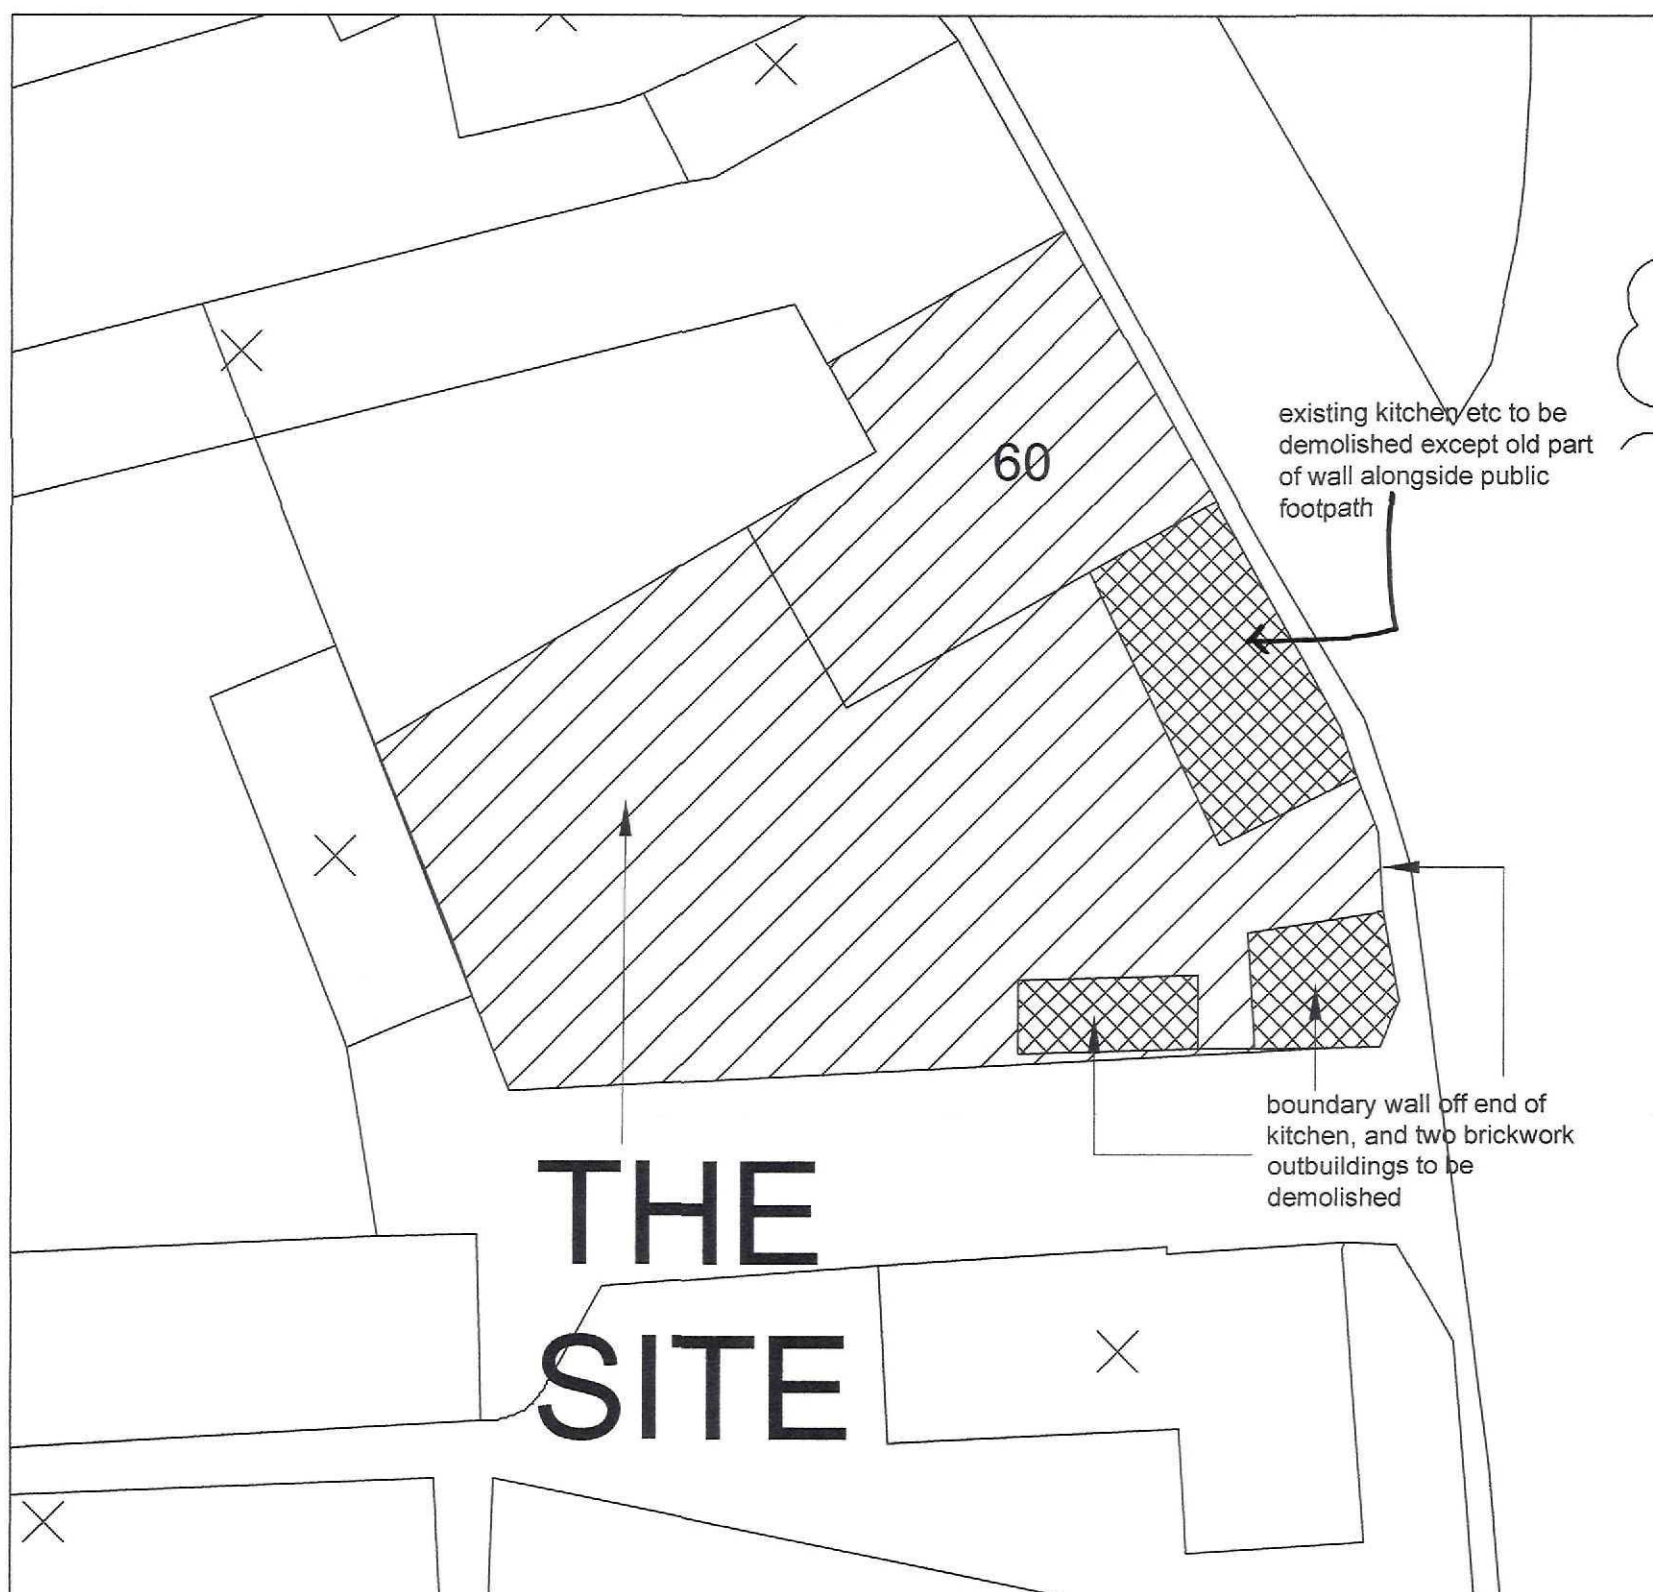


SITE PLAN - Demolition - 1:200

© Crown Copyright 2006

Reproduction in whole or in part is prohibited
without the prior permission of Ordnance Survey.

**DETERMINED
PLAN**

SWDC
Planning & Development
22 JUN 2006
Ref: 0869/06

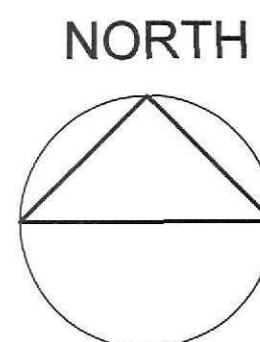

Title
**PROPOSED ALTERATIONS
AND EXTENSIONS TO
60 NORTH STREET
CROWLAND FOR
MESSRS. KAONE**

Drawing Number
05/171/PA/006

Drawing
**SITE PLAN INDICATING
PROPOSED DEMOLITION**

Do not measure from this drawing. All discrepancies should be reported to the architects.
This drawing should be read in conjunction with the specification and standard details.
All intellectual property rights are the copy right of Trevor A Clay RIBA Ltd ©

Revisions

Scales	Sheet Size	Date	Drawn
1:200	A3	20.06.06	TAC

14 Old Fendike Road
Weston Hills
SPALDING
Lincolnshire PE12 6DD

Tel/Fax 01406 380027
Mobile 07778 597975

TAC
TREVOR A CLAY RIBA LTD
CHARTERED ARCHITECTS

Ordnance Survey Superplan Data




© Crown Copyright 2006

Reproduction in whole or in part is prohibited
without the prior permission of Ordnance Survey.



**DETERMINED
PLAN**

NORTH

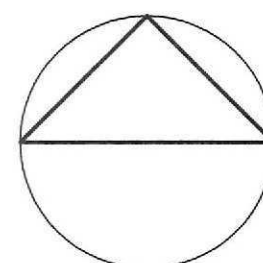

Title:
**PROPOSED ALTERATIONS
AND EXTENSIONS TO
60 NORTH STREET
CROWLAND FOR
MESSRS. KAONE**

Drawing Number:
05/171/PA/007

Drawing:
**LOCATION PLAN
PROPOSED DEMOLITION**

Do not measure from this drawing. All discrepancies should be reported to the architects.
This drawing should be read in conjunction with the specification and standard details.
All intellectual property rights are the copy right of Trevor A Clay RIBA Ltd ©

Revisions:

Scales	Sheet Size	Date	Drawn
1:1250	A3	20.06.06	TAC

14 Old Fendike Road
Weston Hills
SPALDING
Lincolnshire PE12 6DD

Tel/Fax 01406 380027
Mobile 07778 597975

TAC
TREVOR A CLAY RIBA LTD
CHARTERED ARCHITECTS