




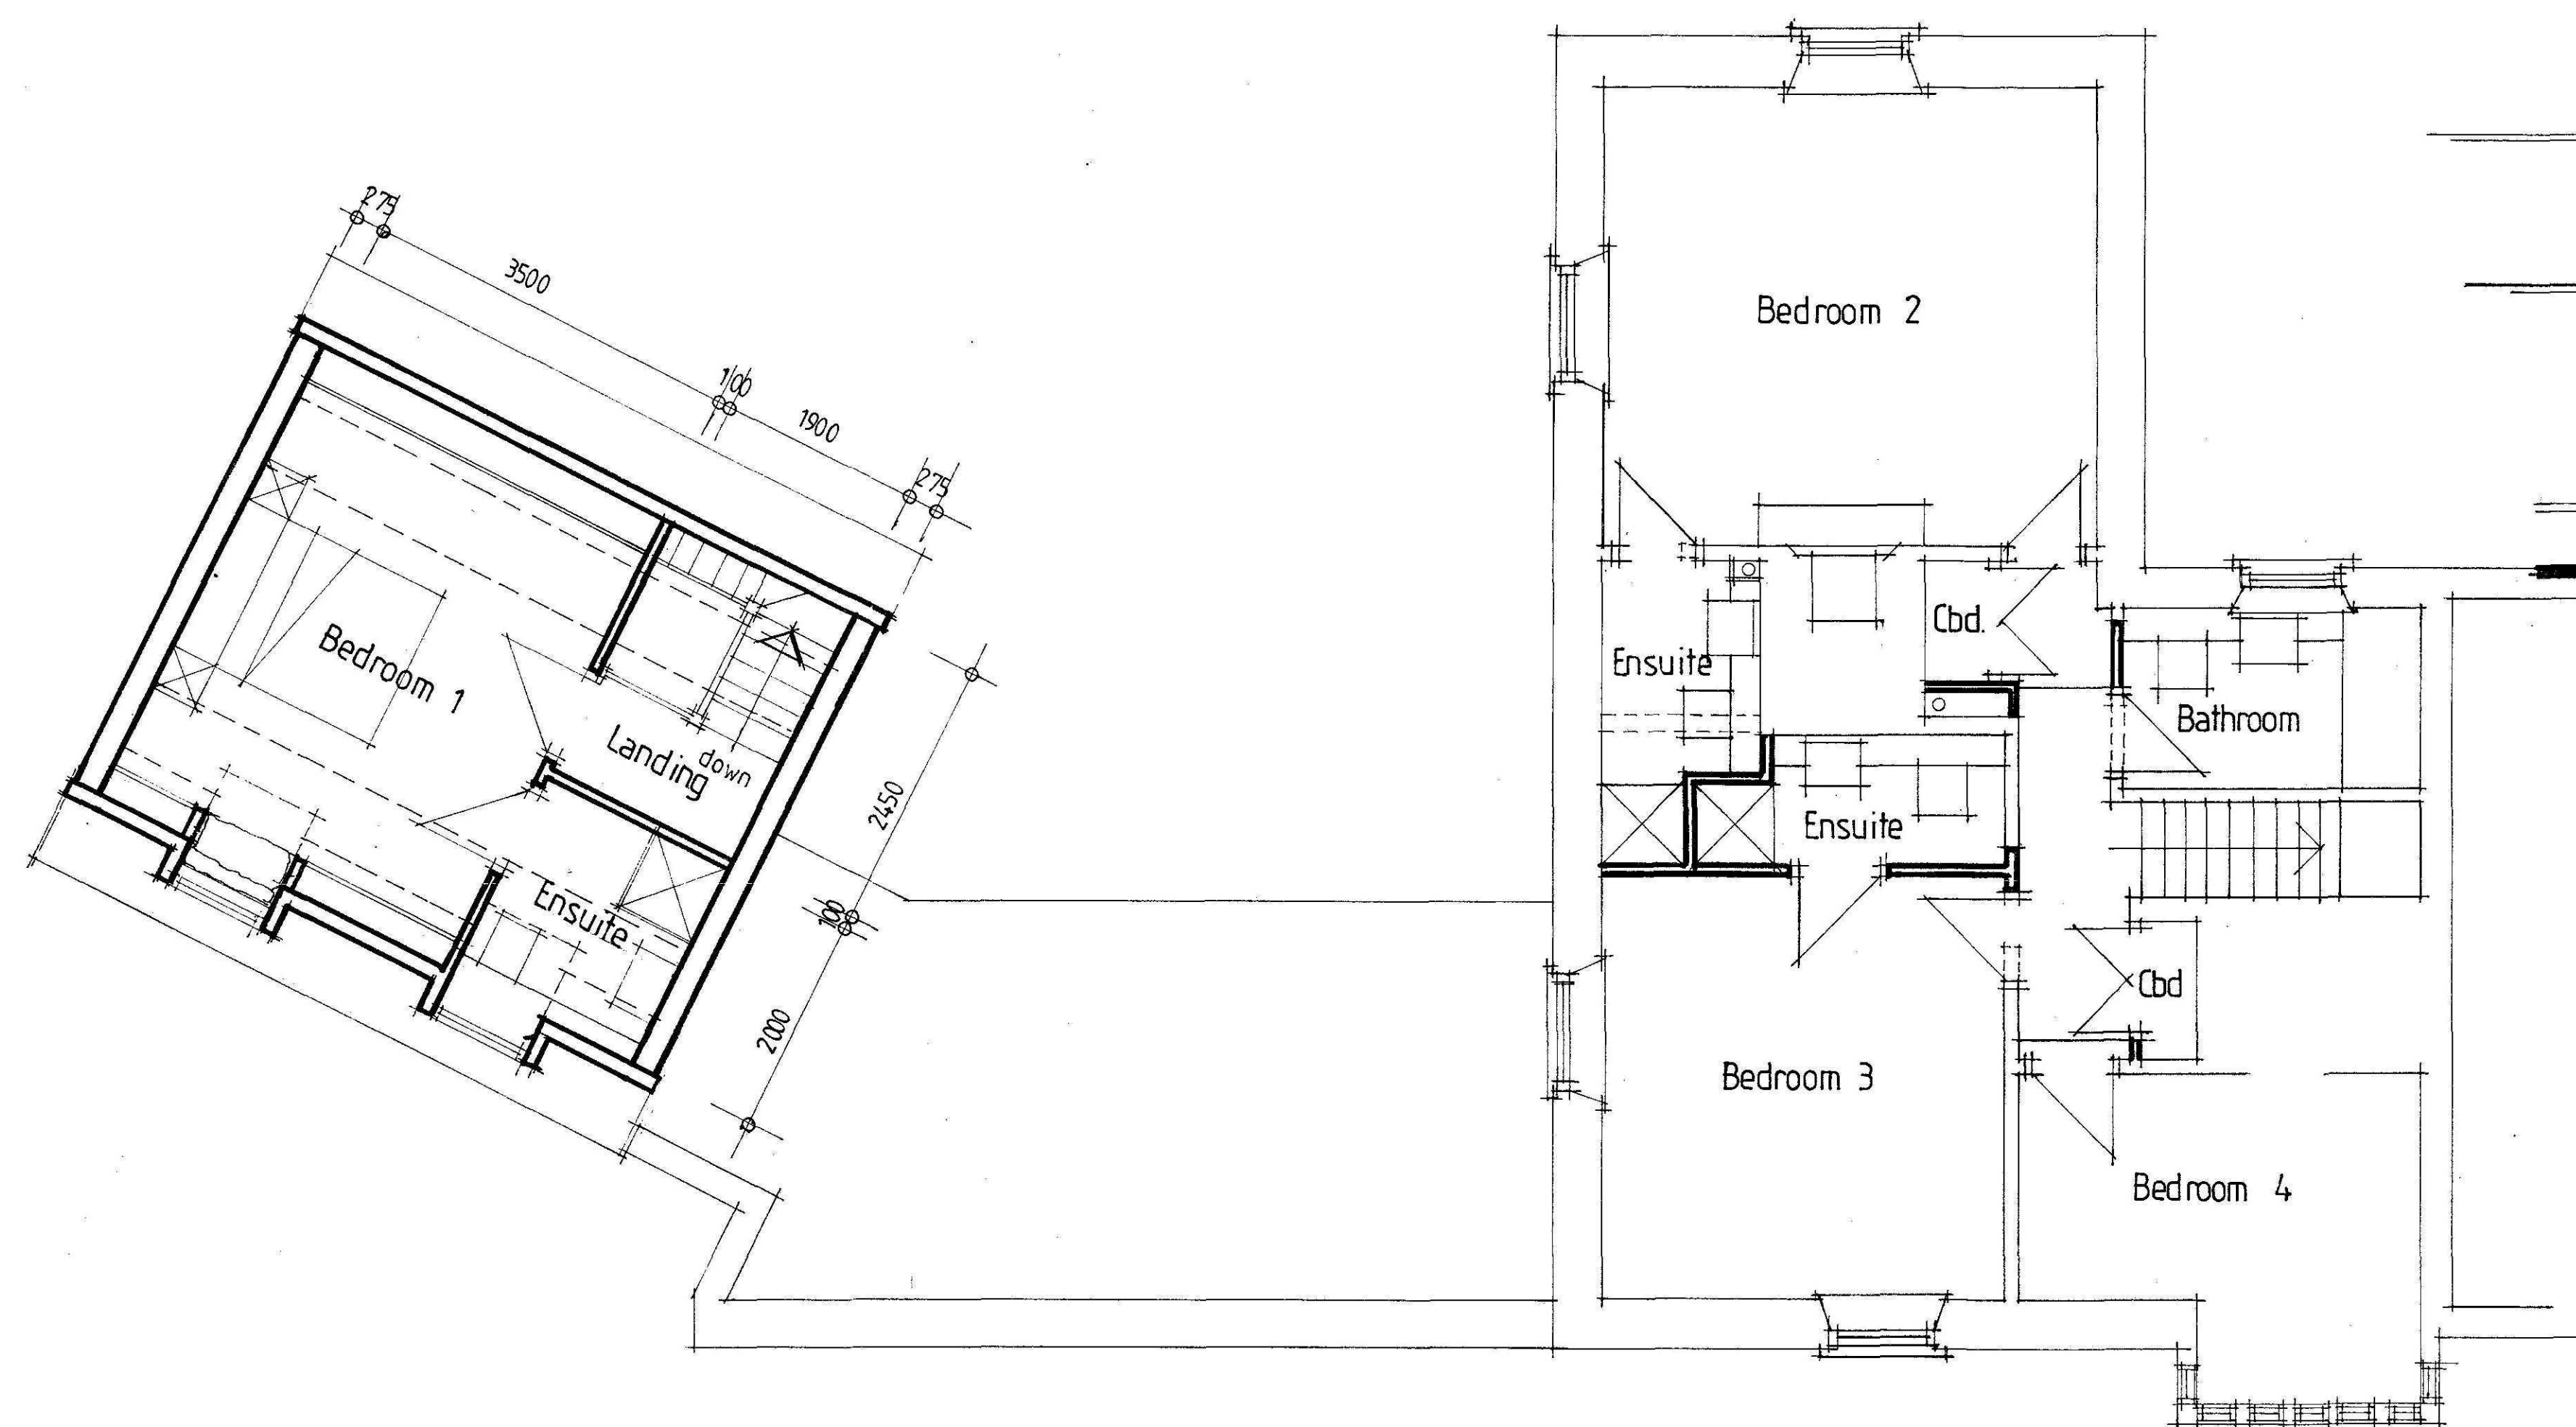


FIRST FLOOR PLAN

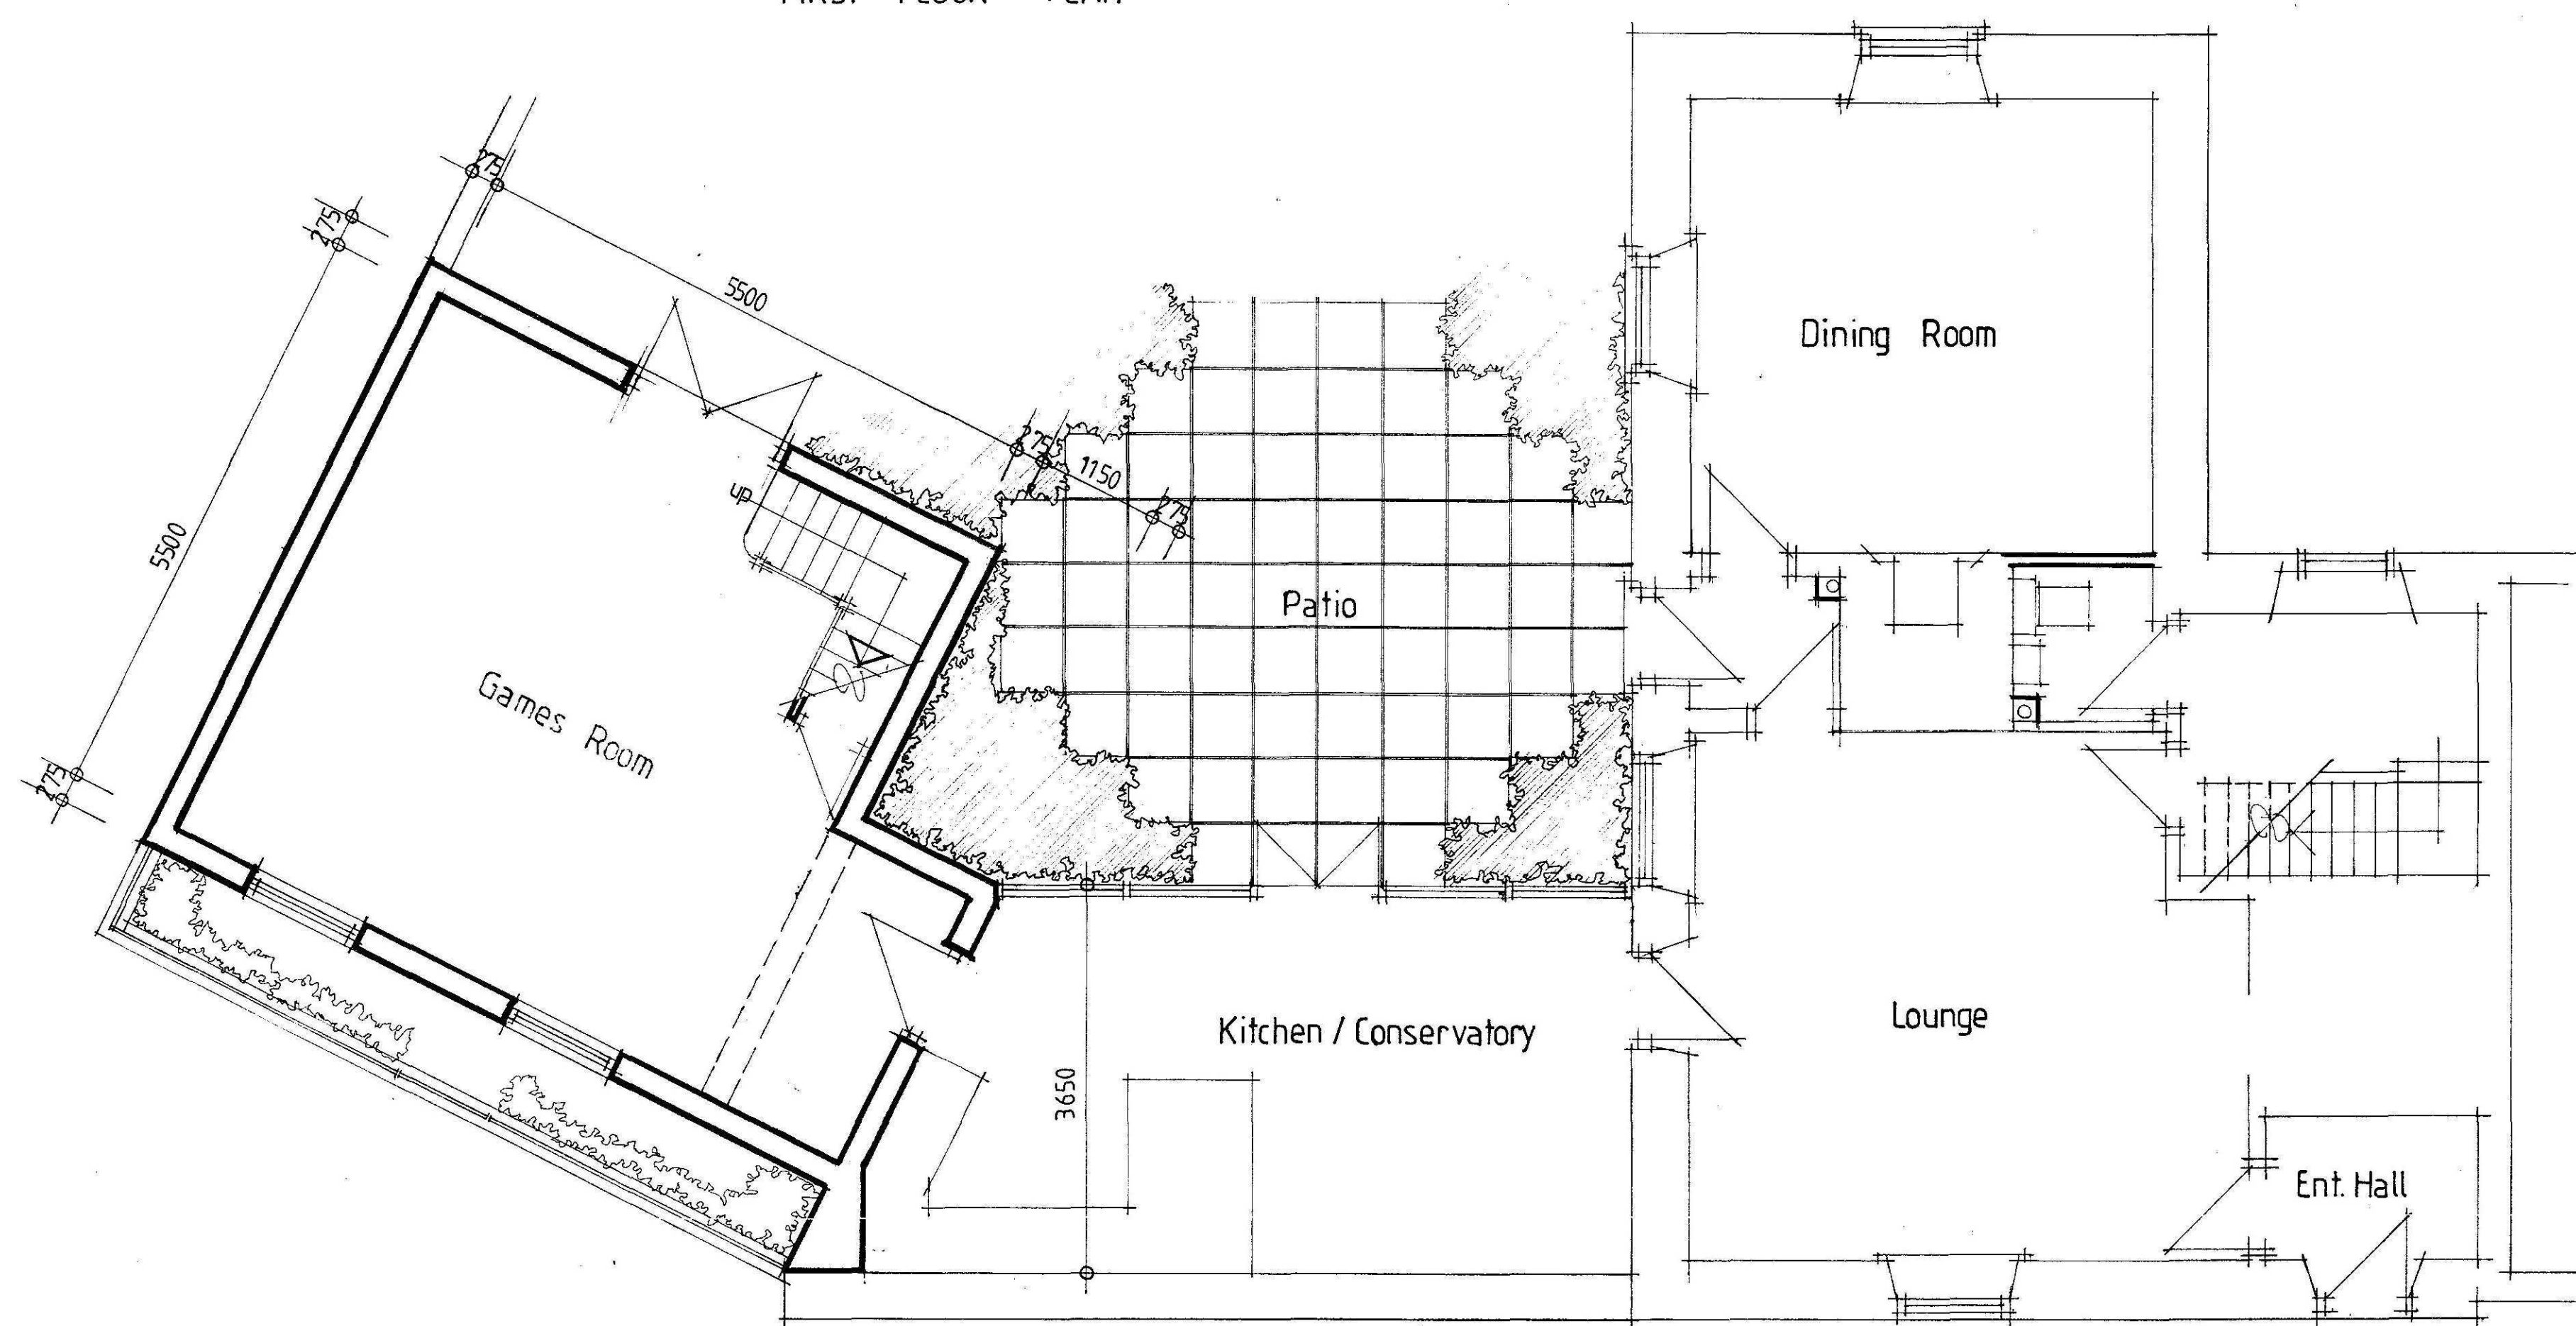


GROUND FLOOR PLAN

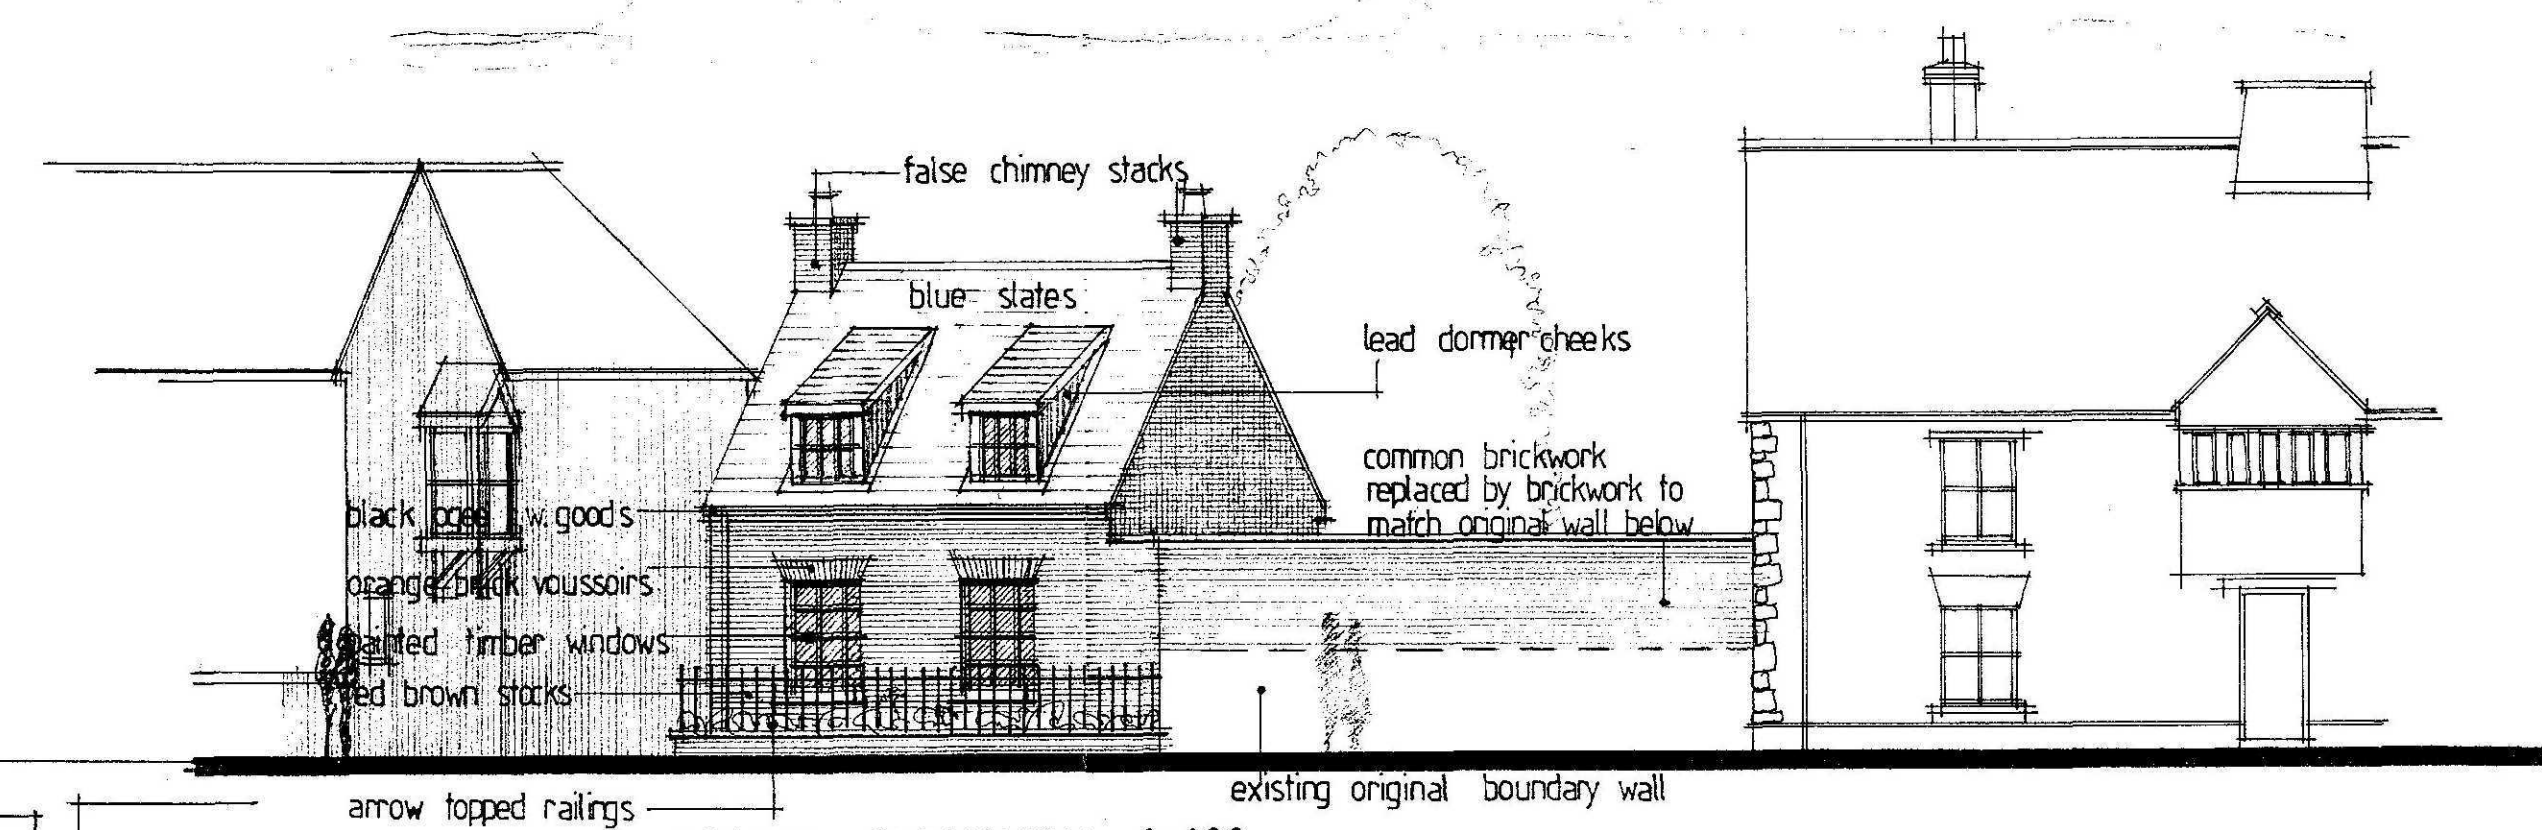


FRONT ELEVATION 1:100

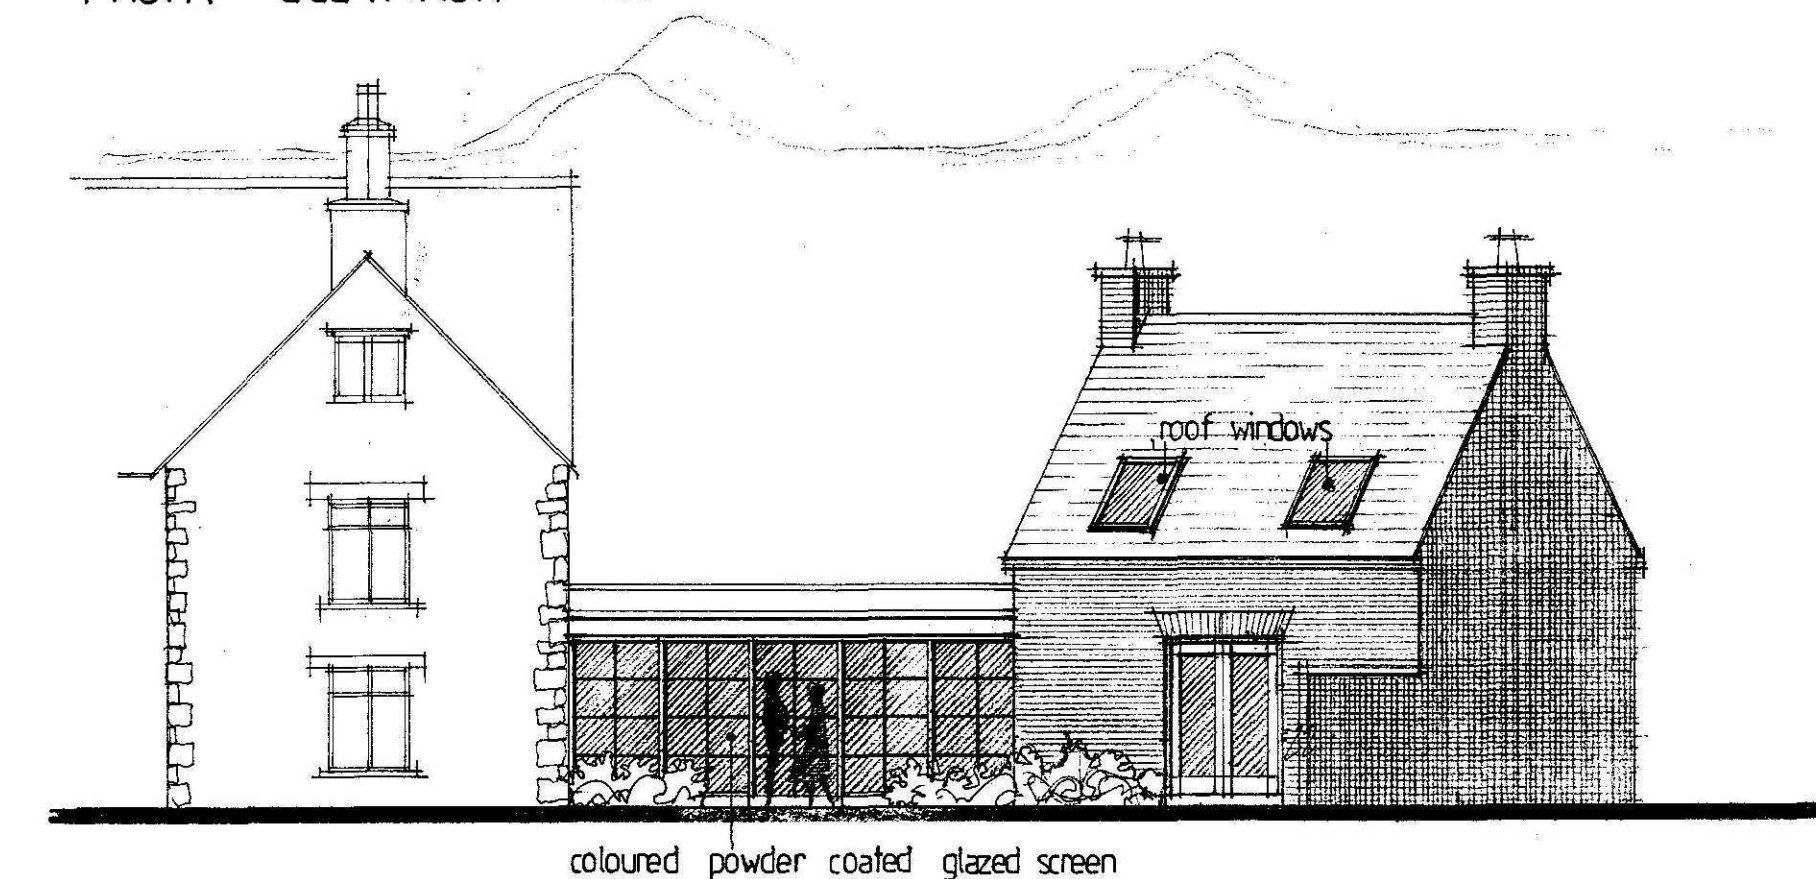

REAR ELEVATION 1:100

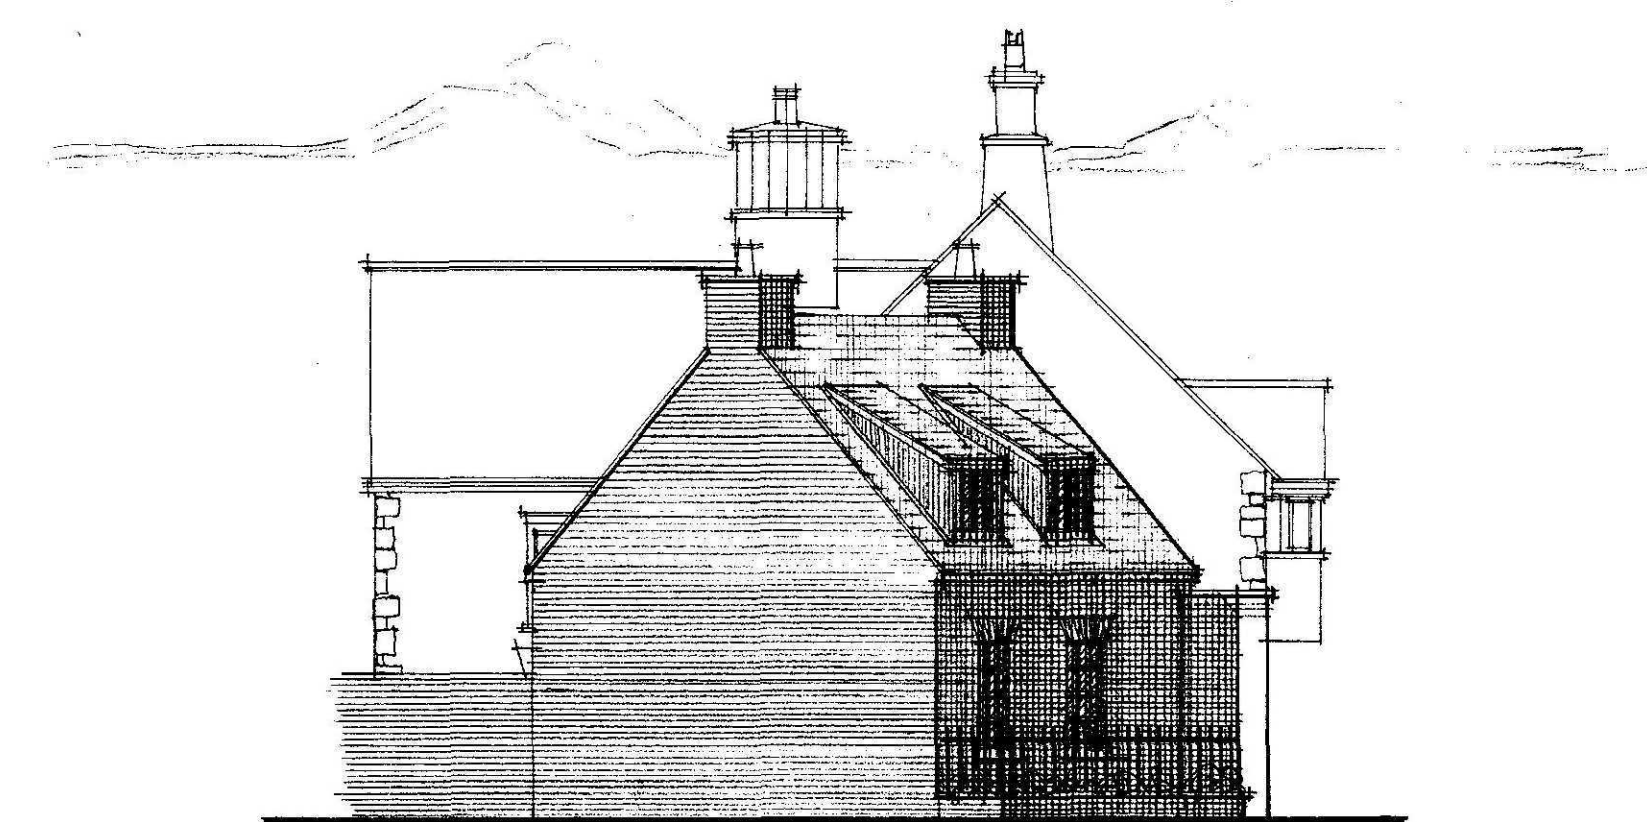

END ELEVATION 1:100

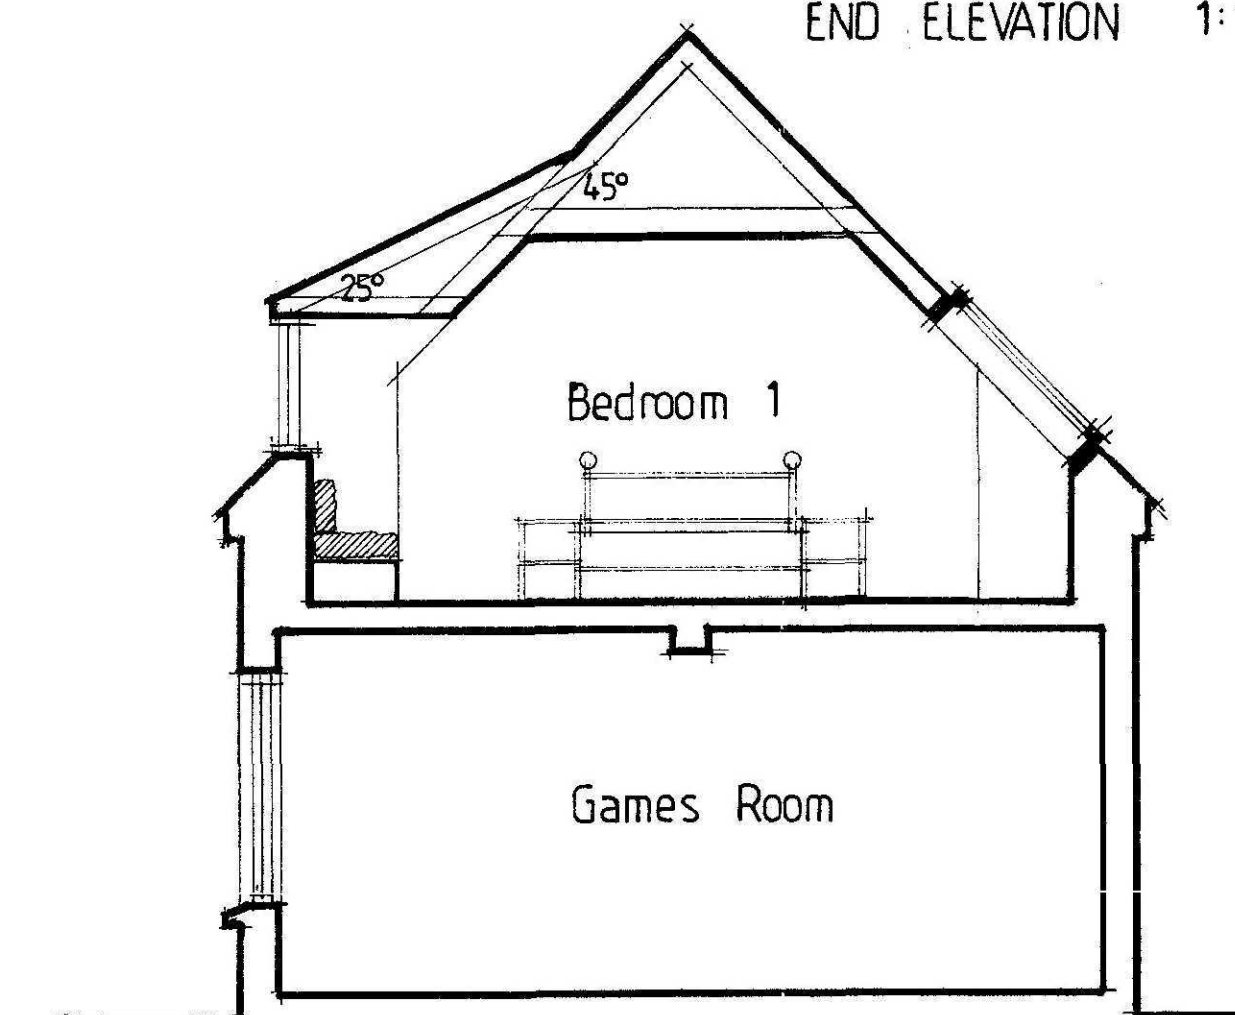

CROSS SECTION

SUPERSEDED

TREVOR A CLAY R.I.B.A.
CHARTERED ARCHITECT
 14 OLD FENDIKE ROAD
 WESTON HILLS
 SPALDING
 LINCOLNSHIRE PE12 6DD

Project:
 PROPOSED ALTERATIONS AND EXTENSIONS
 AT 60 NORTH STREET, CROWLAND TO
 CREATE HOLIDAY COTTAGE
 - MR P AUSTIN

Drawing:

SKETCH DESIGN - 2

Date: 25 April 06	Proj No: 09/171/PA
Scale: 1:50/100	Drg. No: 003 Rev: