




PROPOSED SIDE ELEVATION

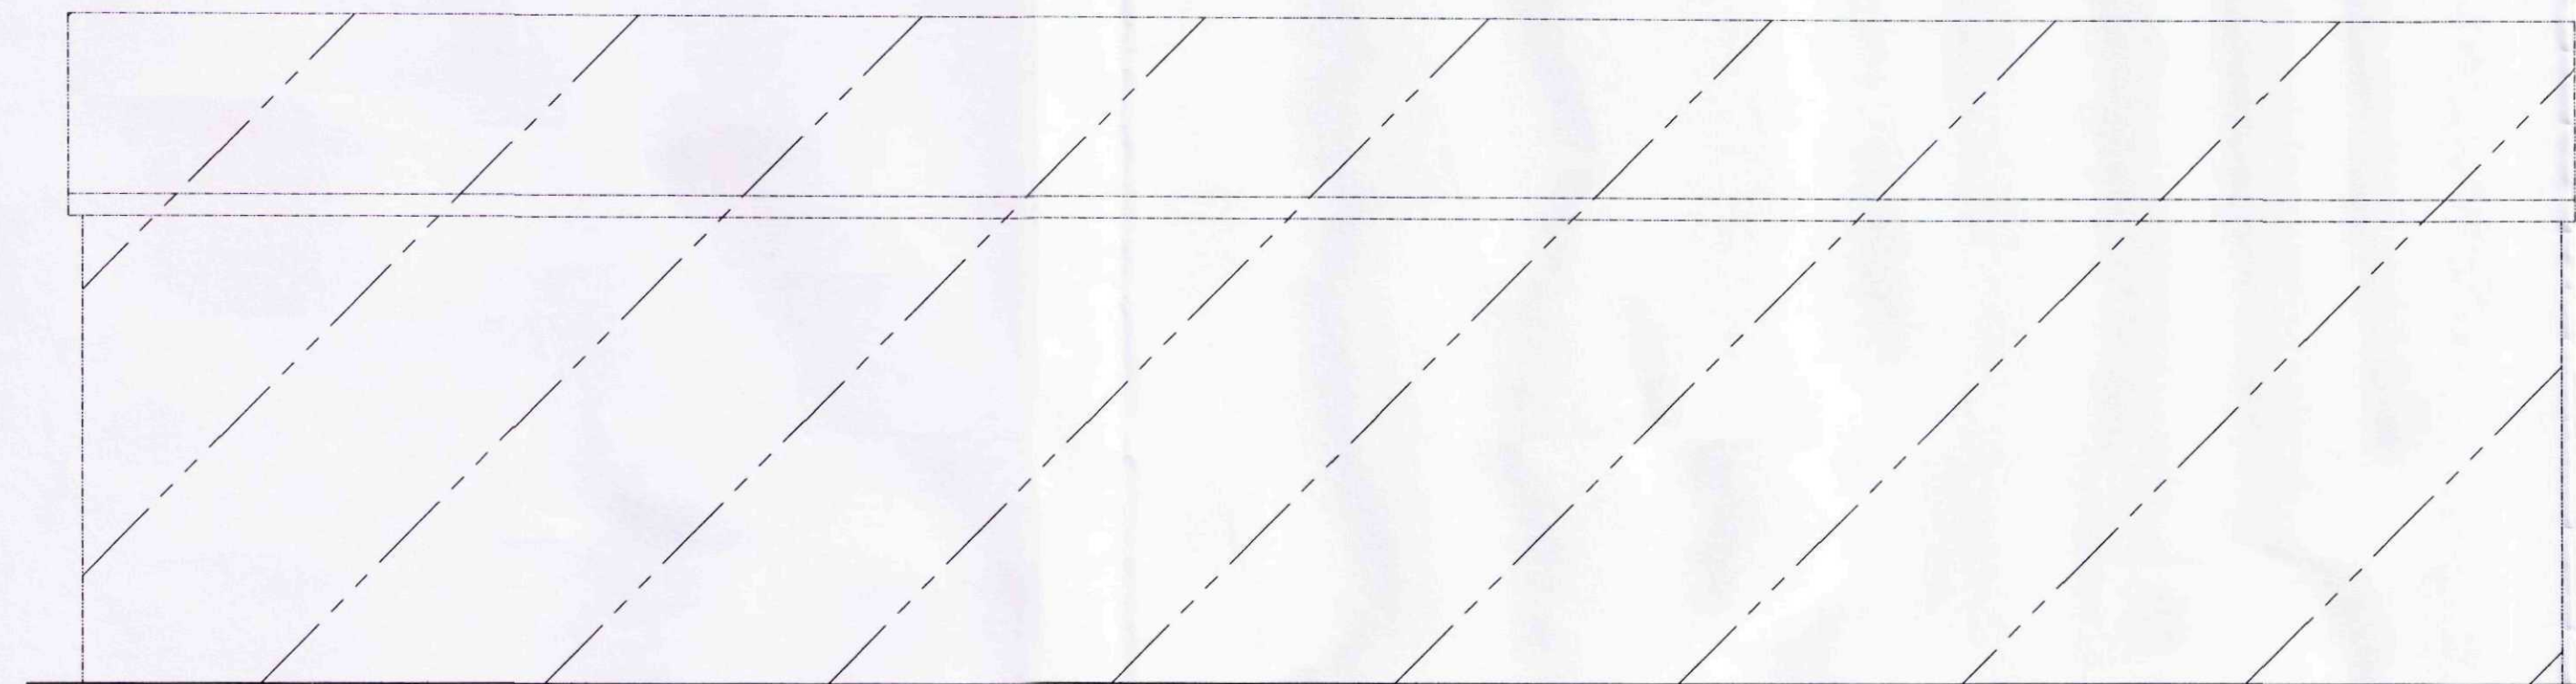


PROPOSED SIDE ELEVATION

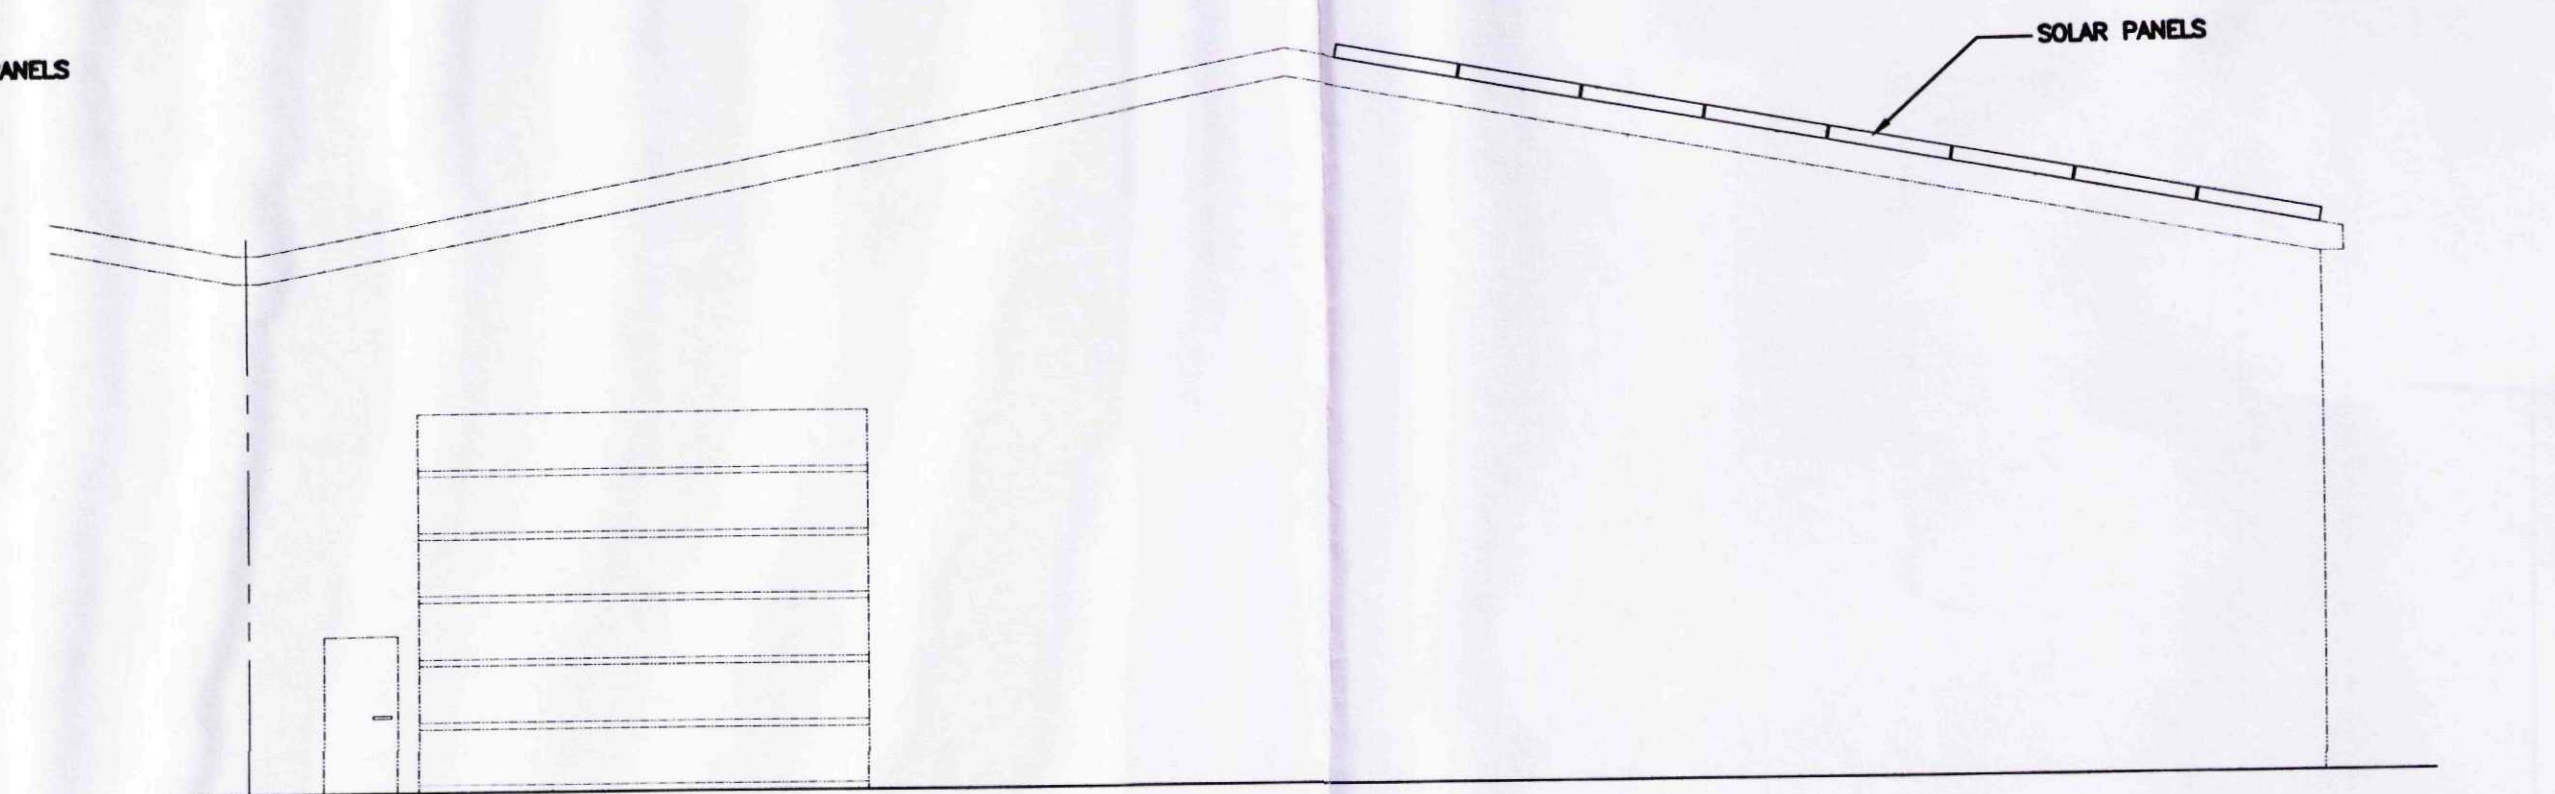

PROPOSED FRONT ELEVATION

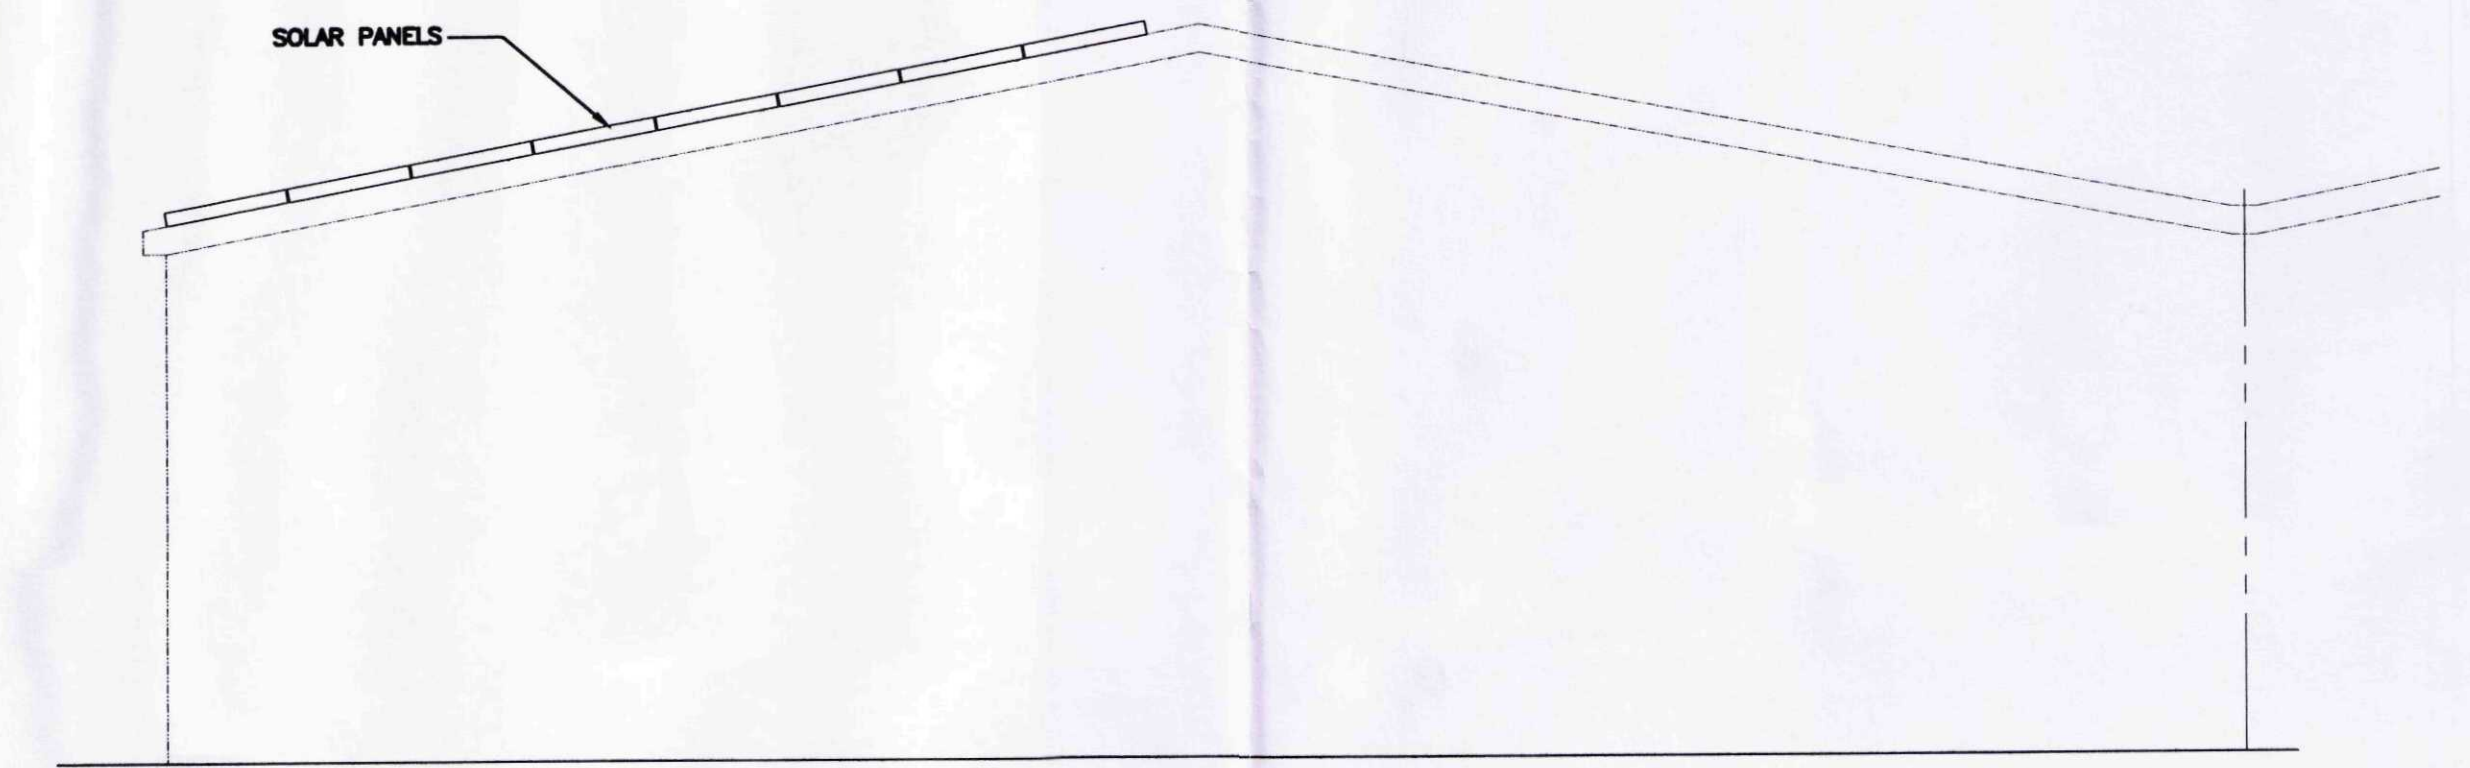

PROPOSED REAR ELEVATION

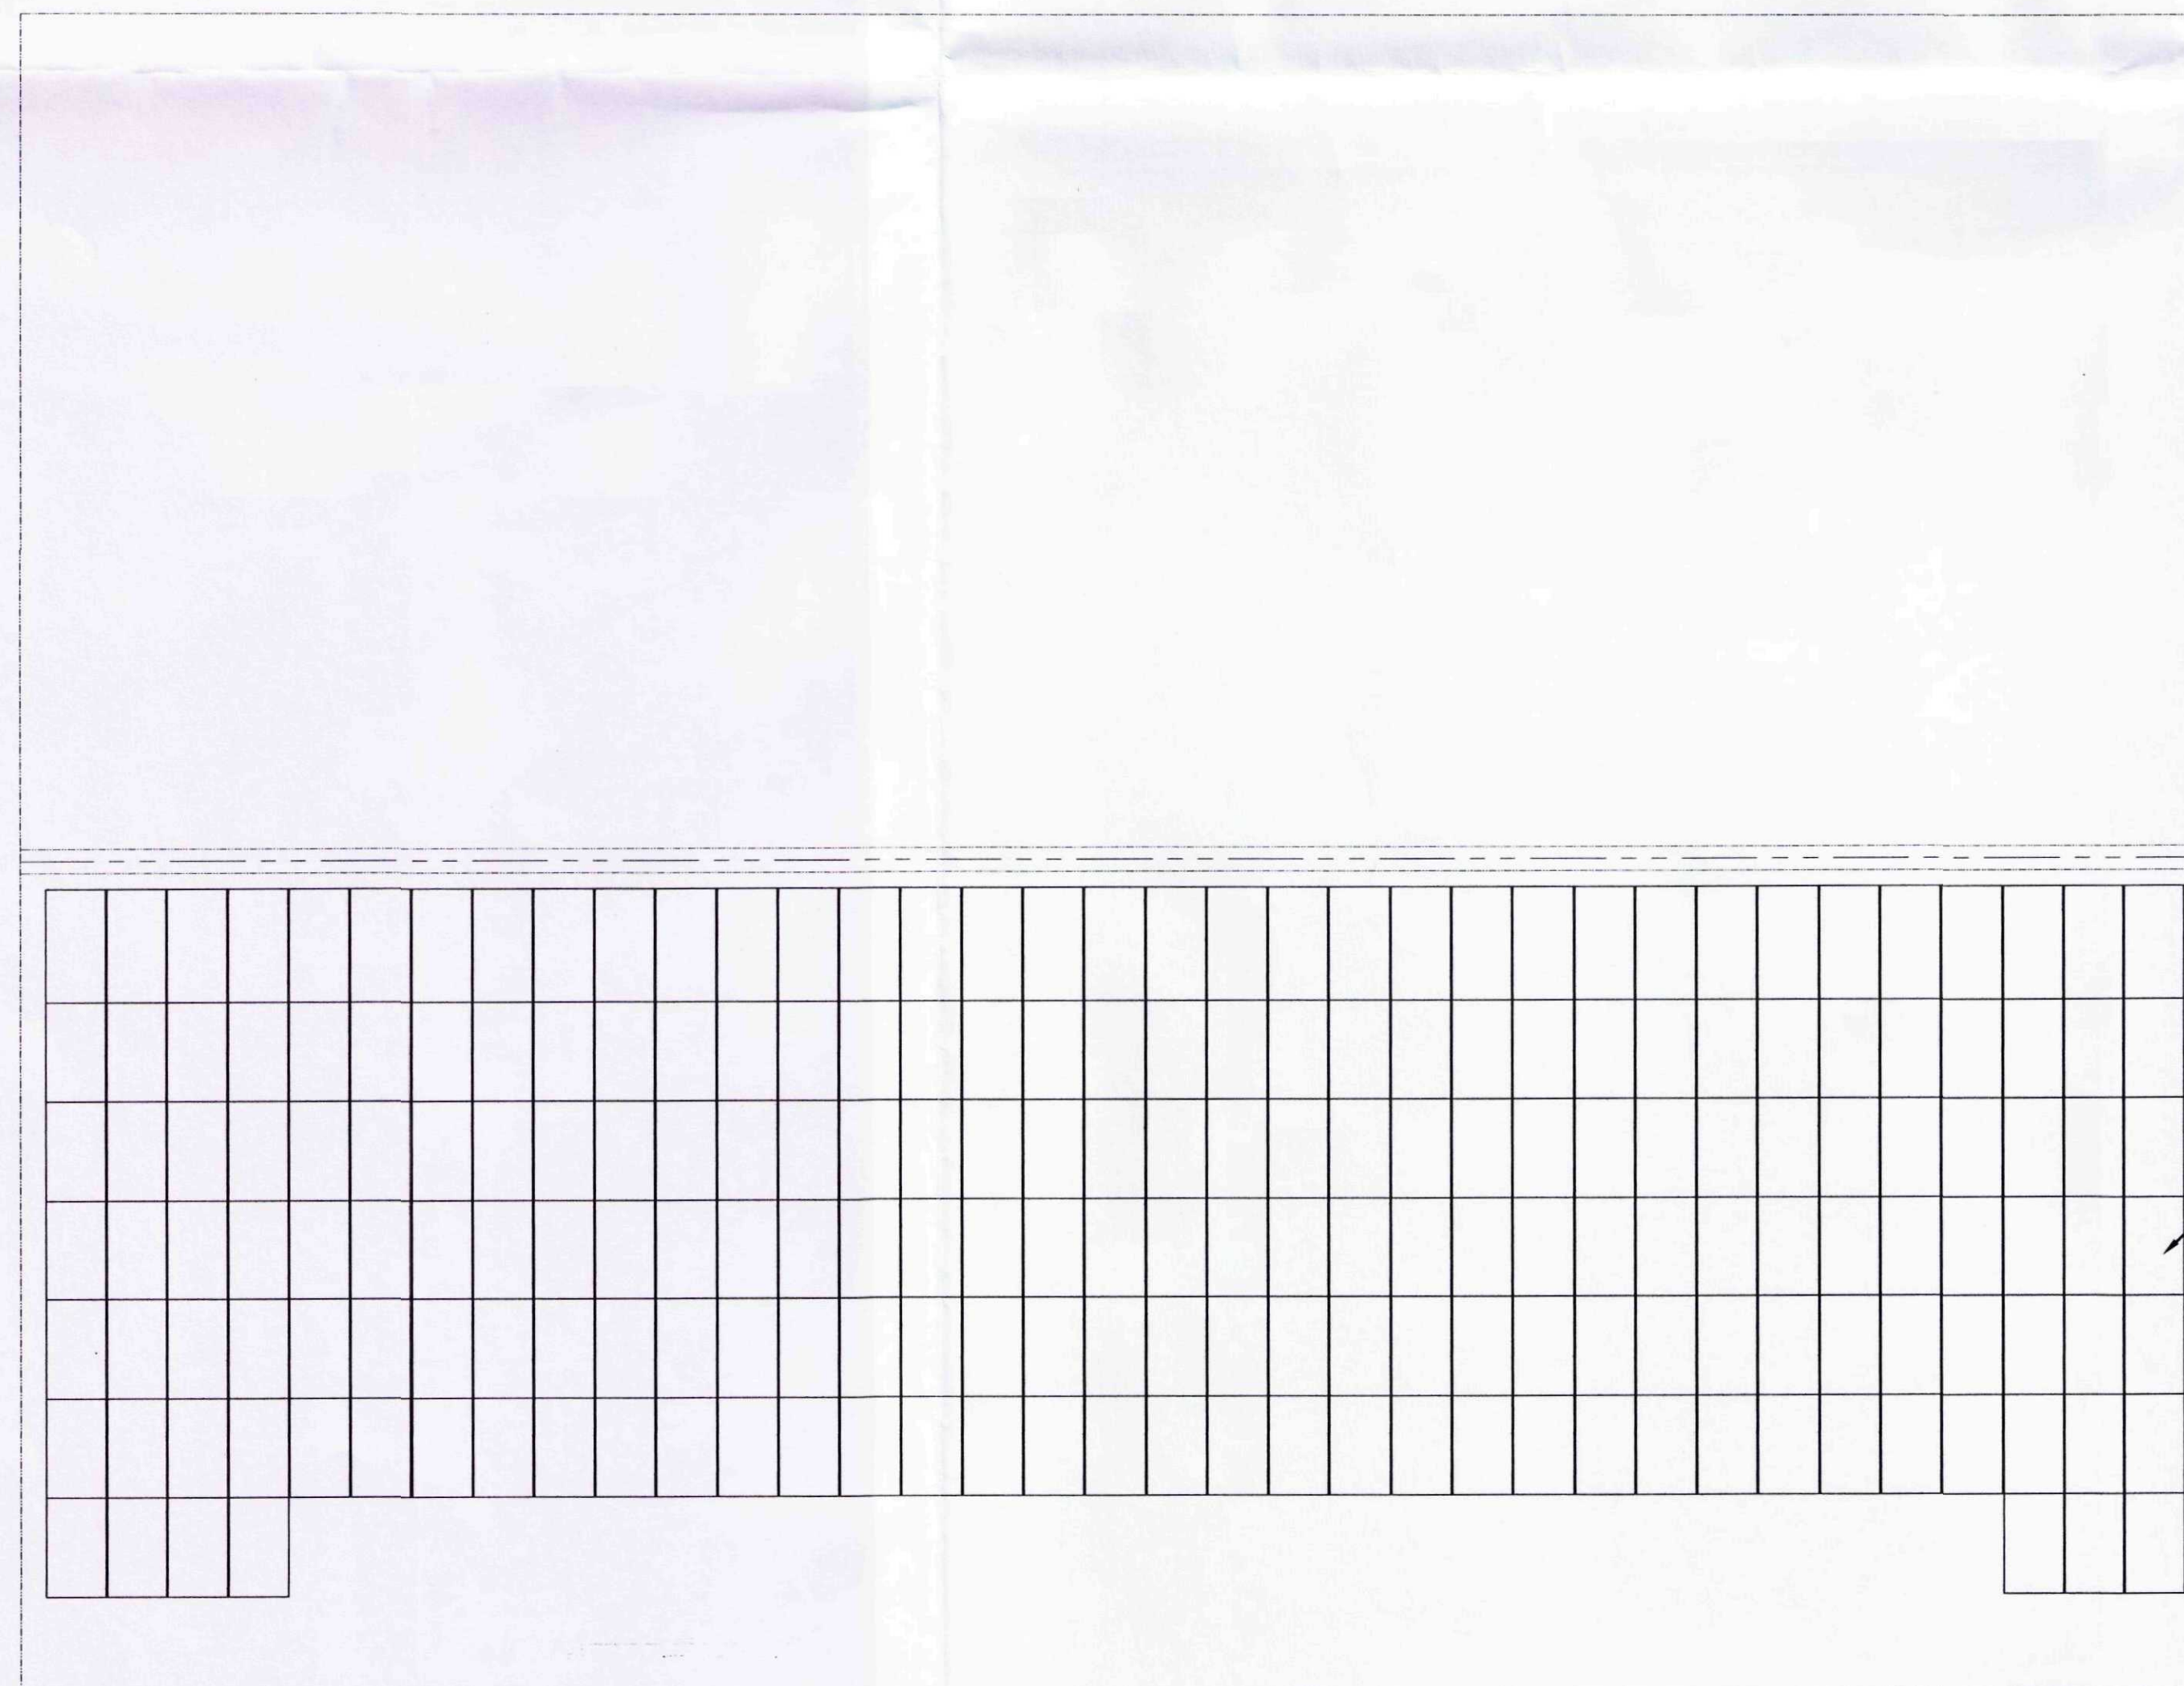

PROPOSED ROOF PLAN

SHDC
Planning & Development
11 NOV 2011
Ref: 0887-11

Note;
ALL WORK TO BE CARRIED OUT IN ACCORDANCE WITH THE CURRENT BUILDING REGULATIONS & CODES OF PRACTICE.
ALL DIMENSIONS TO BE CHECKED ON SITE.
ALL DIMENSIONS IN MILLIMETRES.
DO NOT SCALE FROM THIS DRAWING.

Rev	Revision	Note	Date
Client	MR ROBIN TILLBROOK VISCOUNT SOLAR		
Project	YELLOW STOCKING HALL, THE CHASE, CROWLAND, PETERBOROUGH, PE6 0DD.		
Title	PROPOSED PLAN & ELEVATIONS		
Scale	Date	Drawing No	Revision
1:100@A1	NOV 11	5082-2	-

KMS CONSULTANTS & ASSOCIATED
M - 07939 545 564 T - 0845 111 0945
E - kmsconsultants@gmail.com