



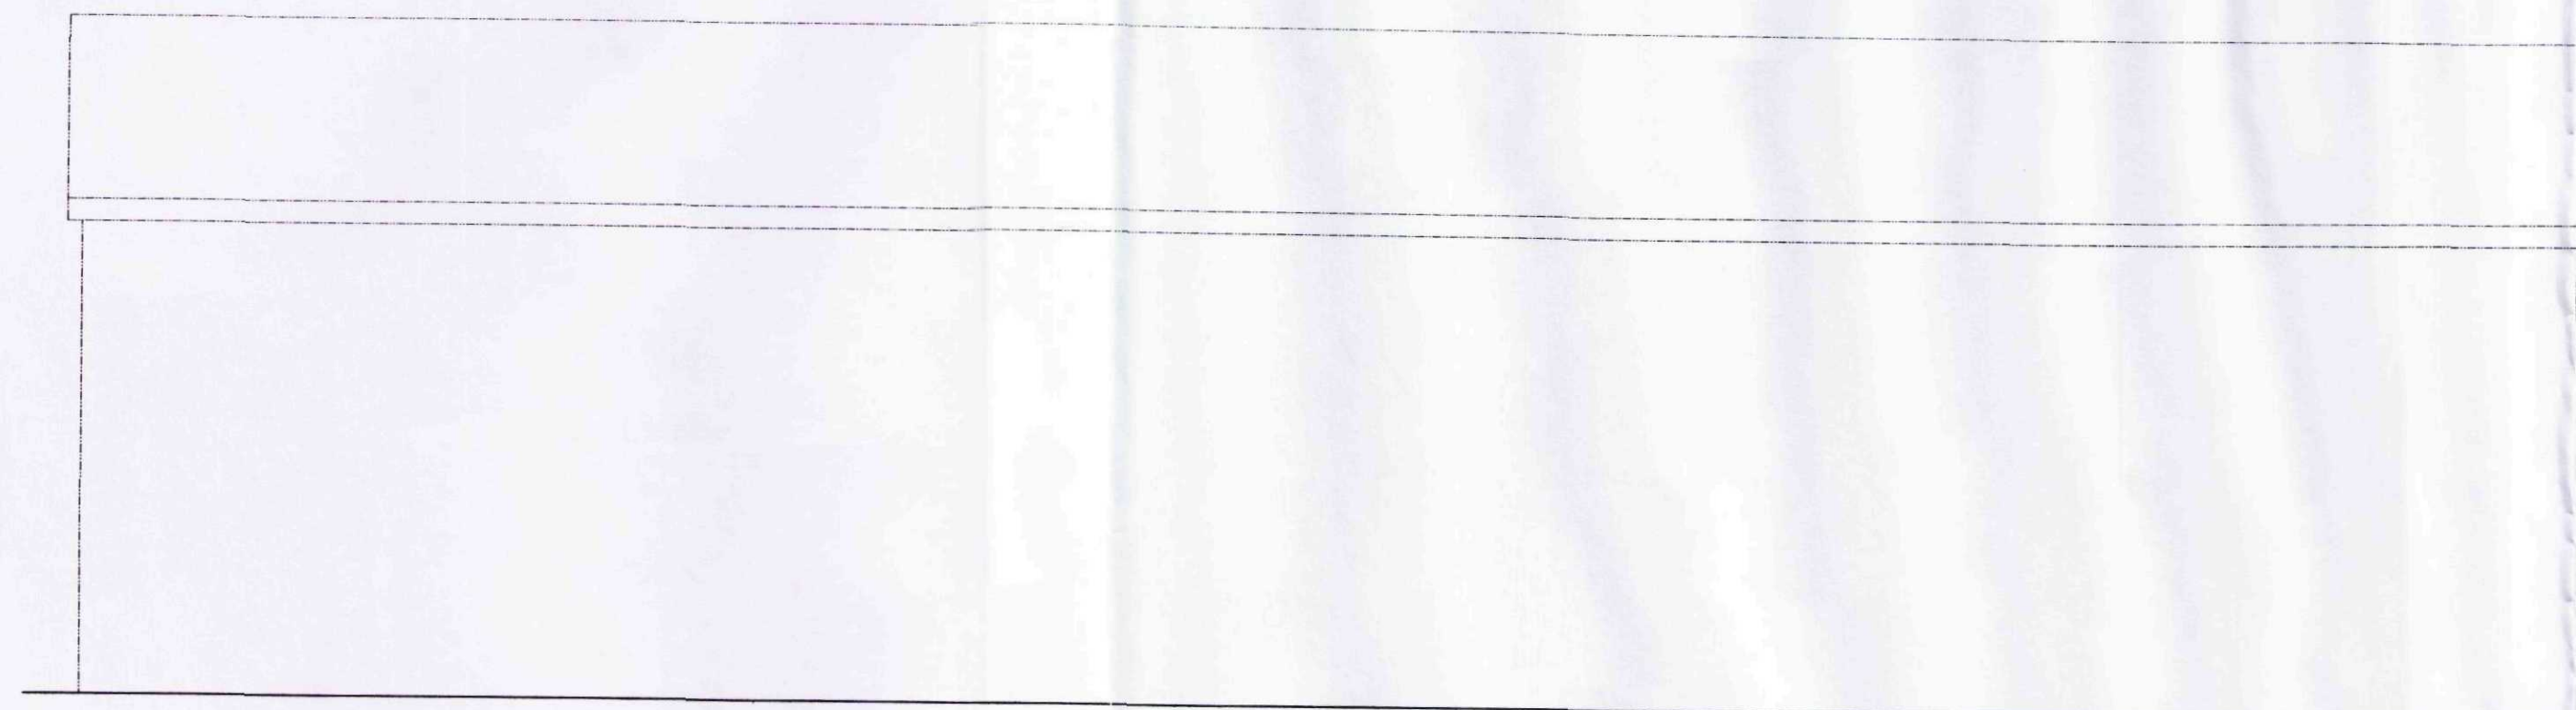


EXISTING SIDE ELEVATION

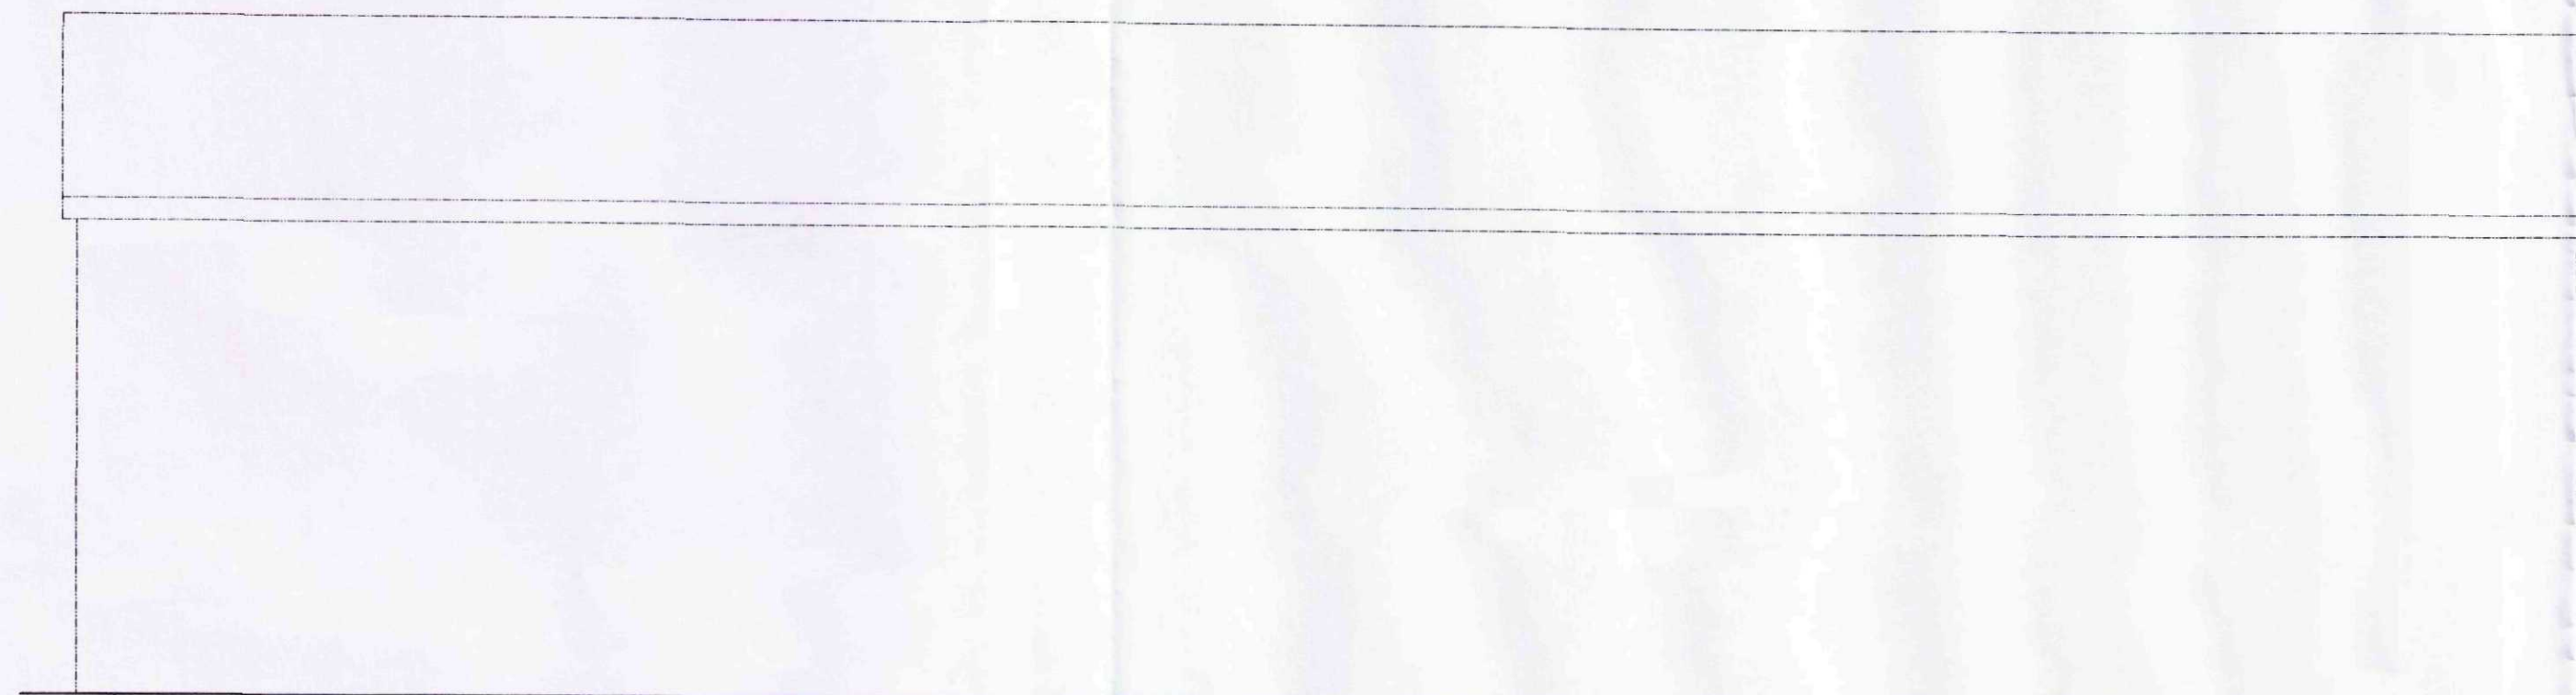


EXISTING SIDE ELEVATION



EXISTING ROOF PLAN

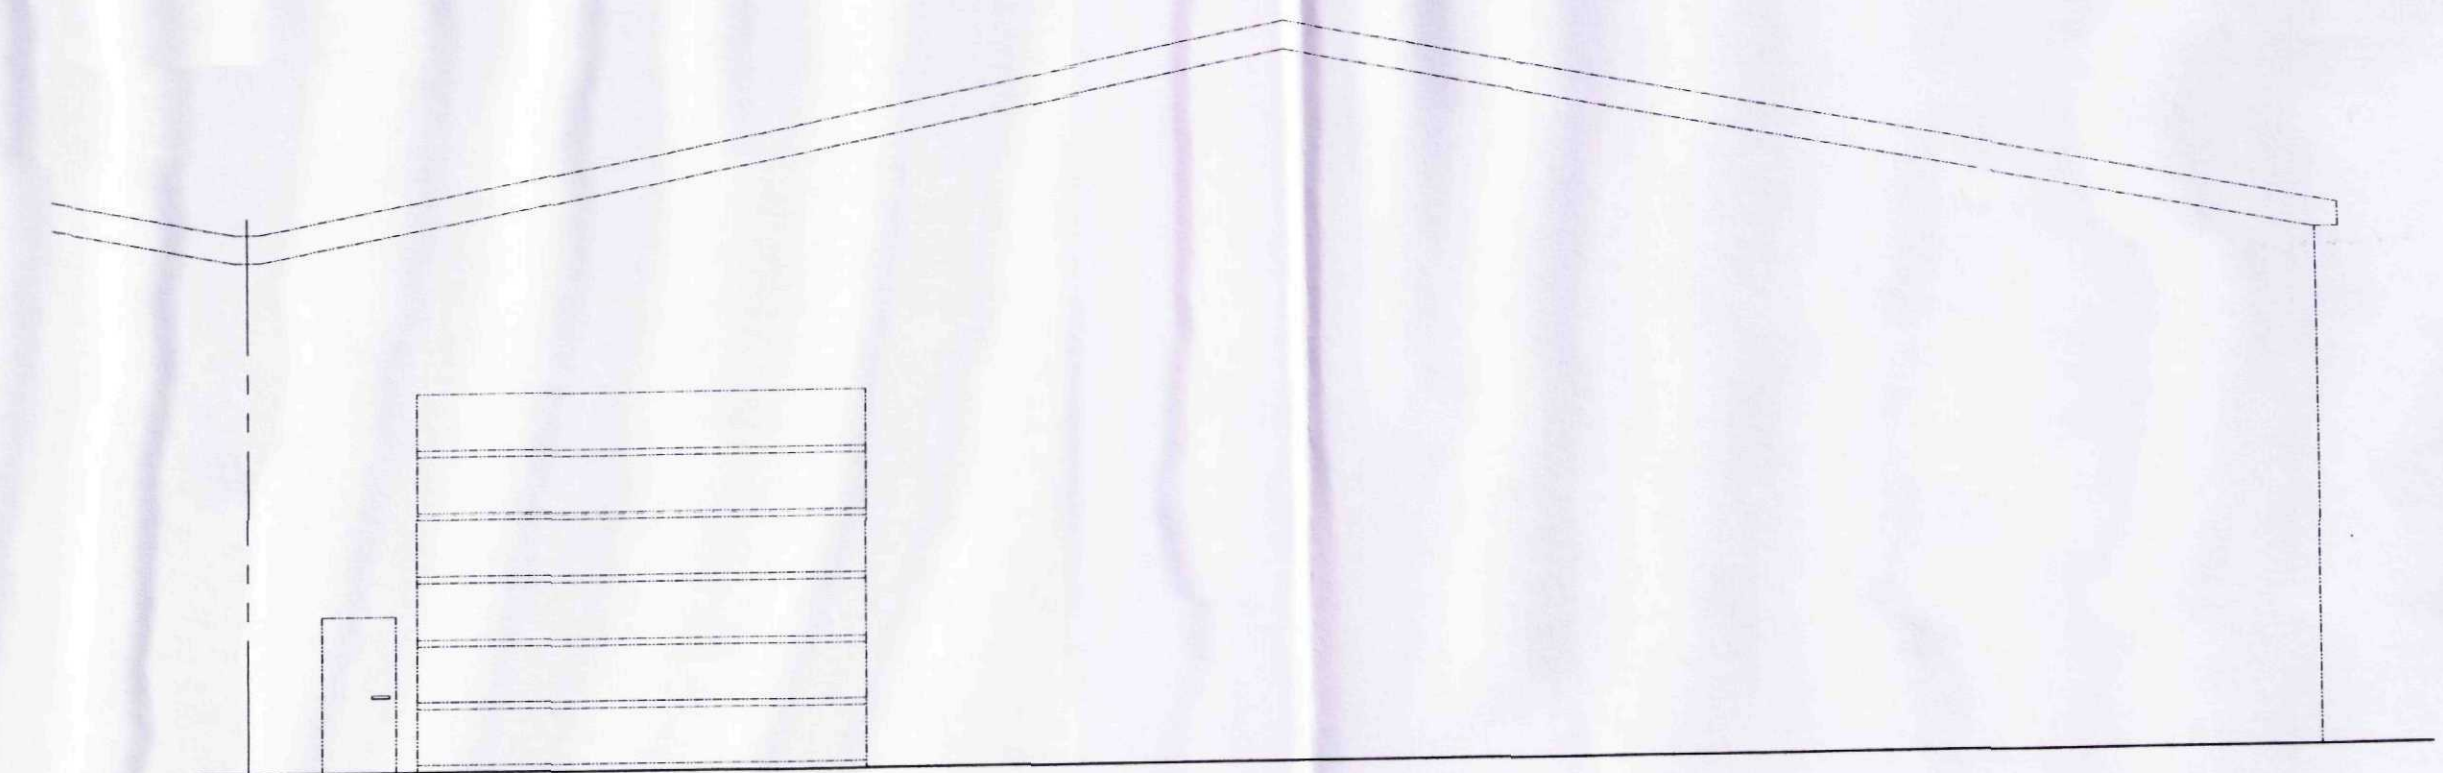

EXISTING FRONT ELEVATION

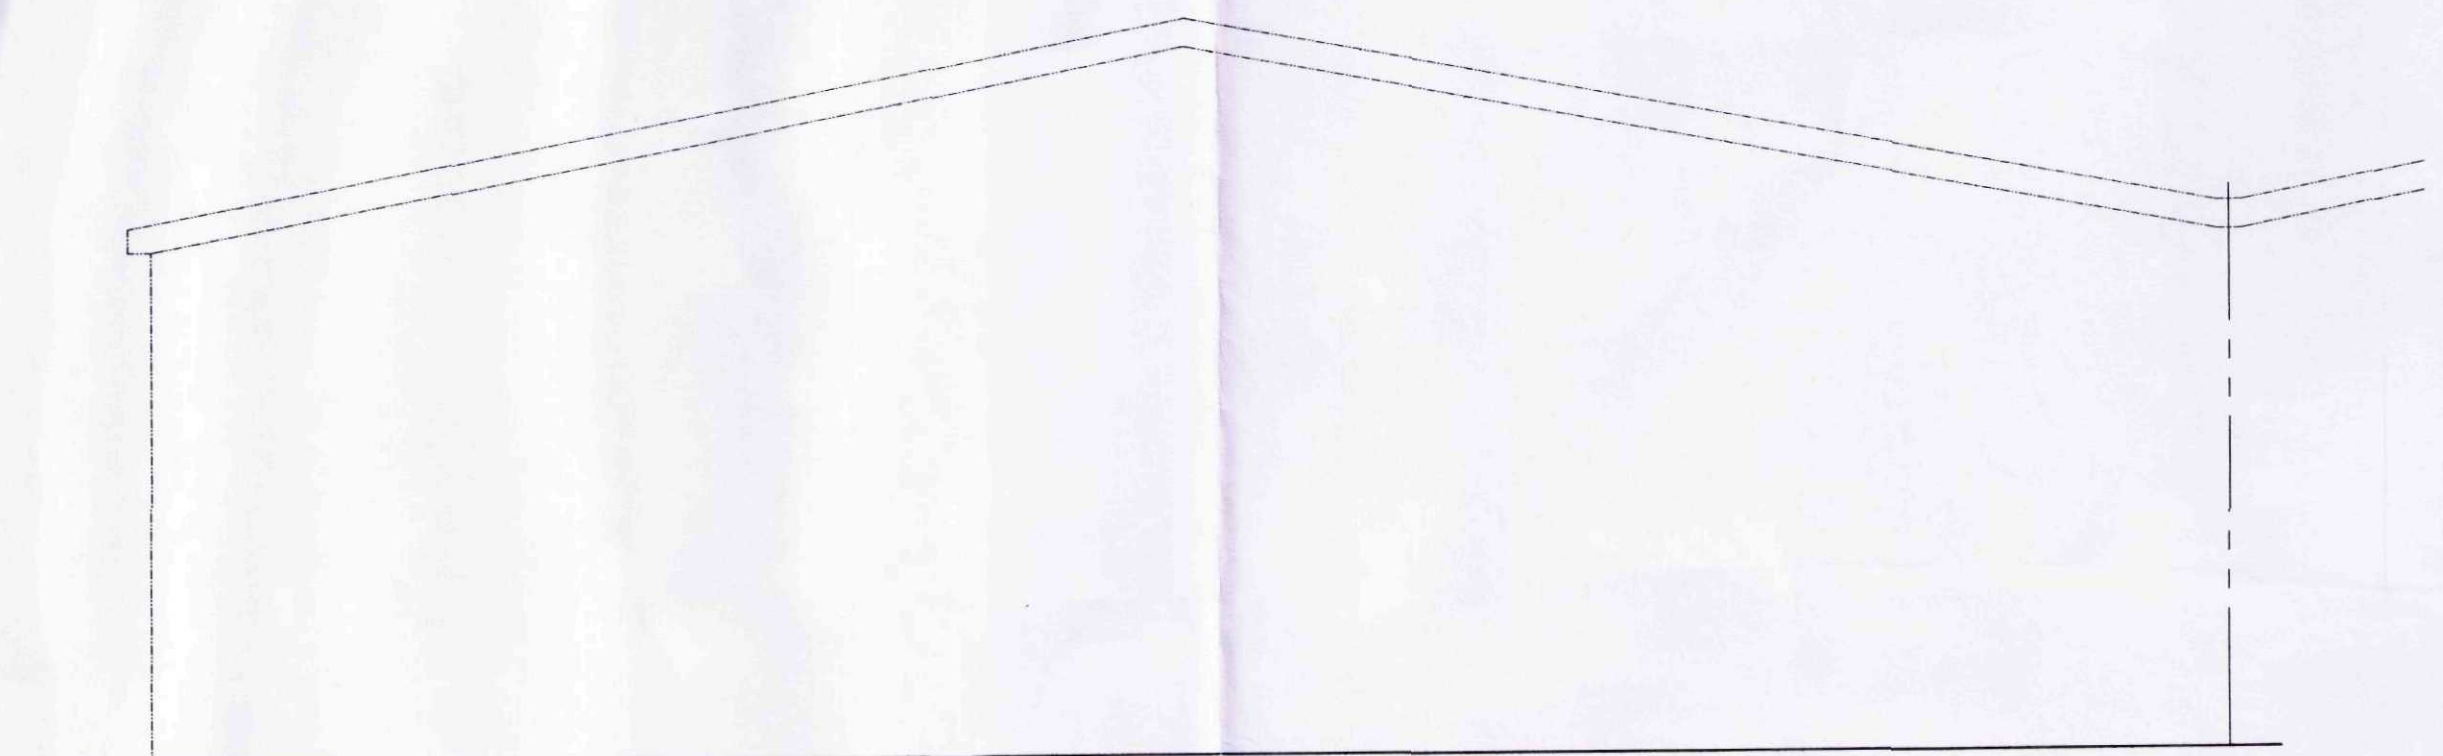

EXISTING REAR ELEVATION



Note;

ALL WORK TO BE CARRIED OUT IN ACCORDANCE WITH THE CURRENT BUILDING REGULATIONS & CODES OF PRACTICE.
ALL DIMENSIONS TO BE CHECKED ON SITE.
ALL DIMENSIONS IN MILLIMETRES.
DO NOT SCALE FROM THIS DRAWING.

Rev	Revision	Notes	Date
1	1	MR ROBIN TILLBROOK VISCOUNT SOLAR	
2	2	YELLOW STOCKING HALL, THE CHASE, CROWLAND, PETERBOROUGH, PE6 0DD.	
Title: EXISTING PLAN & ELEVATIONS			
Scale:	Date:	Drawing No:	Revision:
1:1000A1	NOV 11	5082-1	-
KMS CONSULTANTS & ASSOCIATED M - 07939 545 564 T - 0845 111 0945 E - kmsconsultants@gmail.com			