


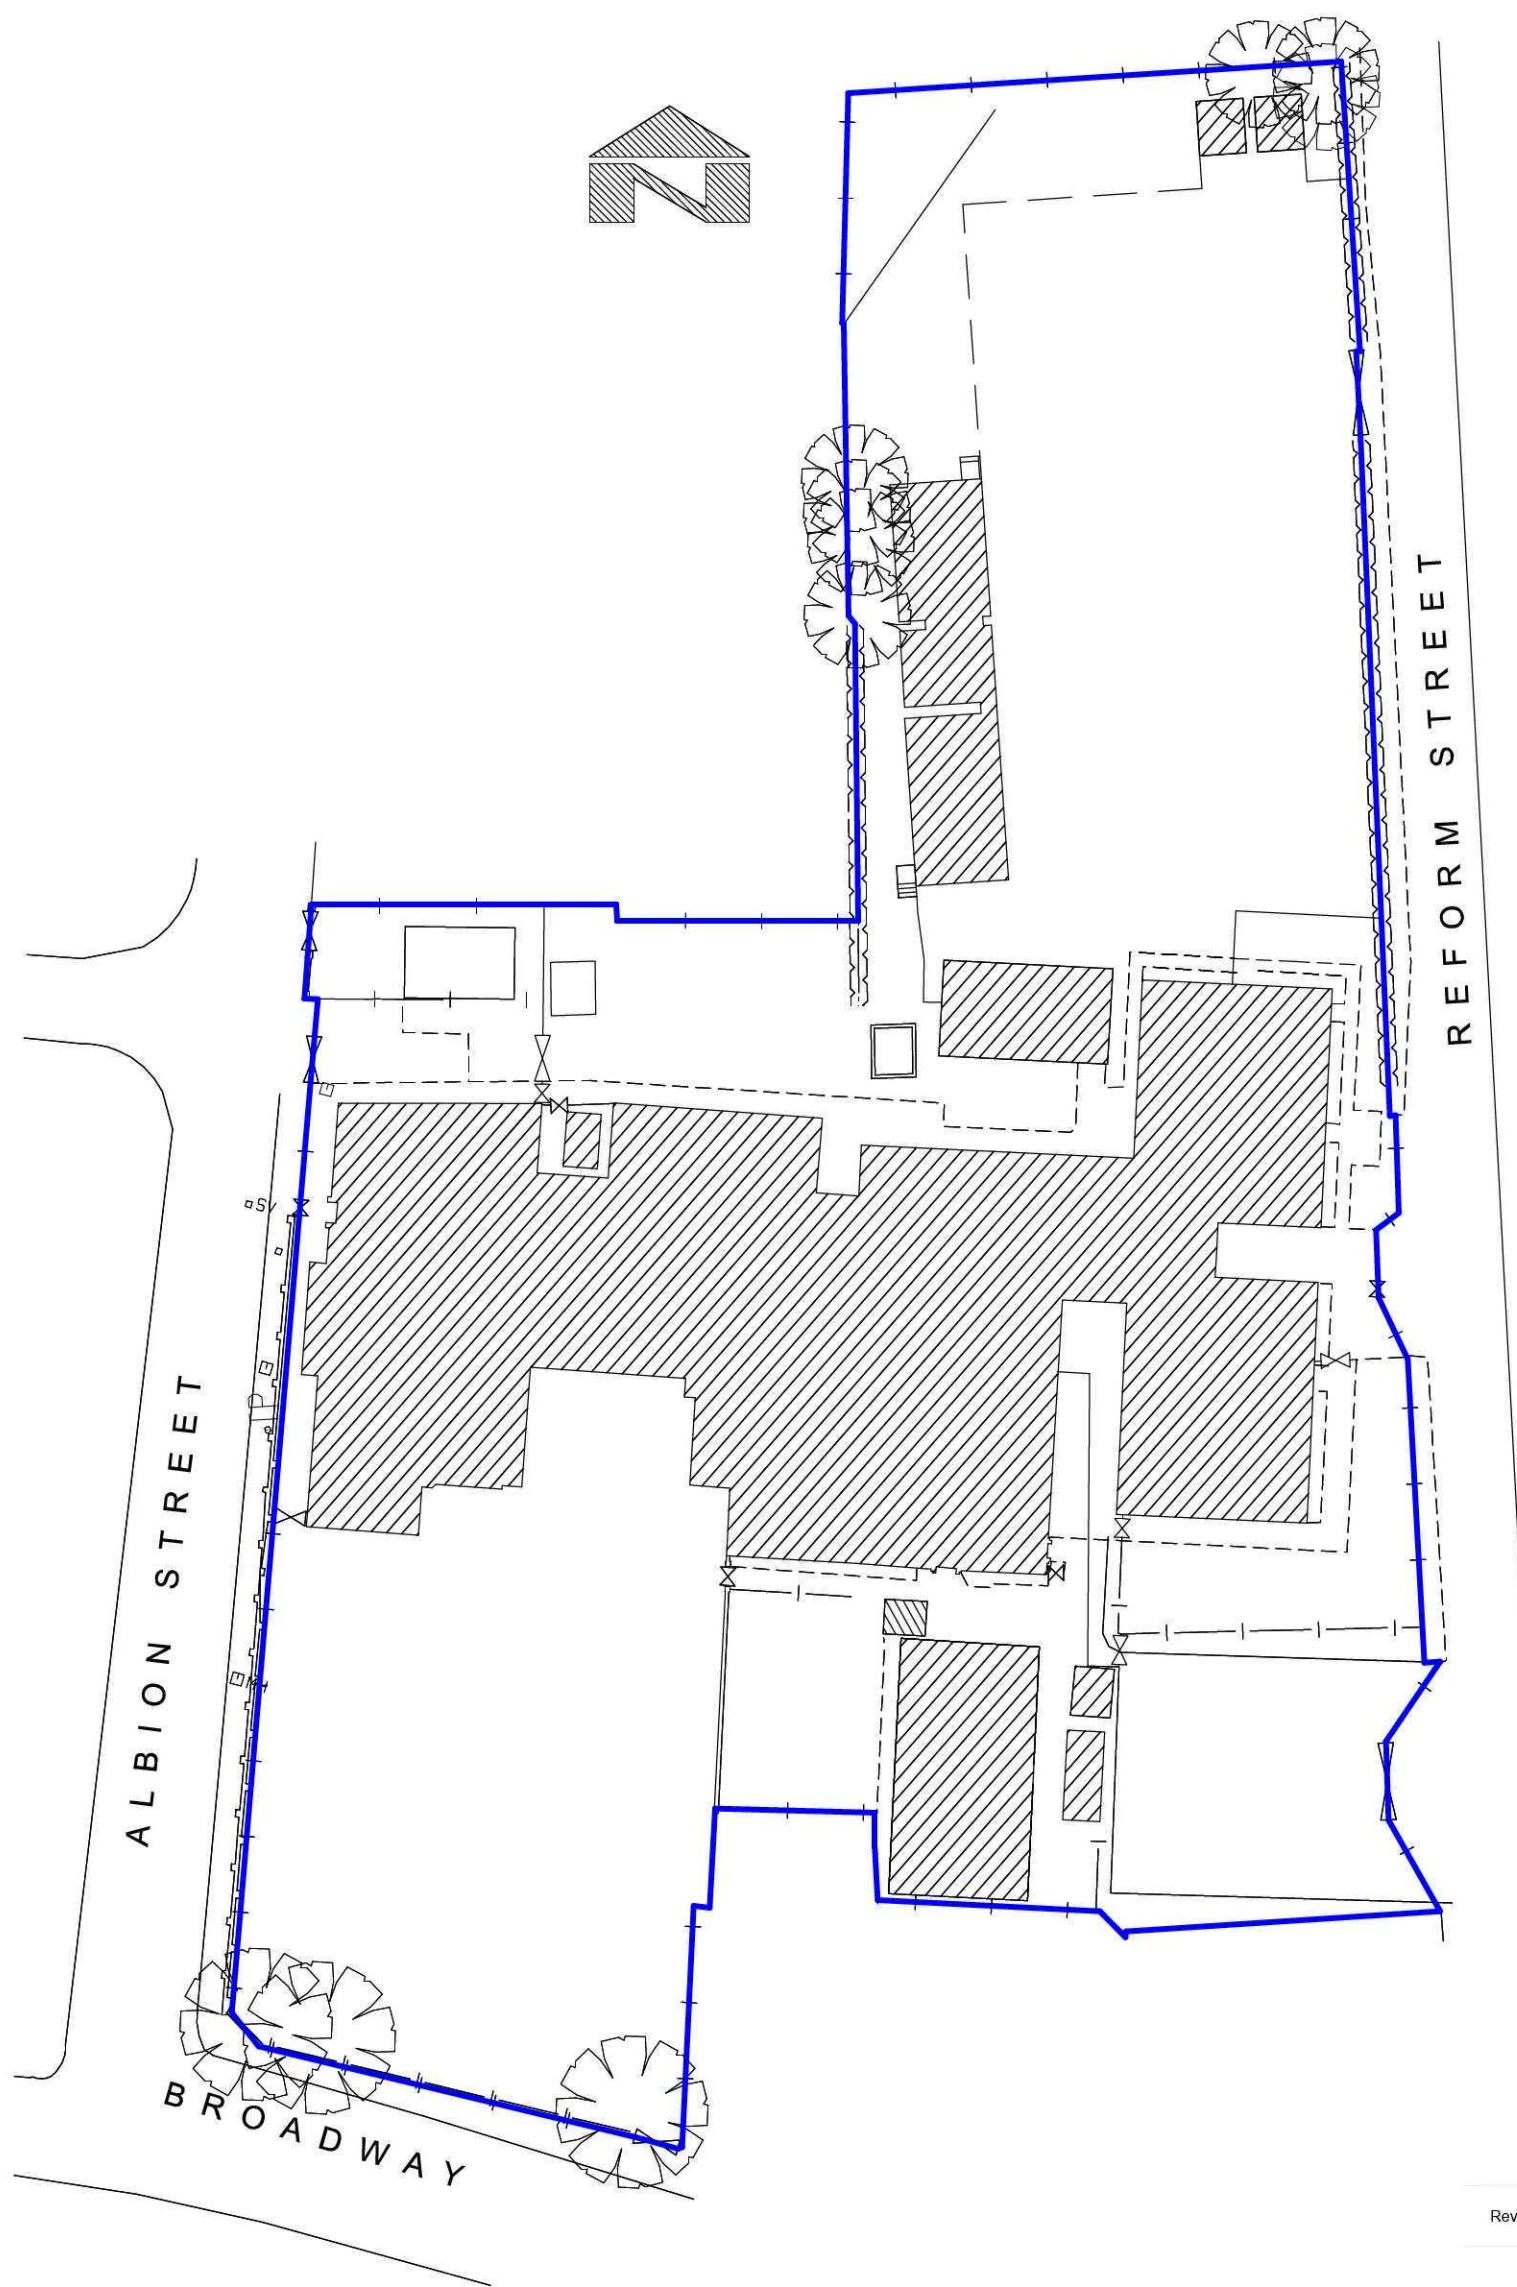

Site Plan

Scale 1:500

All Dimensions and Levels to be verified on site.
Only Figured Dimensions to be used.
Do not scale this drawing.
Any discrepancies to be notified to the originator of this drawing immediately.
If in doubt, ask.
Copyright is reserved by them and the drawing is issued on the condition that it is not copied, reproduced, retained, or disclosed to any unauthorised person, either wholly or in part without consent.

Rev.	Date	Description	By	Chk'd



Mill House • Brayford Wharf North • Lincoln • LN1 1YT
Tel: 01522 836836 • Fax: 01522 516050
www.hbs.uk.com

Client
Lincolnshire County Council

Project
**Former Crowland Southview Primary School
Demolition and Site Clearance**

Drawing Title
Site Plan

Drawn By G Draper	Checked By
----------------------	------------

Scale 1:500@A3	Date April 2015
-------------------	--------------------

Project No. AC/285/0091	Drawing No. P.001	Revision
-----------------------------------	-----------------------------	----------

Drawing Status
Planning