


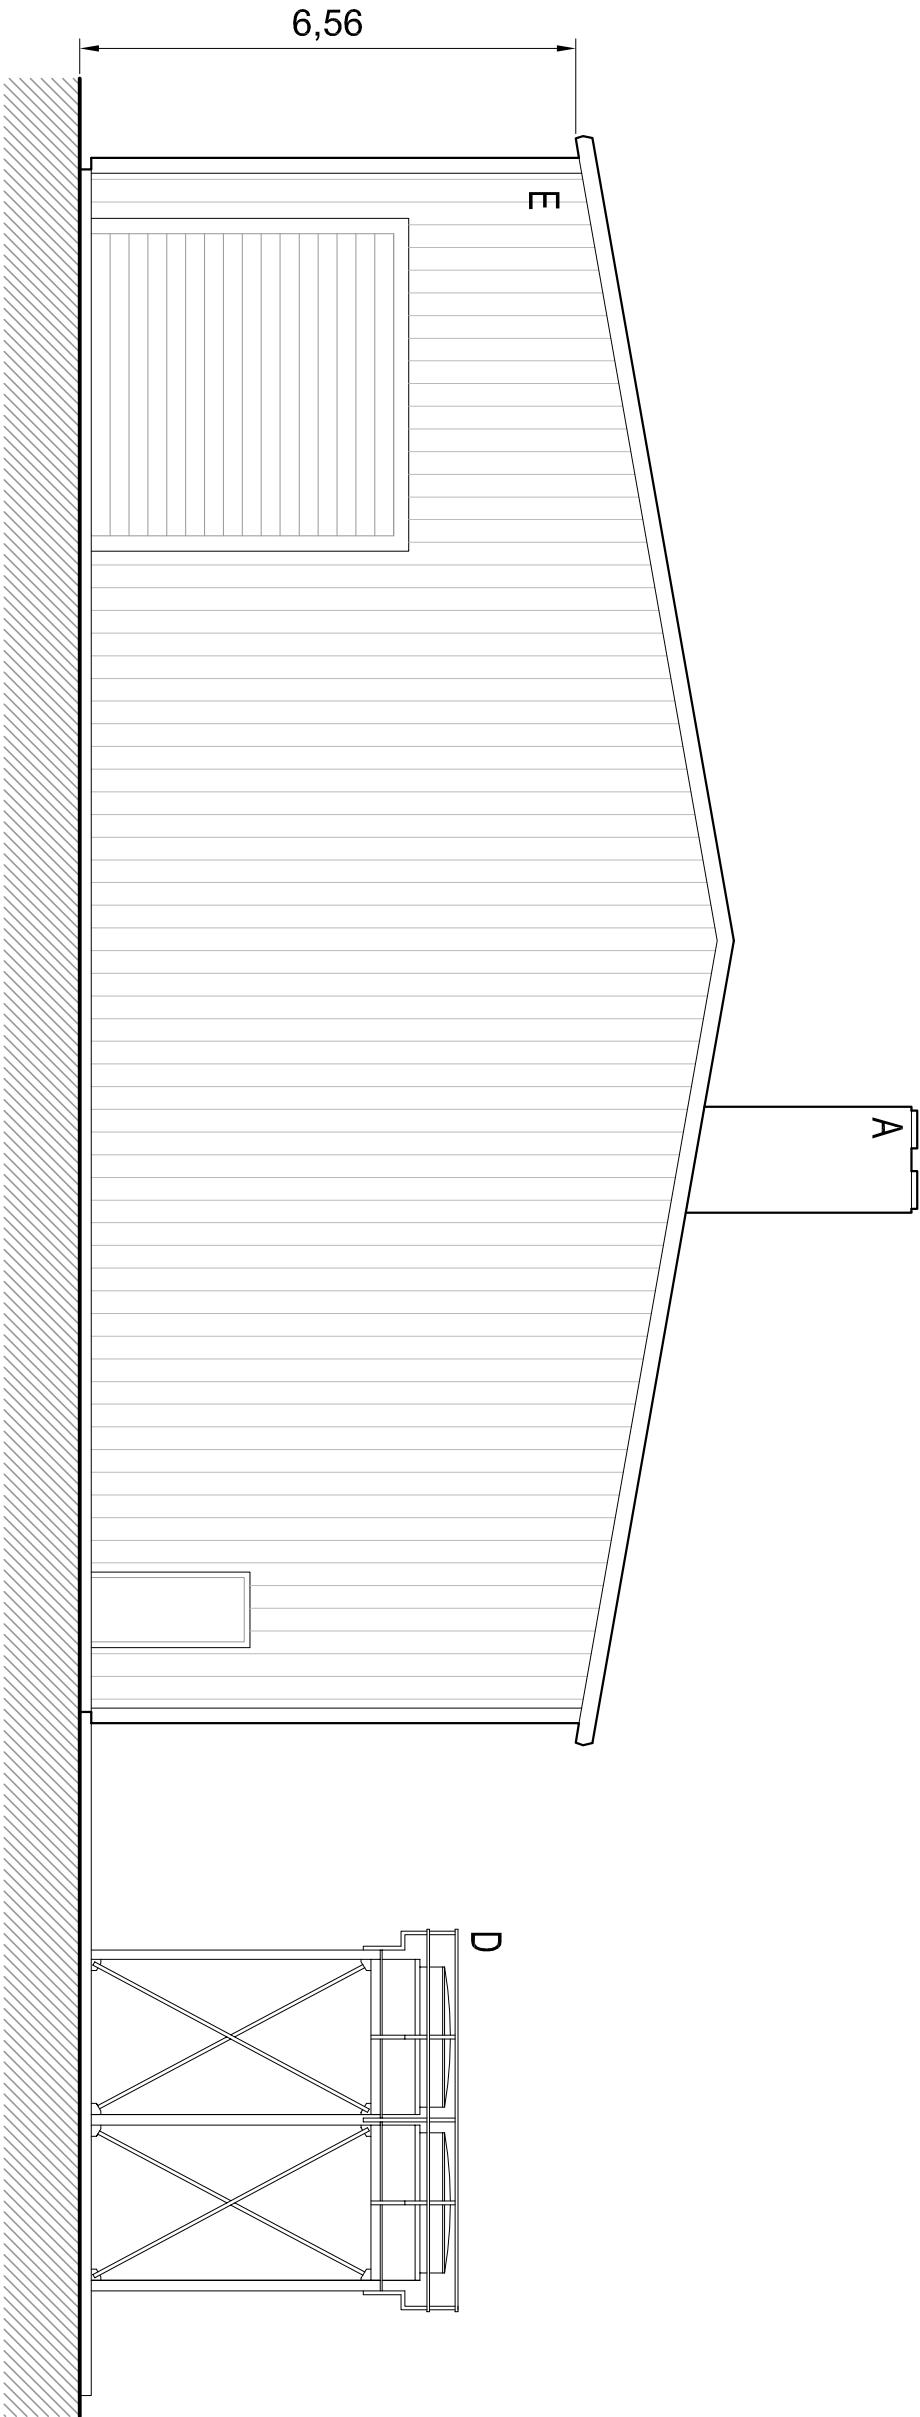


Floor Plan

Scale 1:100




Front Elevation (West)

Scale 1:100

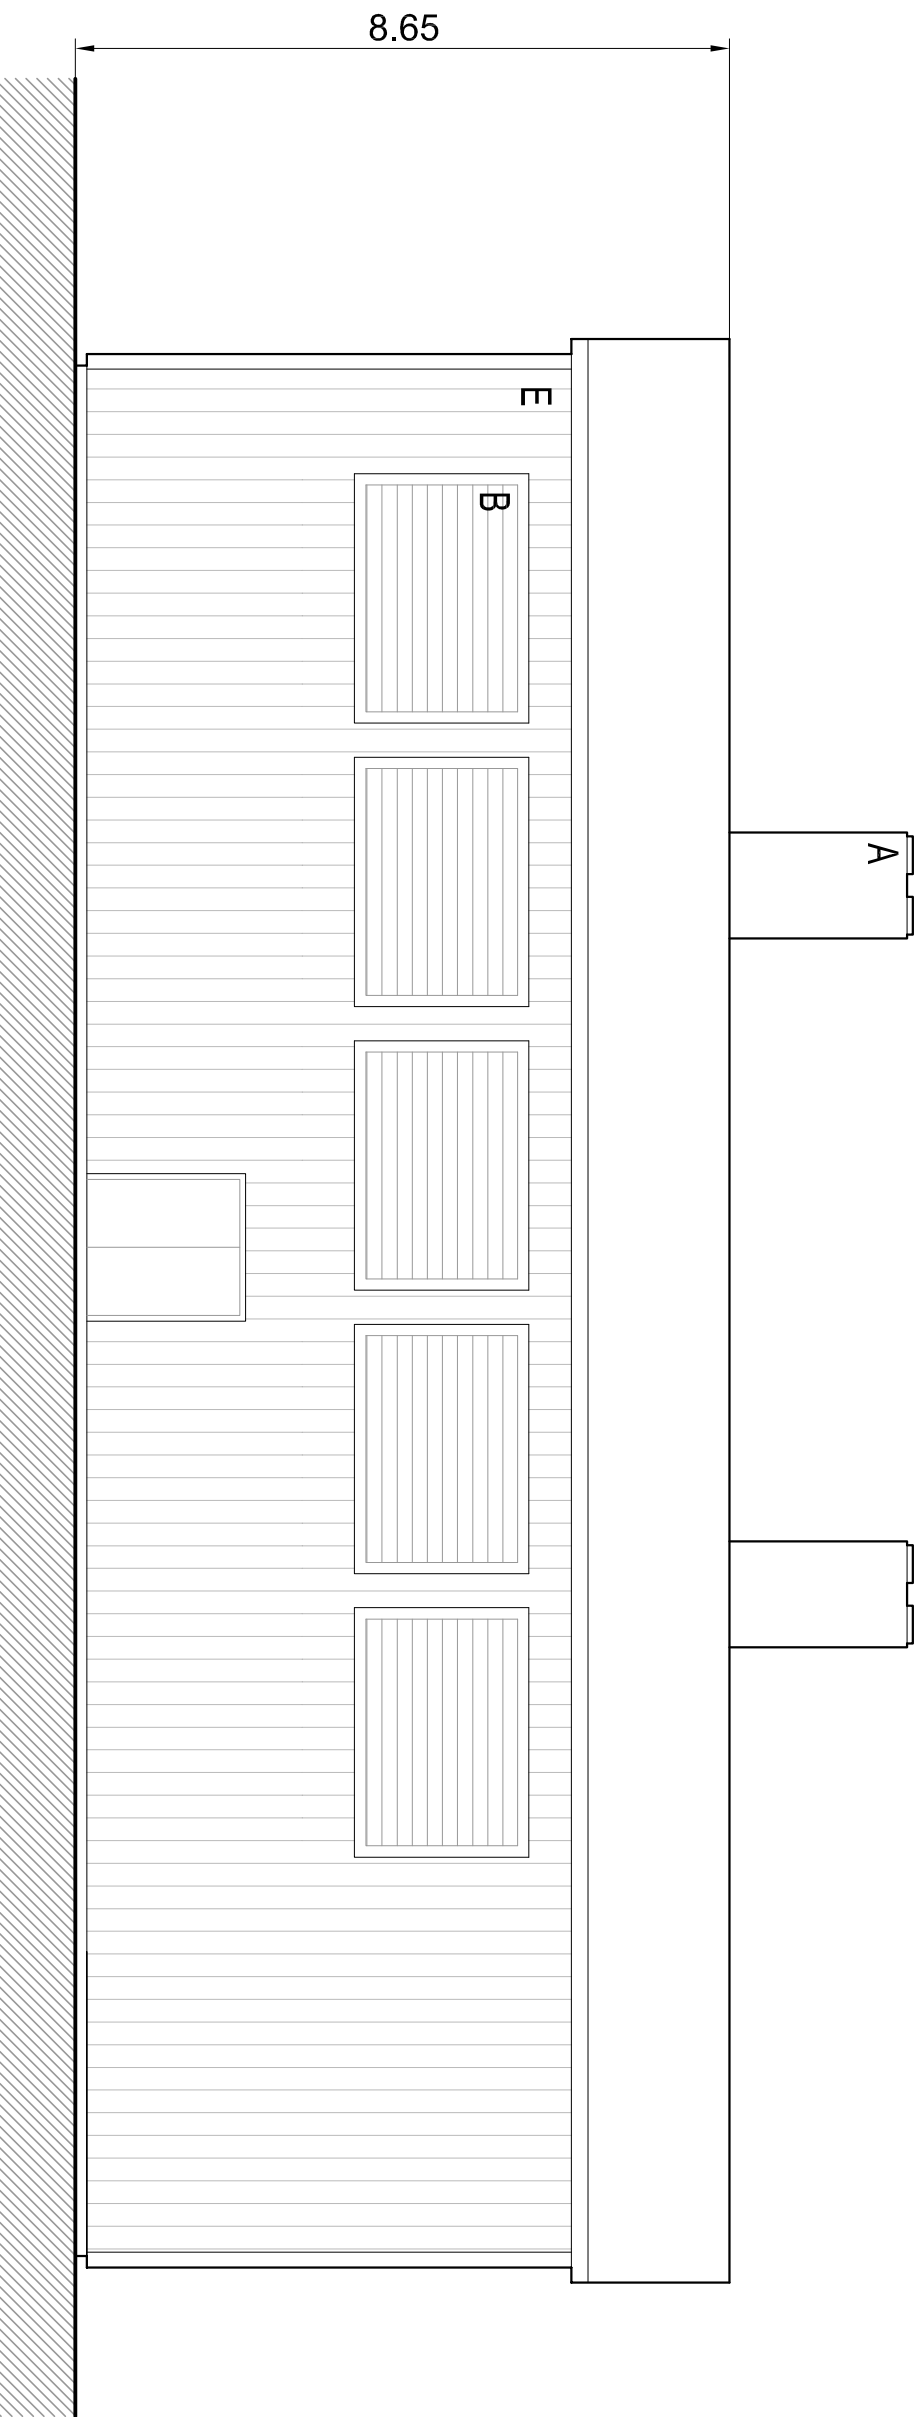


Side Elevation (North)

Scale 1:100

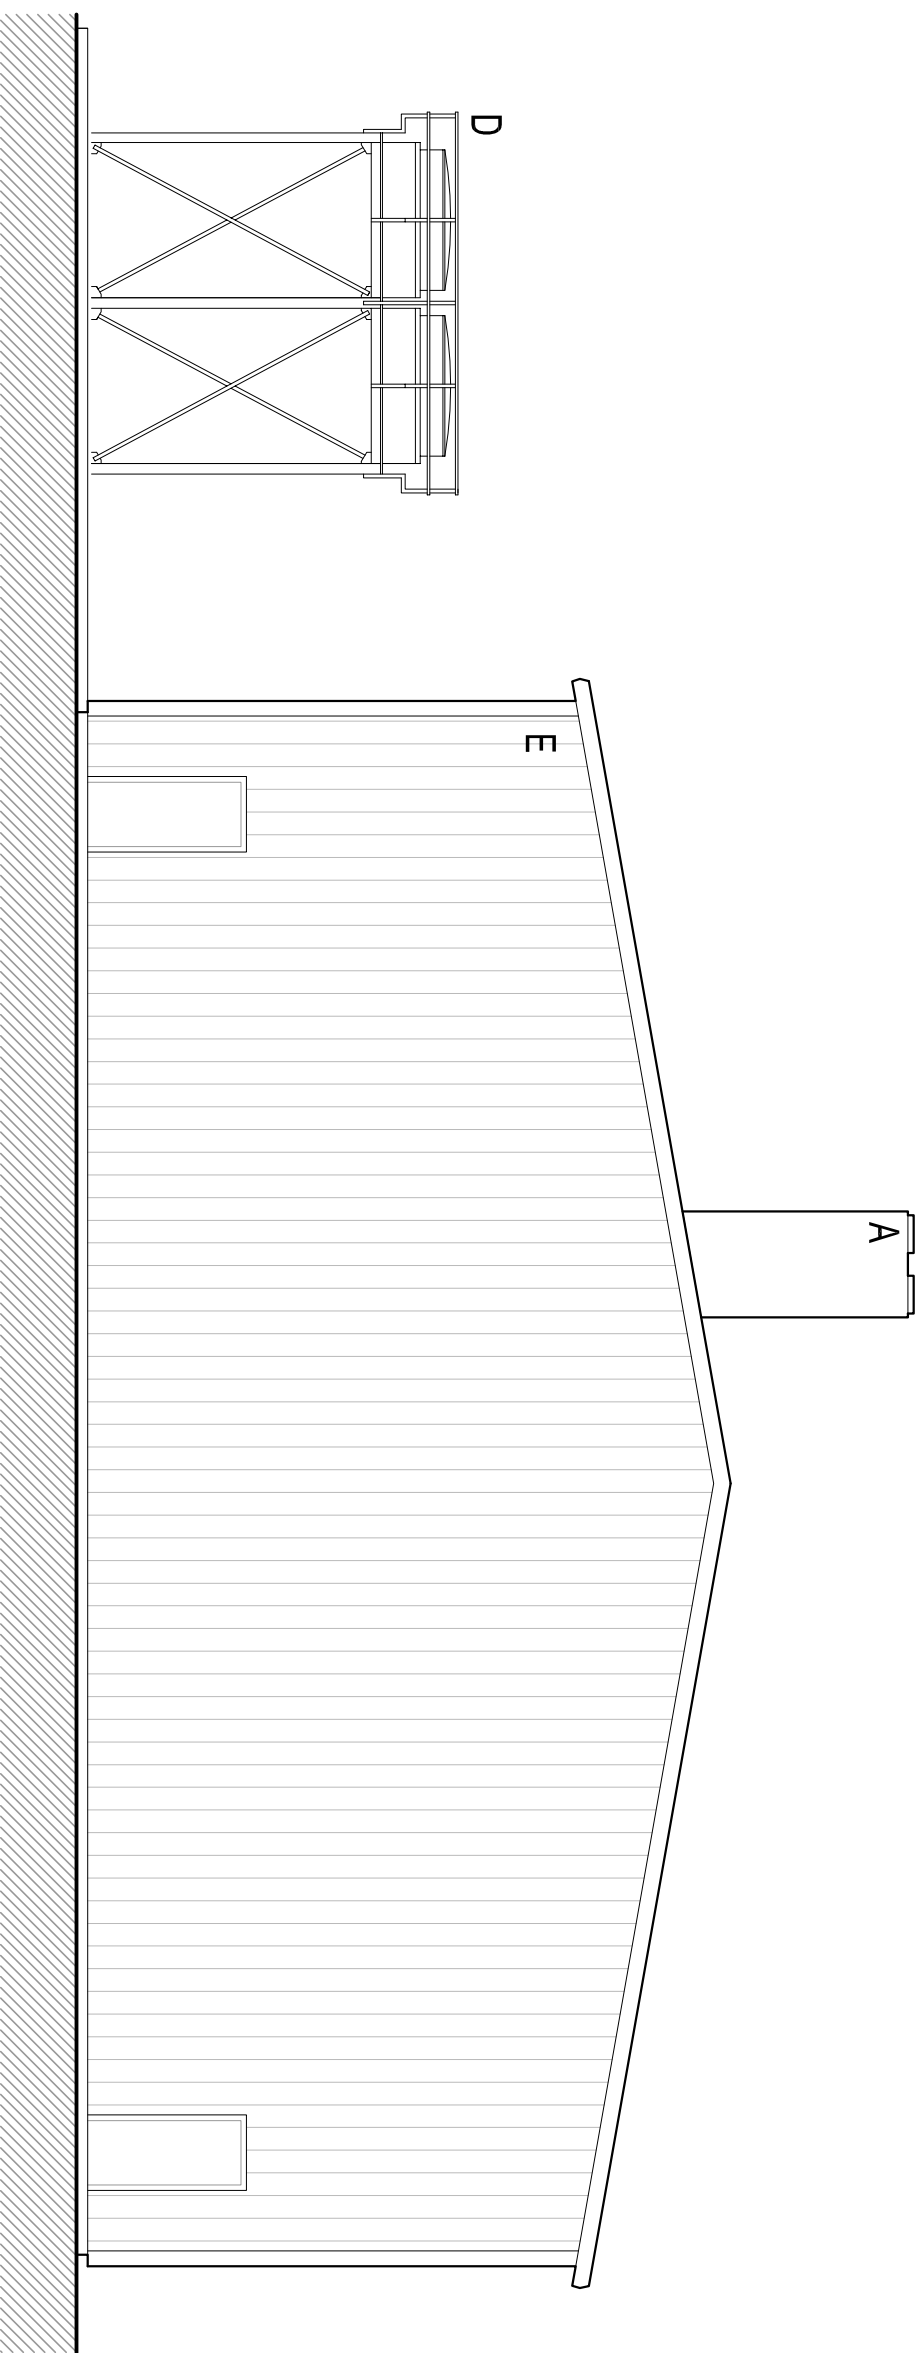

Side Elevation (South)

Scale 1:100

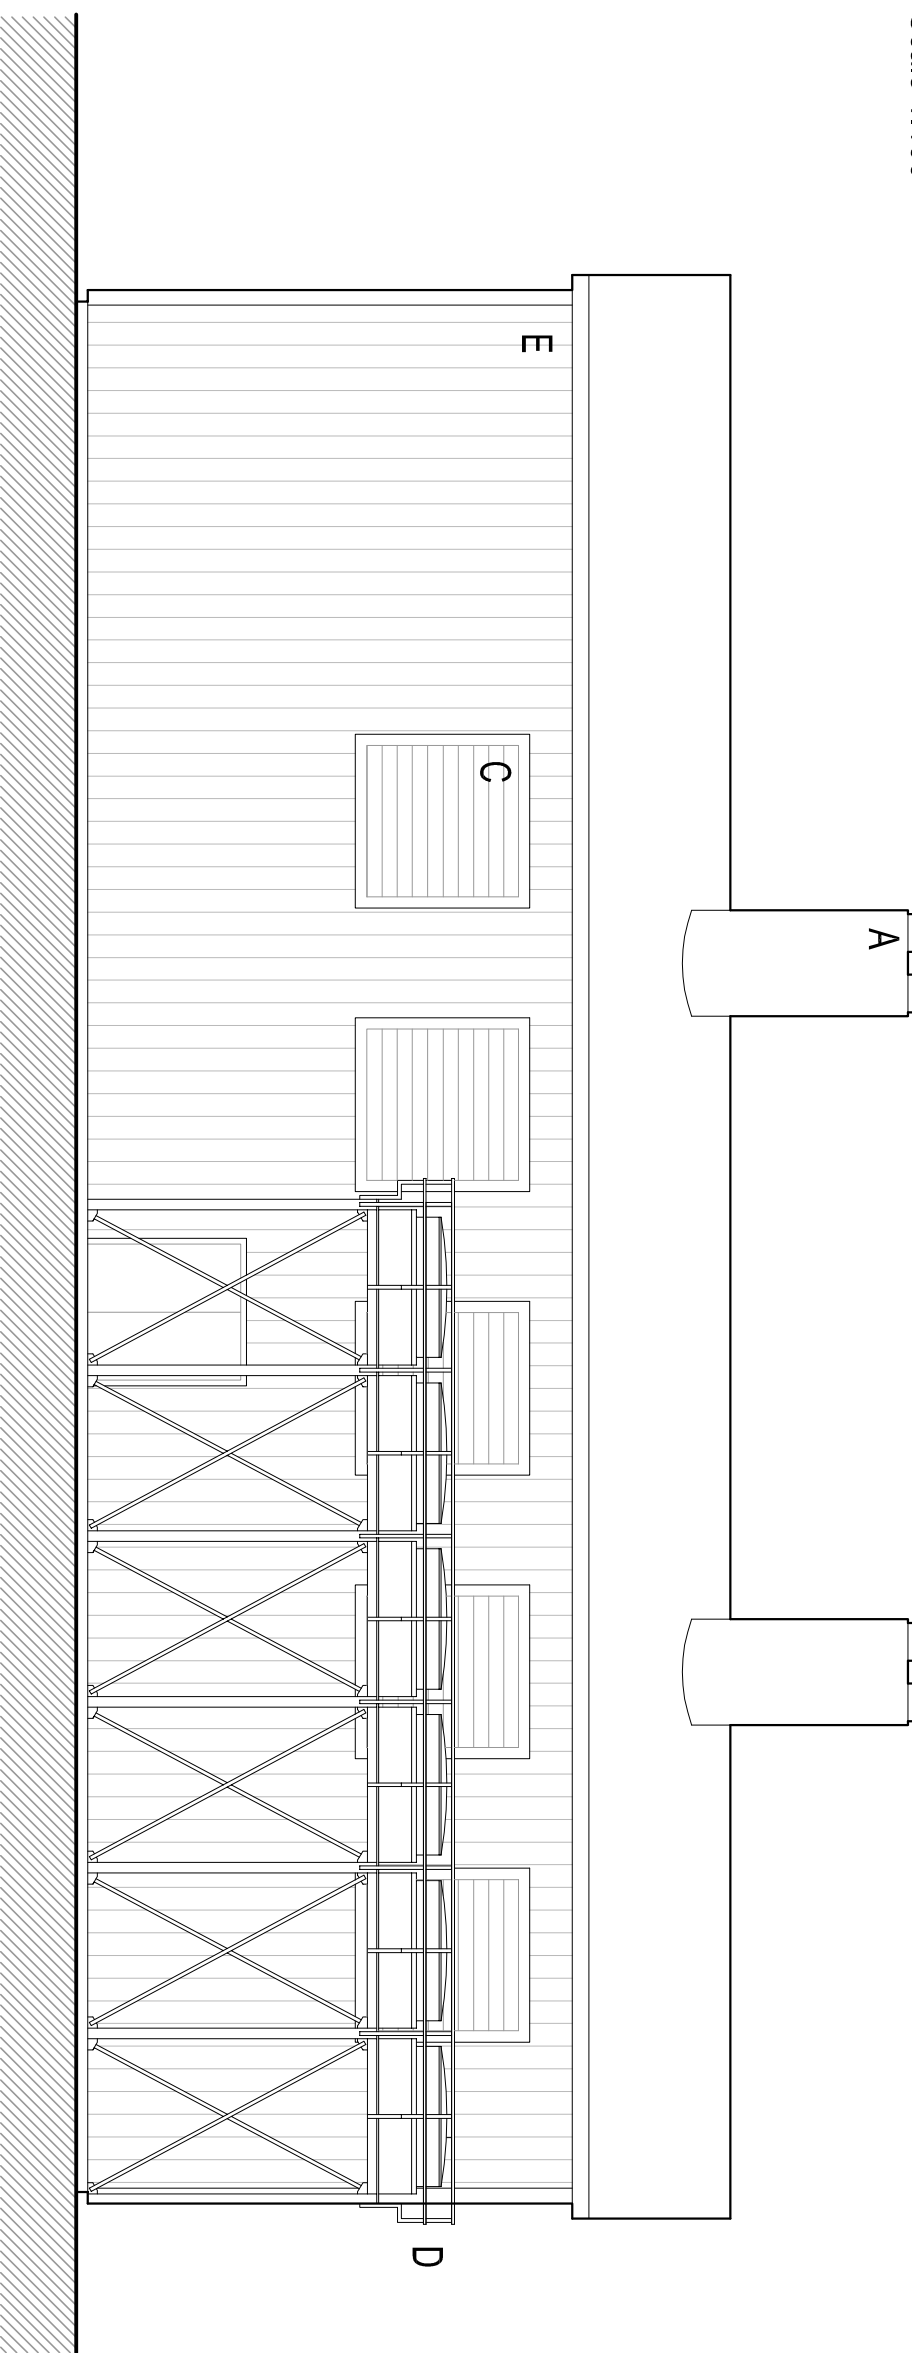

Rear Elevation (East)

Scale 1:100

- A - Exhaust Flue (sound attenuated)
- B - Air Inlet Louvres (sound attenuated)
- C - Air Outlet Louvres (sound attenuated)
- D - Cooling Radiators Bank
- E - Barn Enclosure (sound proofed)