




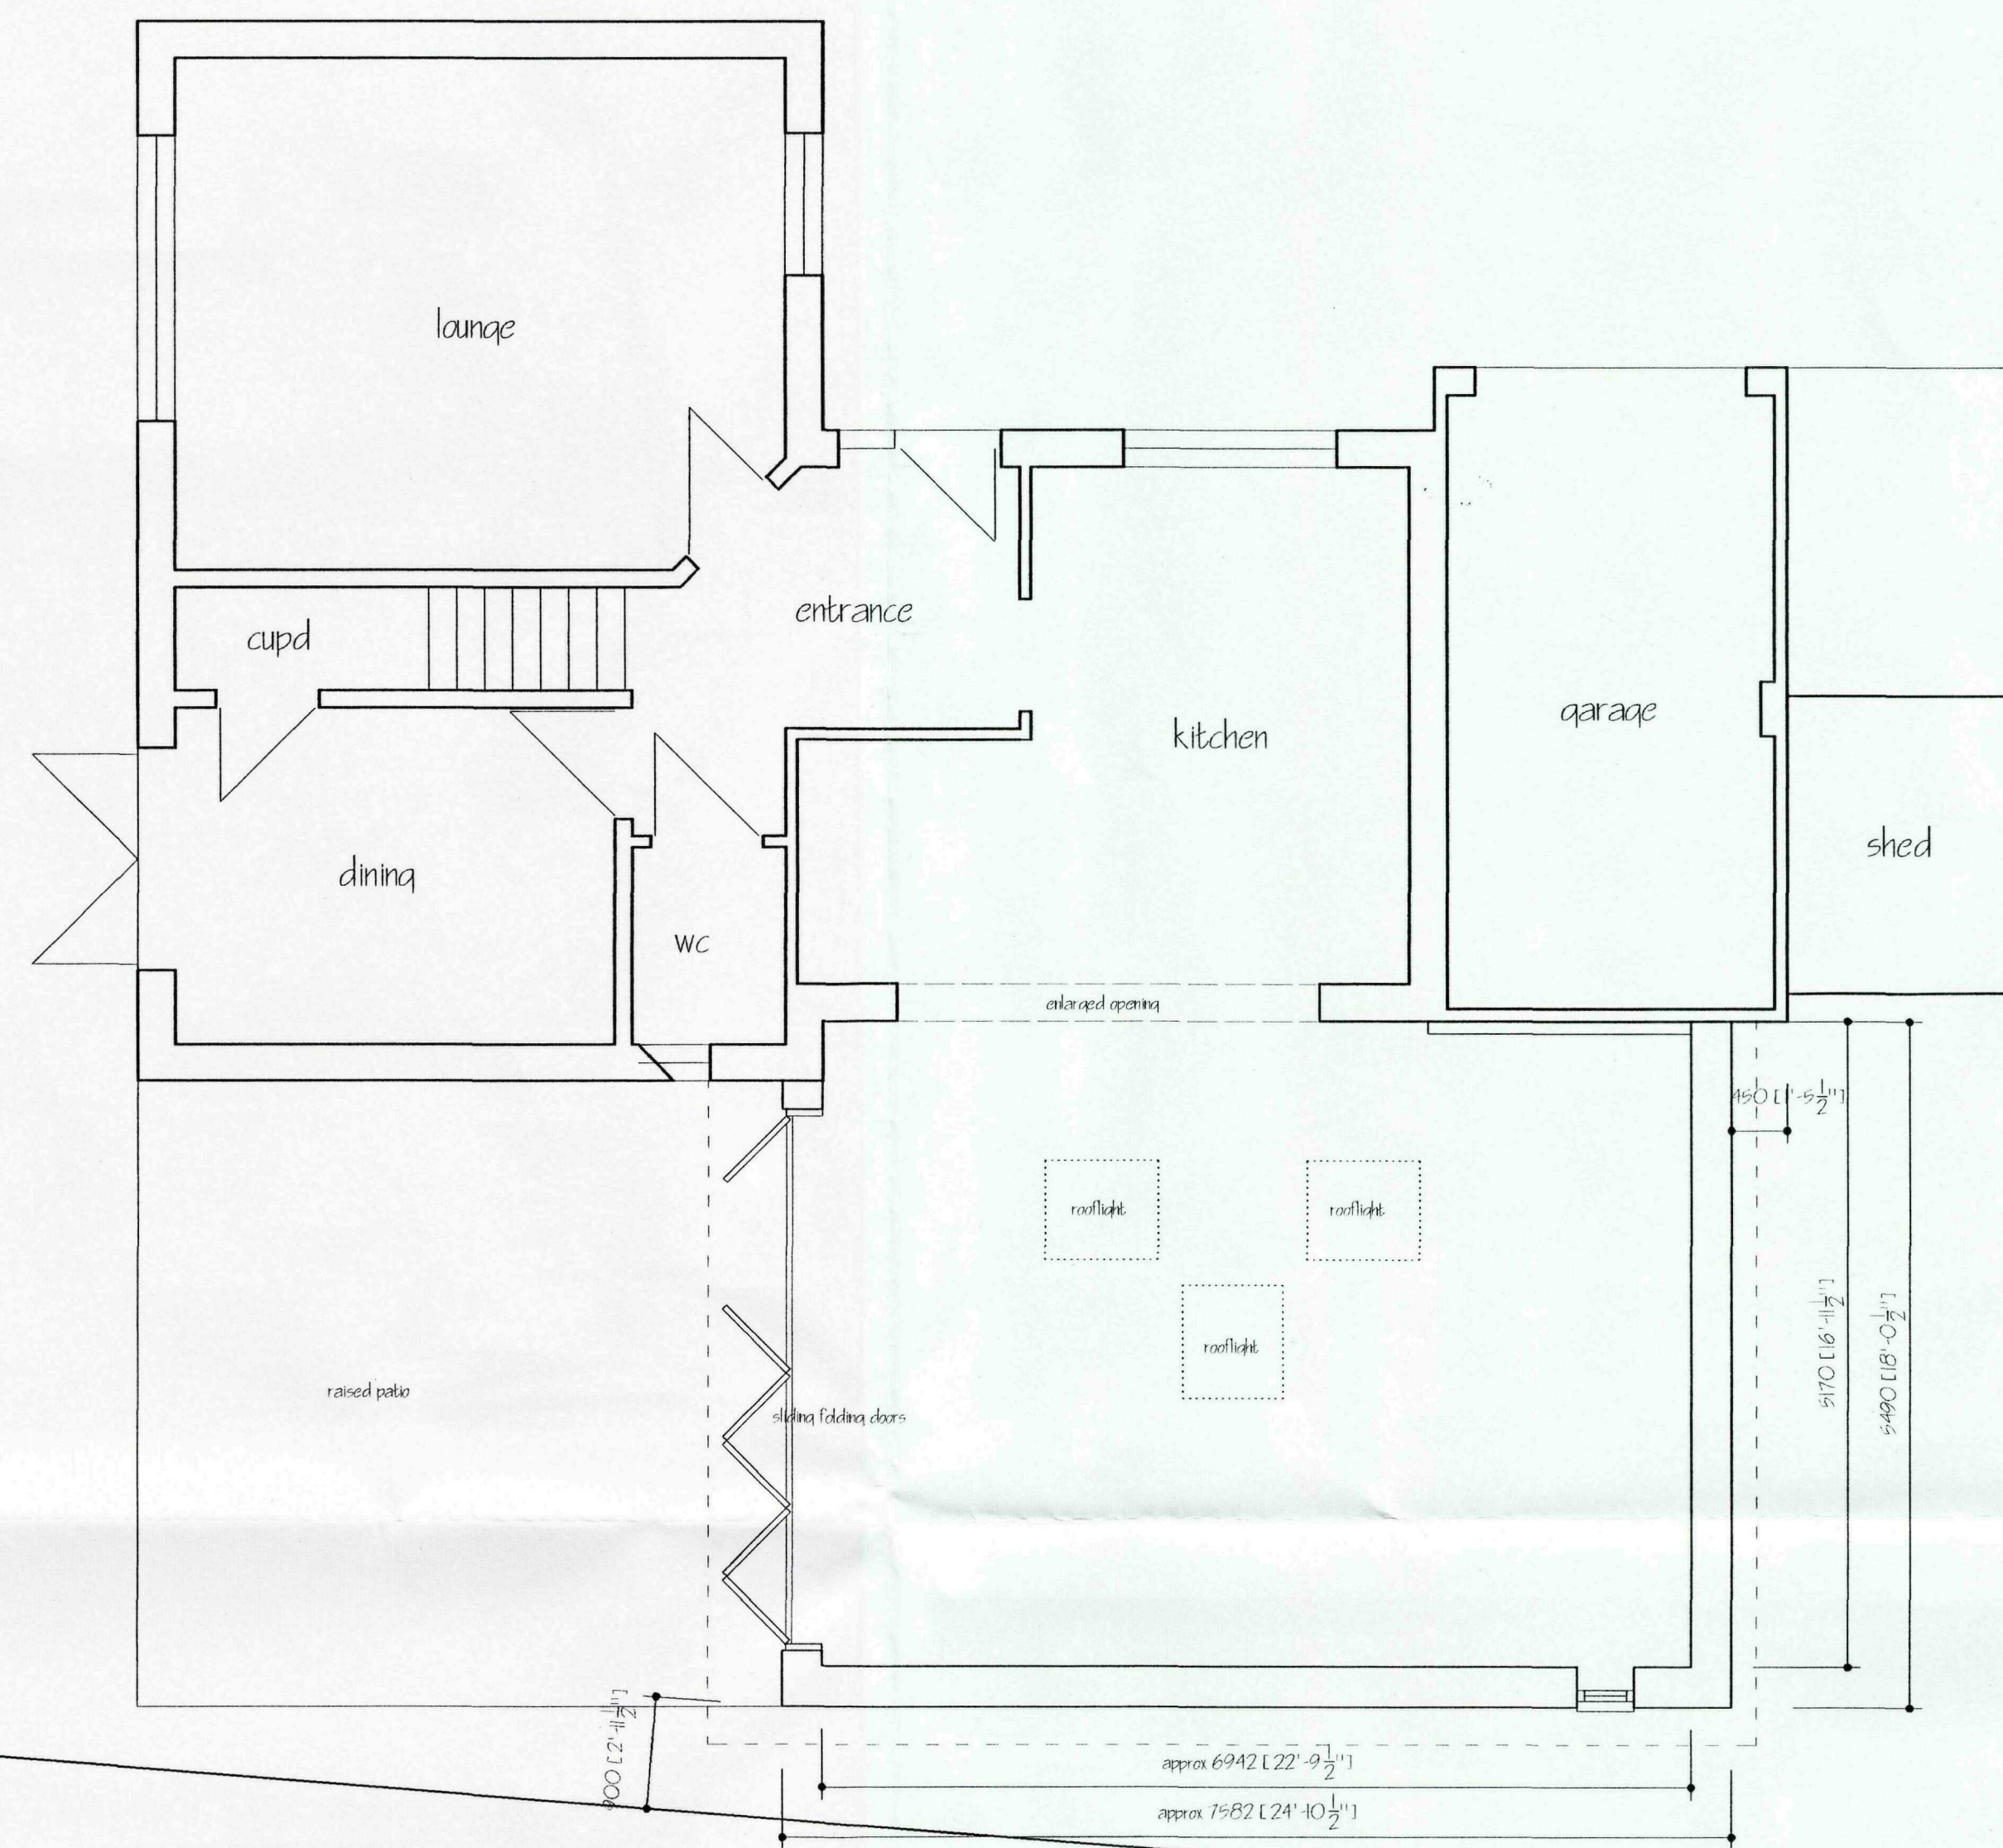


GROUND FLOOR PLAN AS PROPOSED

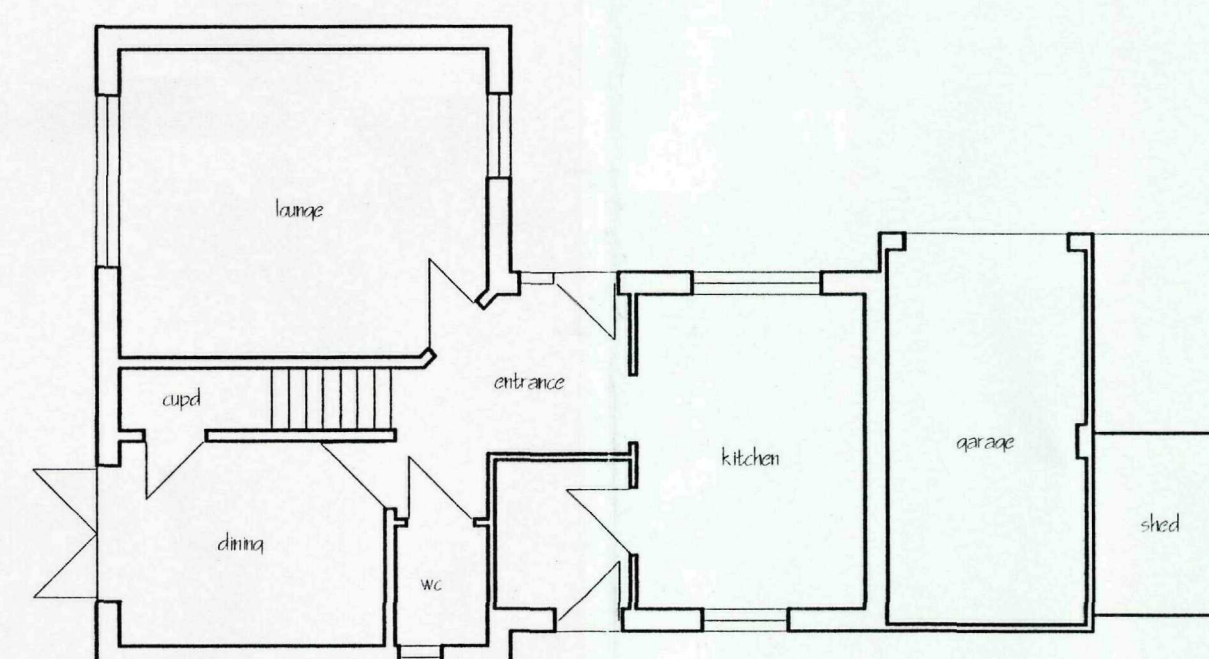


GROUND FLOOR PLAN AS EXISTING

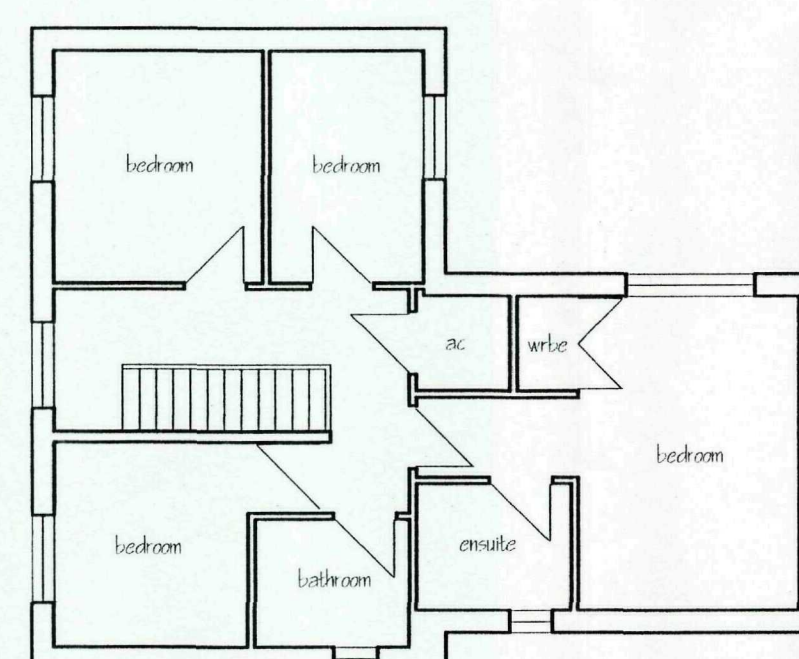


FIRST FLOOR PLAN AS EXISTING

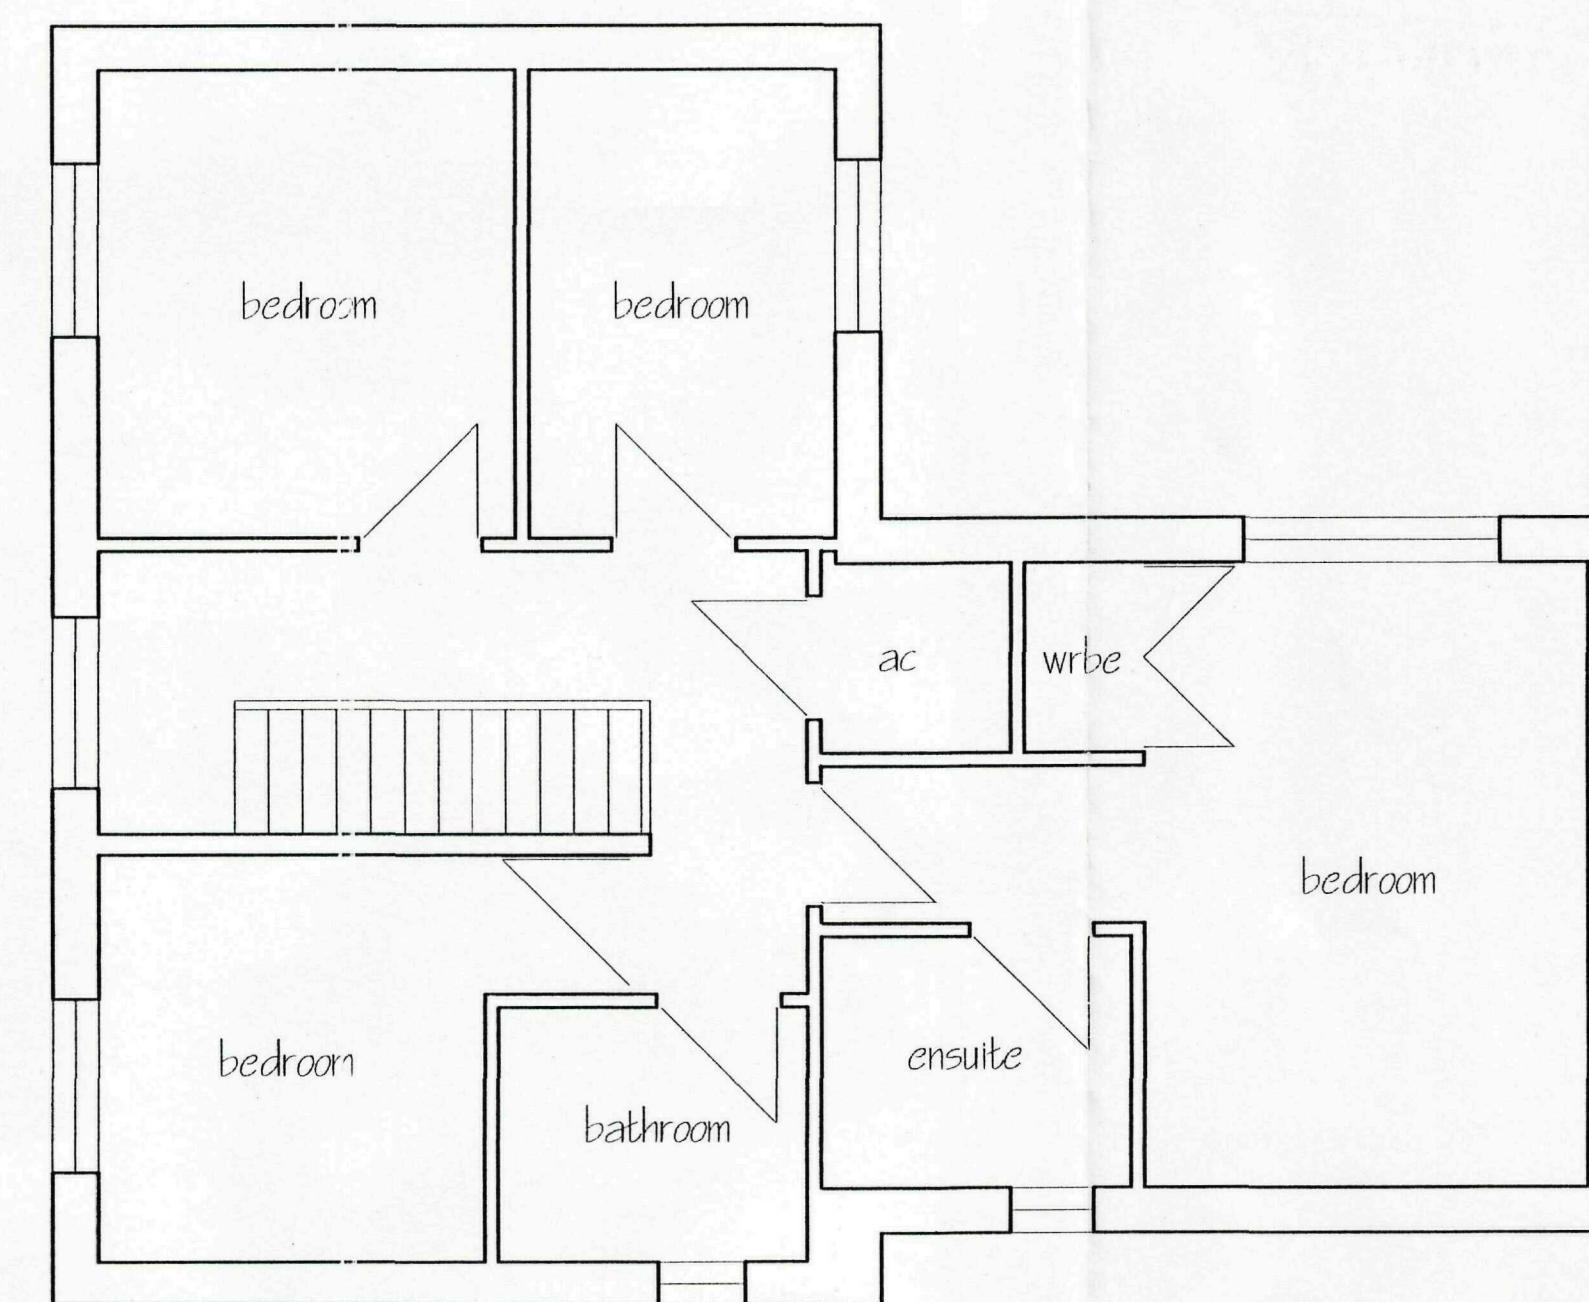

FIRST FLOOR PLAN AS PROPOSED

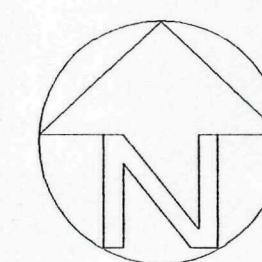

## LOCATION PLAN

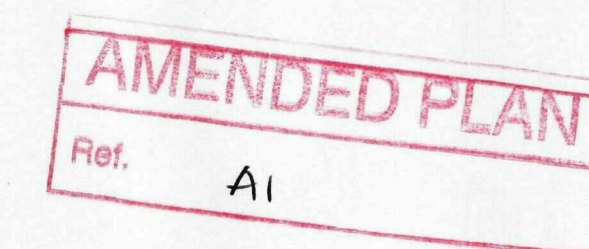

|      |             |          |
|------|-------------|----------|
|      |             |          |
|      |             |          |
| P    | CLIENTS A15 | NOV 2009 |
| A    | CLIENTS A15 | NOV 2009 |
| ref: | revision    | date     |

**G. R. MERCHANT LTD.**

**I.ENG AMICE FIWO**

**ARCHITECTURAL, STRUCTURAL  
AND LAND DRAINAGE  
CONSULTANTS**

**4 Wrights Mews**  
**12A Park Road, Horsham,**  
**Spalding, Lincs. PE12 7EE**  
**Tel: 01406 490800**  
**Fax: 01406 425744**  
**E-Mail: gr.merchant@blconnect.com**



Project  
PROPOSED EXTENSION AND ALTERATIONS  
19 BURGHLEY CLOSE  
CROWLAND  
Lincs

Client  
MR & MRS A HINDSON

Drawing






EXISTING & PROPOSED PLANS  
LOCATION PLAN

|          |             |
|----------|-------------|
| Job Ref. | Drawing No. |
| 2008/09  | 03B         |


|          |       |
|----------|-------|
| Date     | Drawn |
| OCT 2009 | JPW   |

Scales  
1/50 1/100 1/1250

## DO NOT SCALE FROM THIS DRAWING

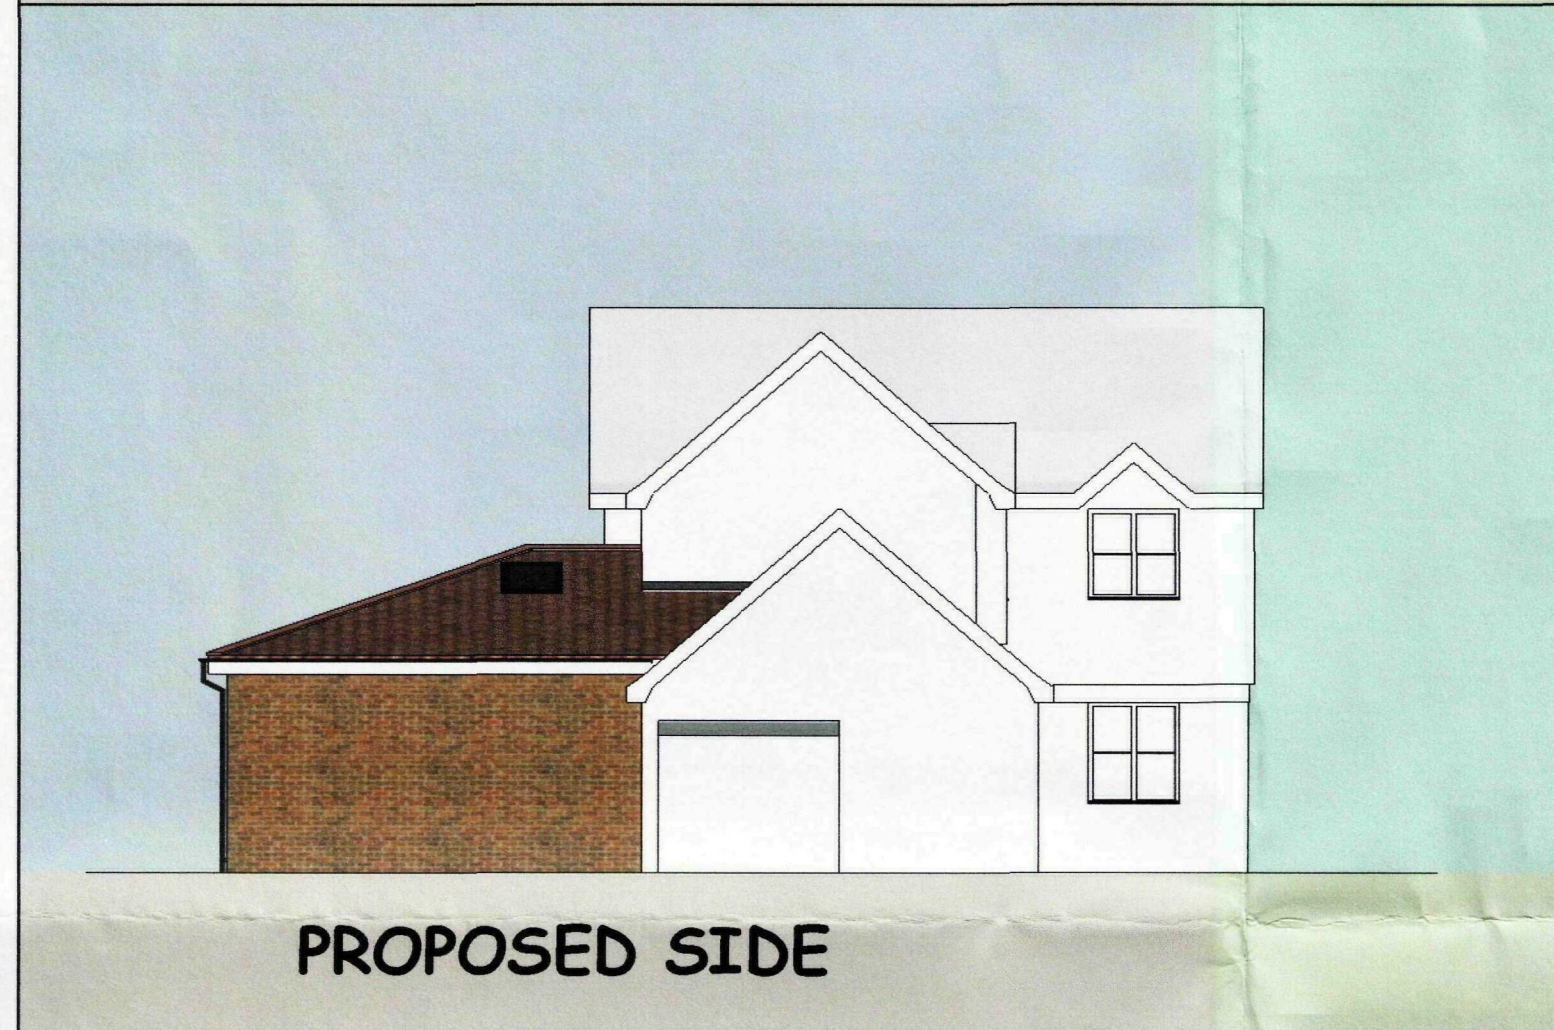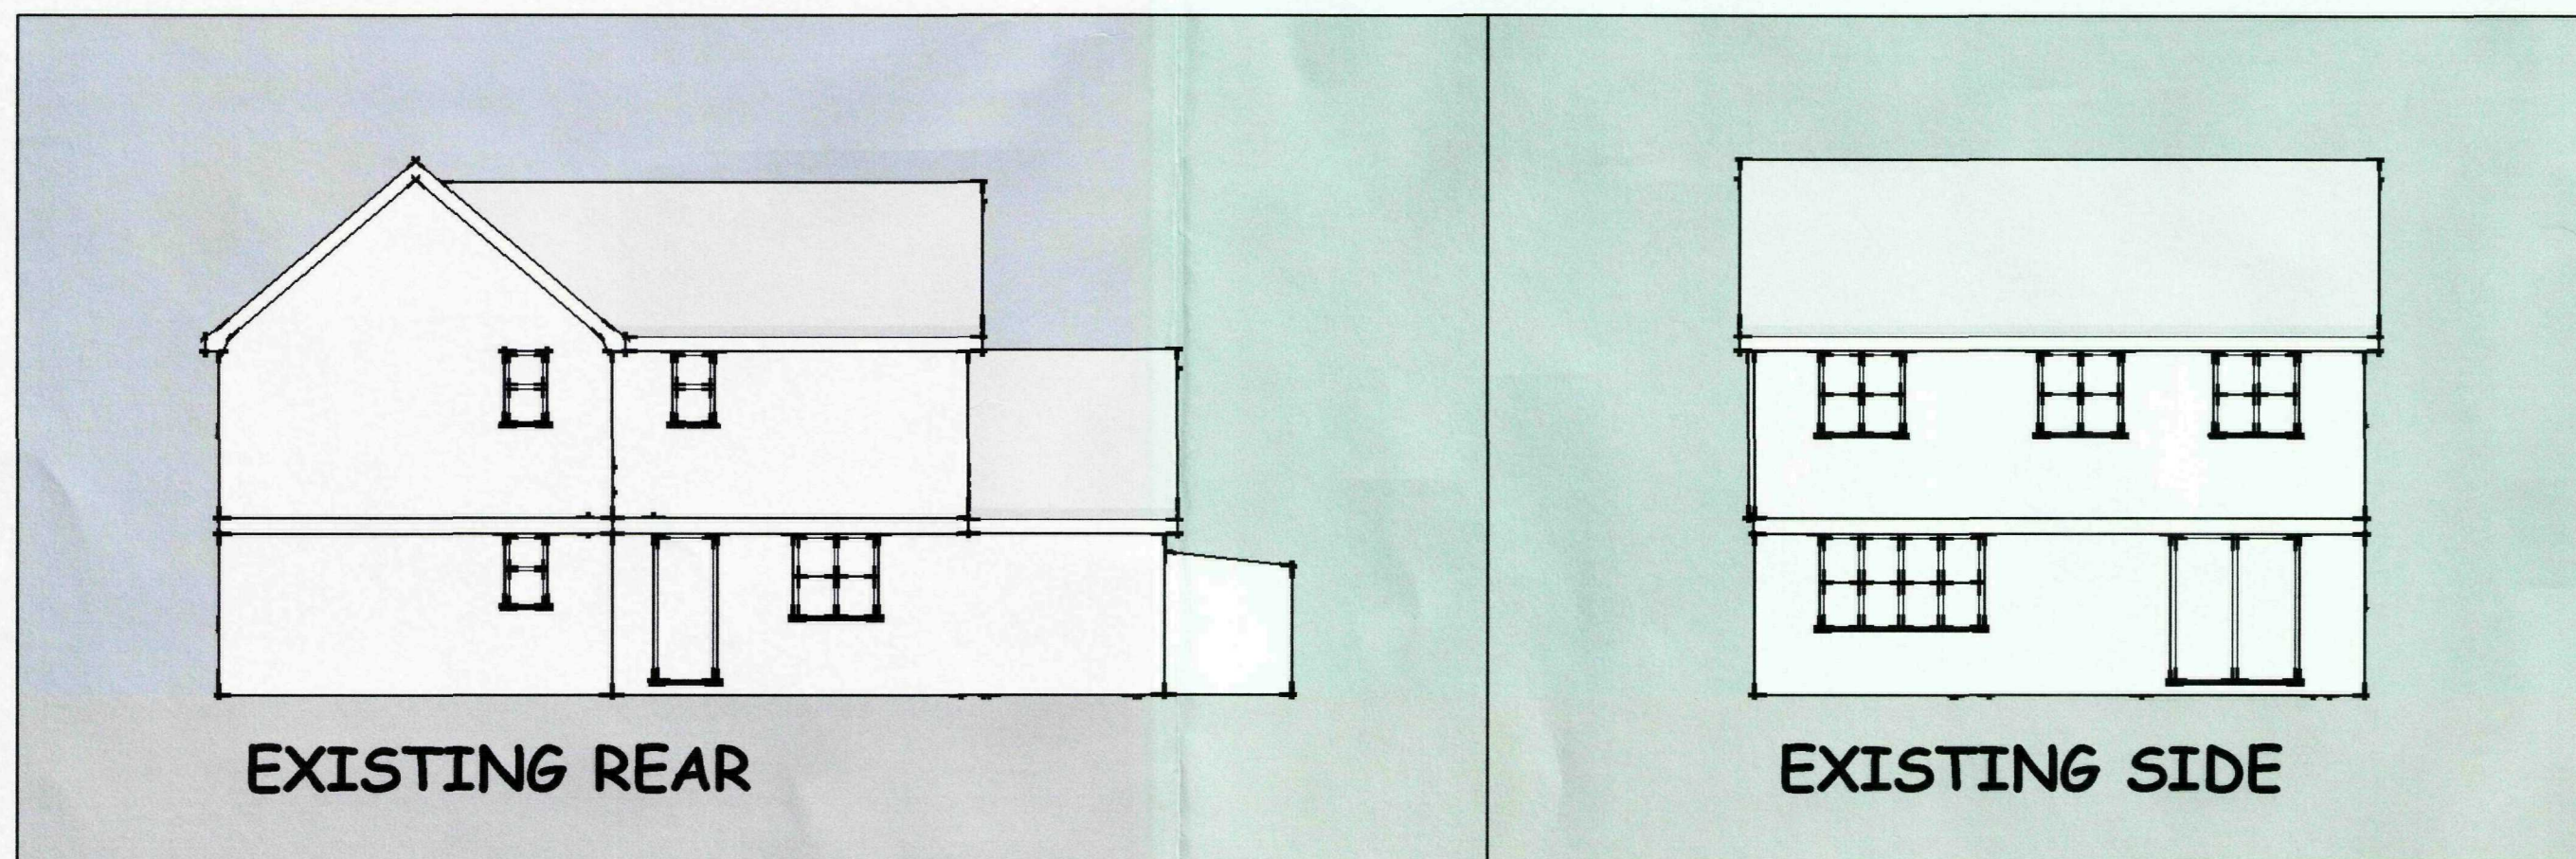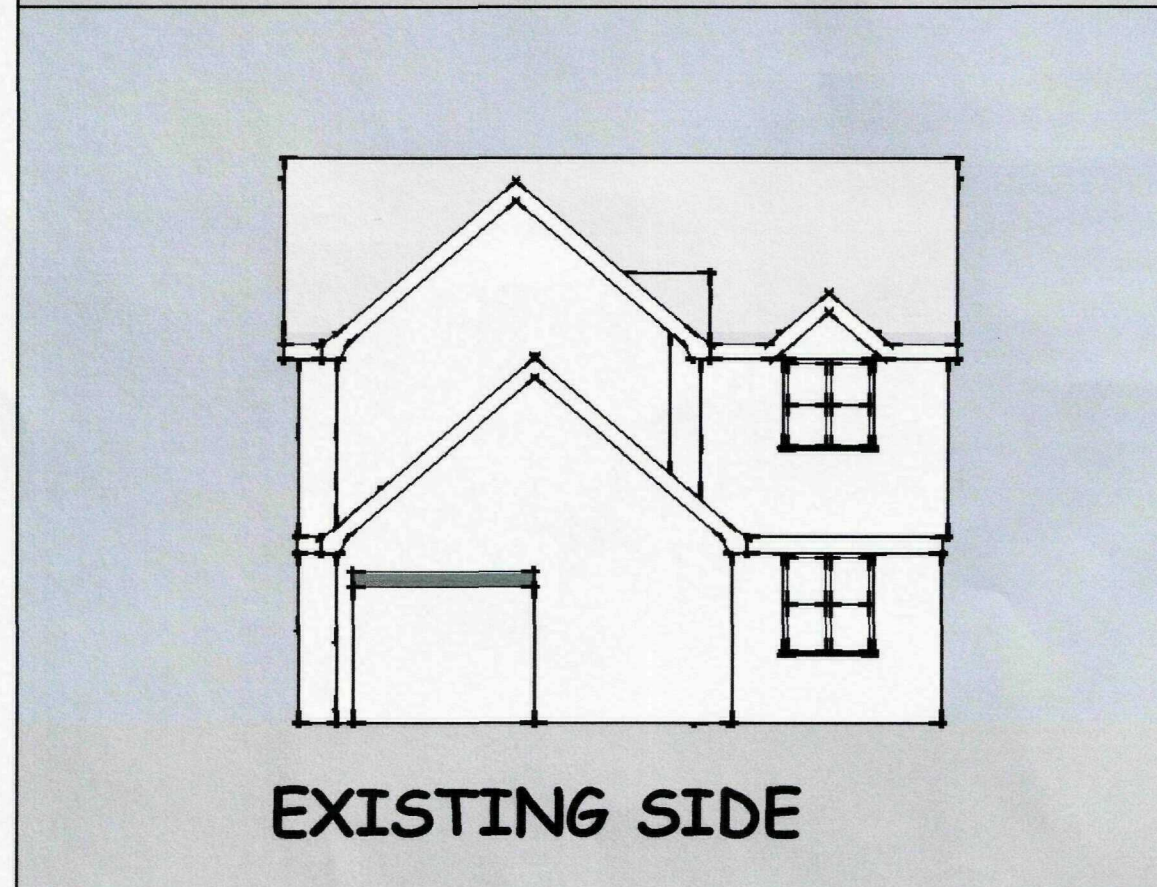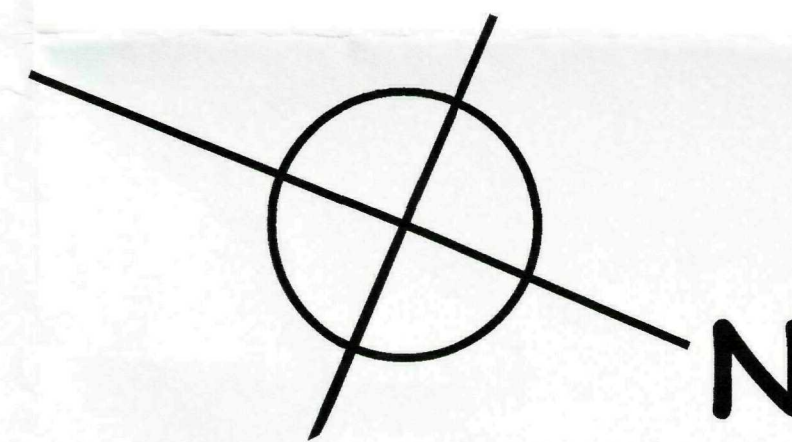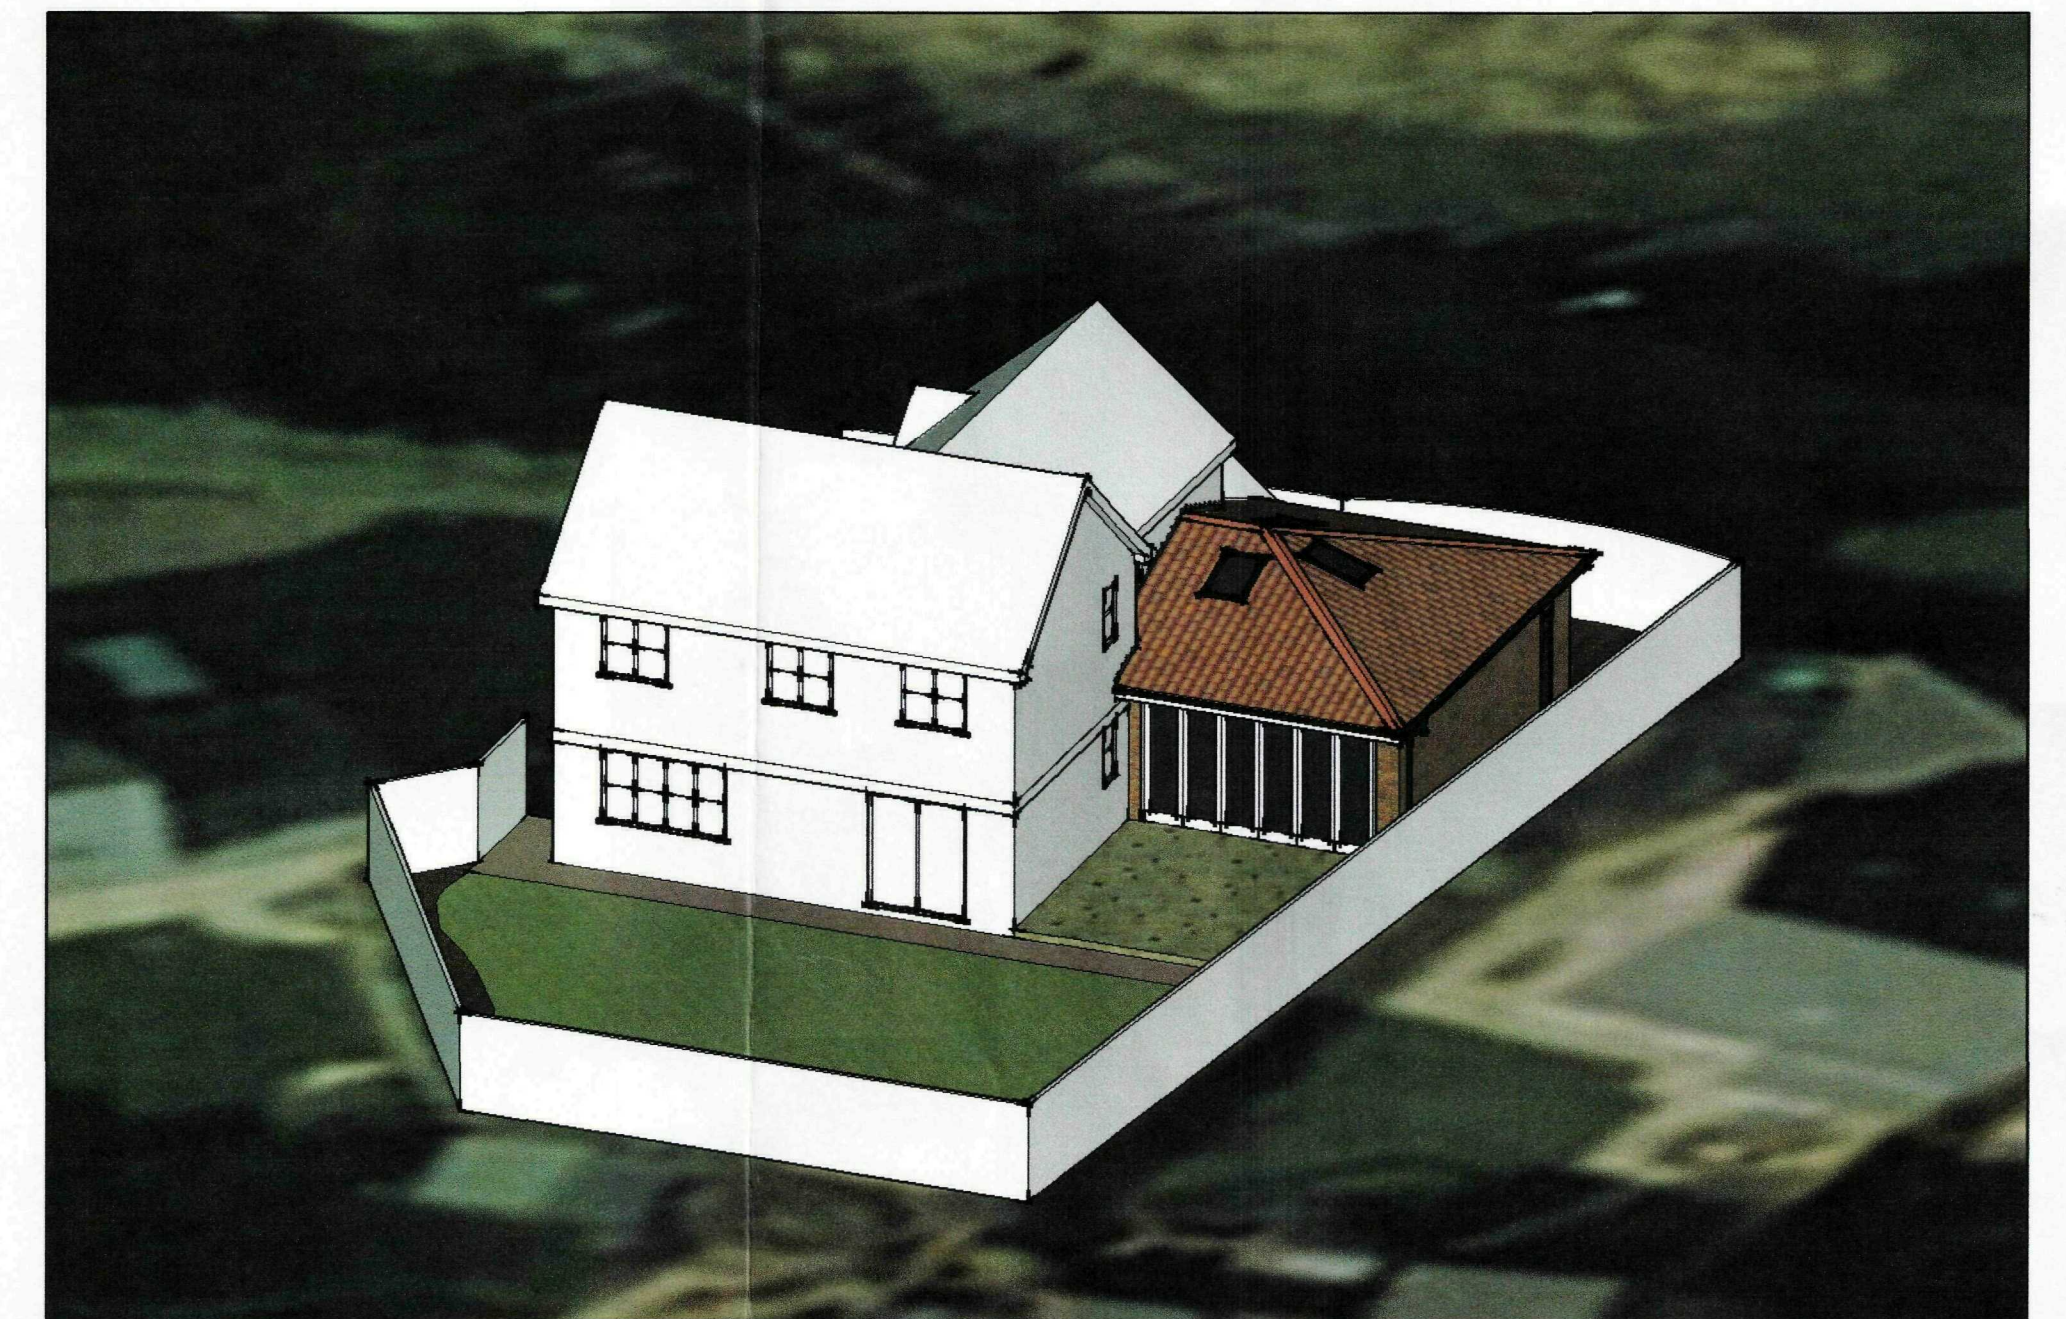

**3D VIEW**

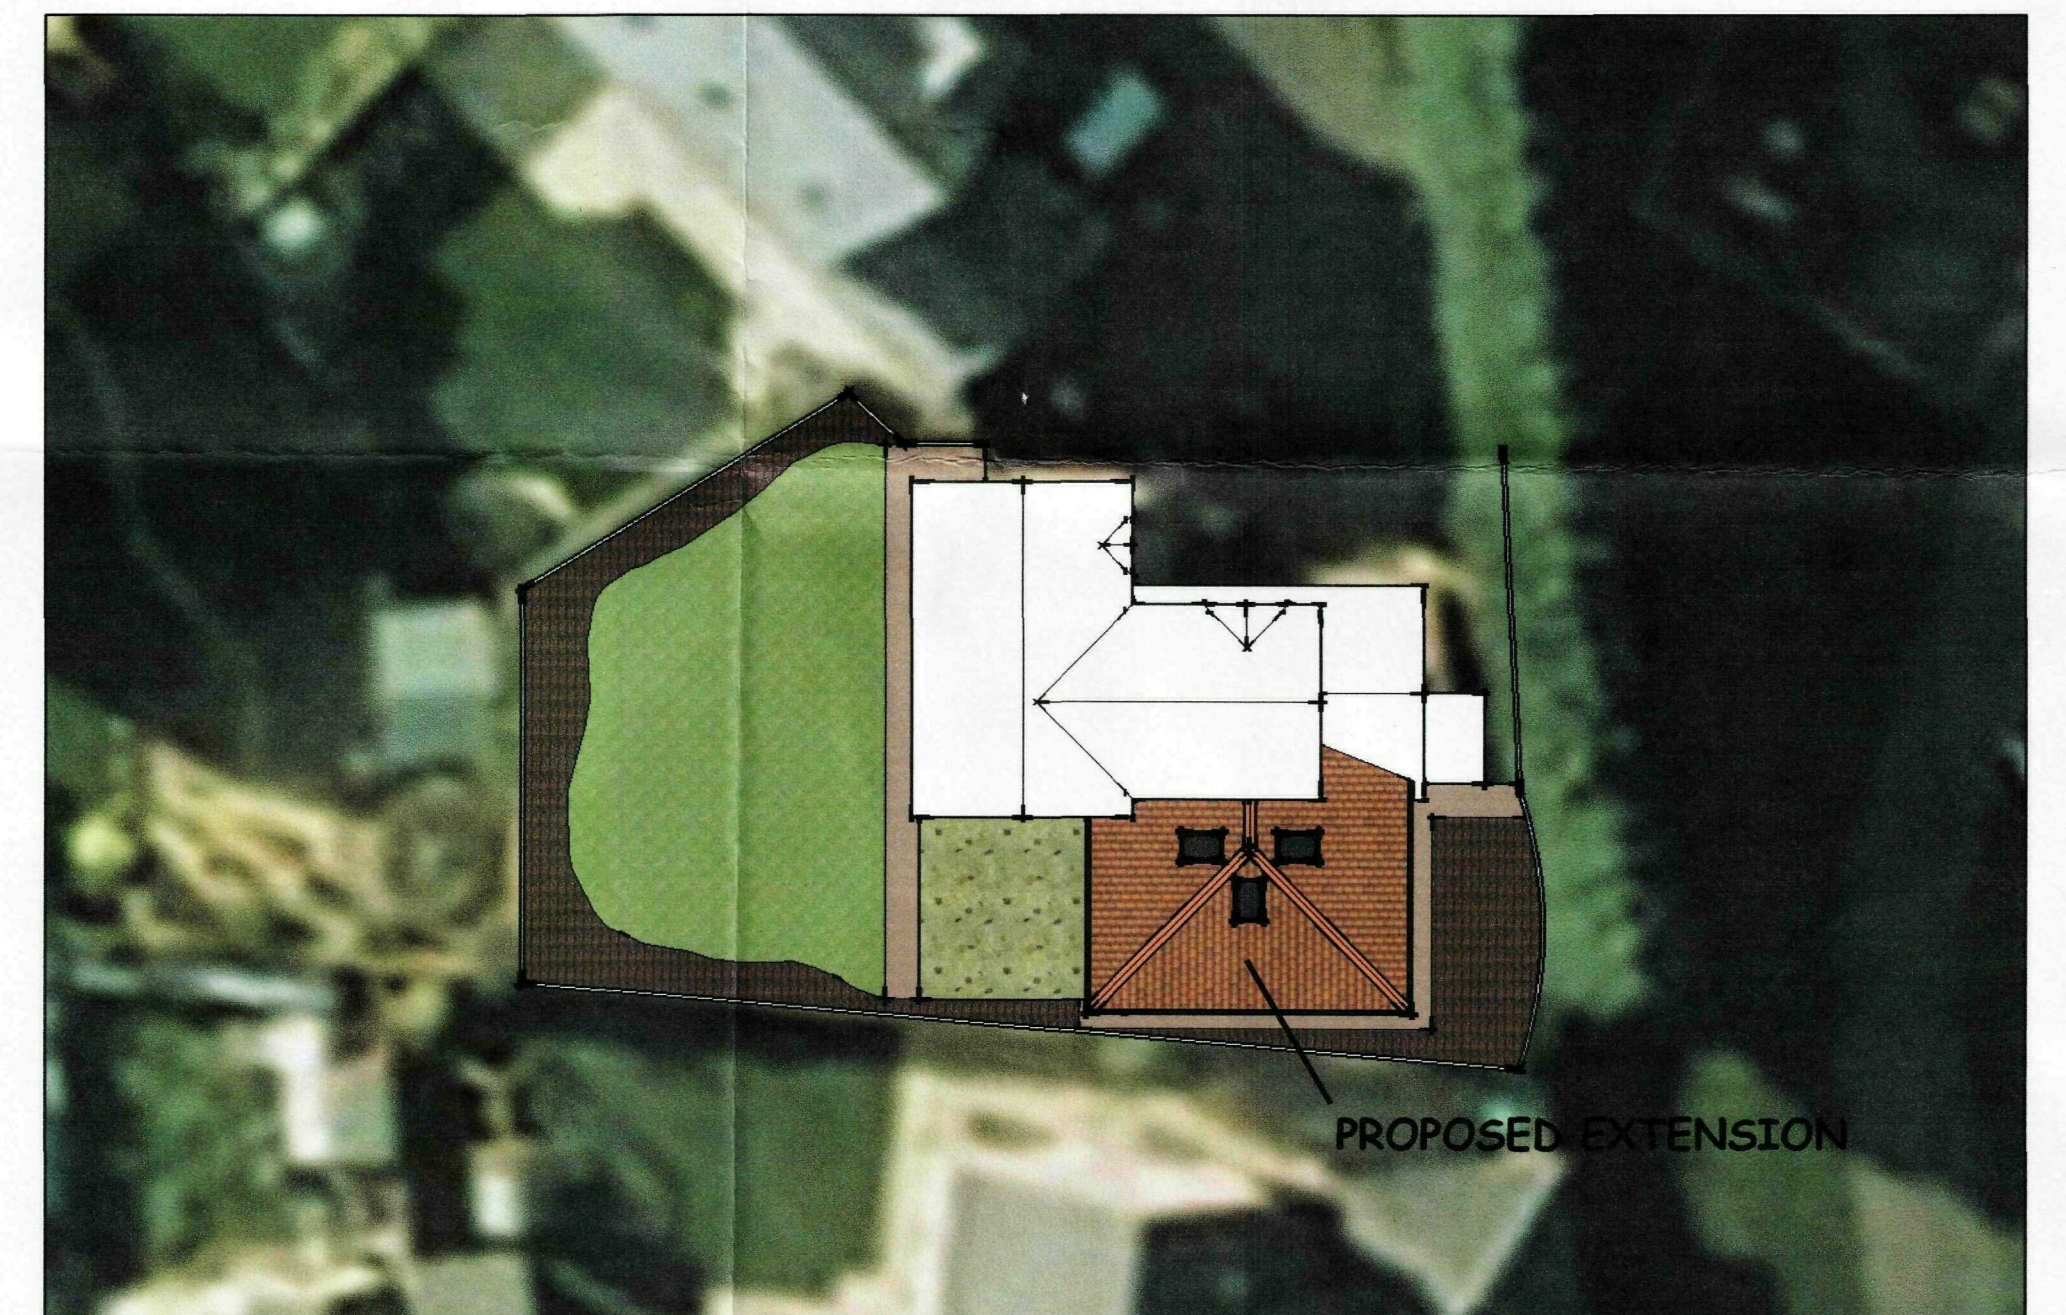

**BLOCK PLAN**

B- CLIENTS ALTS- NOV 2009  
A- CLIENTS ALTS- NOV 2009



## GR MERCHANT LTD.

4 WRIGHTS MEWS 12A PARK ROAD HOLBEACH SPALDING Lincs PE12 7EE

TEL 01406 490800 FAX 01406 425744 E-MAIL gr.merchant@btconnect.com

PROJECT PROPOSED EXTENSION & ALTERATIONS 19 BURGHLEY CLOSE  
CROWLAND Lincs

CLIENT MR & MRS D HINDSON

DRAWING PROPOSED & EXISTING ELEVATIONS SITE PLAN AND 3D VIEW  
JOB REF 2008/09 DRAWING NO 04B DATE OCT 2009 DRAWN JPW  
SCALES 1/50 1/200 AND NO SCALE TO 3D VIEW