

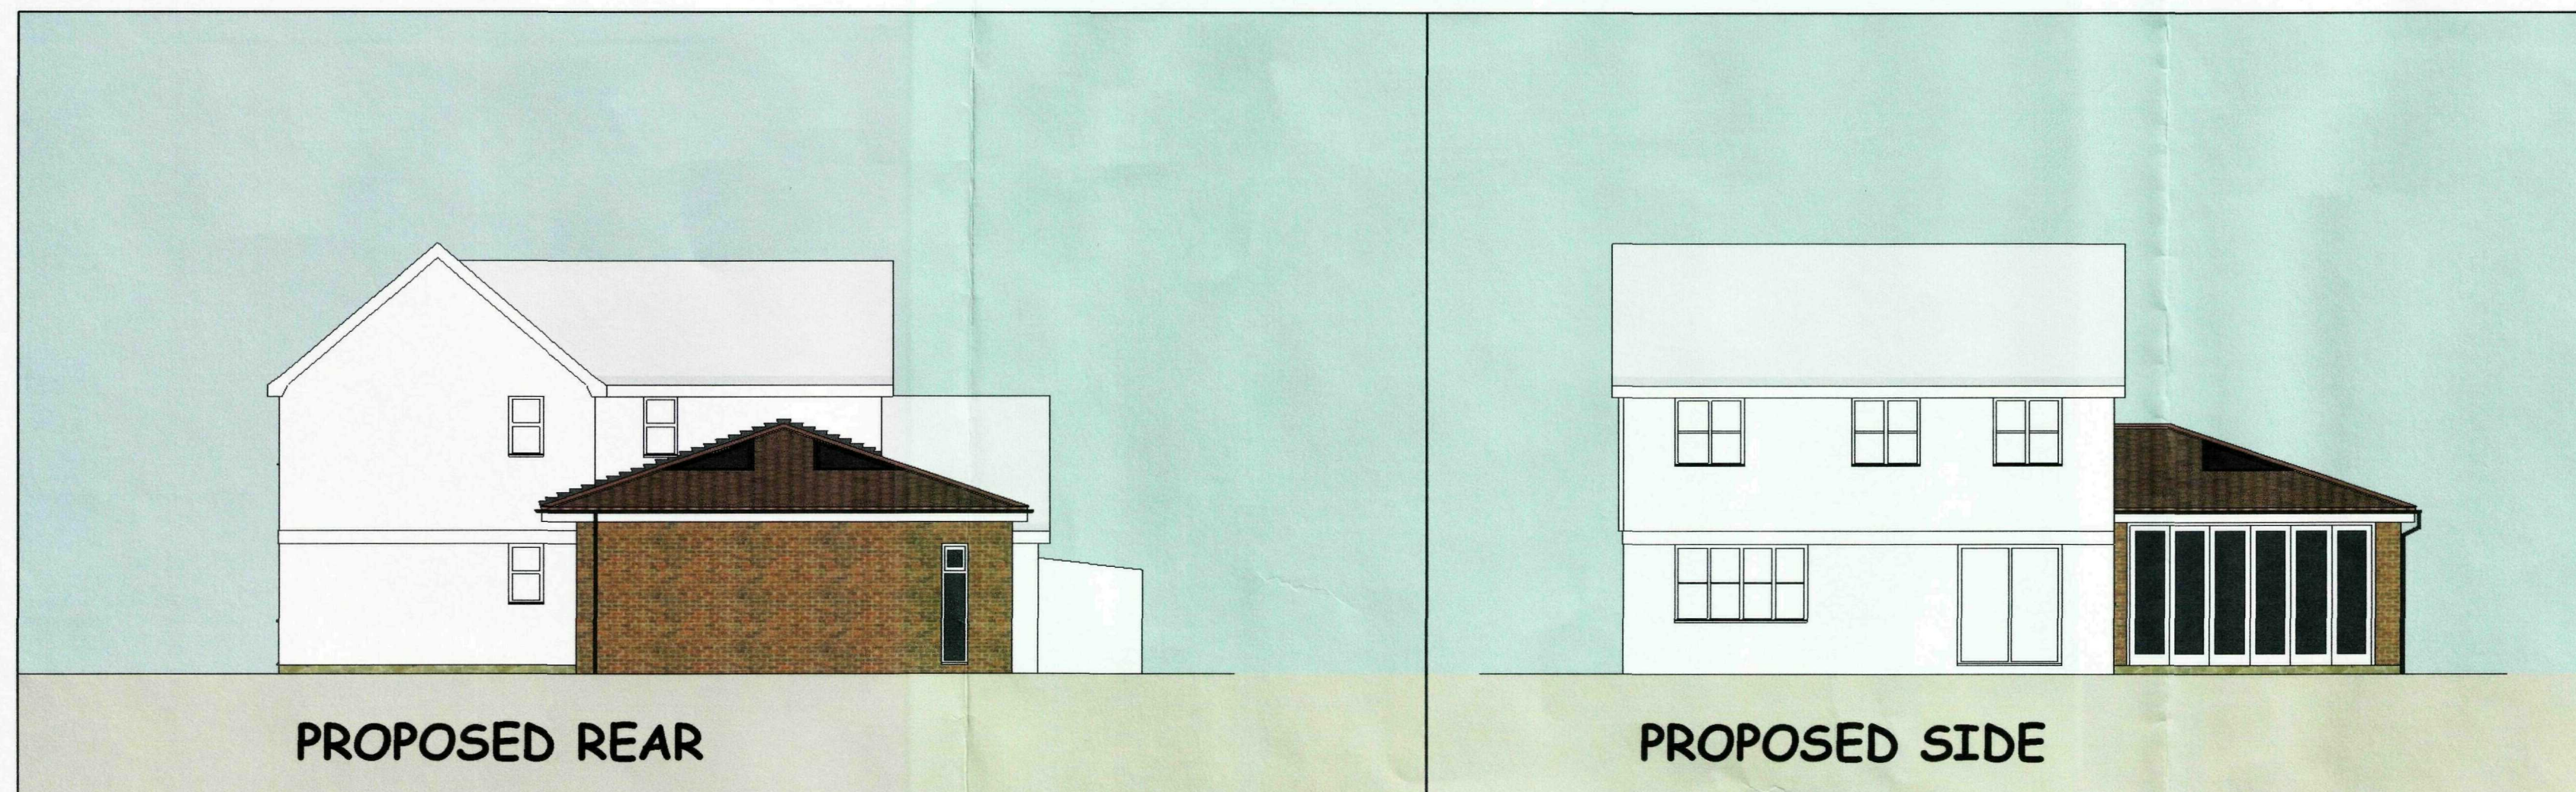
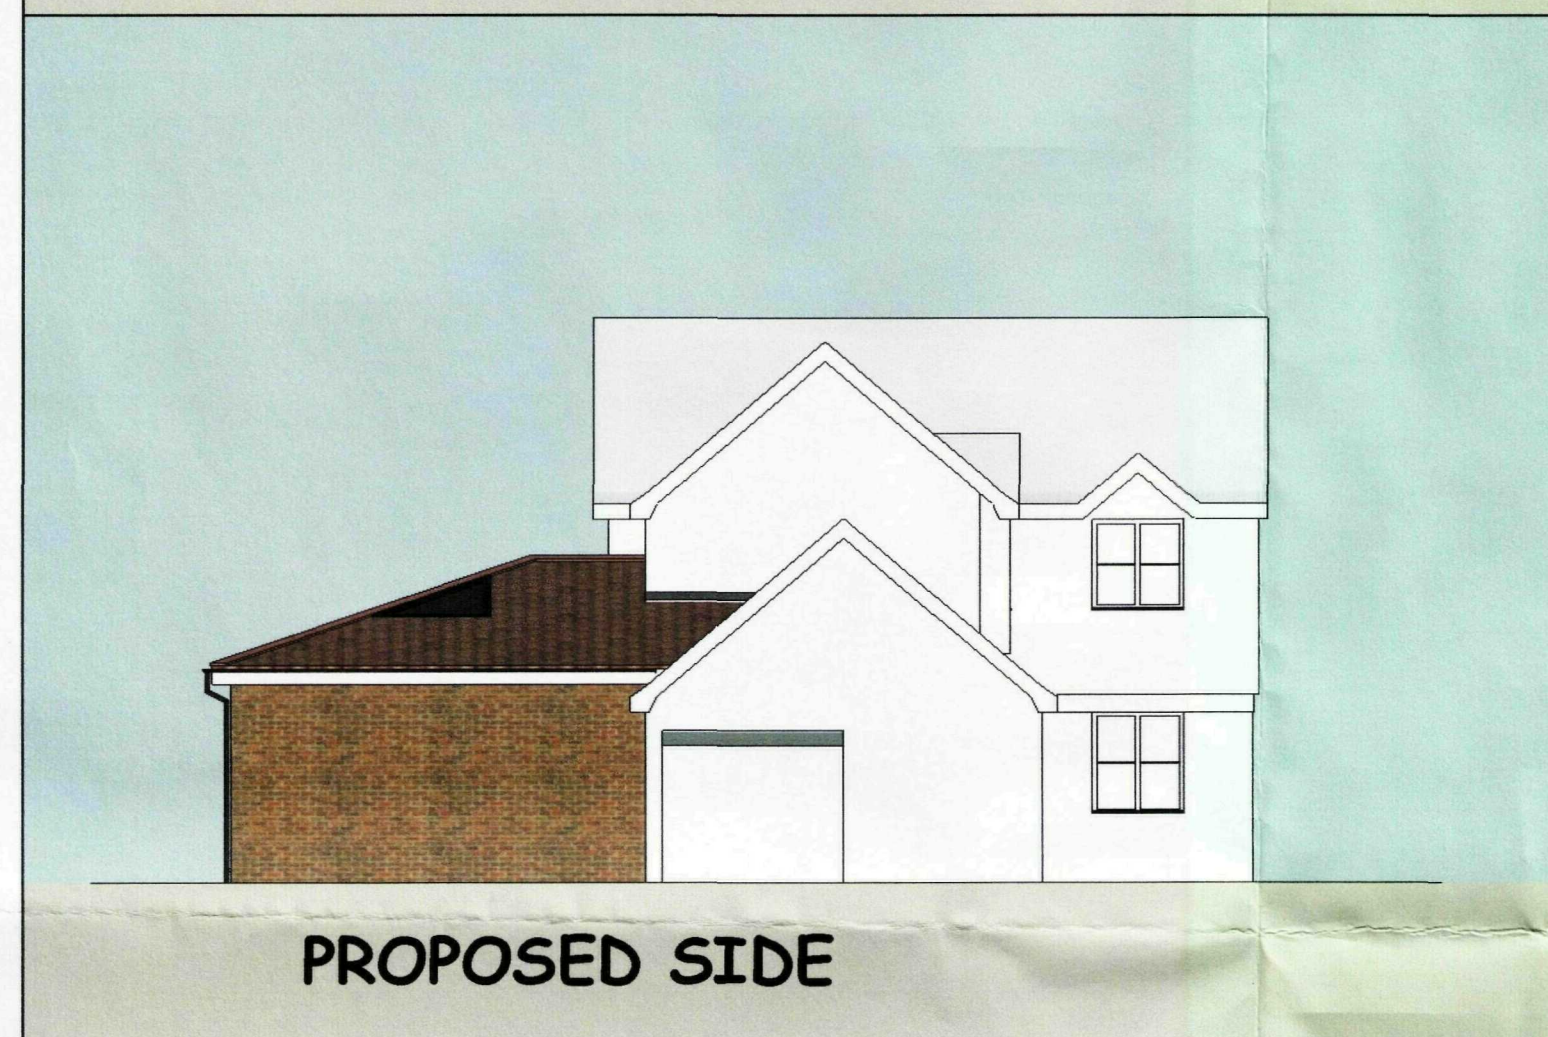
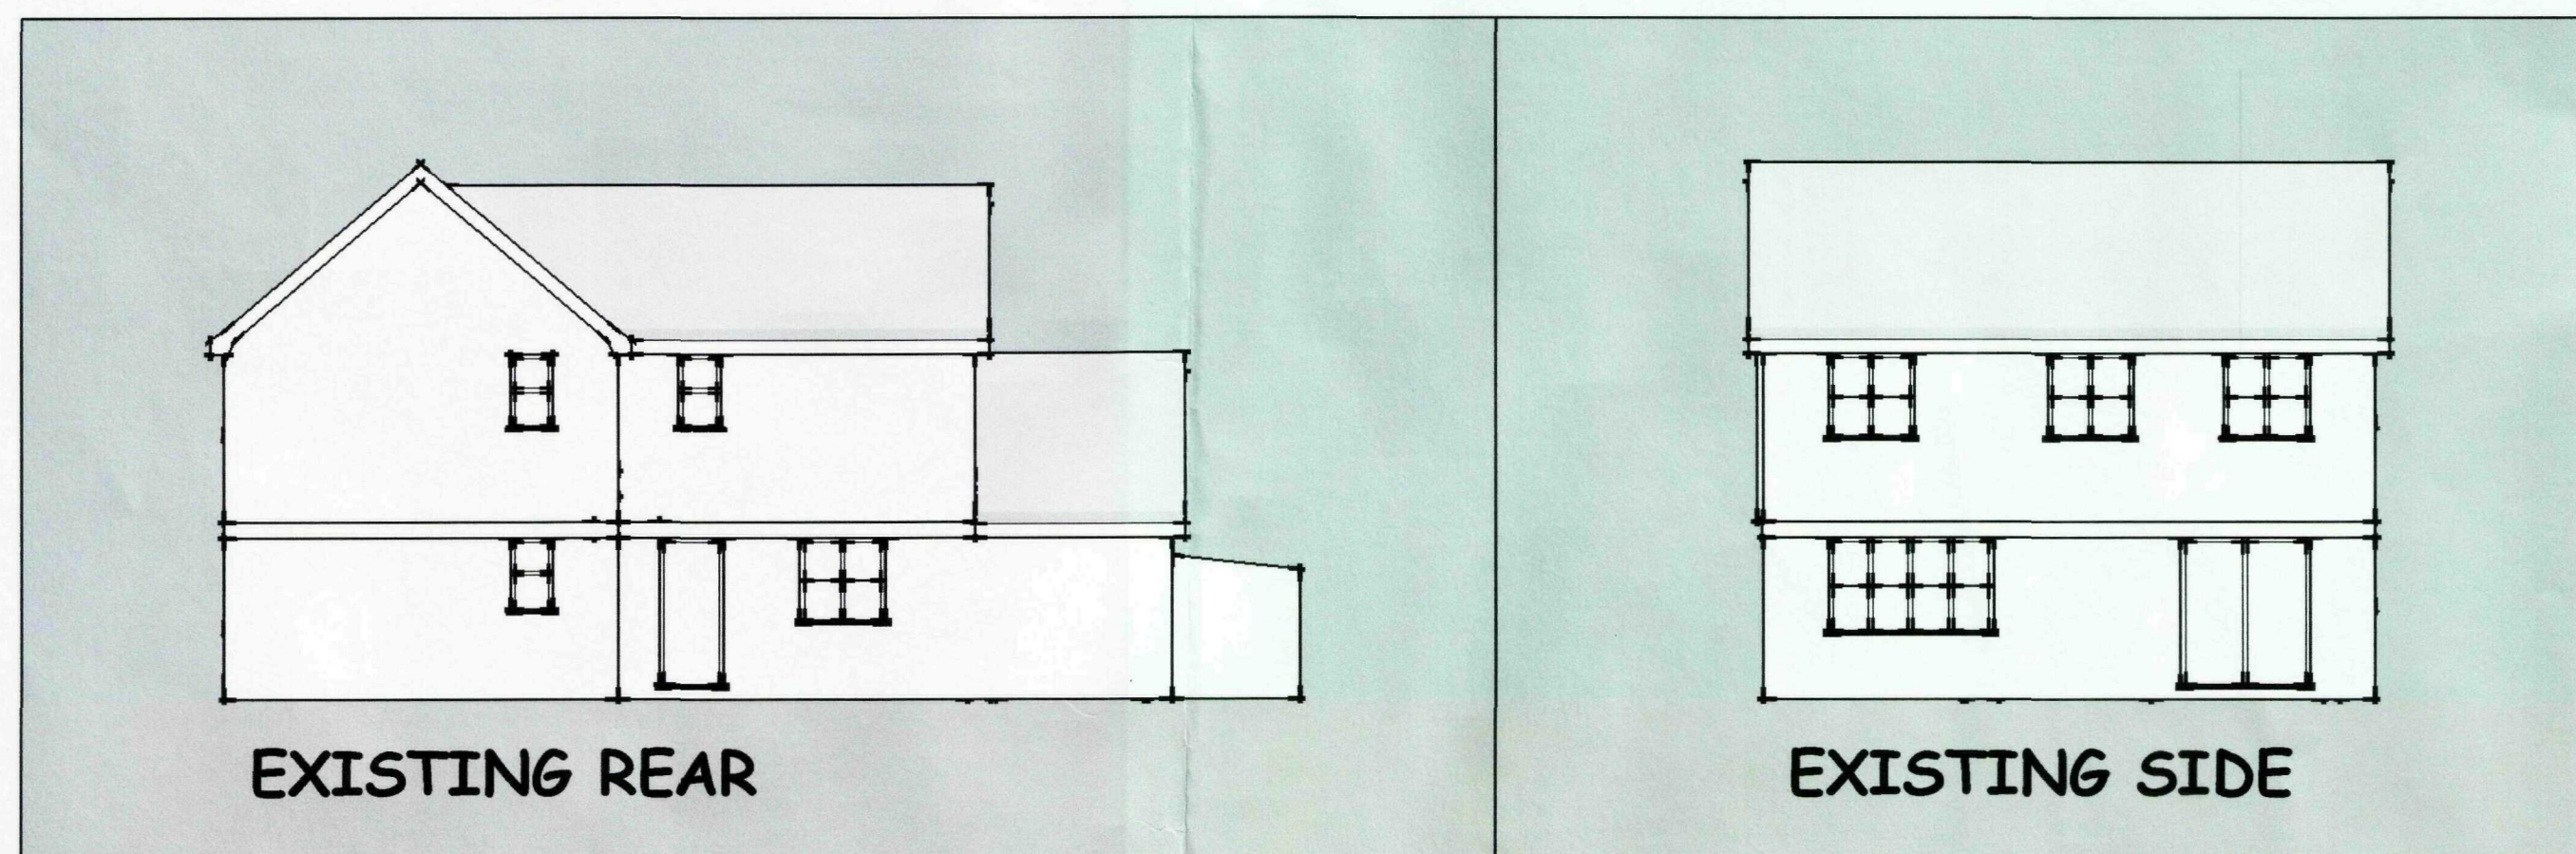
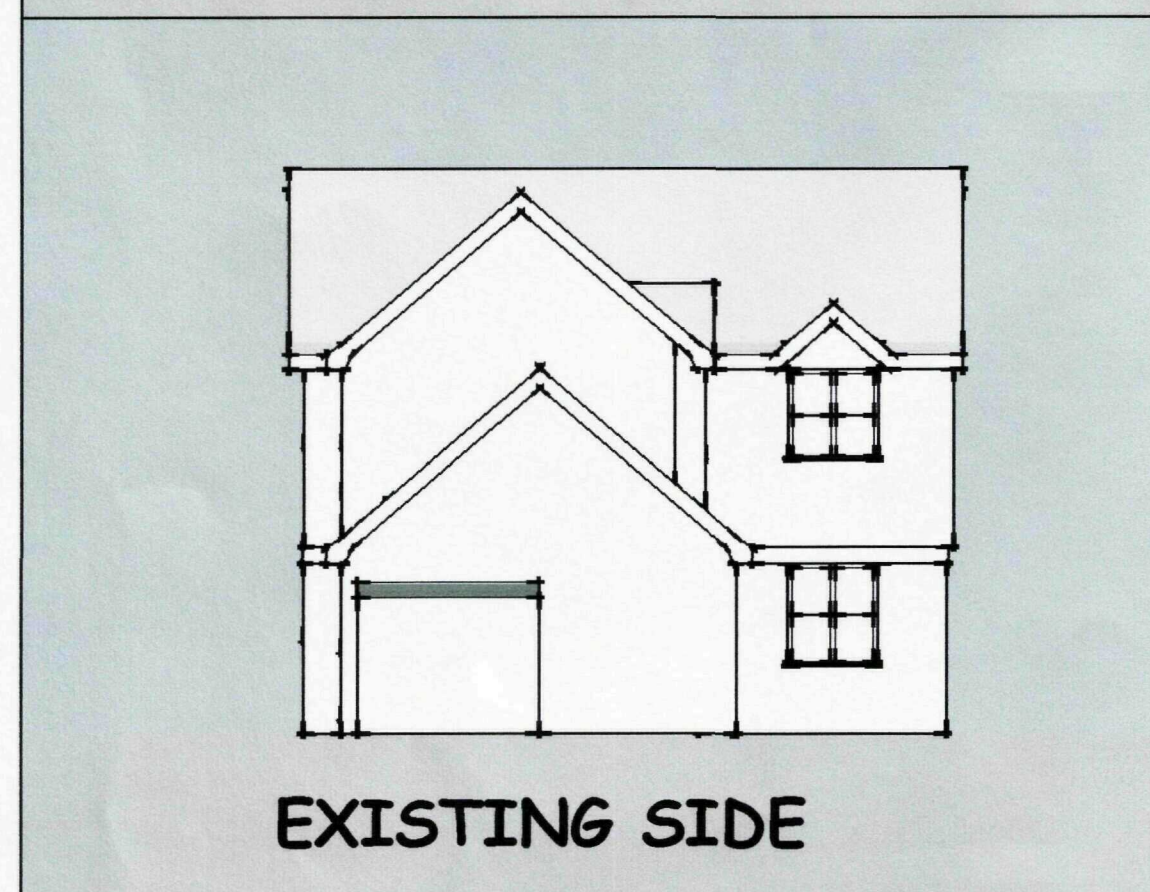


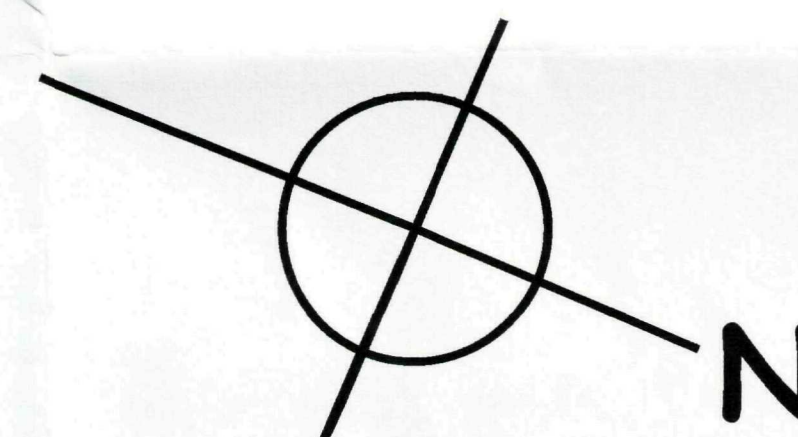


3D VIEW

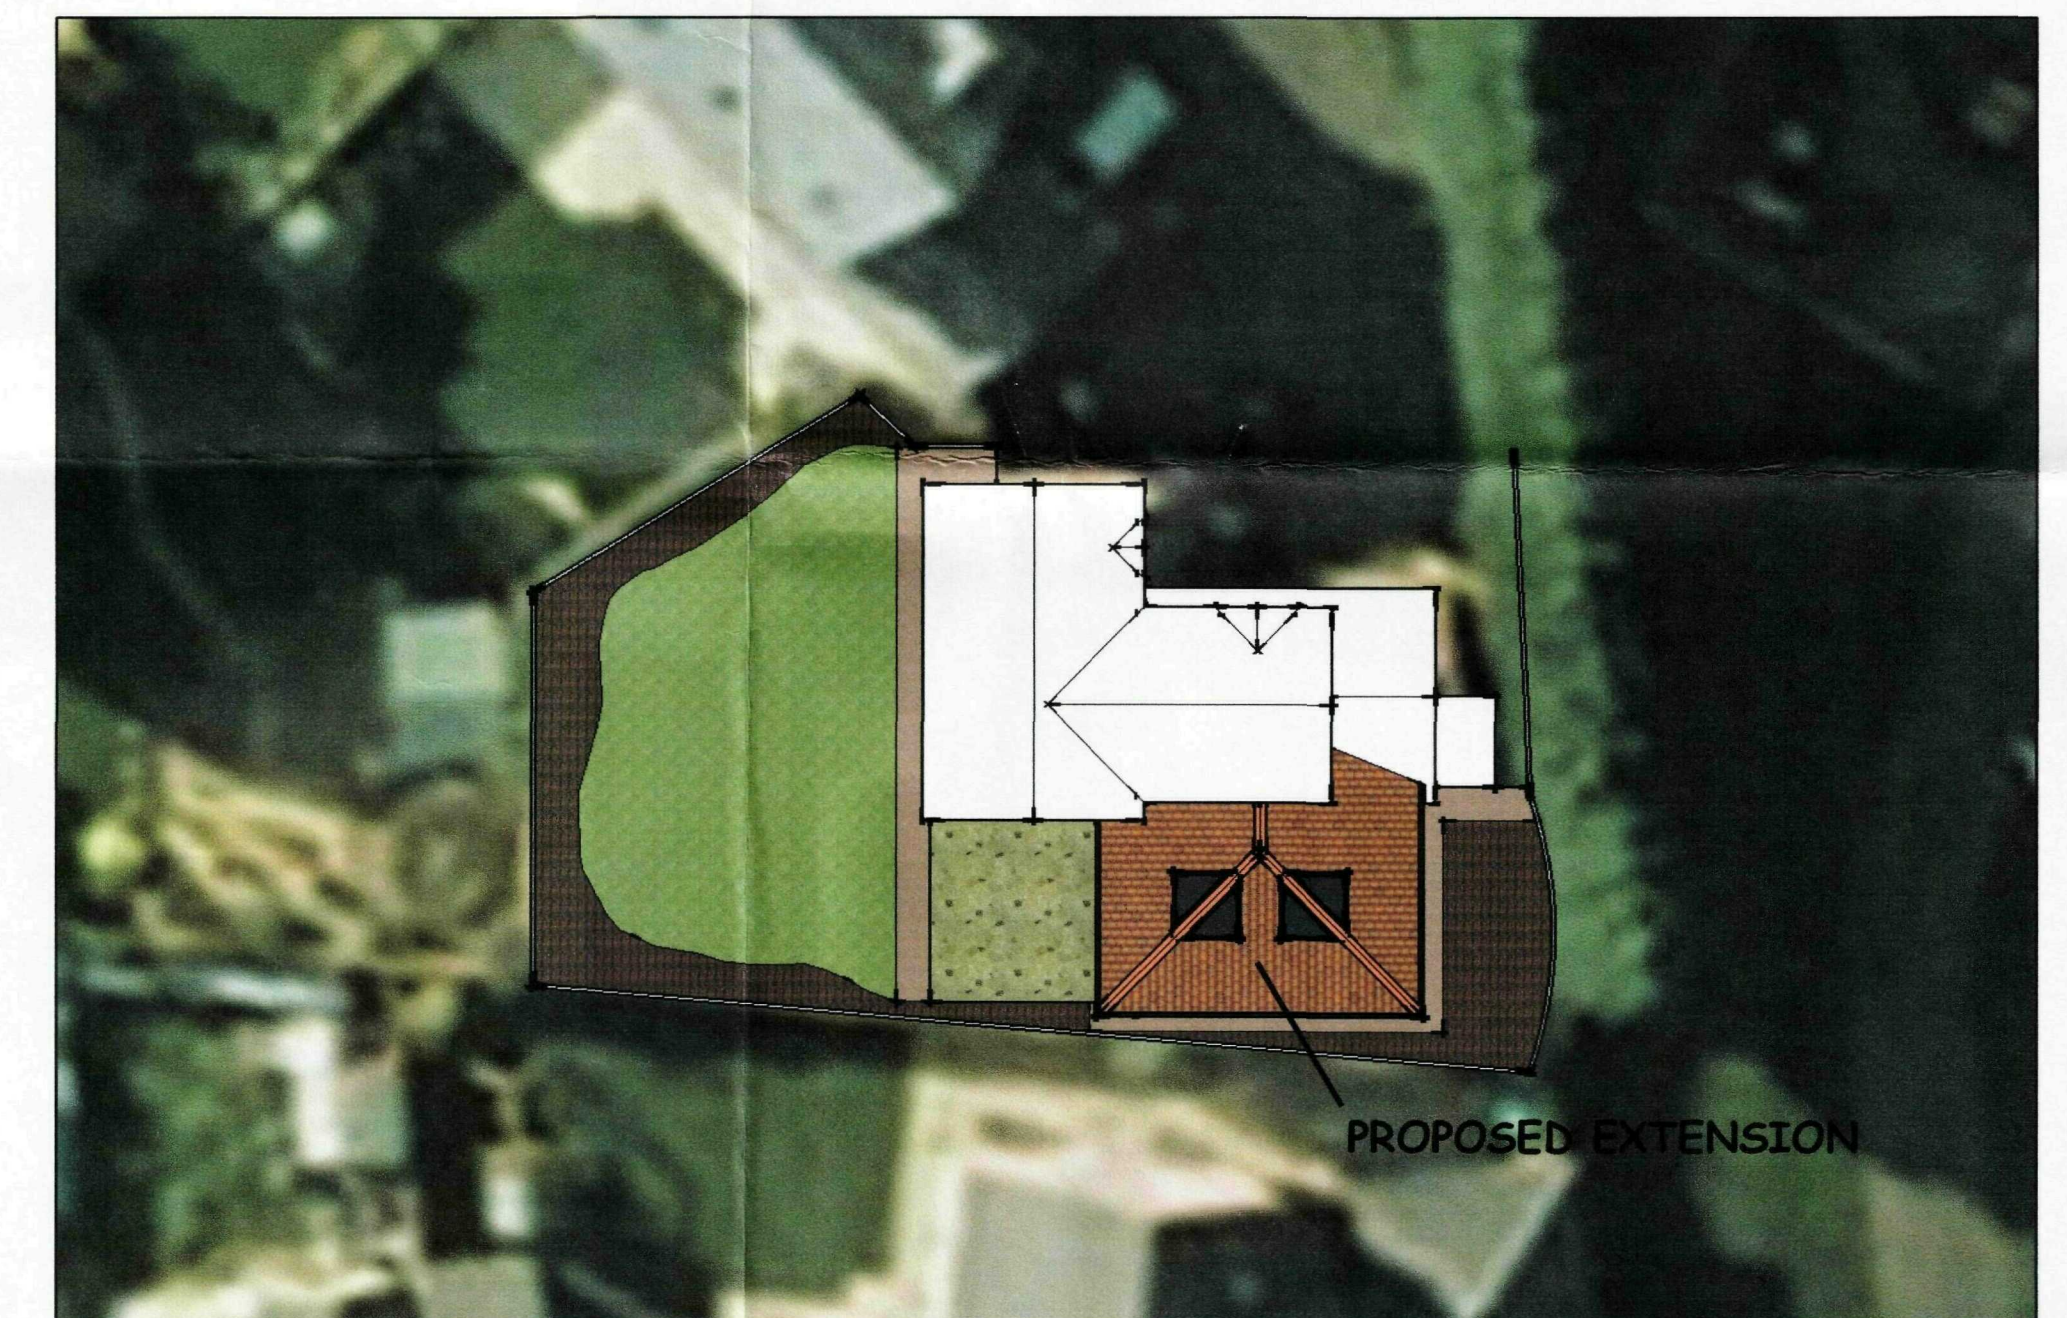

BLOCK PLAN

A- CLIENTS ALTS- NOV 2009

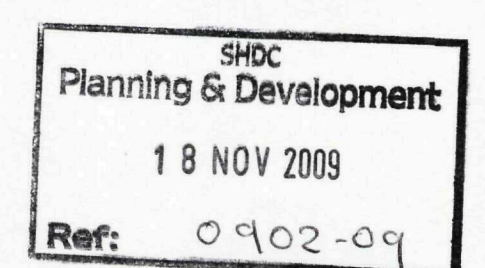

GR MERCHANT LTD.






4 WRIGHTS MEWS 12A PARK ROAD HOLBEACH SPALDING Lincs PE12 7EE

TEL 01406 490800 FAX 01406 425744 E-MAIL gr.merchant@btconnect.com

PROJECT PROPOSED EXTENSION & ALTERATIONS 19 BURGHEY CLOSE CROWLAND Lincs

CLIENT MR & MRS D HINDSON

DRAWING PROPOSED & EXISTING ELEVATIONS SITE PLAN AND 3D VIEW
 JOB REF 2008/09 DRAWING NO 04A DATE OCT 2009 DRAWN JPW
 SCALES 1/50 1/200 AND NO SCALE TO 3D VIEW

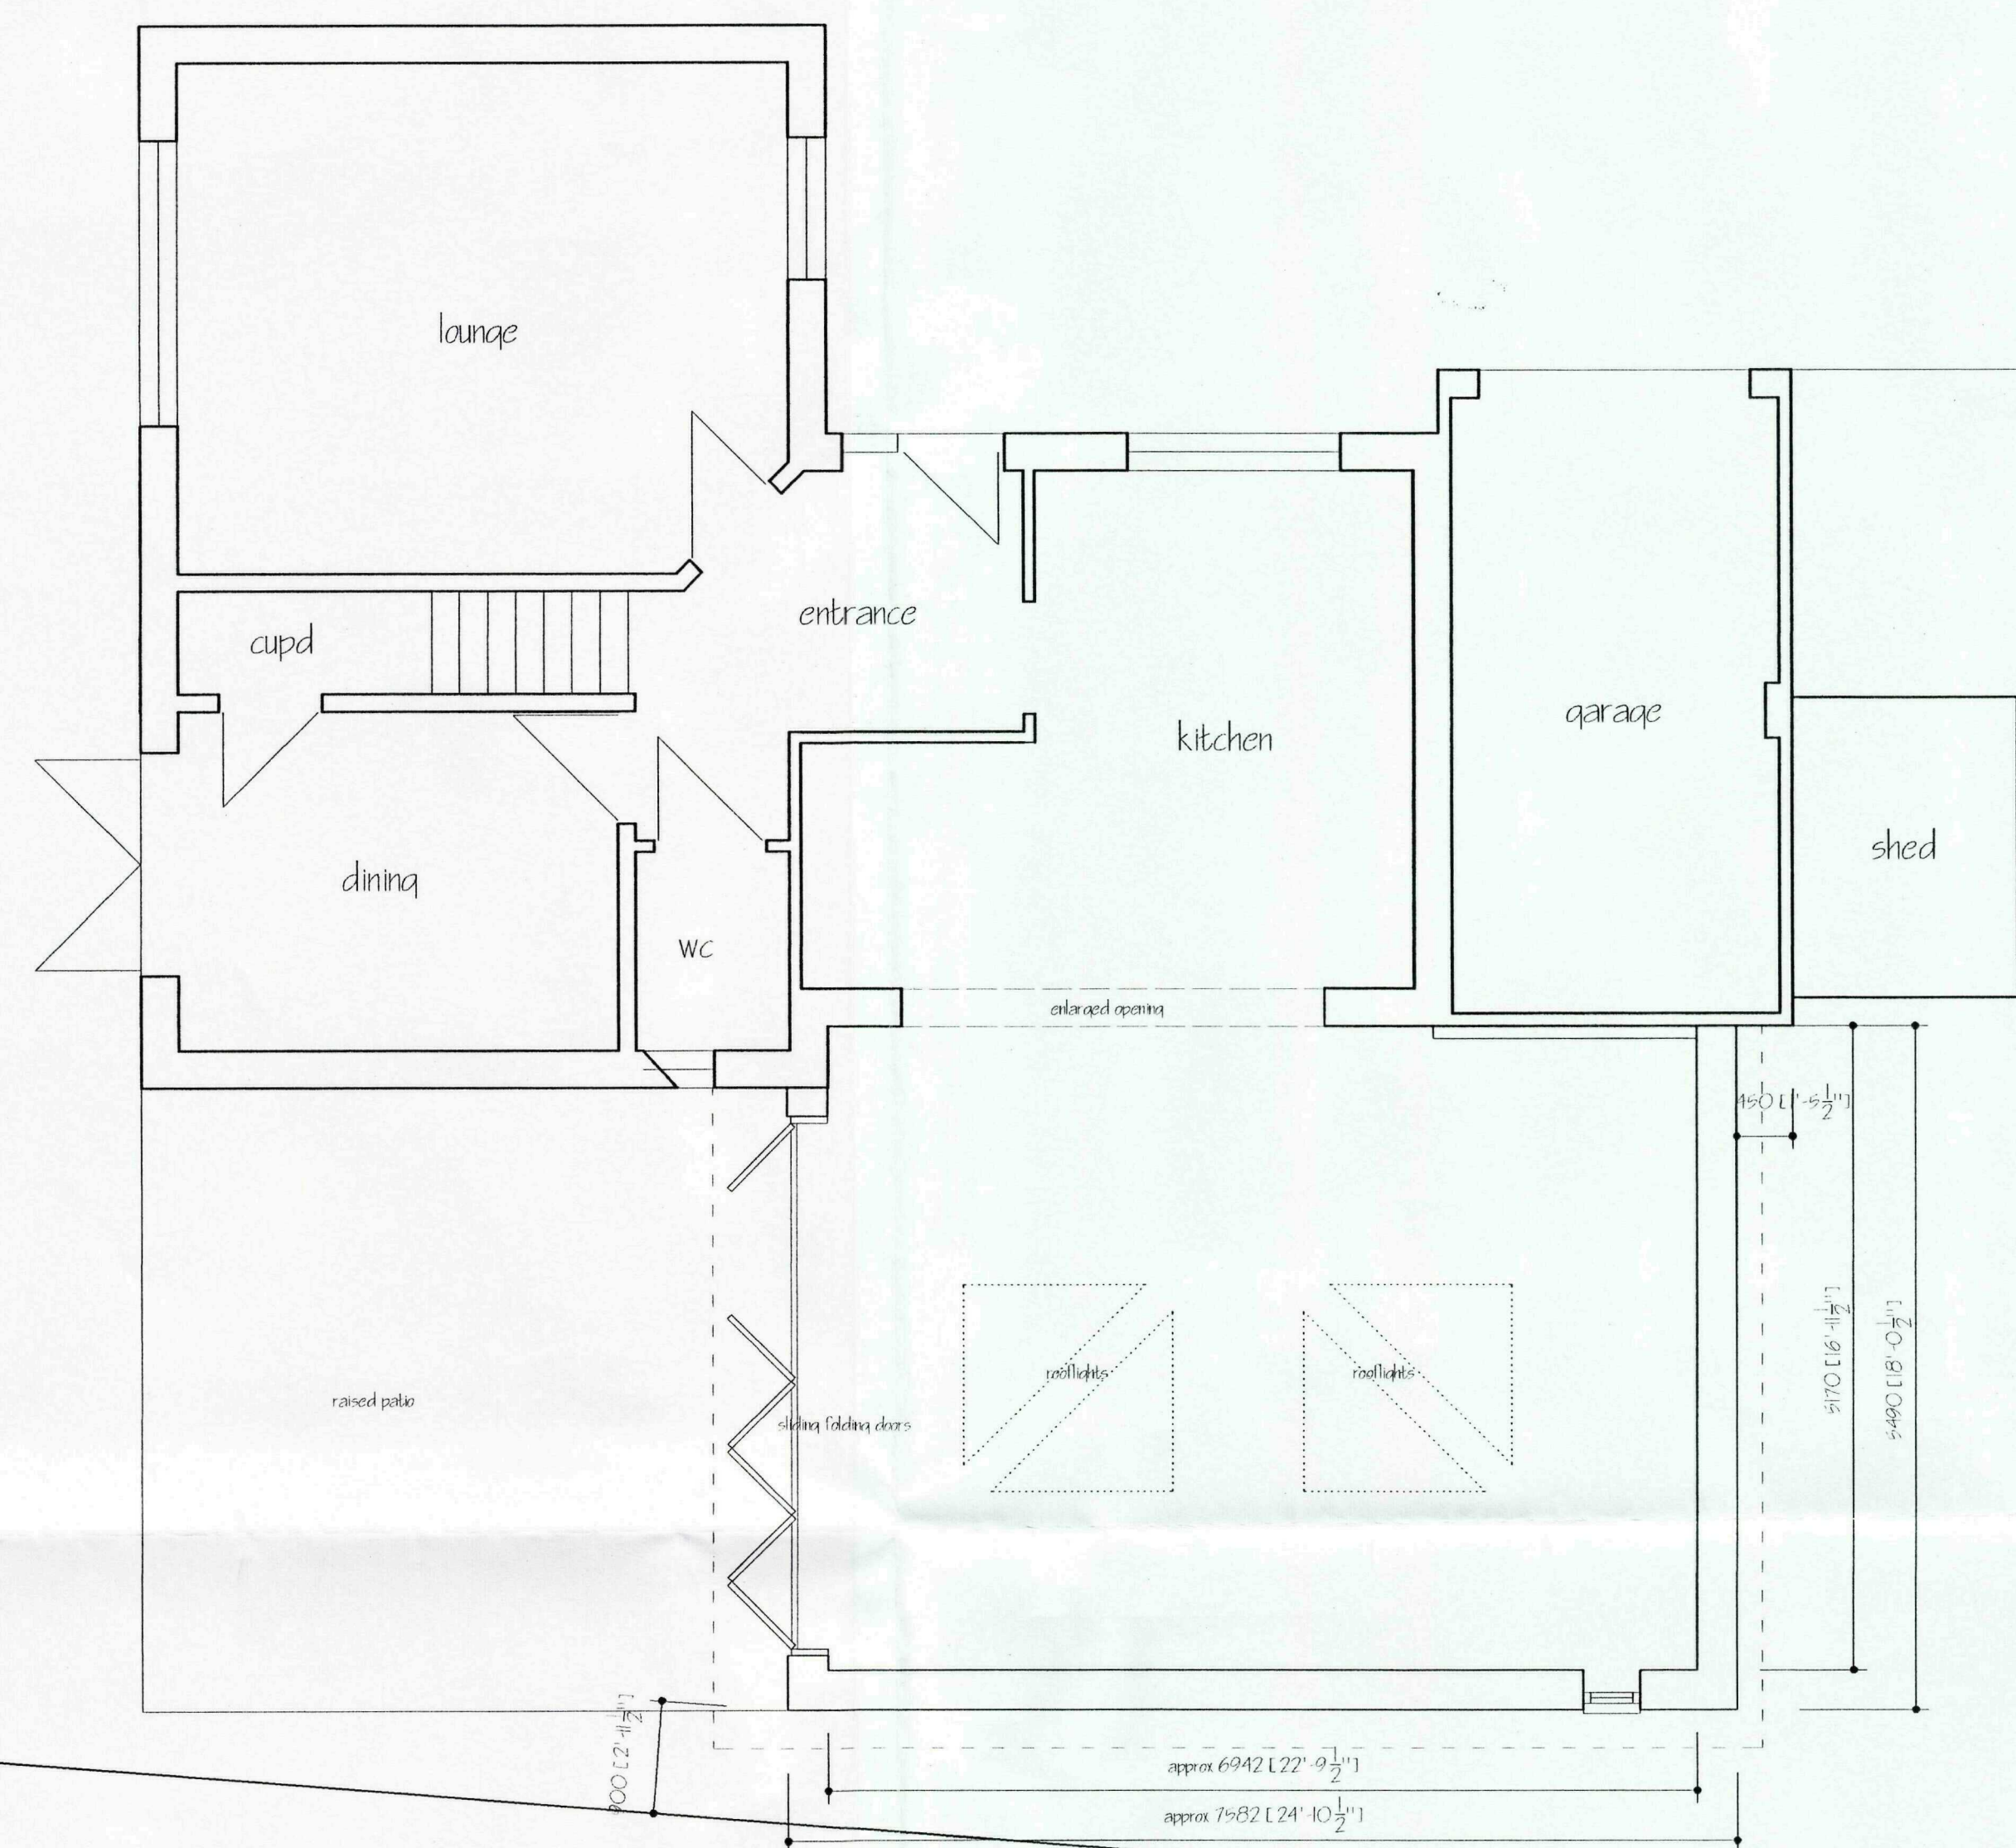 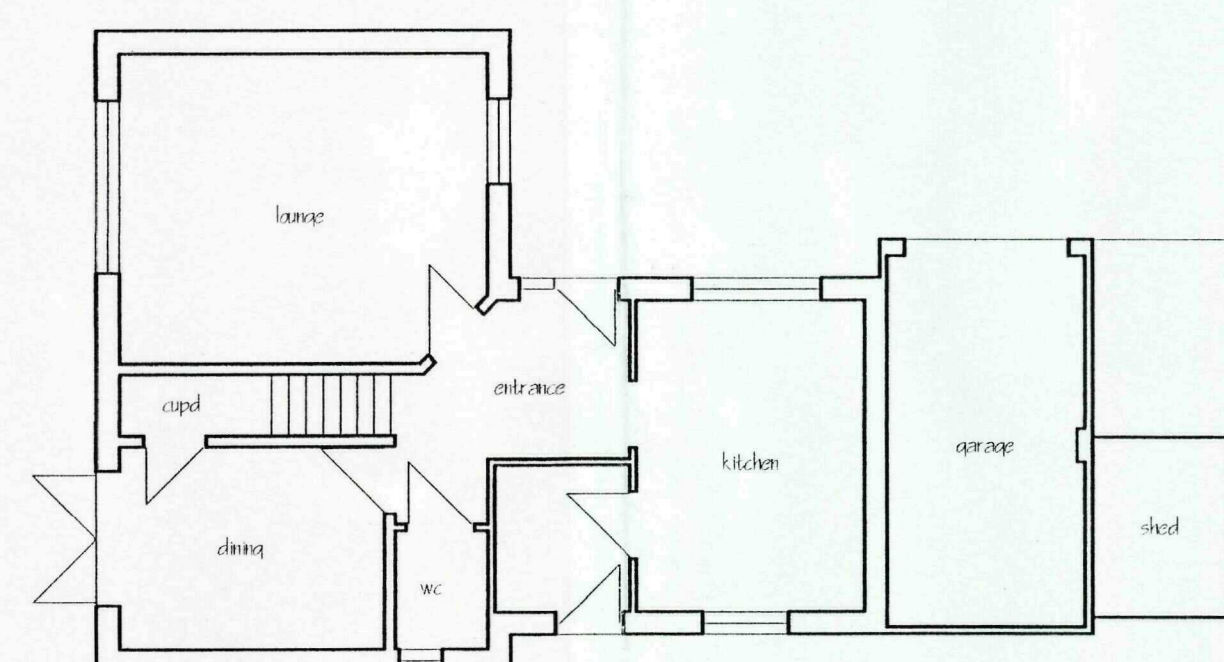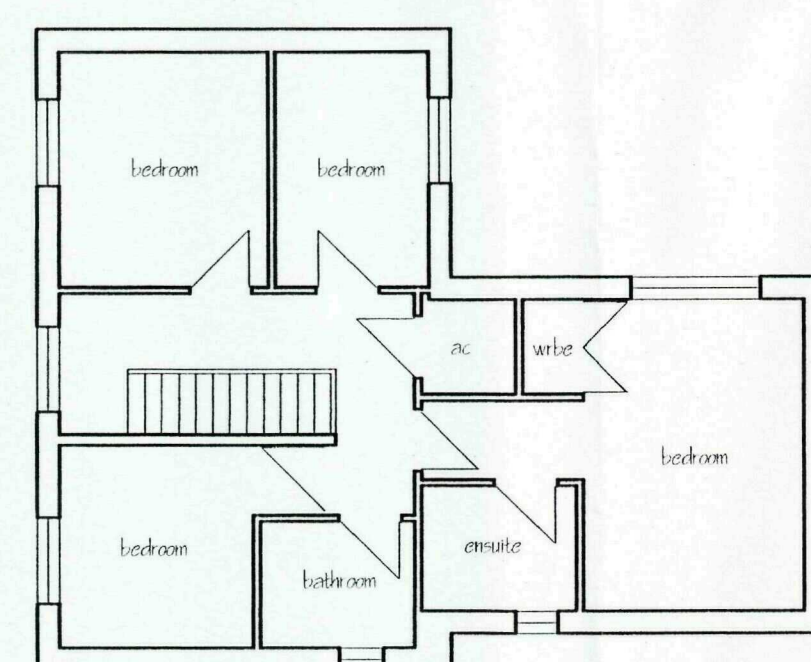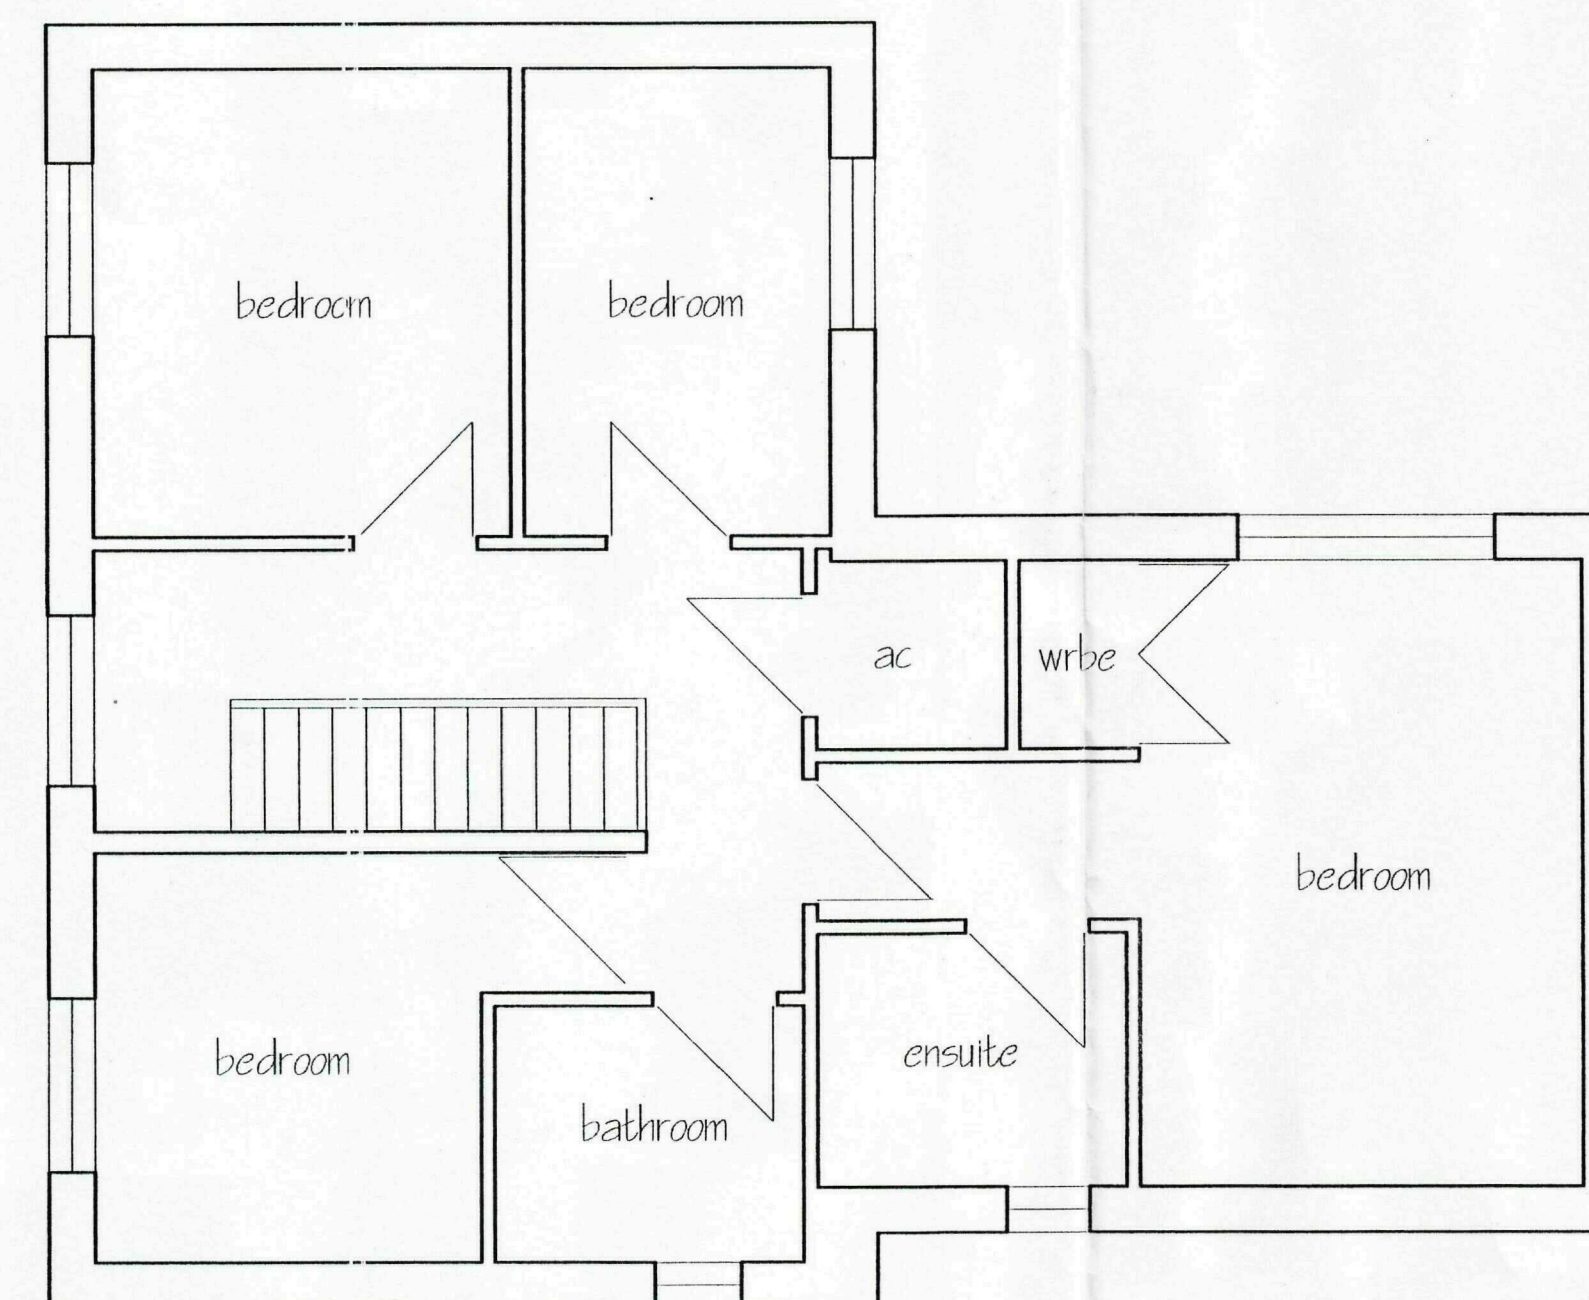

FIRST FLOOR PLAN AS PROPOSED



LOCATION PLAN

A	CHEMIS RLT'S	MAY 20
ref:	revision	date

G. R. MERCHANT LTD.

I.ENG AMICE FIWO

**ARCHITECTURAL, STRUCTURAL
AND LAND DRAINAGE
CONSULTANTS**

4 Wrights Mews
12A Park Road, Holbeach,
Spalding, Lincs. PE12 7EE
Tel: 01406 490800
Fax: 01406 425744
E-Mail: gr.merchant@btconnect.com

Project
PROPOSED EXTENSION AND ALTERATIONS
19 BURGHEY CLOSE
CROWLAND
Lincs

Client
MR & MRS A HINDSON

Drawing

EXISTING & PROPOSED PLANS
LOCATION PLAN

Job Ref.	Drawing No.
2008/09	03A

Date	Drawn
OCT 2009	JPW

<p>Scales</p> <p>1/50 1/100 1/1250</p>	
--	--

DO NOT SCALE FROM THIS DRAWING

This drawing is a preliminary design and is not to be used for construction. It is not to be scaled for any purpose other than that for which it is issued. The General Contractor is to check all dimensions on the drawing and make any necessary corrections to the drawing before construction begins. The General Contractor is to be responsible for the accuracy of the drawing and for the accuracy of the information based upon that scale which is issued.