
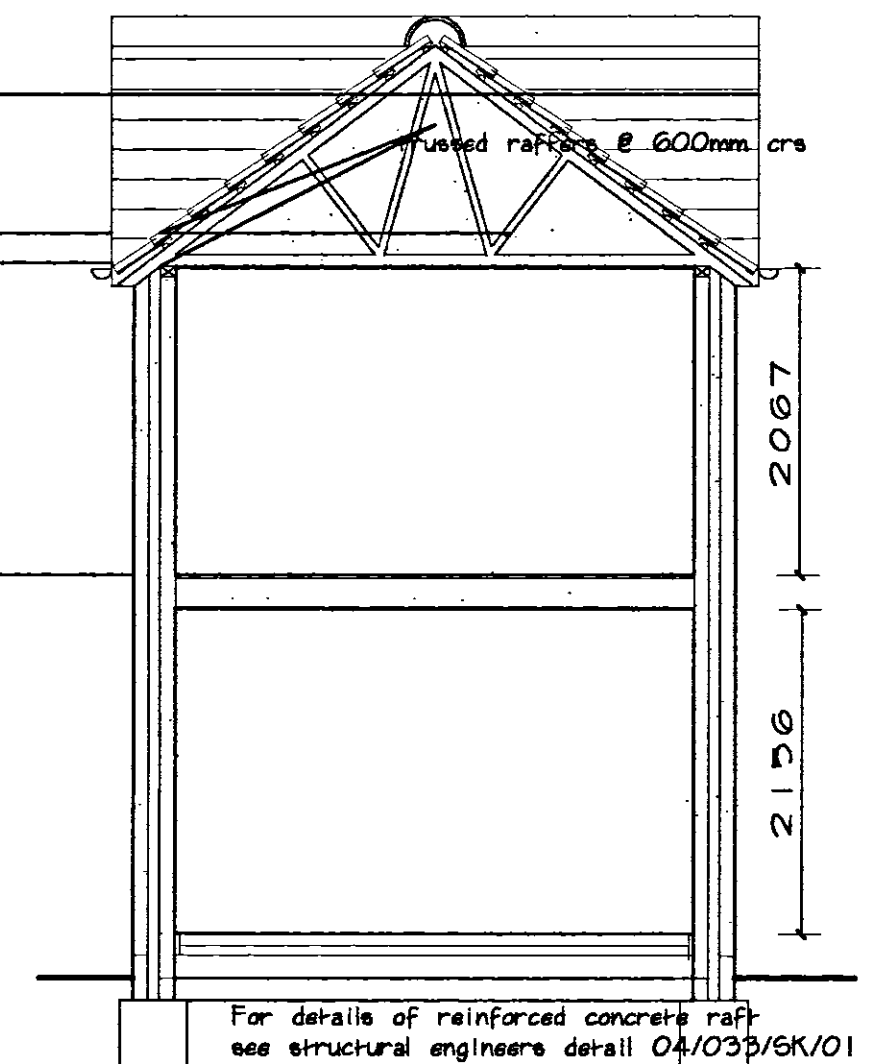
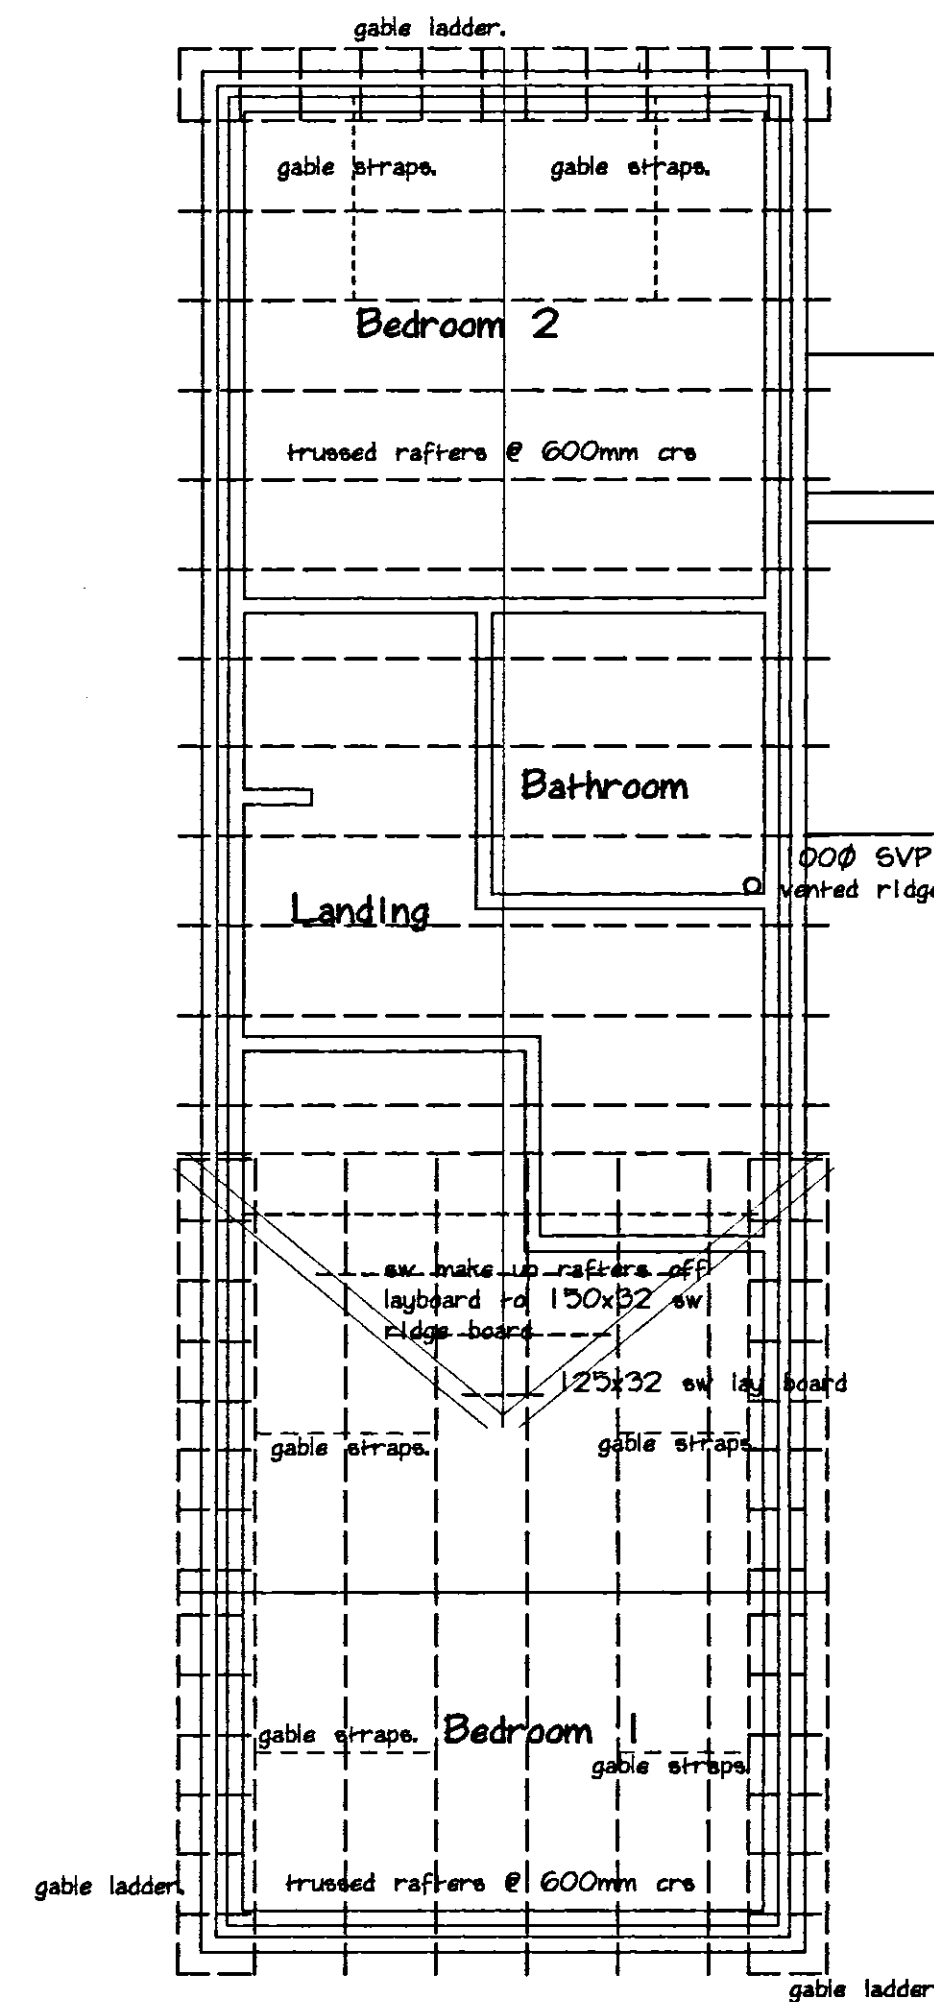
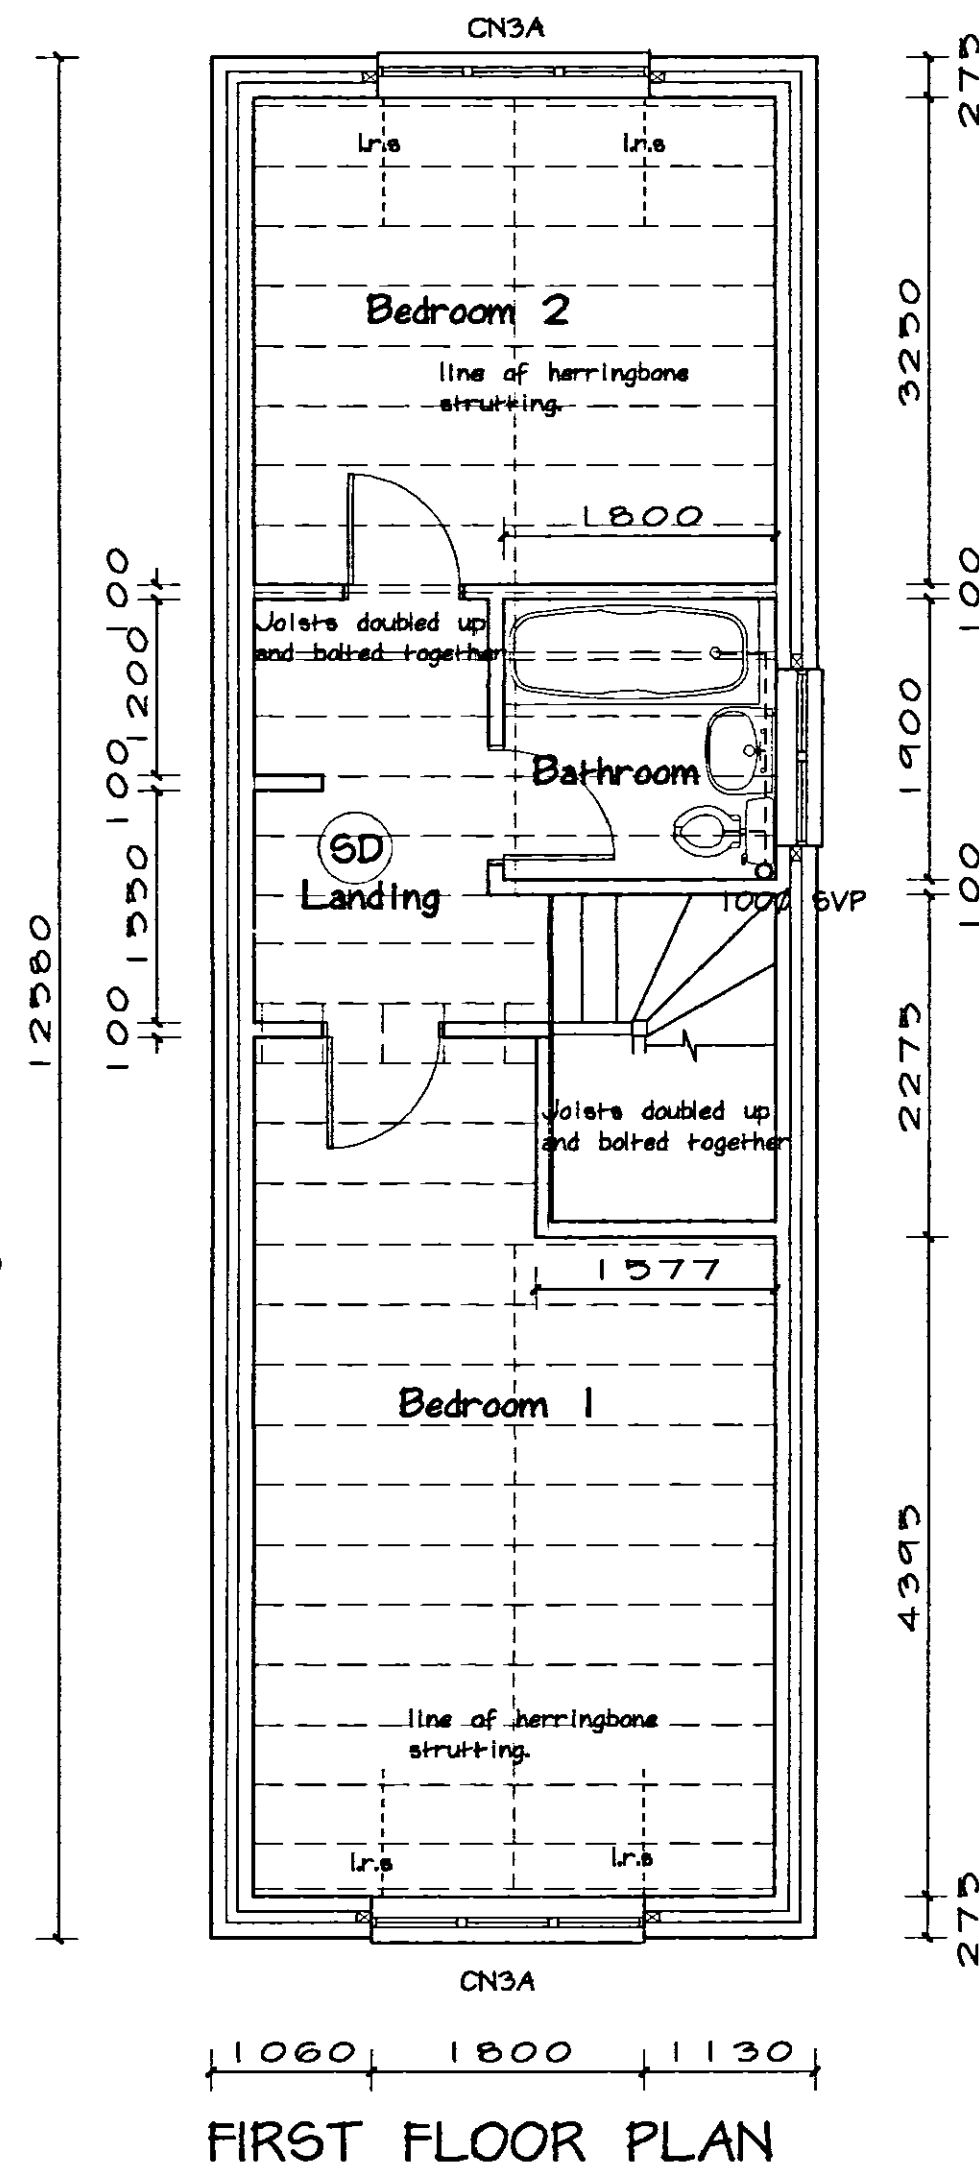
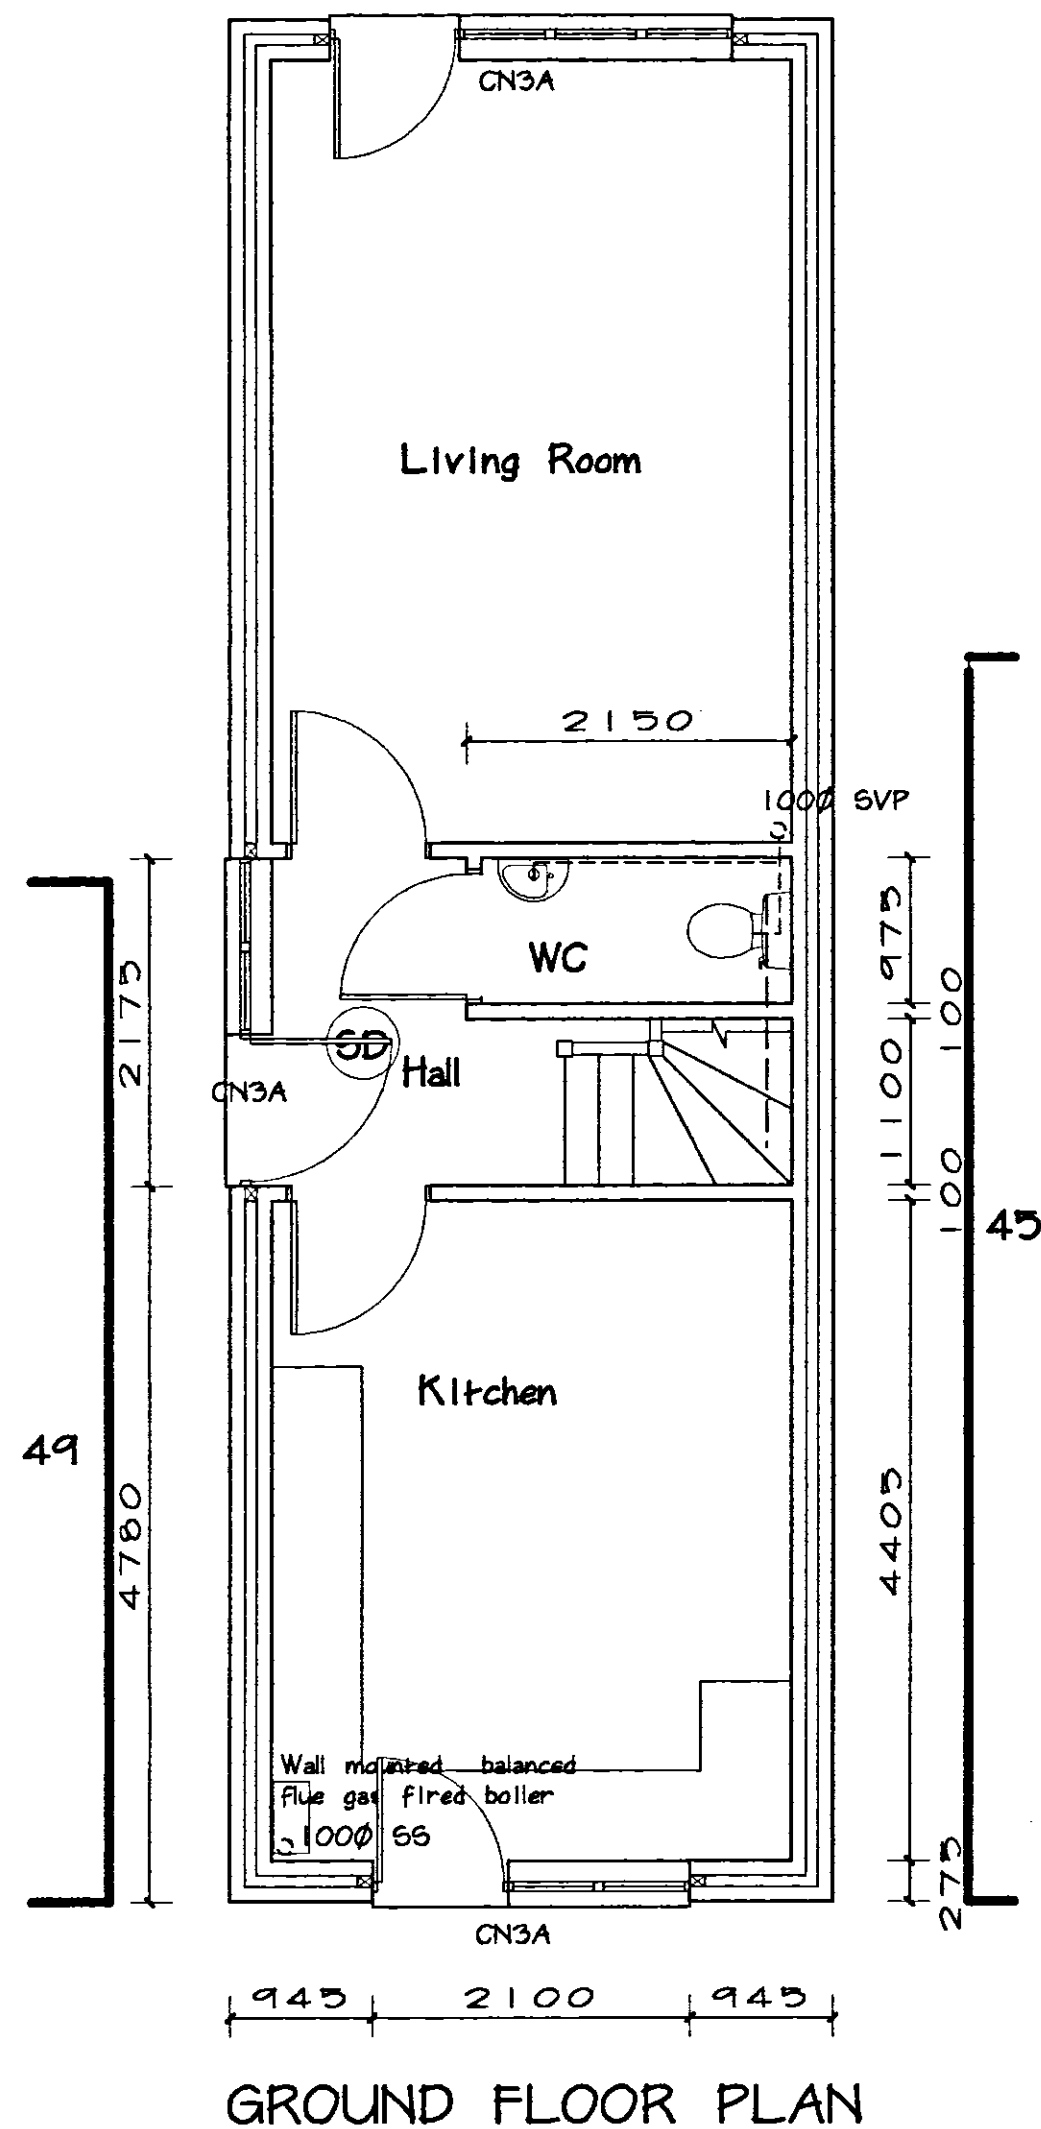
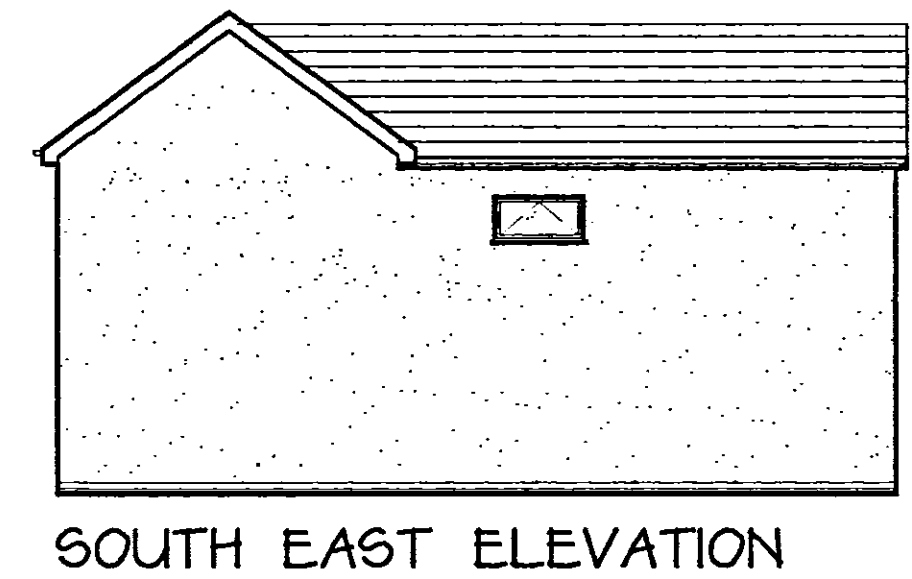
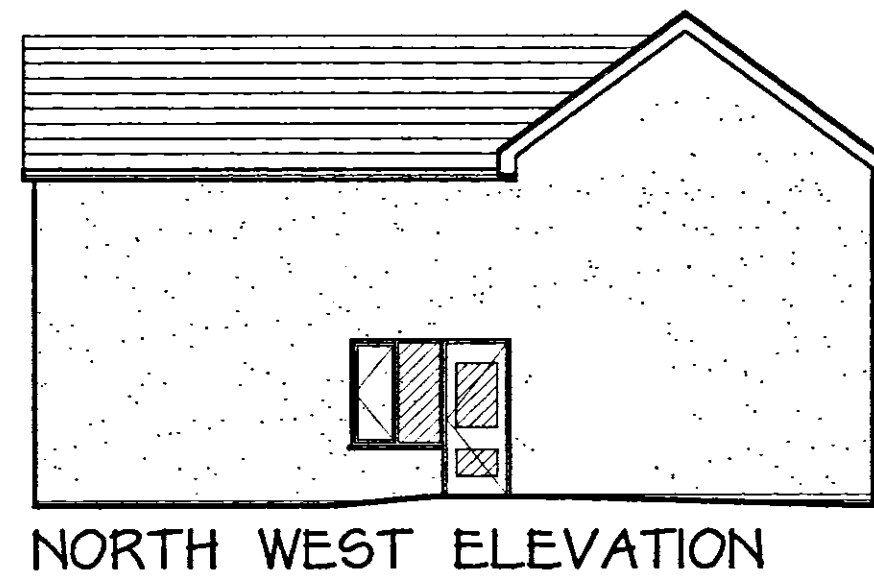
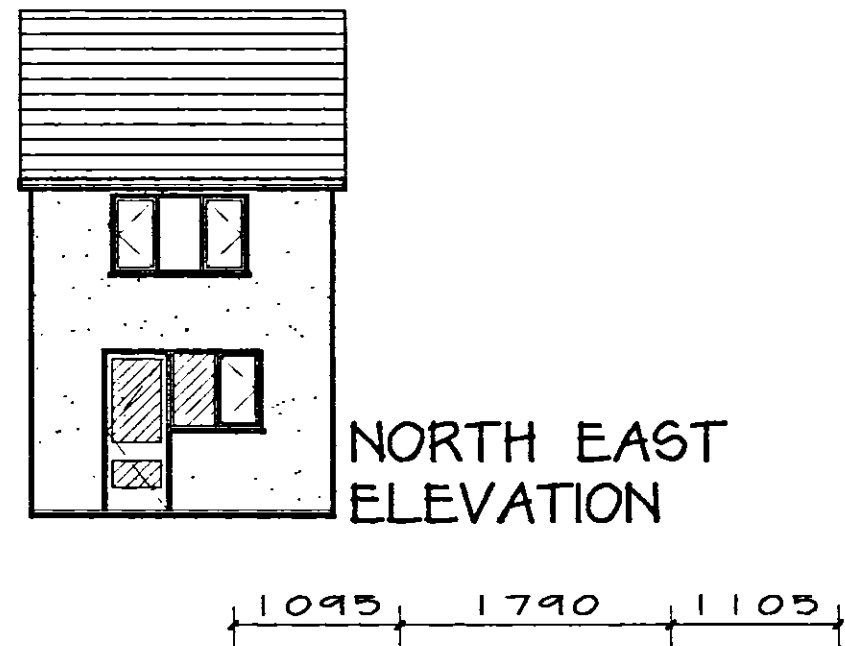


Ridge Line of roof 100mm lower than number 45 Thorney Road.

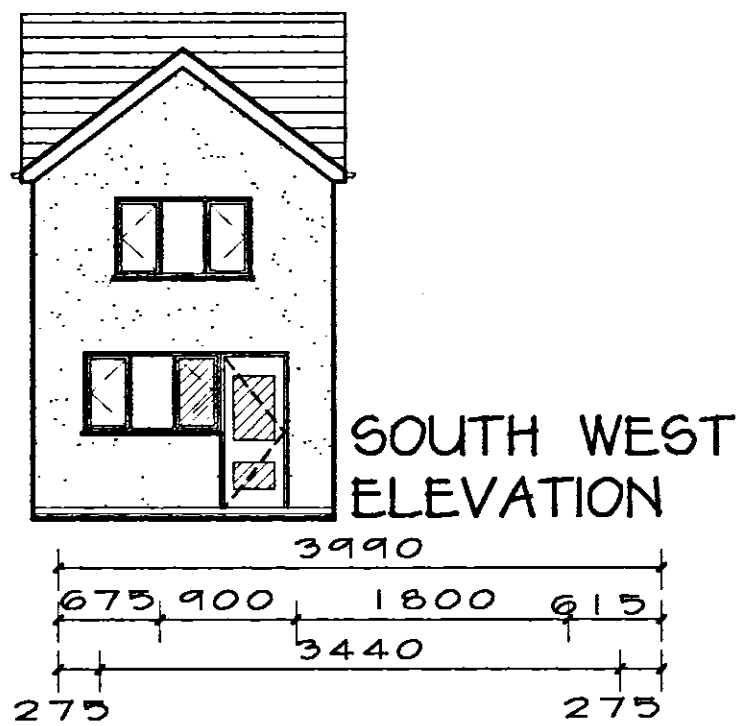

AMENDED PLAN
1. A1

6 APR 2005
0903/04

Rev B April 05 Ridgeline and front elevation amended
Rev A Jan 05 BCO and structural amendments added.

Robert Powell - SURVEYOR
Building Surveyor, Party Wall Surveyor and Planning Supervisor
48 Church Street, Whittlesey, Peterborough, PE7 1DB
Telephone 01733 205262 Fax 01733 351210
49 Thorney Road, Crowland, Lincs.
Proposed detached house.
Site Layout and Location Plans REVISION B
Scale 1:50 & 1:100 Date: Sept 2004 Drawing No: 04/125/11