



TO BE READ IN CONJUNCTION WITH CONSTRUCTION NOTES.

NOTES:


All dimensions must be checked on site and not created from this drawing.

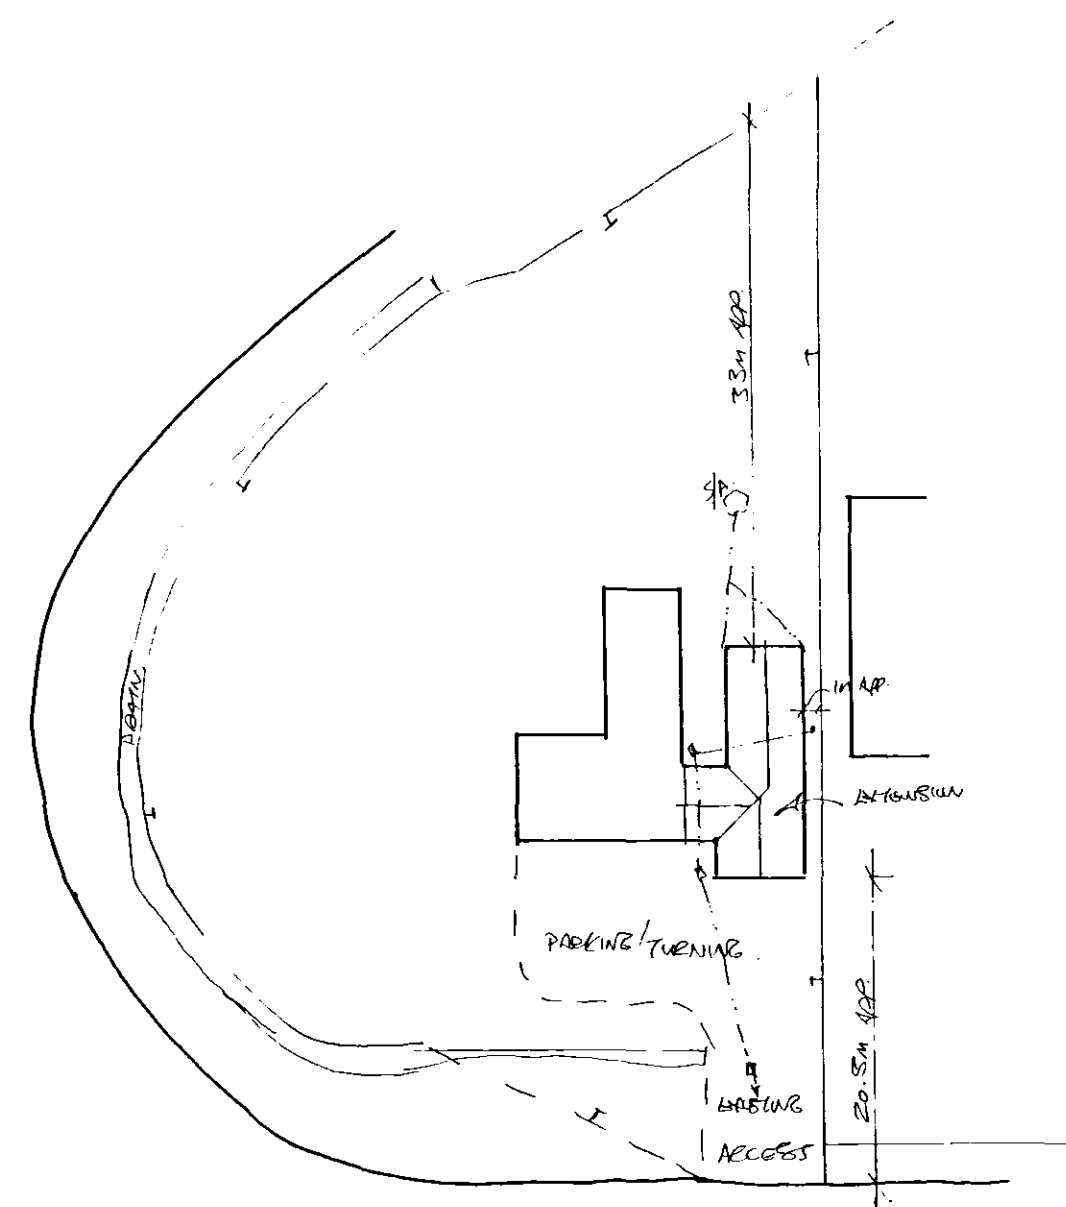

1:500 BLOCK PLAN

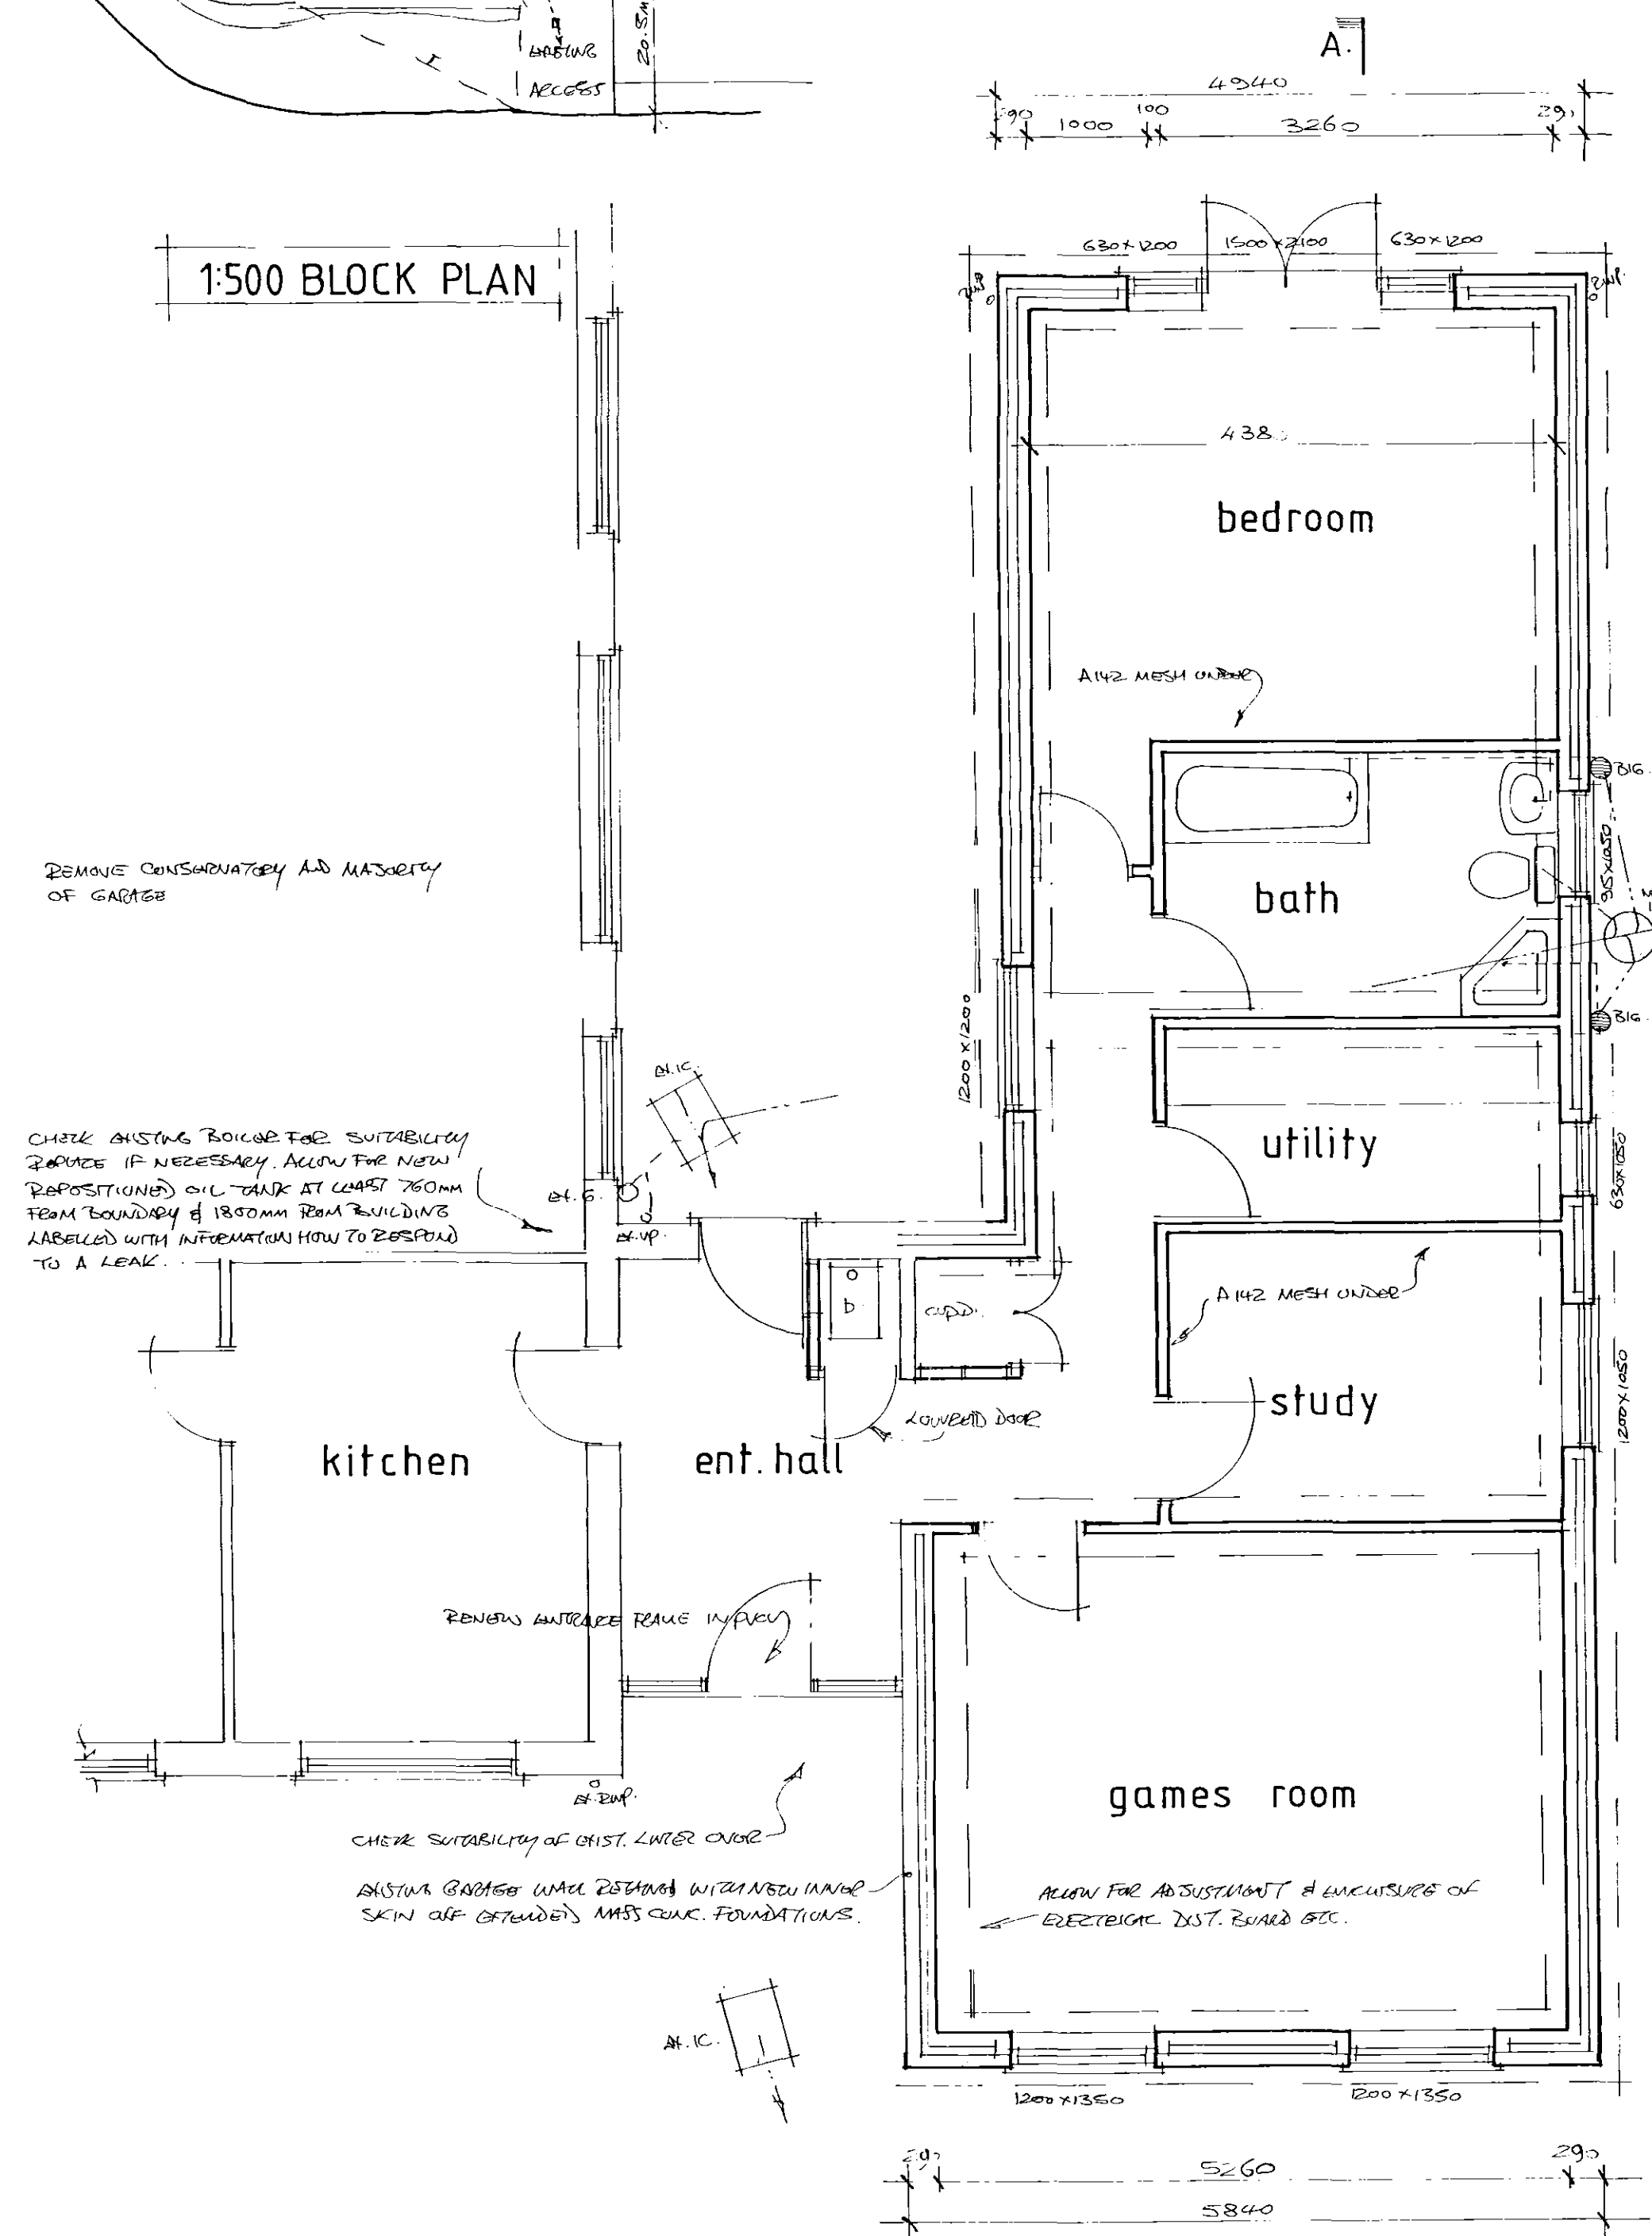


GROUND FLOOR PLAN

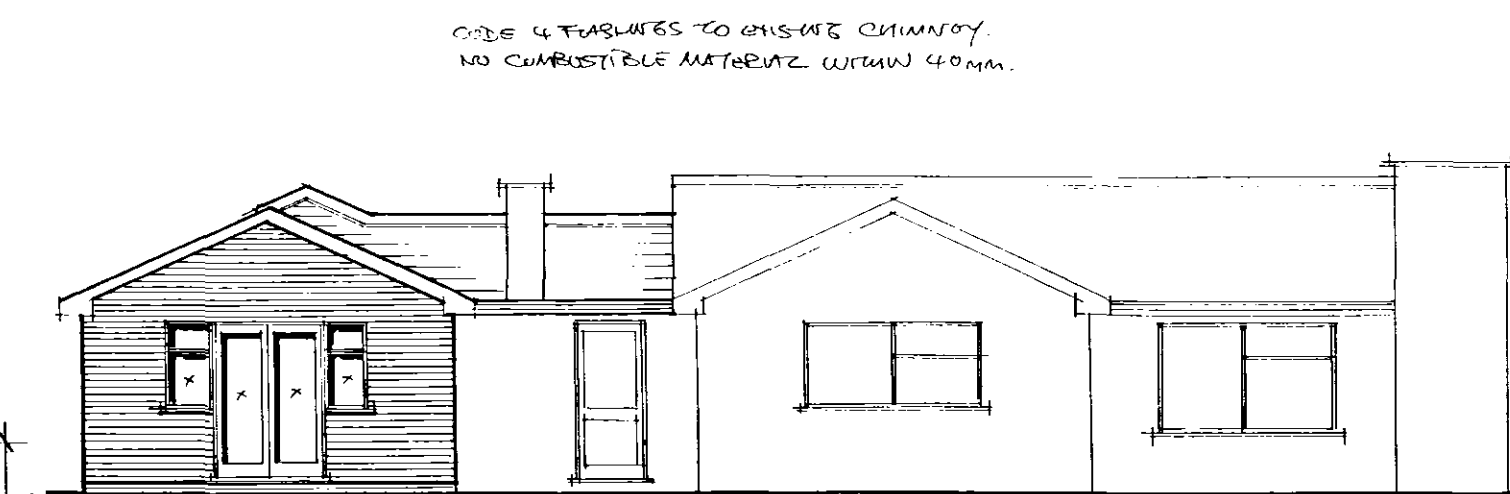


SOUTH ELEVATION




NORTH ELEVATION

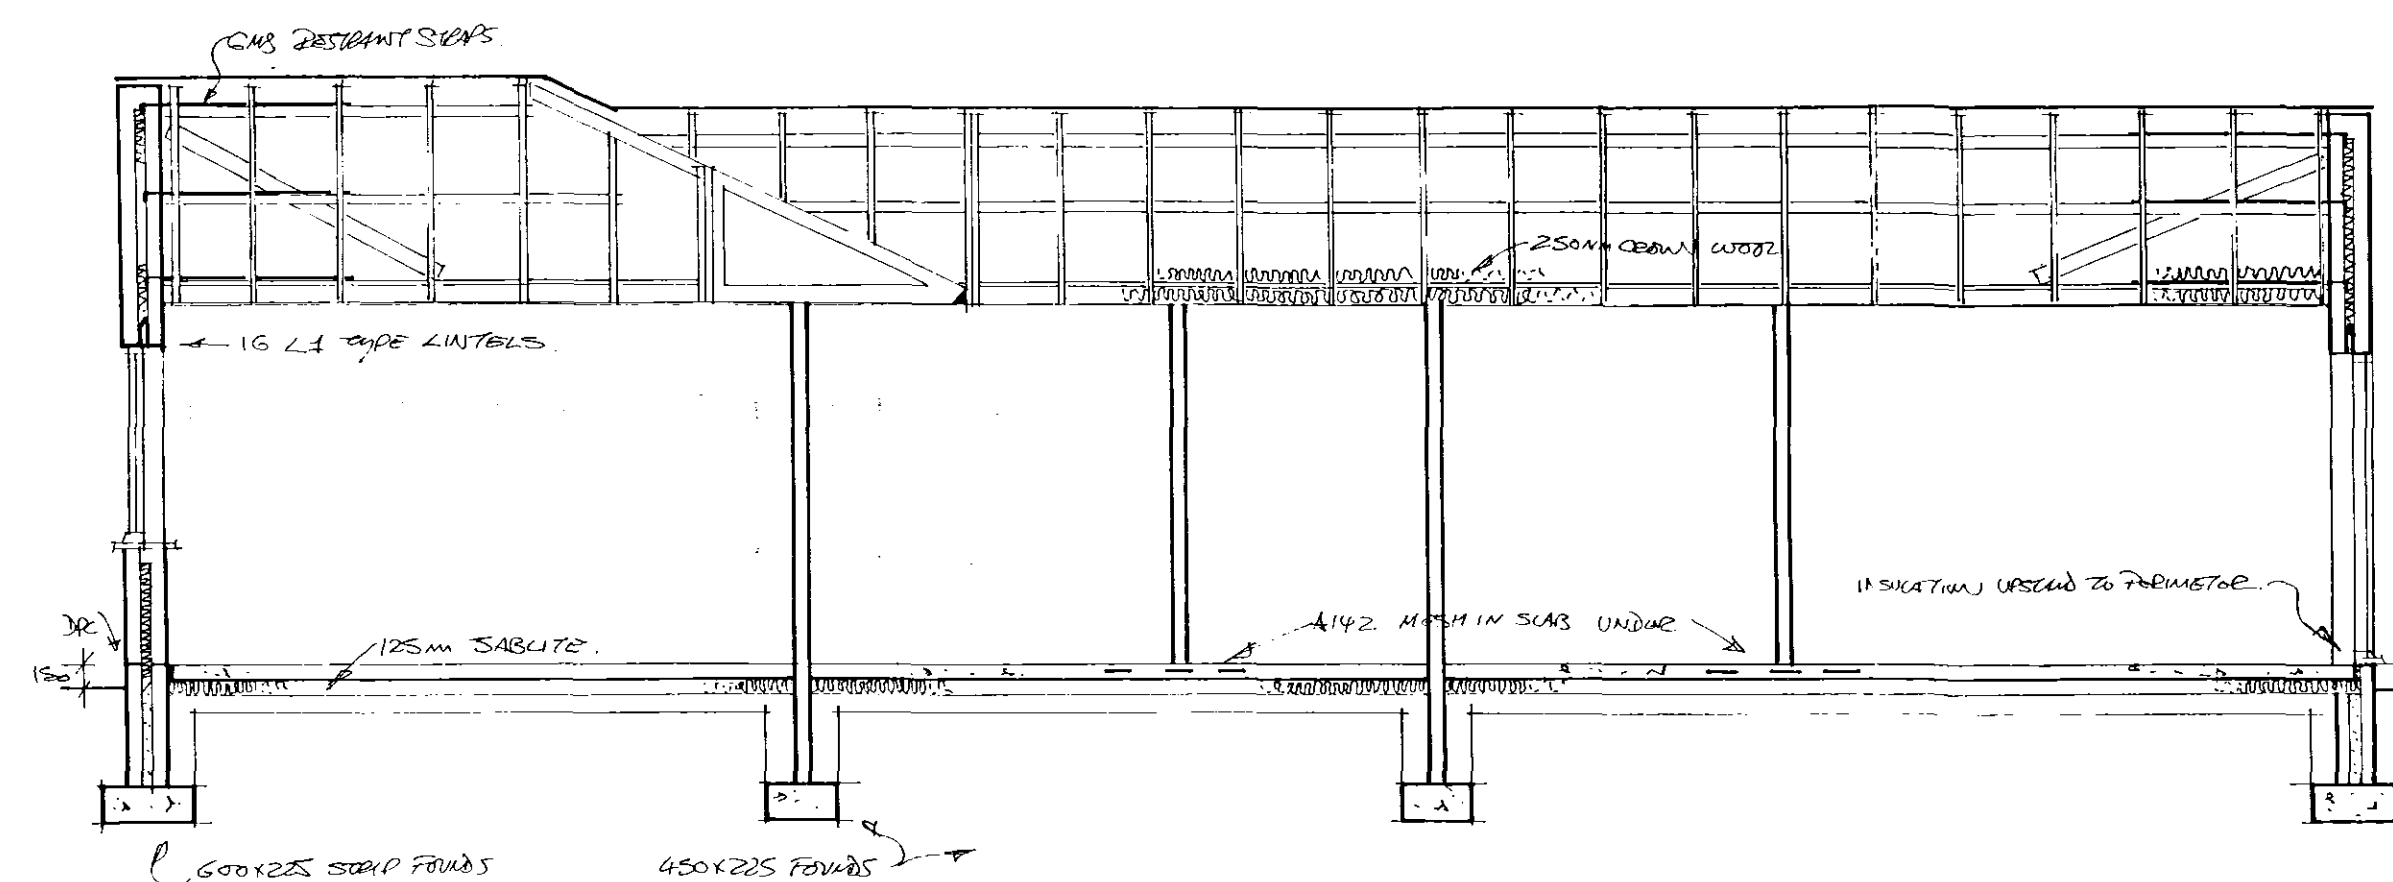

SECTION A A

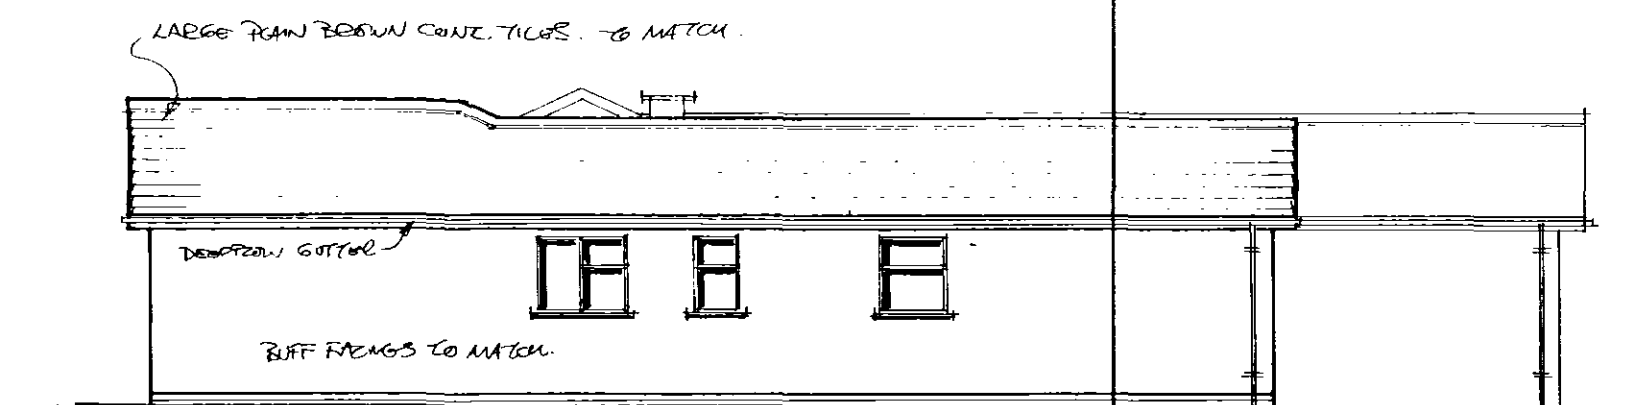

WEST ELEVATION

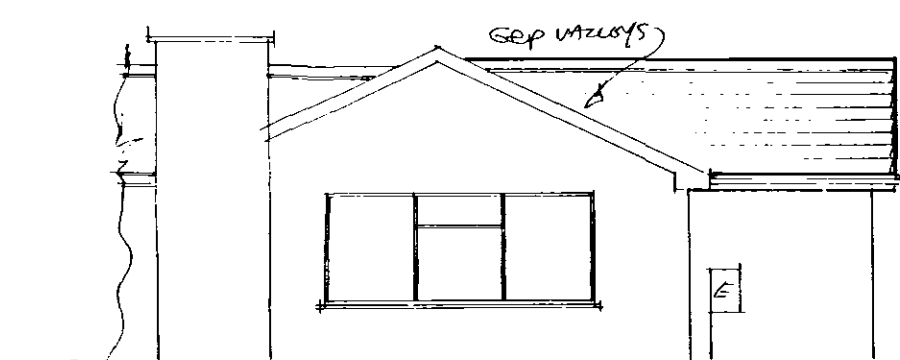

EAST ELEVATION

MR. & MRS. HARRISON.

PROPOSED EXTENSION AT
83, POSTLAND ROAD,
CROWLAND.
PEG OJB.

Drawing title

PROPOSED PLANS, SECTION
AND ELEVATIONS.

Scale 1:50, 1:100

Date JUNE 2006 Drawn by BB

Doc. No.	Rev.
06/0553	

Planning & Development
- 3 JUL 2003
Ref: 0926/06