



Front


drive

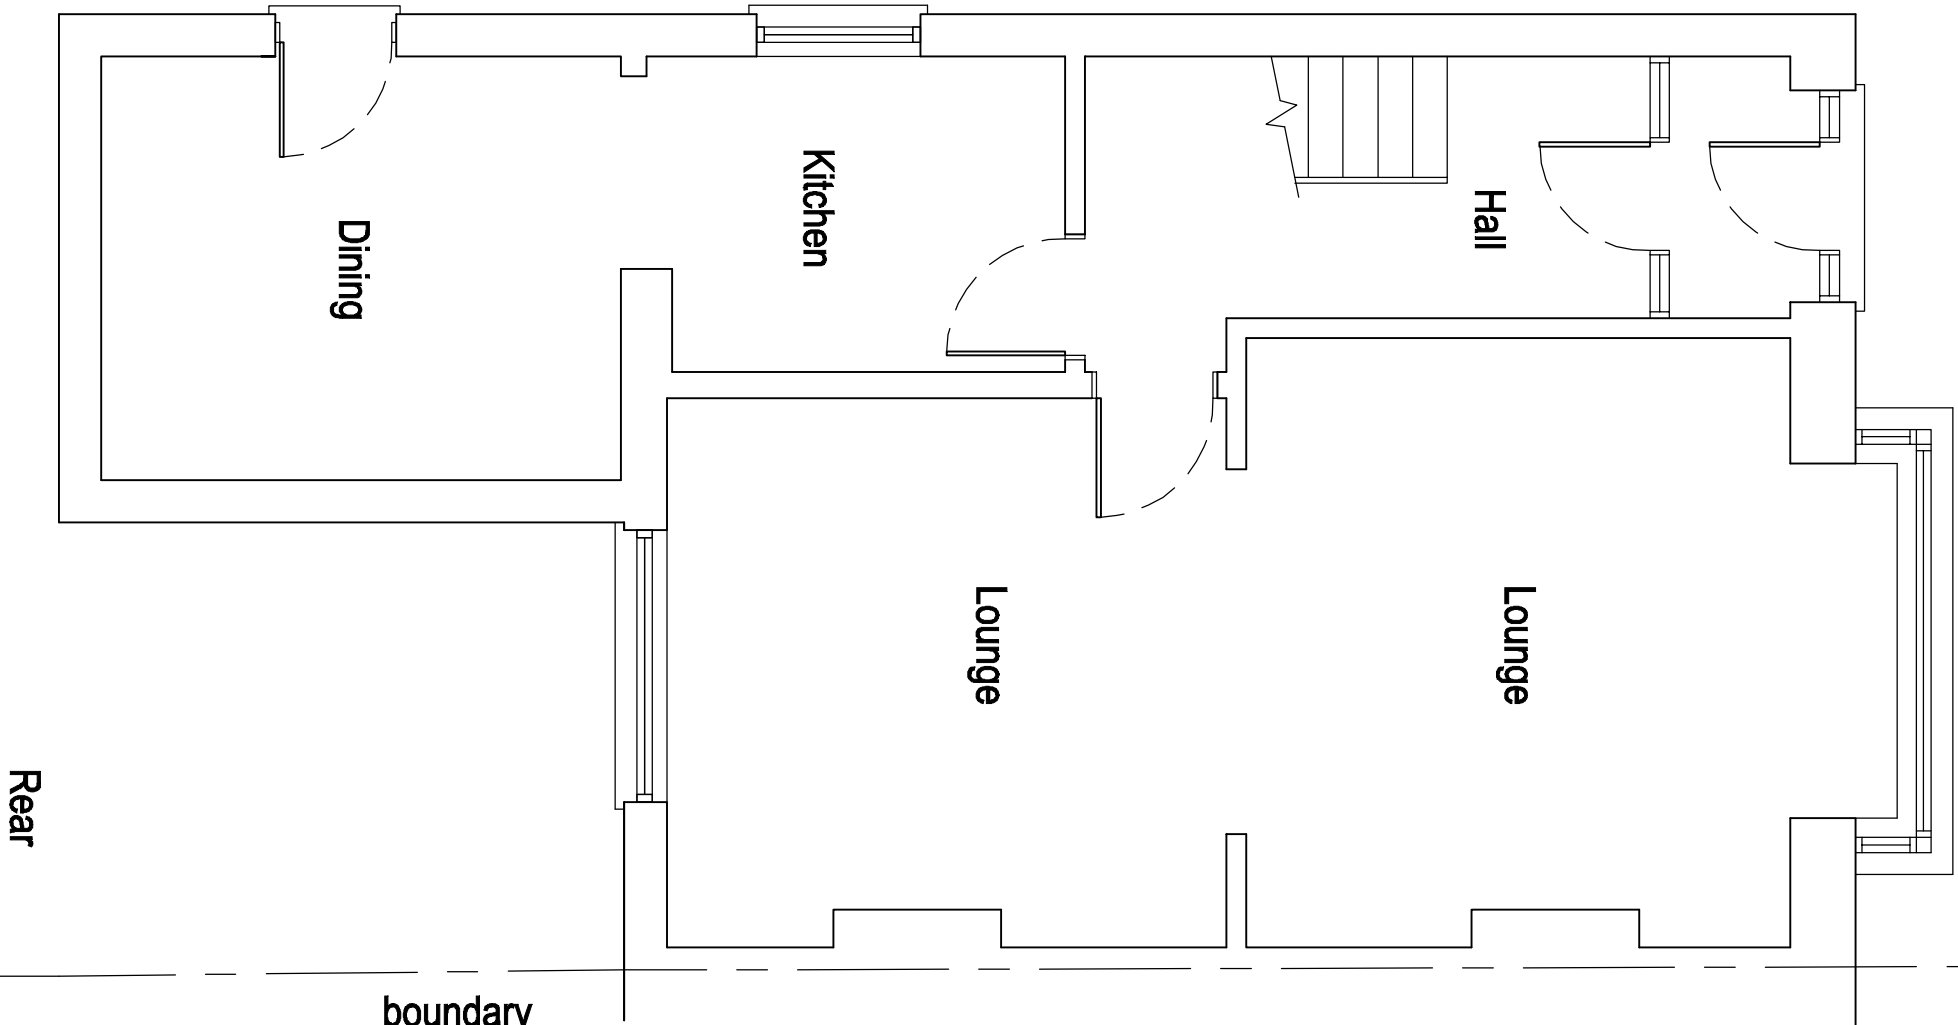


EXISTING GROUND FLOOR PLAN 1:50

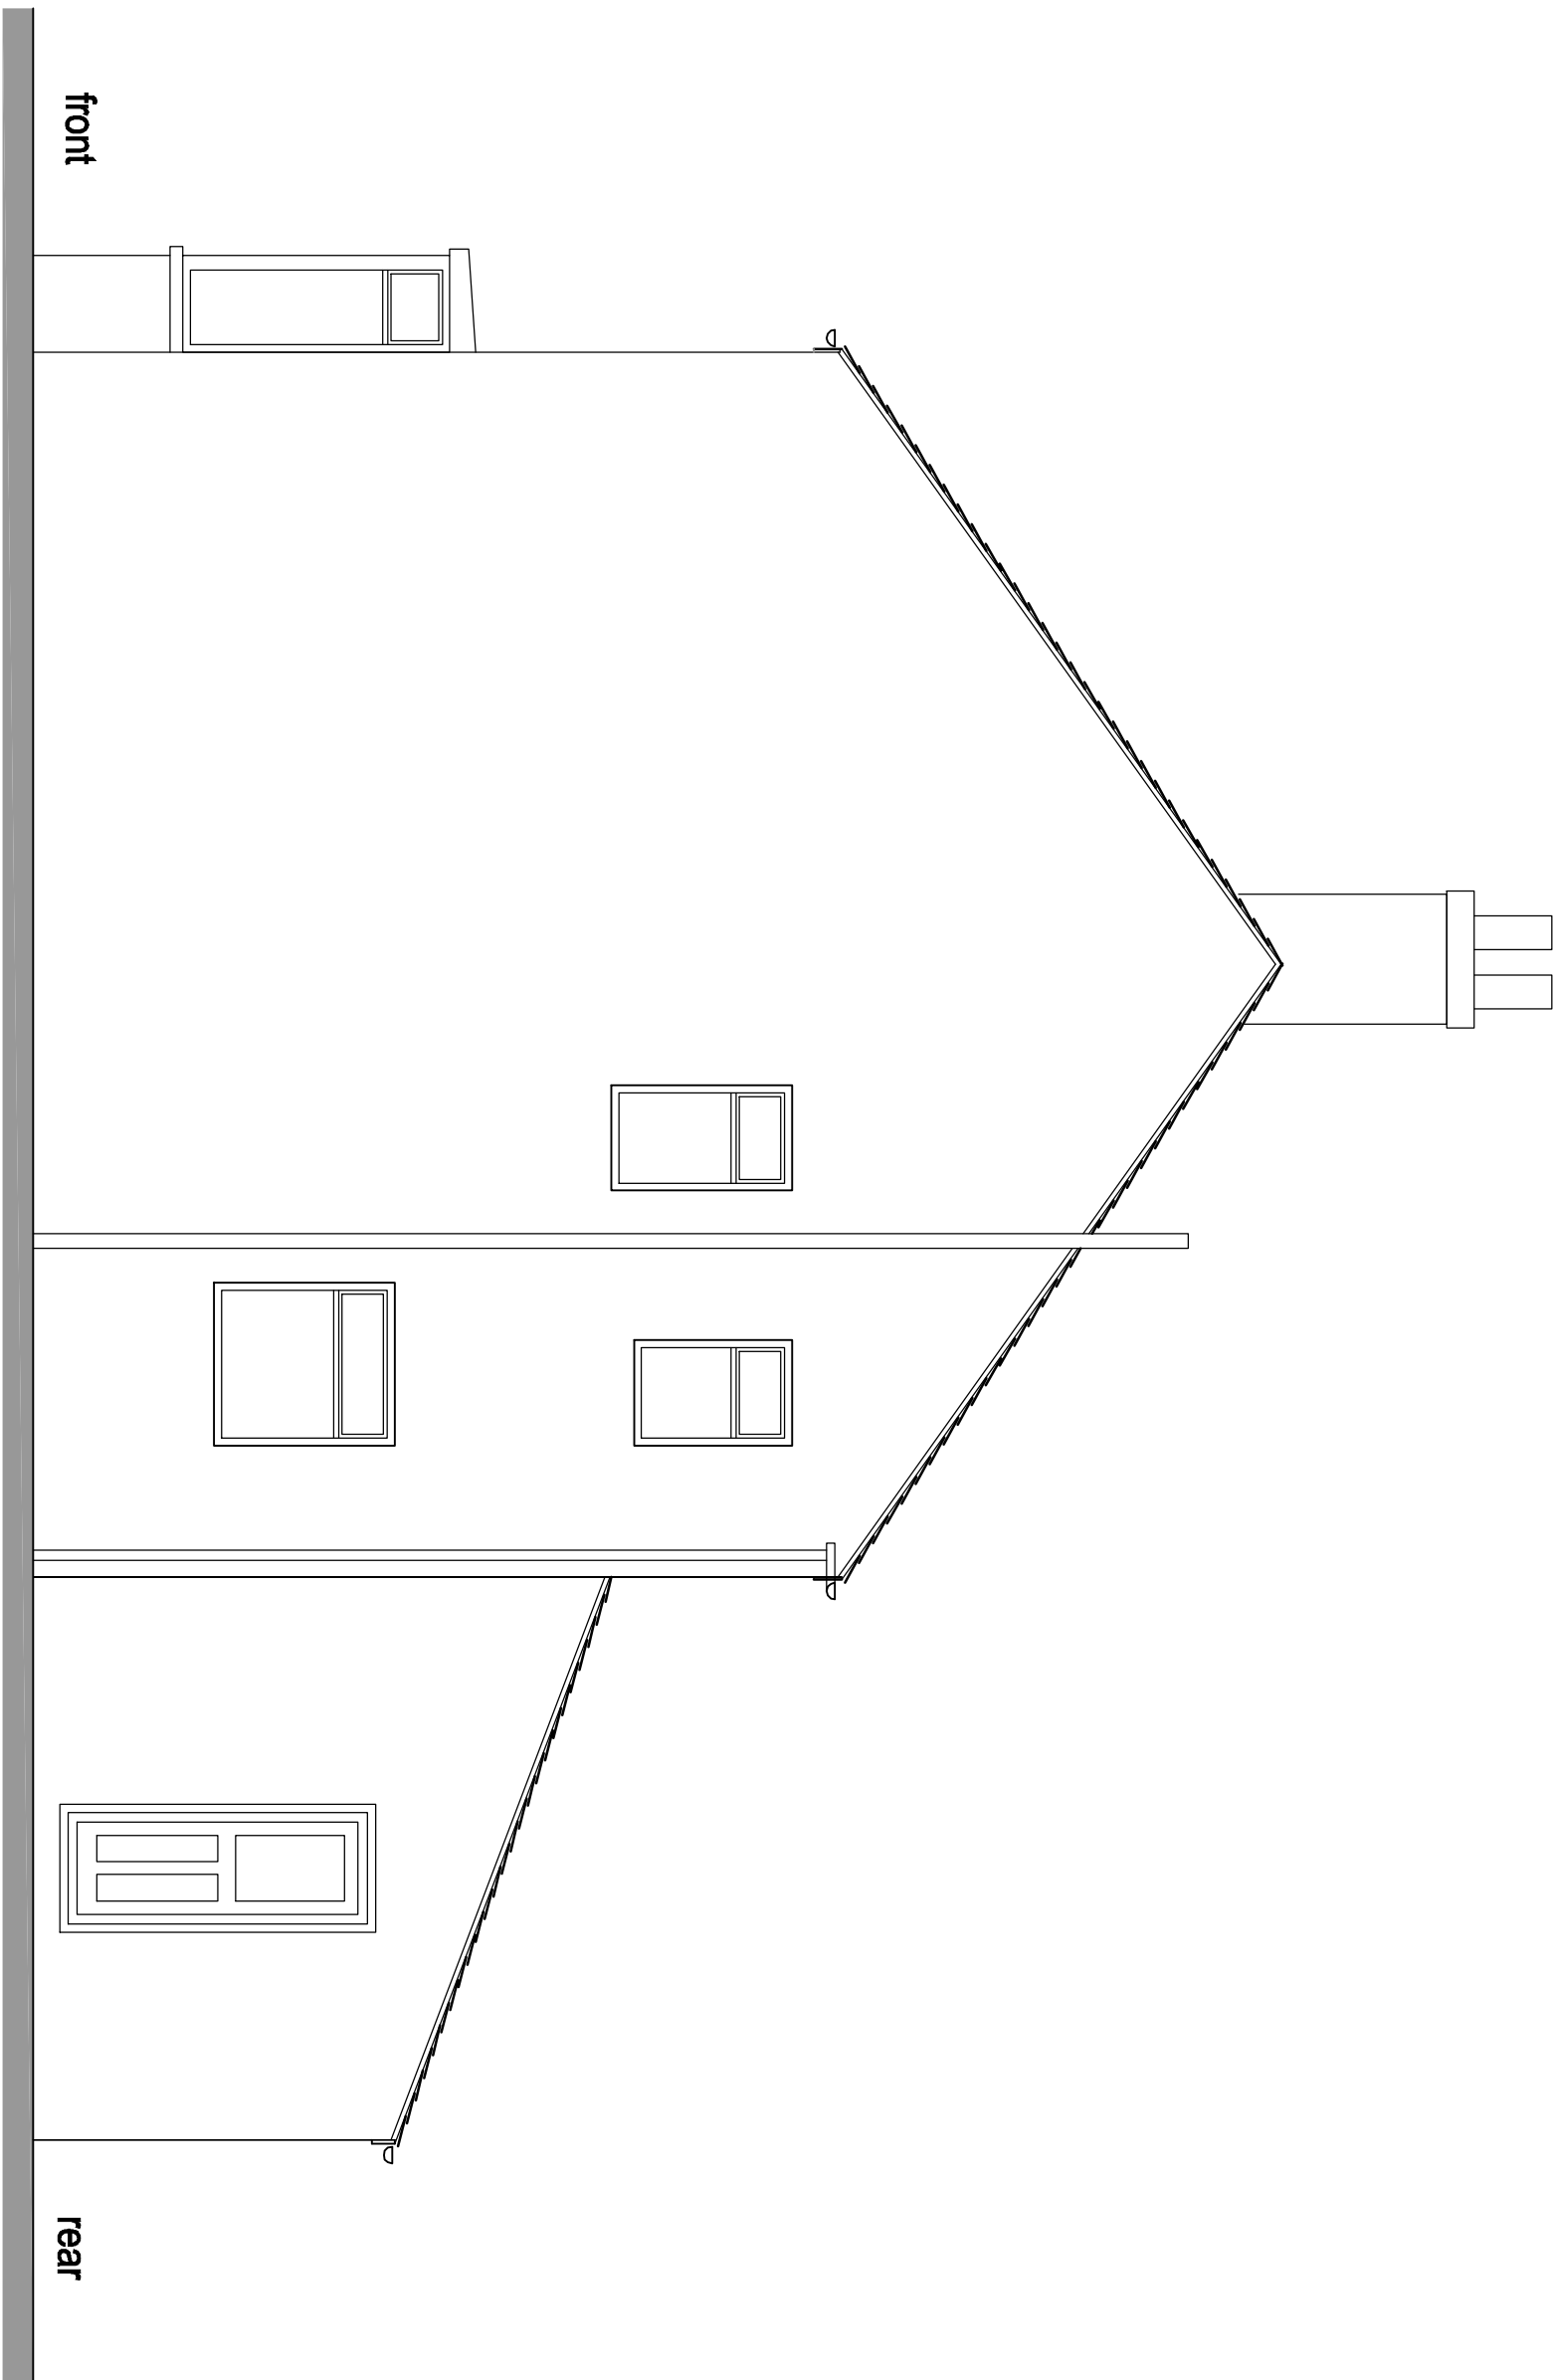


EXISTING SIDE ELEVATION 1:50

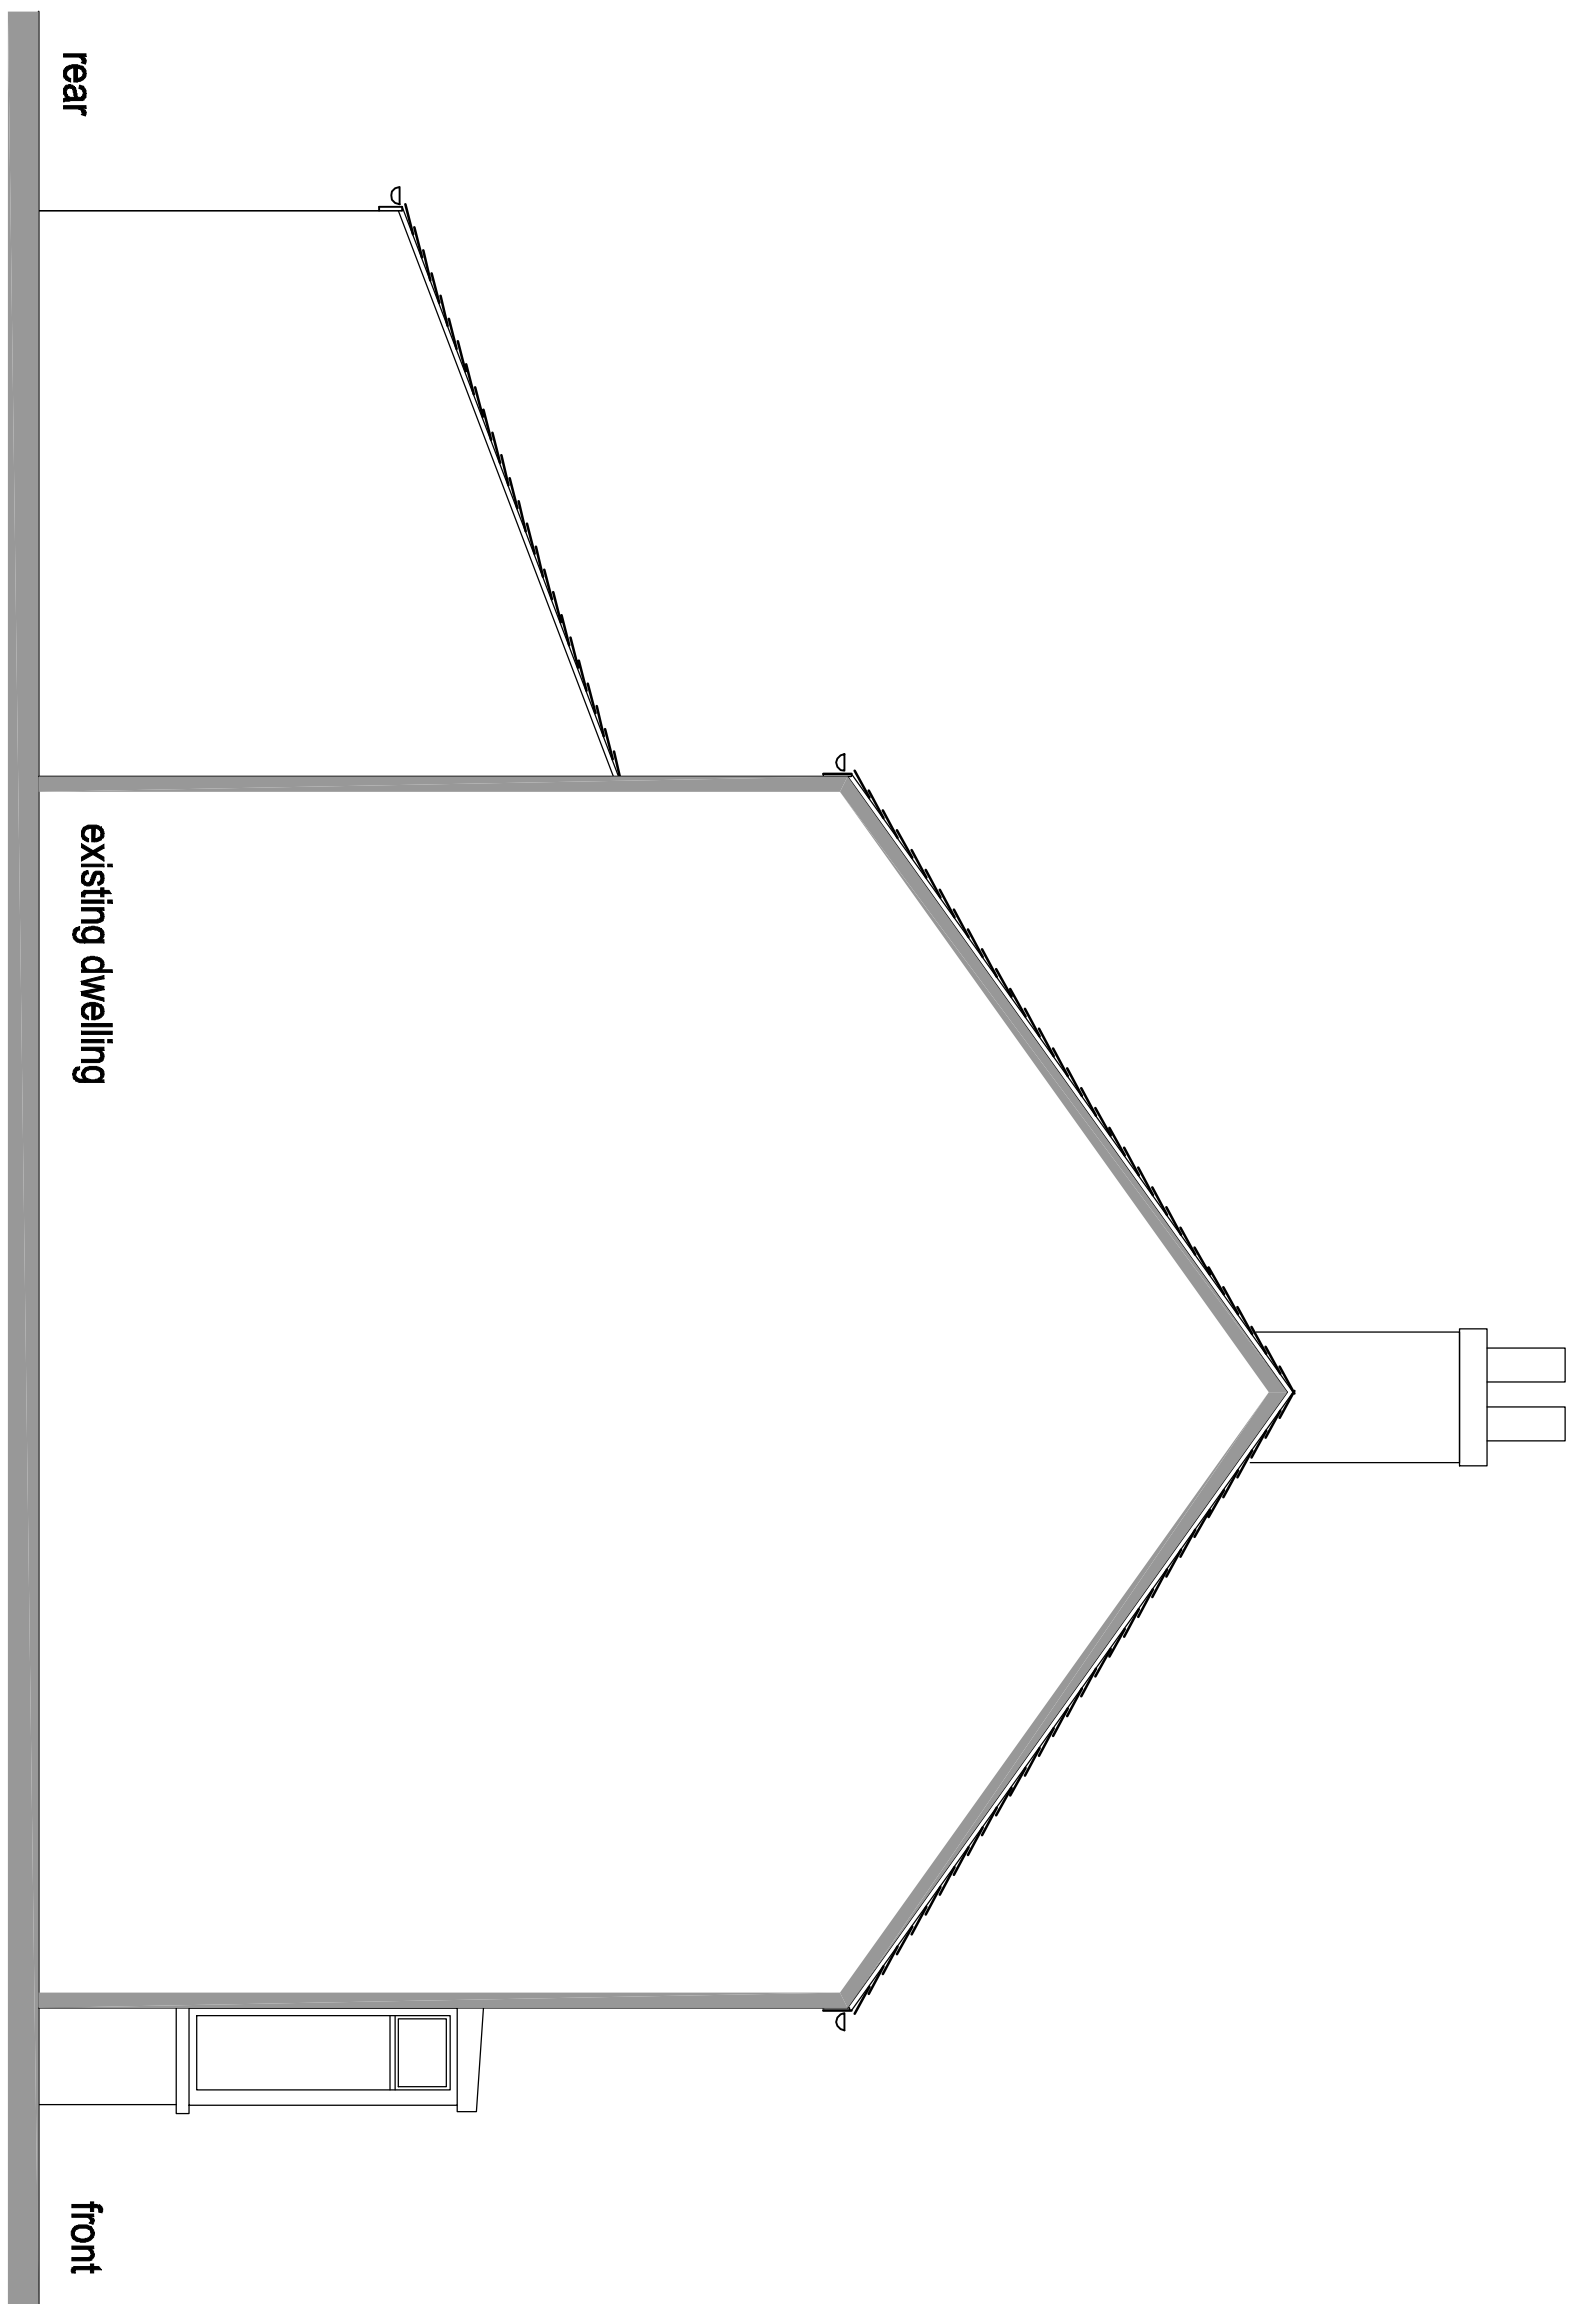


EXISTING SIDE ELEVATION 1:50

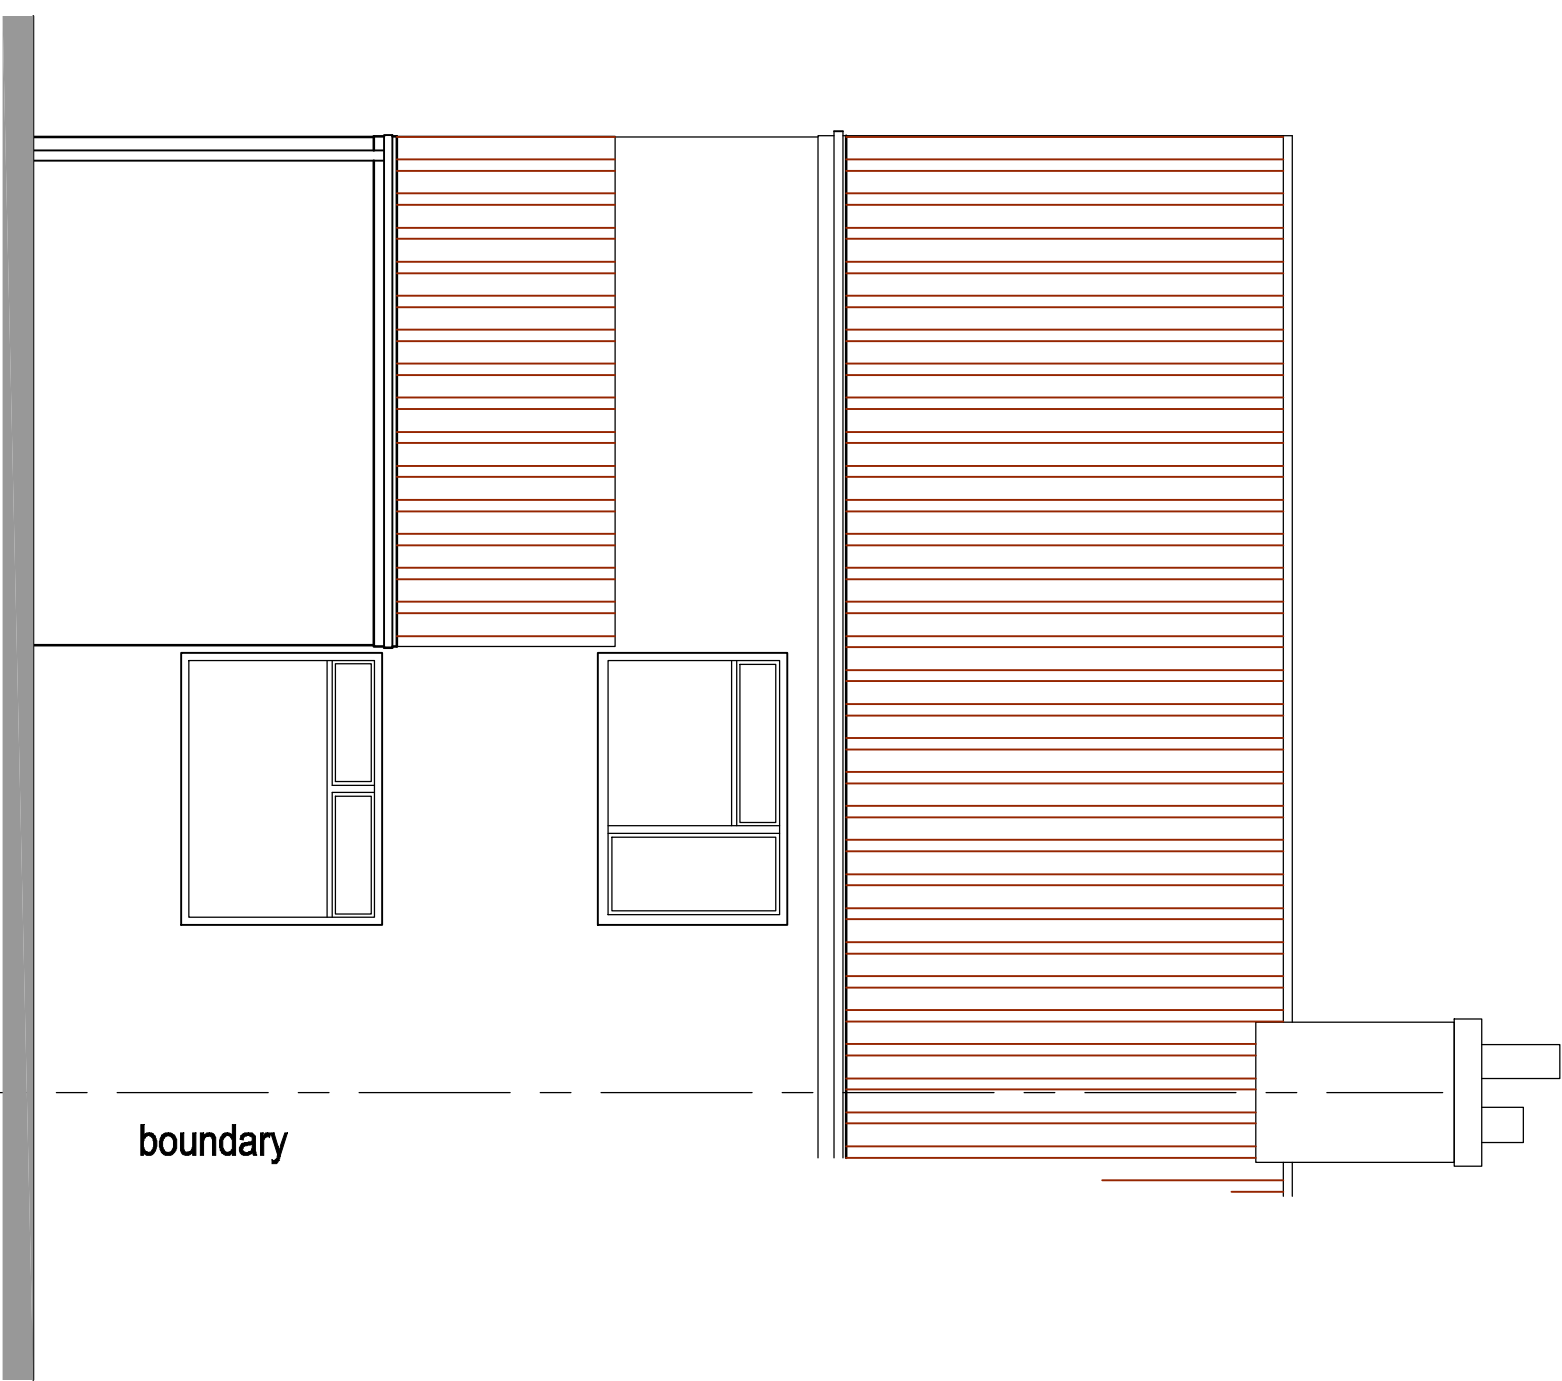

EXISTING REAR ELEVATION 1:50

 


LOCATION PLAN 1:1250

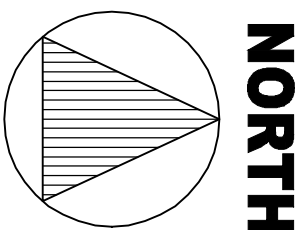

FEASIBILITY	☐	DRAWING ISSUE
PLANNING	☒	
BUILDING REGULATIONS	☐	
CONSTRUCTION	☐	

GOOD-DESIGN-ING LTD
11 SARACEN WAY,
NEWMARK ROAD,
PETERBOROUGH,
PET 5WS.
TEL 01733 569731
E-MAIL
robert@good-design-ing.co.uk

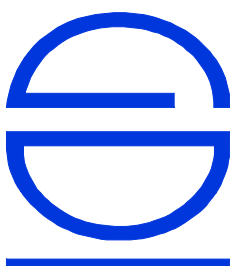

PROJECT
Proposed Conservatory at Existing Plans and
37 Peterborough Road
Crowland
Peterborough
PE6 0BB

DRAWING
Existing Plans and
Elevations
Location Plan
April 2015

Scale 1:50 1:1250 @
A1 size

drawing number :
15716-01