



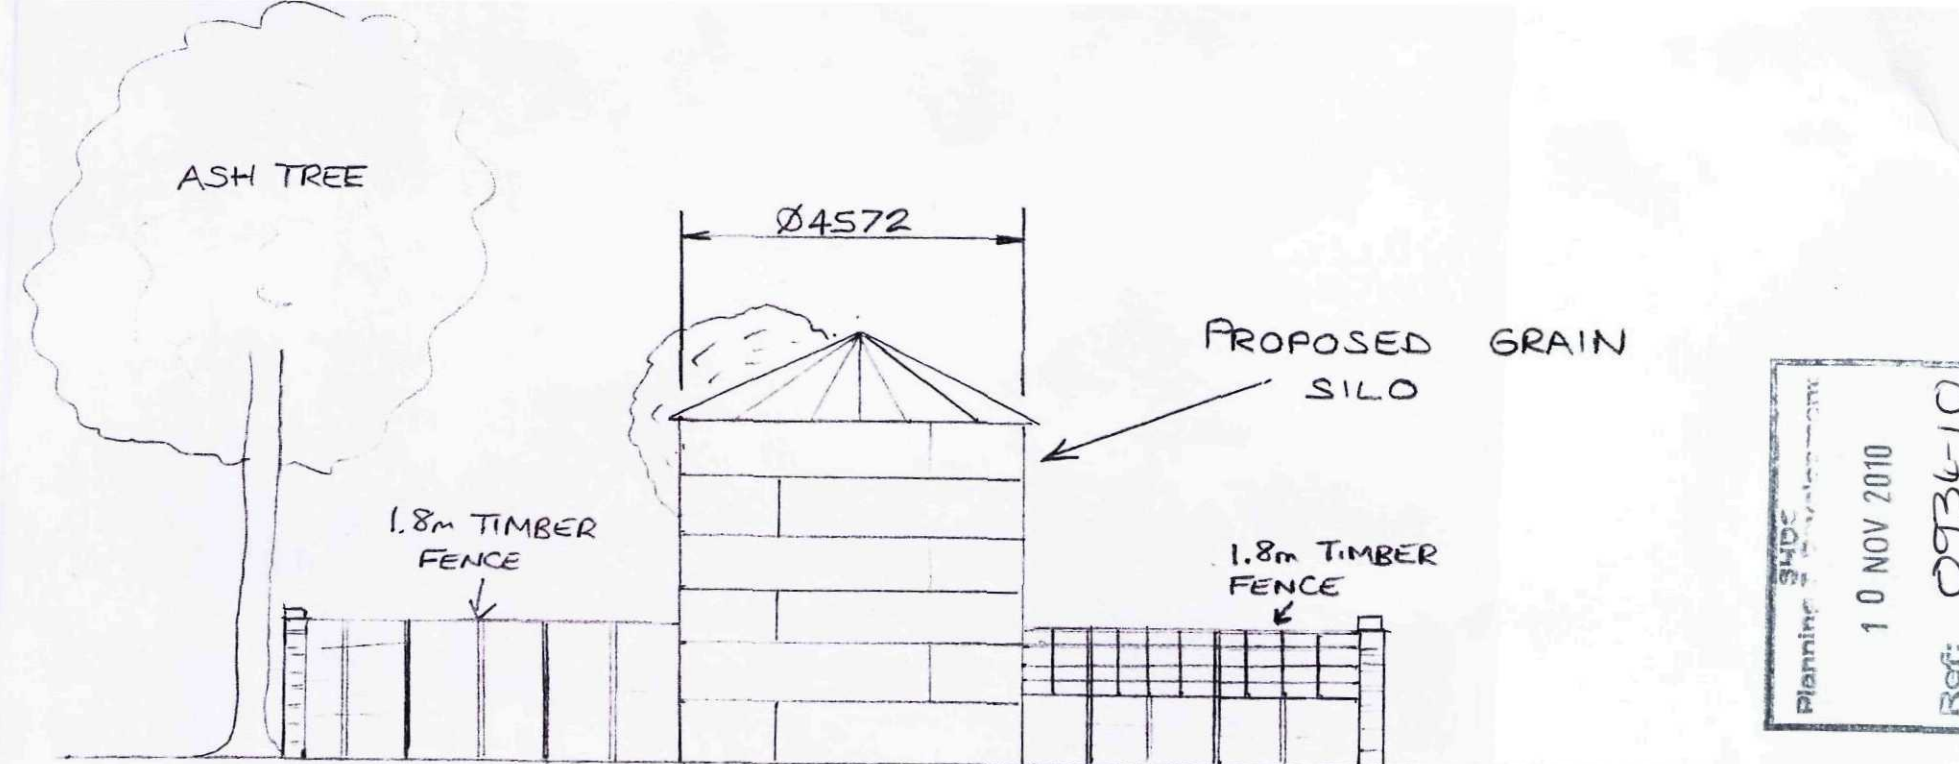


NORTH ELEVATION


Planning
10 NOV 2010
Ref: 0934-10

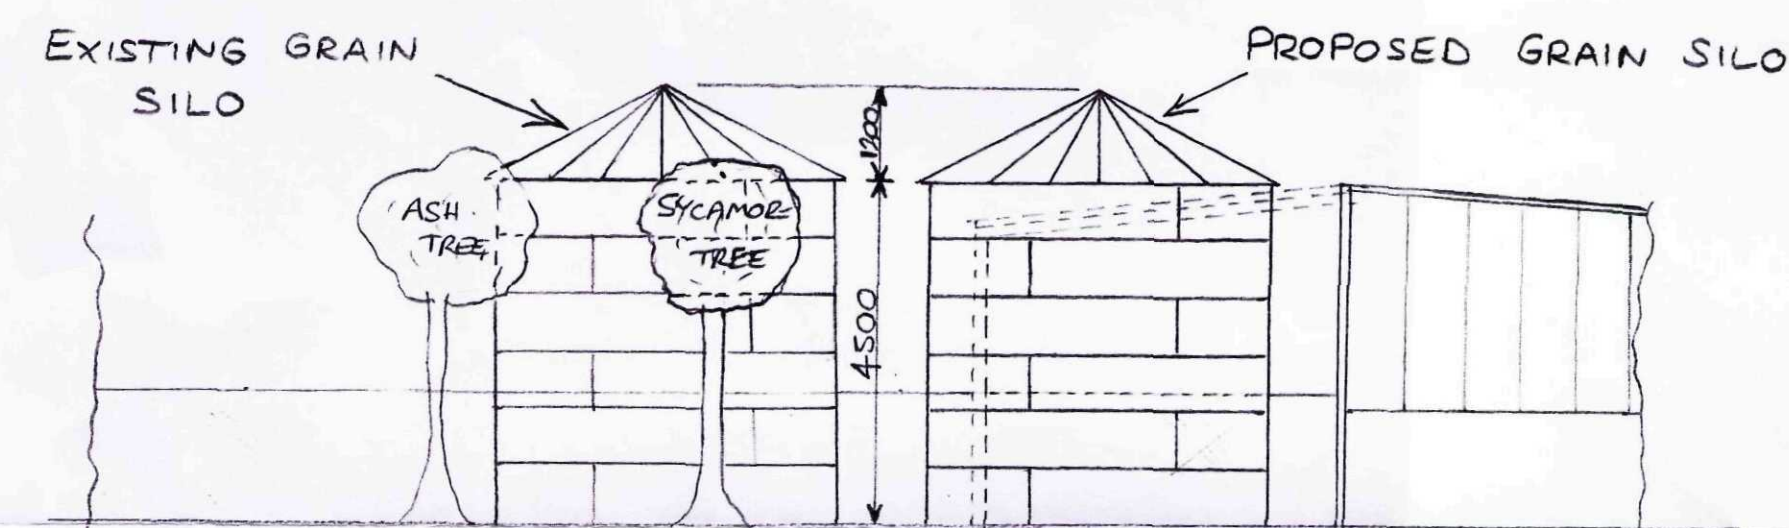


EAST ELEVATION

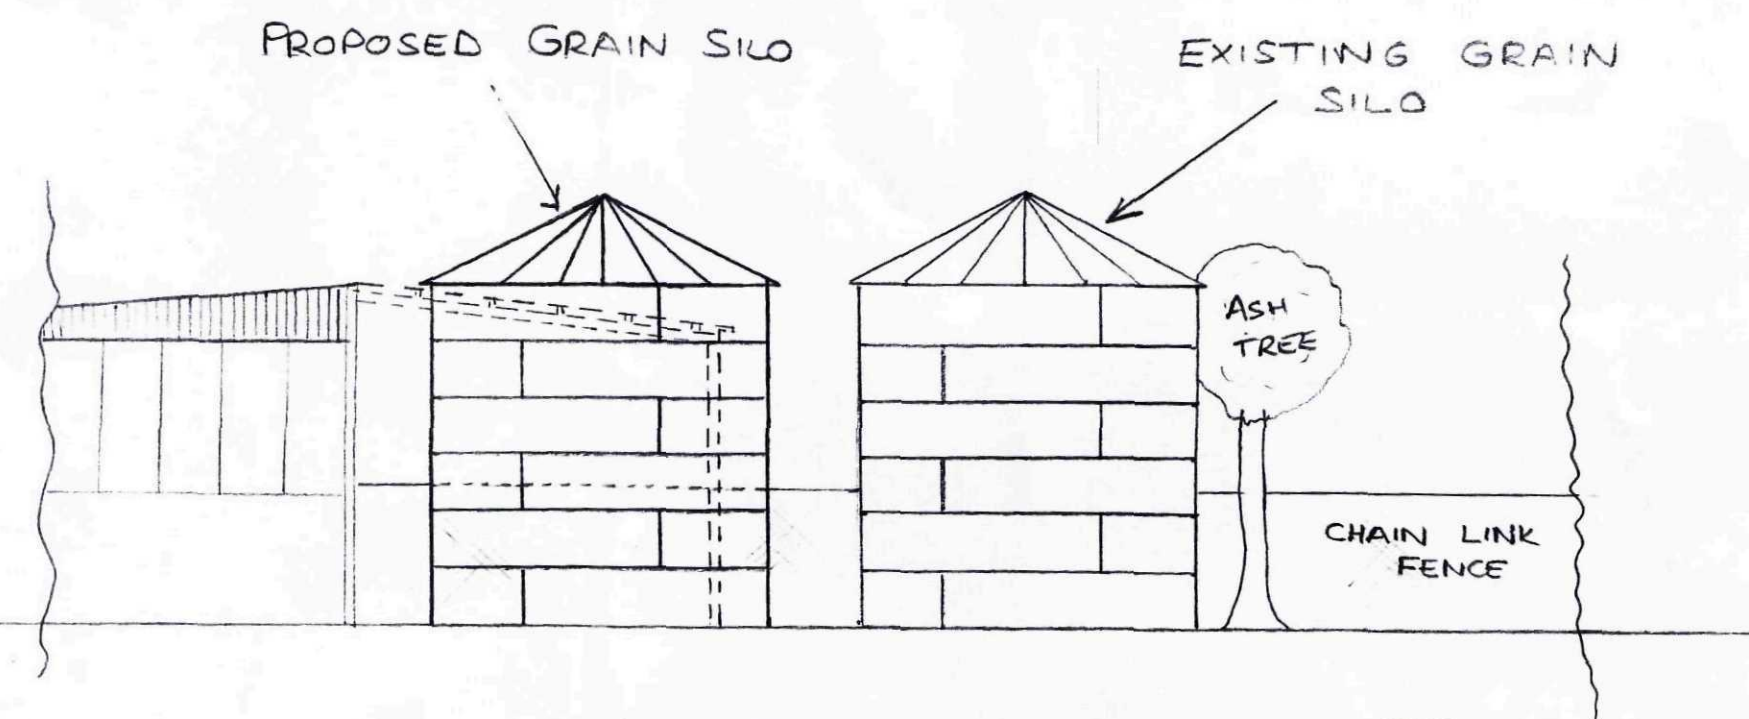


WEST ELEVATION

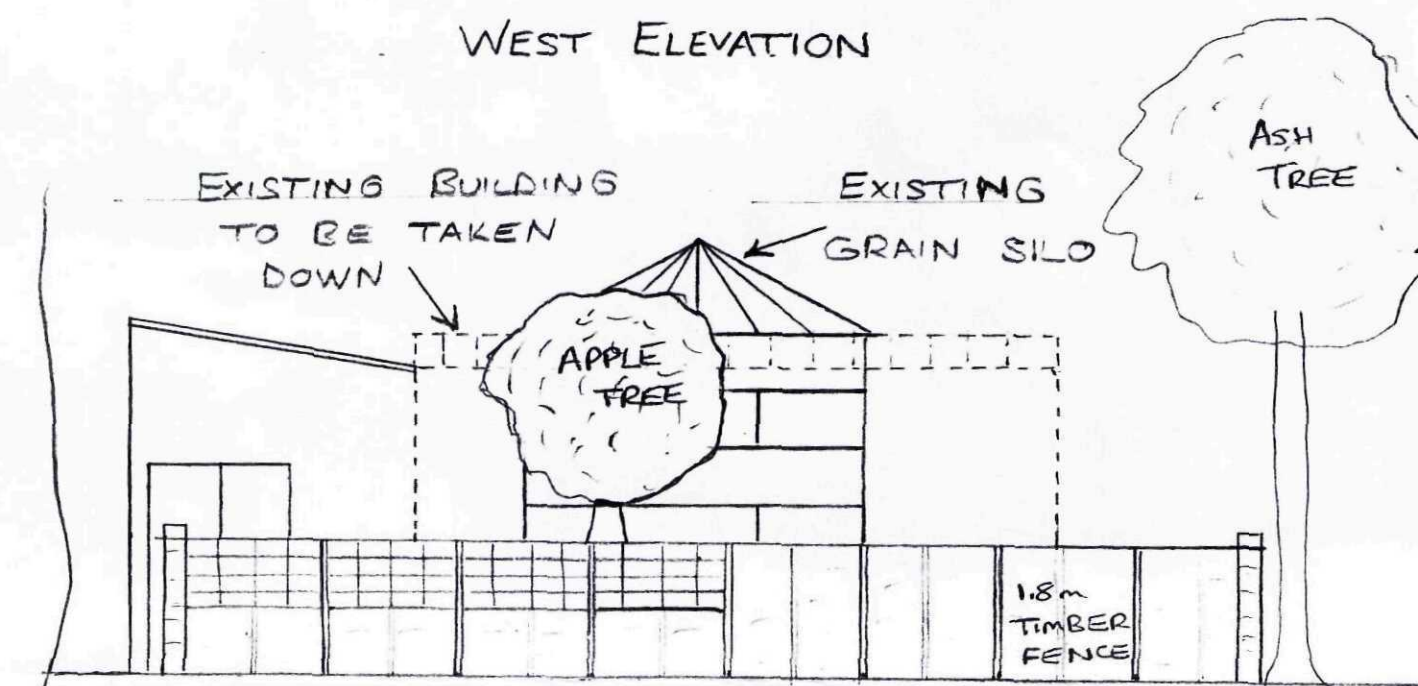

SOUTH ELEVATION

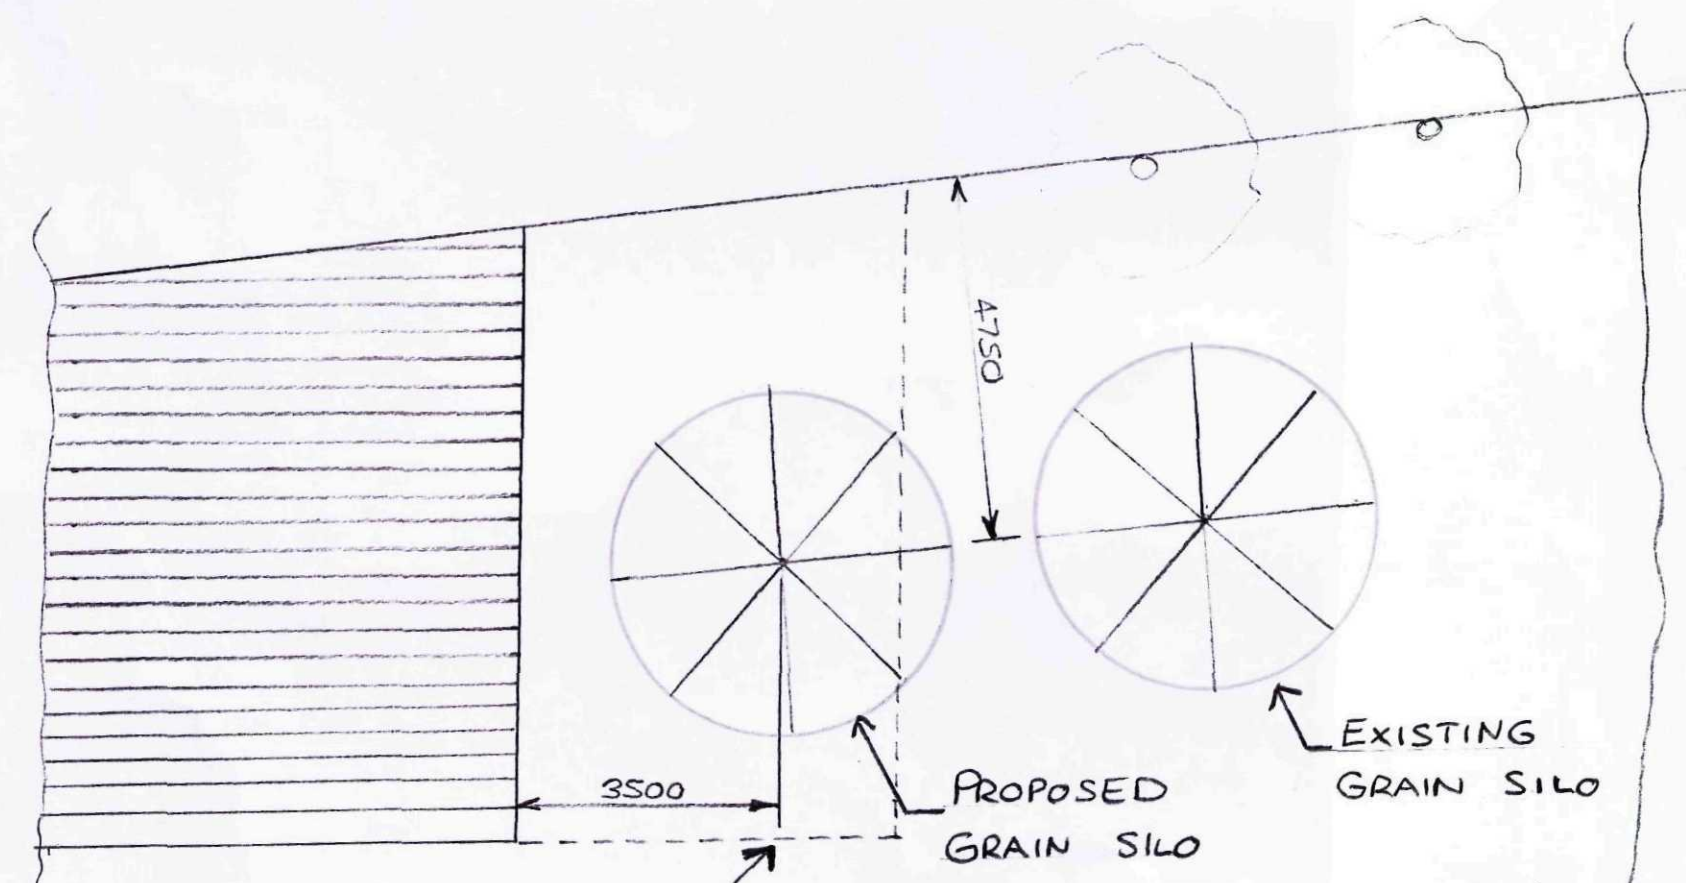

EXTENT OF
EXISTING BUILDING
TO BE TAKEN
DOWN

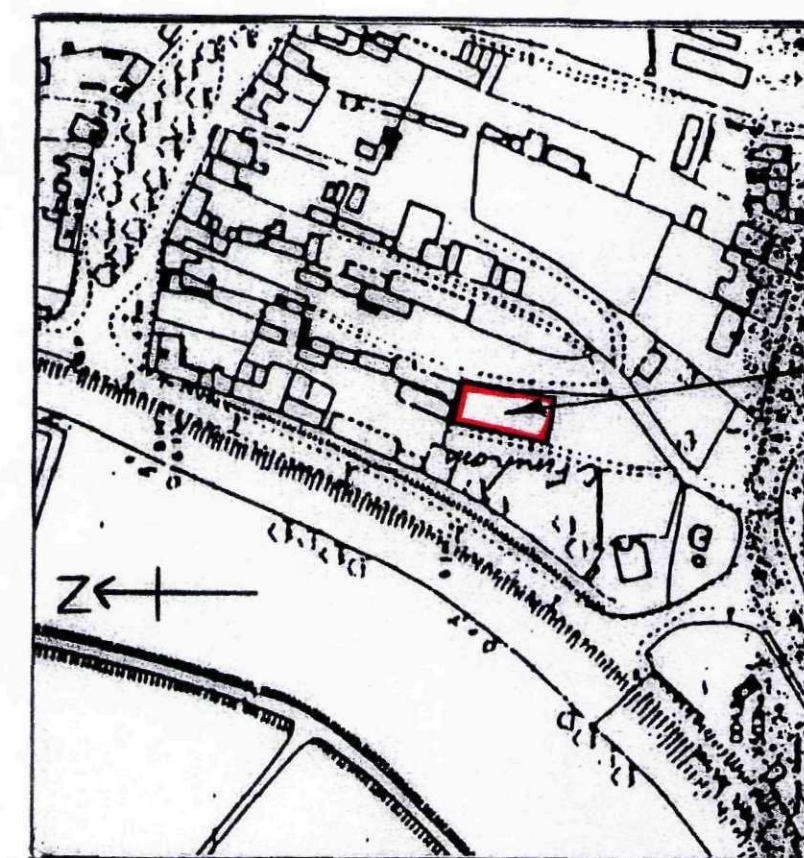

SITE LOCATION

THE SITE

DRG No. CF2

SCALES:
1:2500 & 1:100

PROPOSED GRAIN SILO
REAR OF 78 WEST STREET
CROWLAND FOR MR C. FINCHAM