

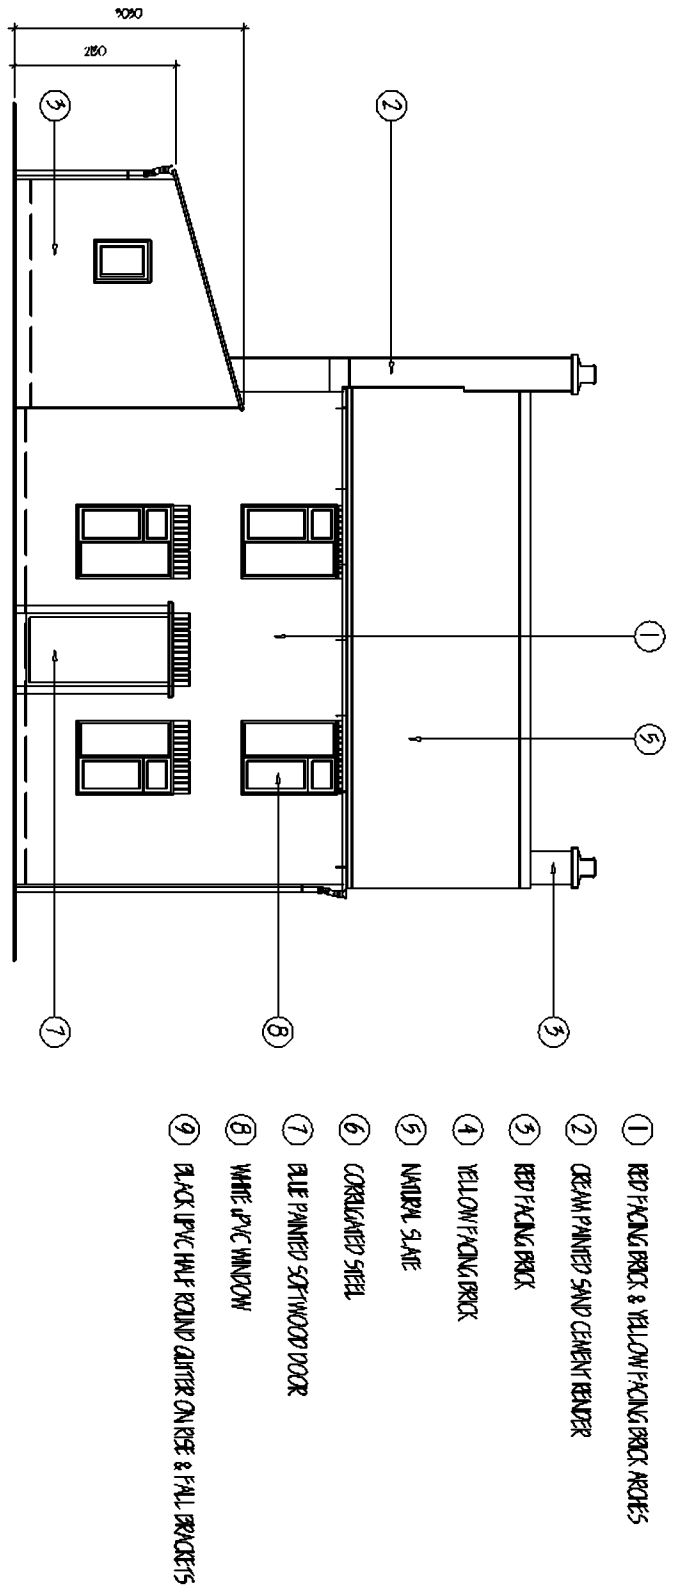
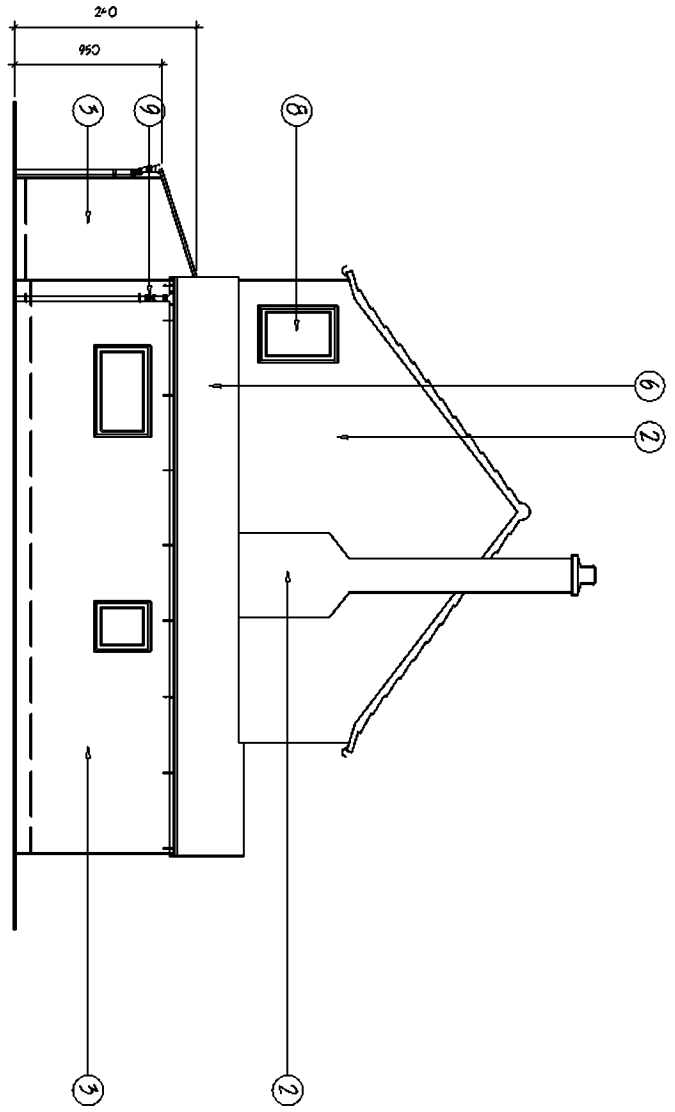


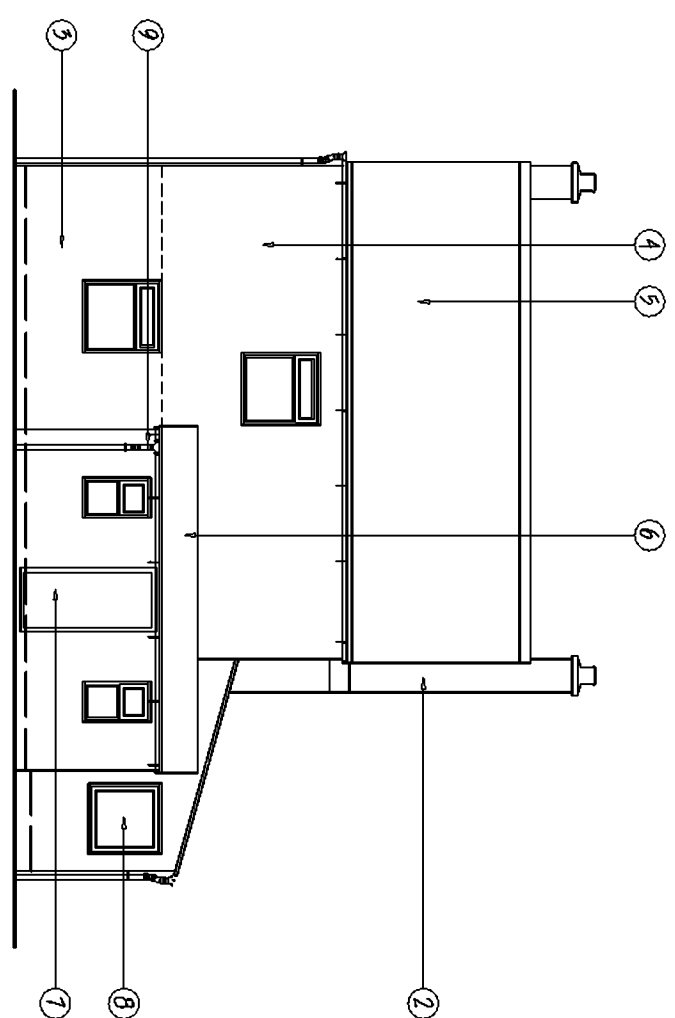

- 1 BED ROOM BRICK & YELLOW POUND BRICK ARCHES
2 GROUND FLOOR SAND CEMENT RENDER
3 BED ROOM BRICK
4 YELLOW POUND BRICK
5 MODERN SKATE
6 CORRUGATED STEEL
7 BLUE PAINTED STEEL DOOR 1000X
8 WHITE PVC WINDOW
9 BLACK PVC FRAME DOOR AND ARCHES & FULL BRICKS

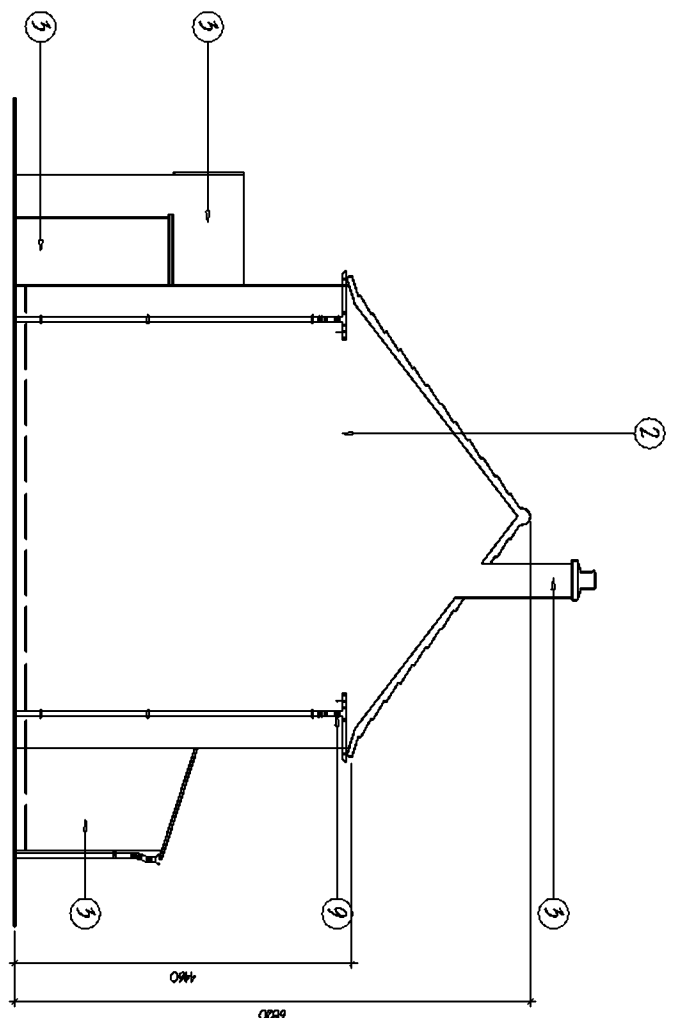


EXISTING SOUTH EAST ELEVATION
1:100


EXISTING NORTH EAST ELEVATION
1:100

EXISTING NORTH WEST ELEVATION
1:100


EXISTING SOUTH WEST ELEVATION
1:100

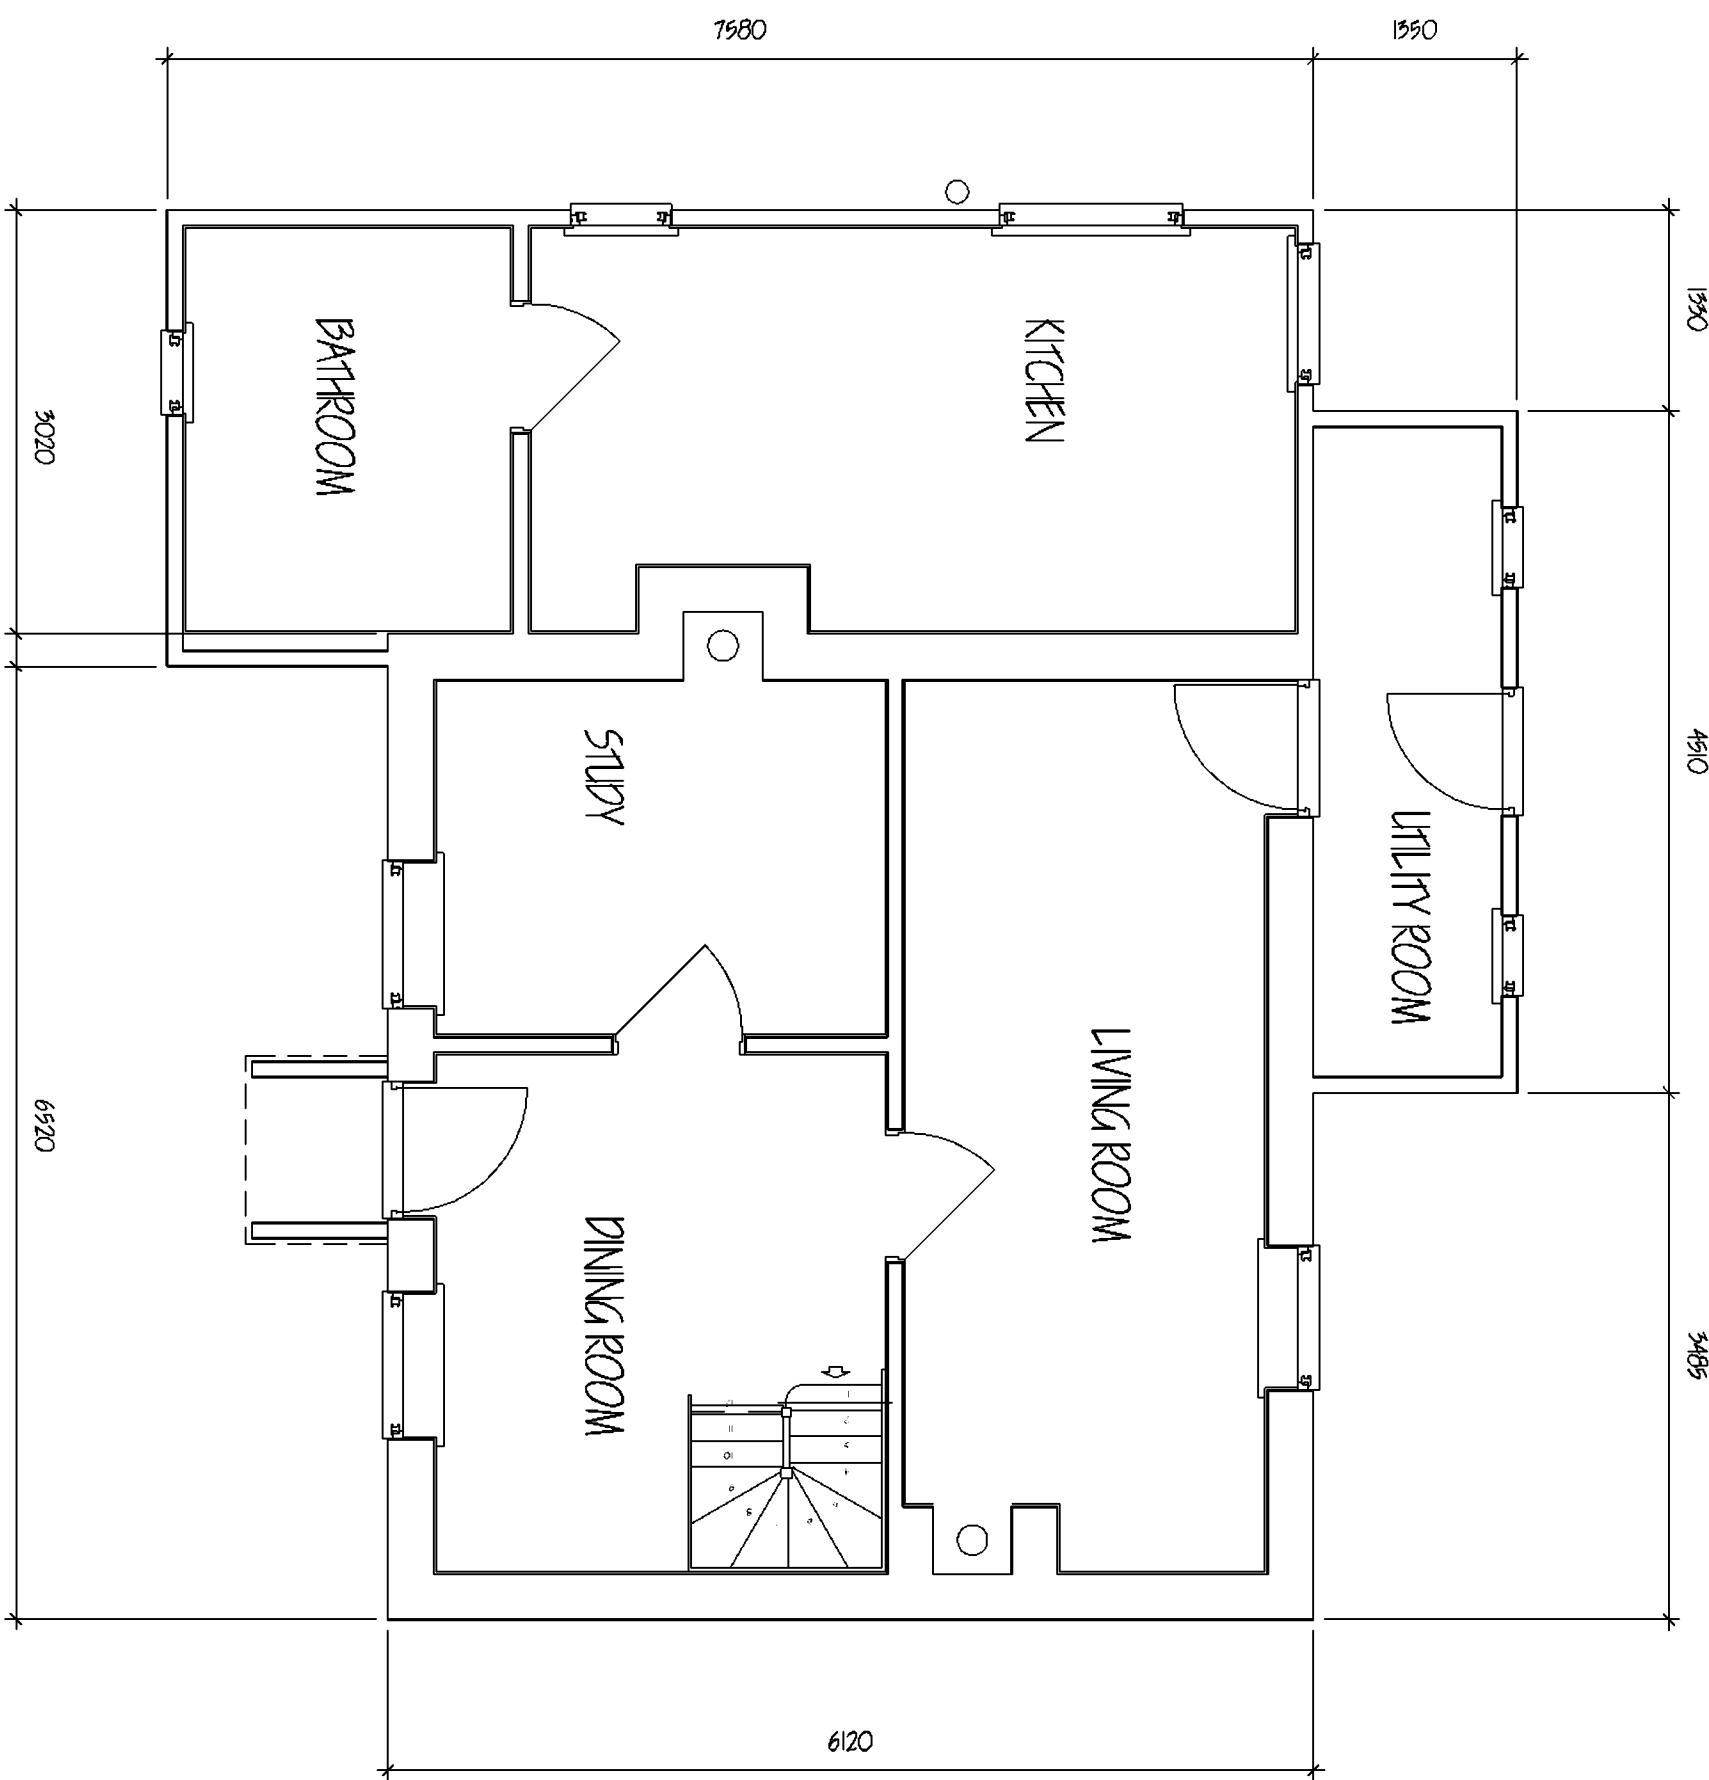



EXISTING GROUND FLOOR PLAN
1:50

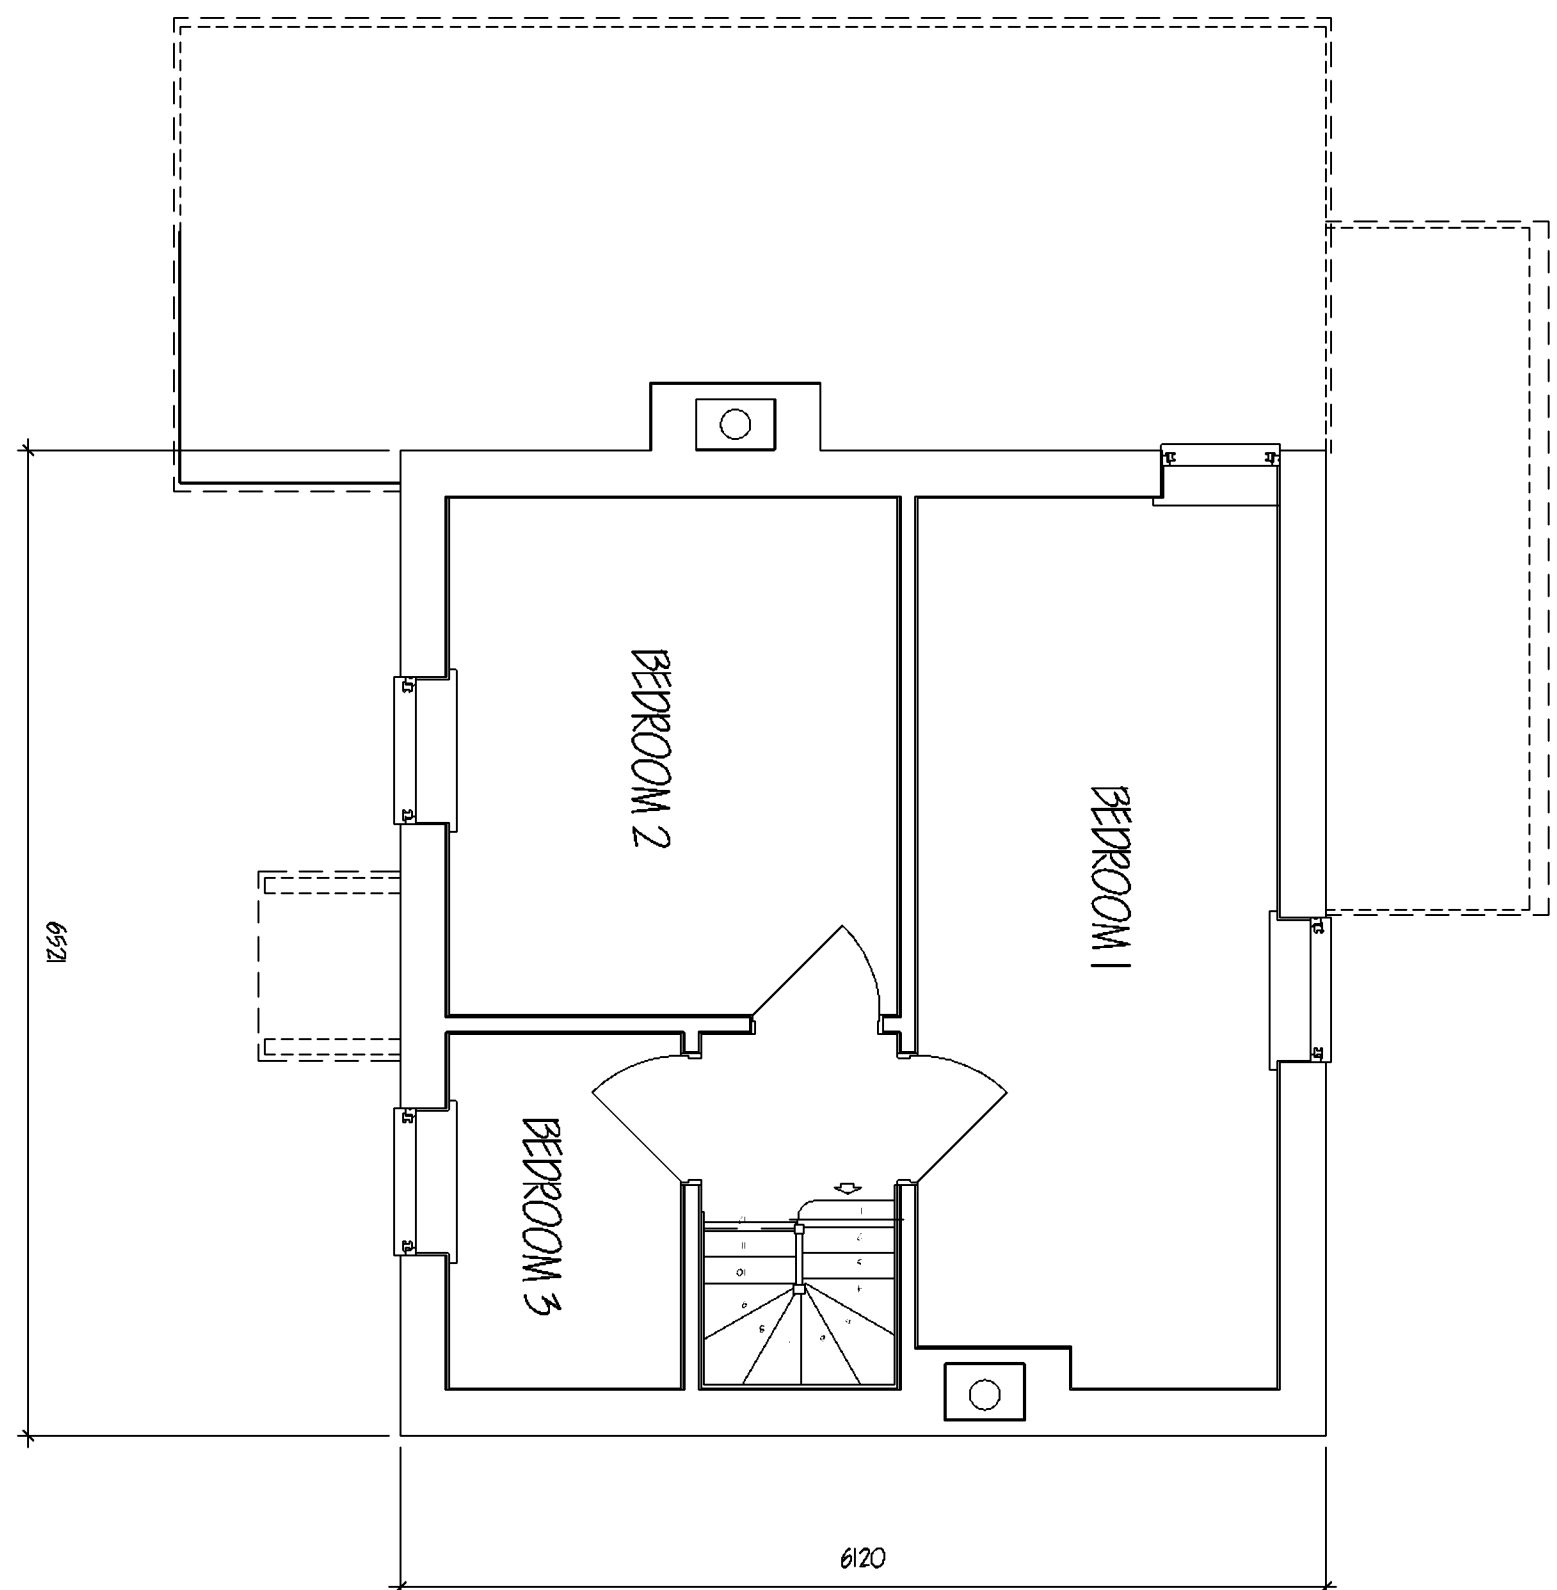

EXISTING FIRST FLOOR PLAN
1:50

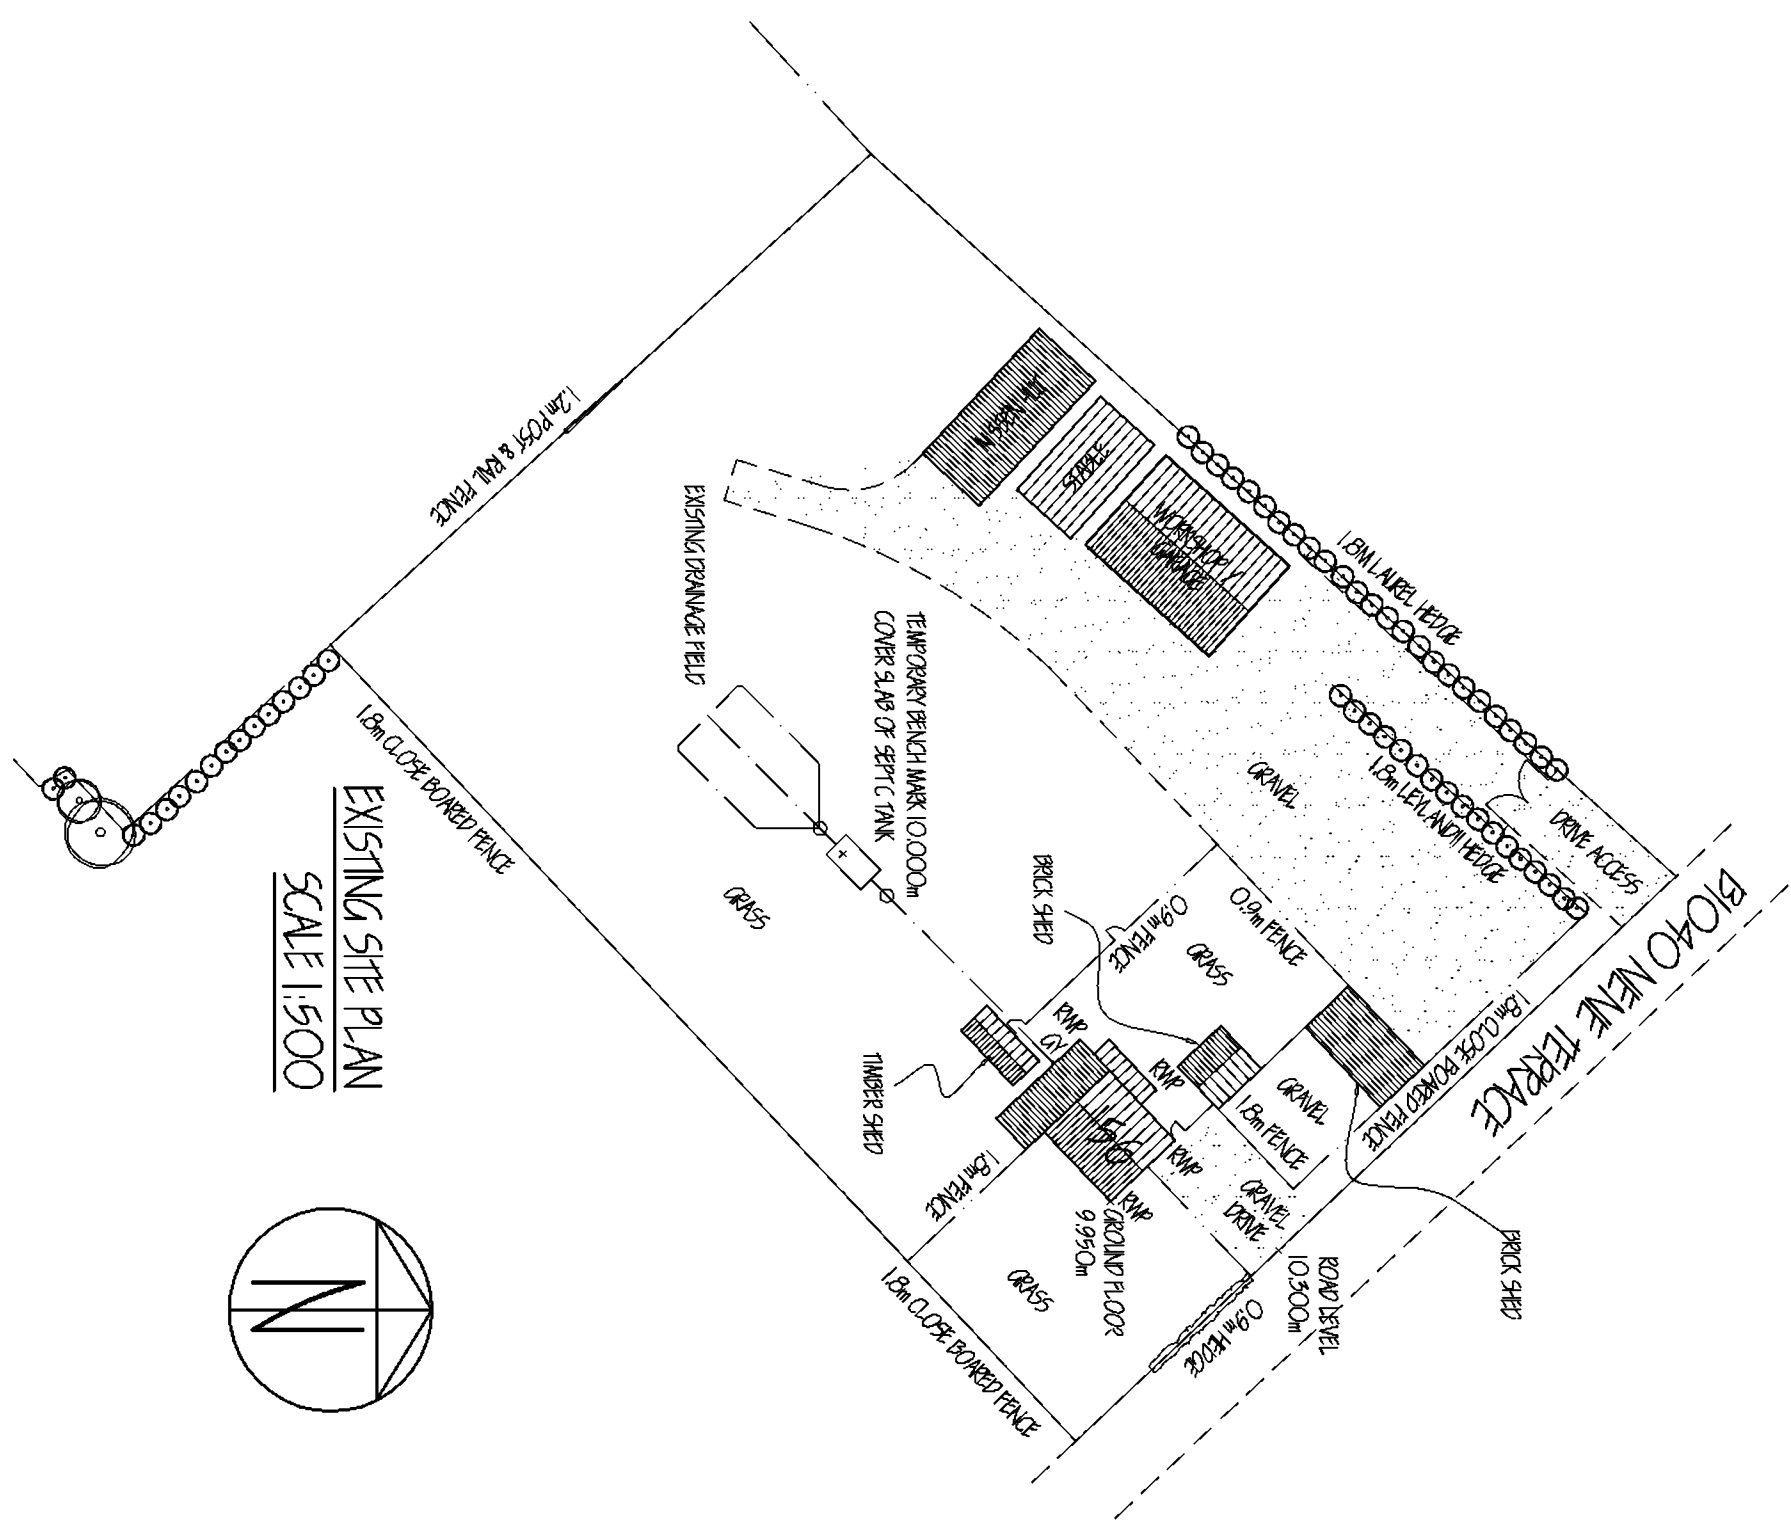

EXISTING SITE PLAN
SCALE 1:500

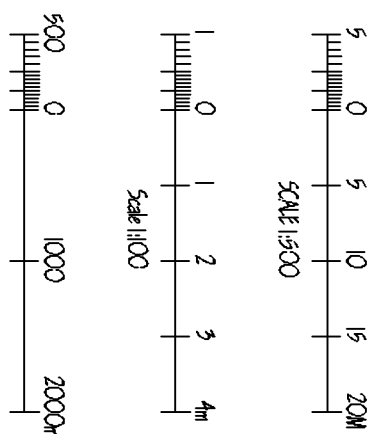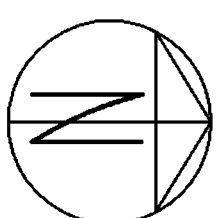

Mr. M. WRIGHT					PROPOSED REPLACEMENT DWELLING.				
156 NENE TERRACE ROAD GROMAND PETERBOROUGH PE6 6LH.					EXISTING BLOCK PLAN, ELEVATIONS, FLOOR PLANS.				
Designed JP	Checked	Approved	Flt name	Date 11.10.21	Scale AS SHOWN	Drawing No 21/0426/003/002			