

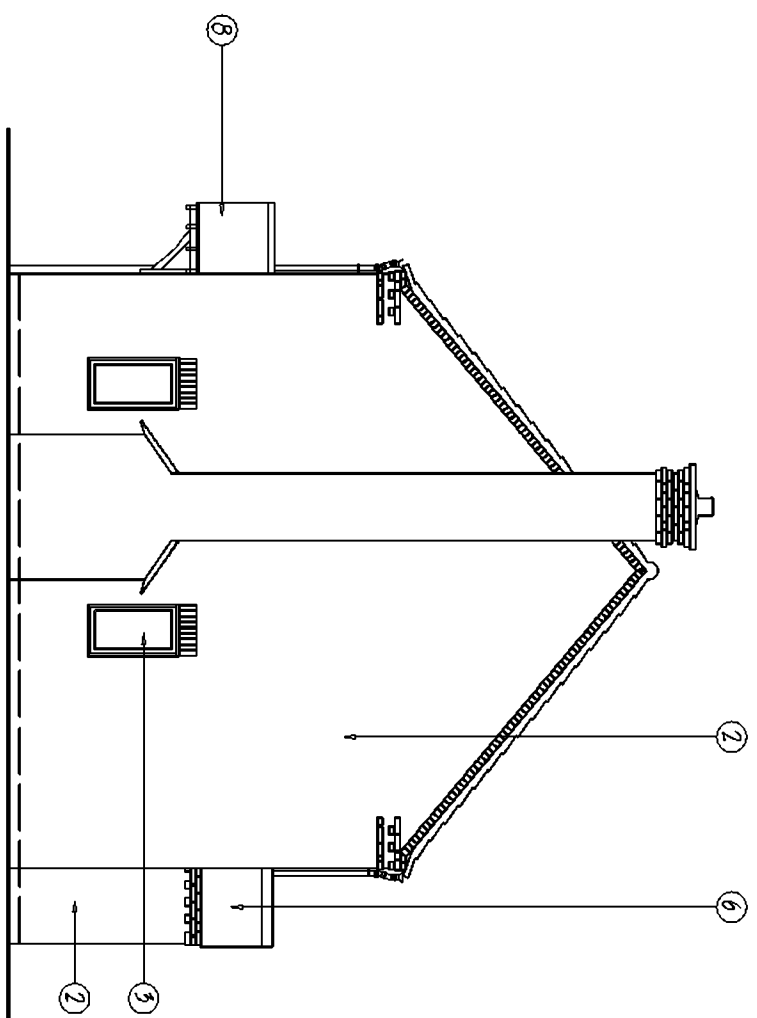
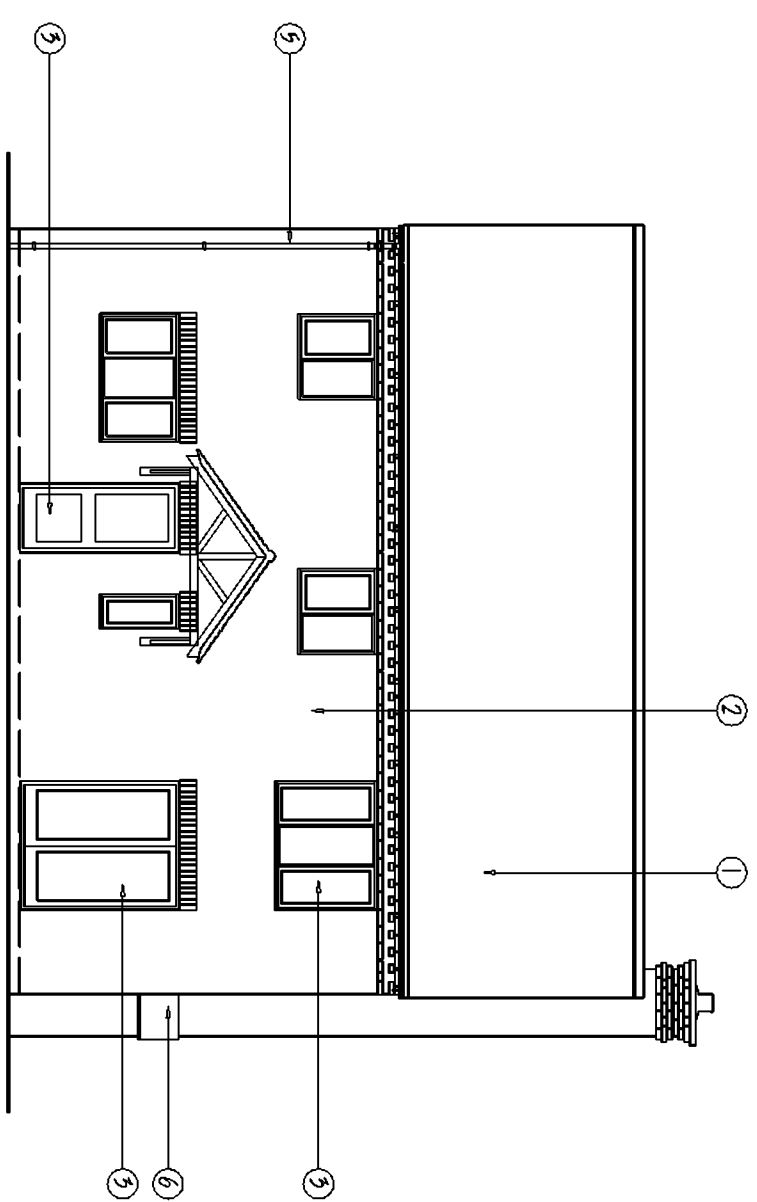


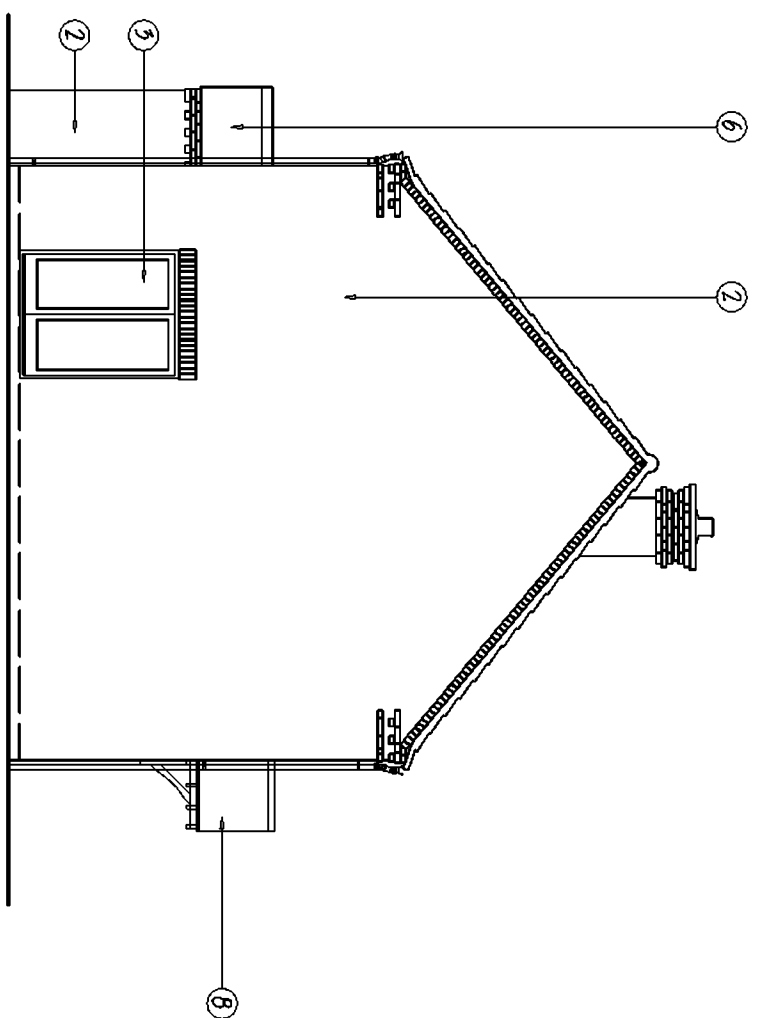

- 1. SMOOTH CLIMBER CLAY ROOF TILE WITHIN BED
- 2. BRICKED RED LINDEN CORNER BED WITH CLAY ROOF
- 3. WHITE PVC WINDOWS / DOORS
- 4. COLOURED PVC FRAME DOOR
- 5. BLACK PVC CORNER BED WITH CLAY ROOF AND PAUL BRICKS
- 6. SMOOTH CLIMBER CLAY WITH CLAY ROOF

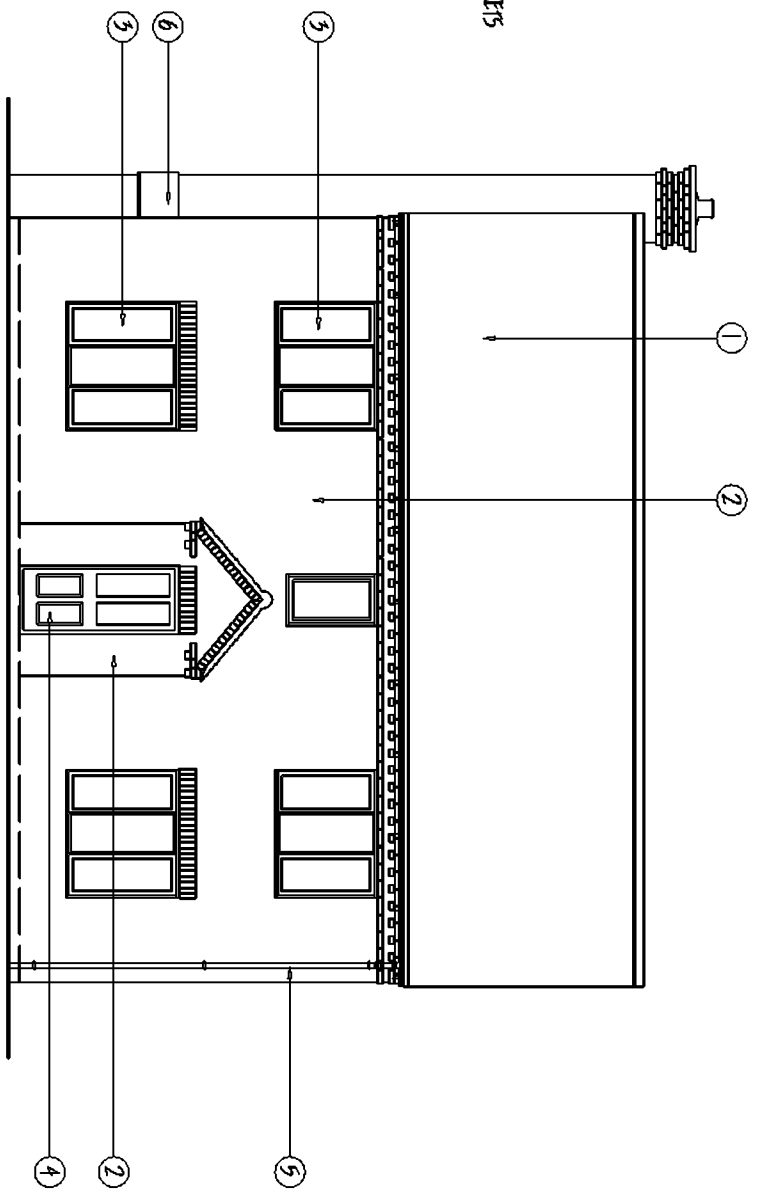


PROPOSED SOUTH EAST ELEVATION
1:100


PROPOSED NORTH EAST ELEVATION
1:100

PROPOSED NORTH WEST ELEVATION
1:100


PROPOSED SOUTH WEST ELEVATION
1:100

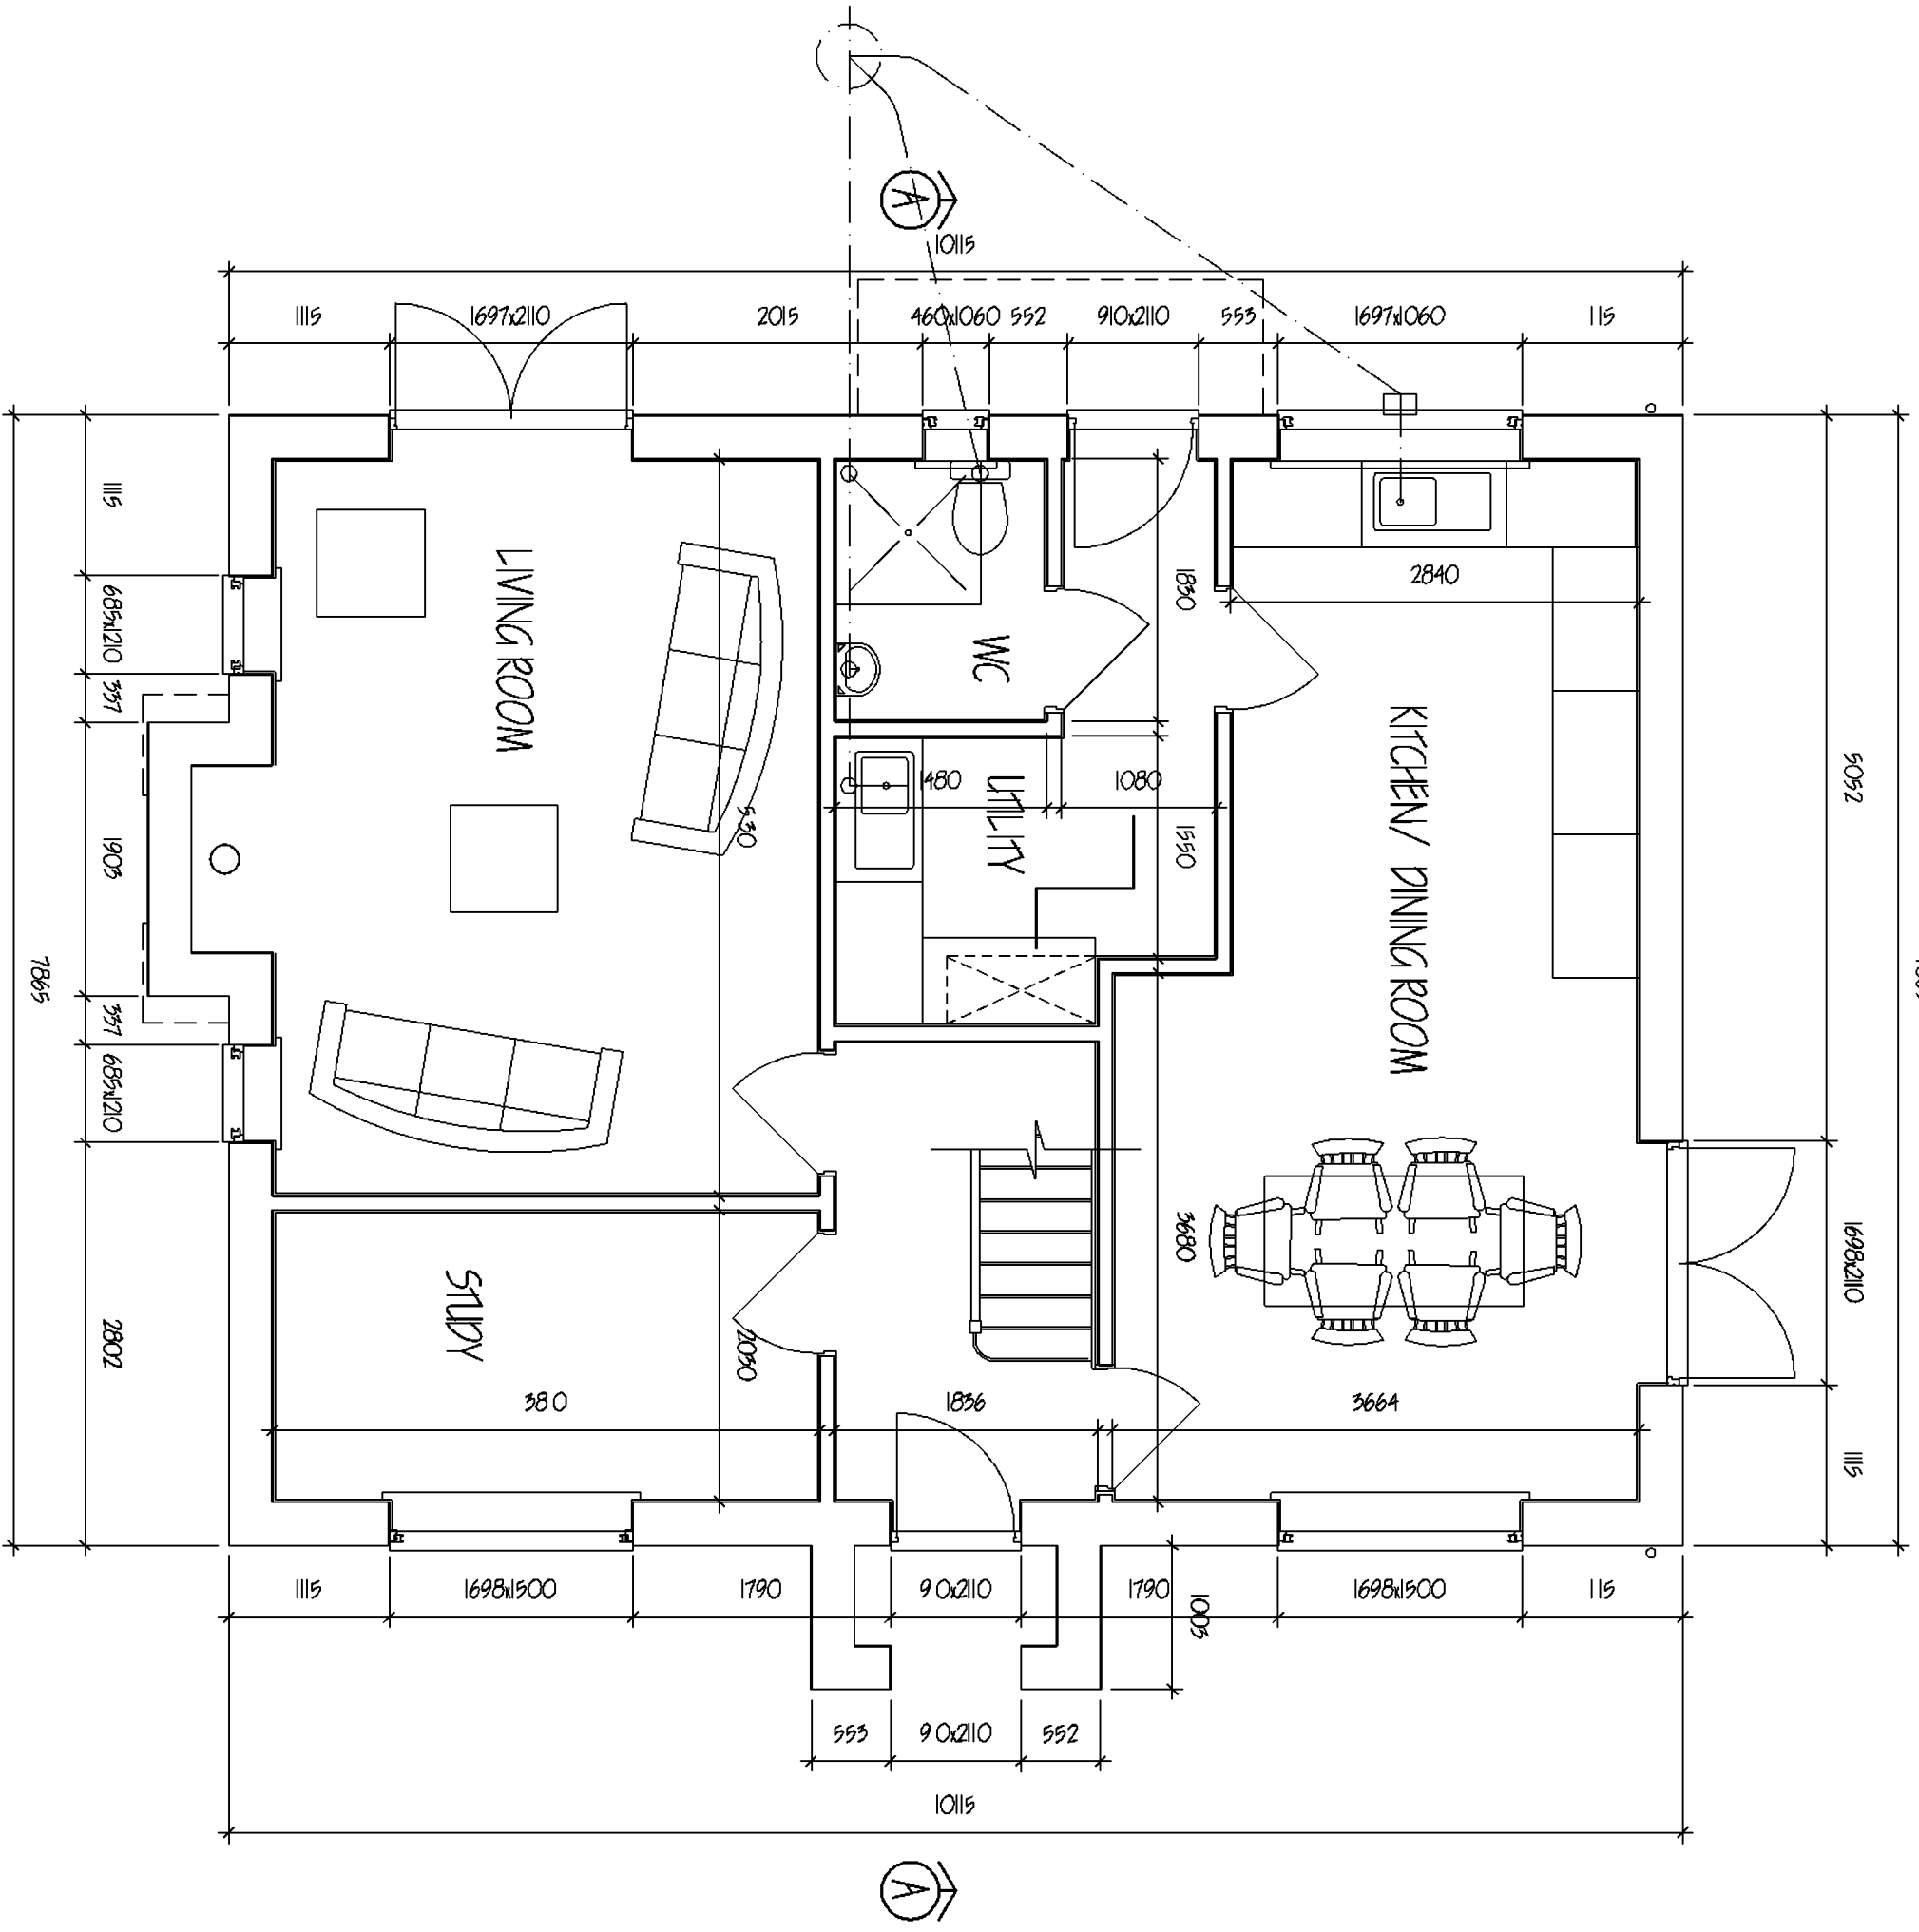



PROPOSED GROUND FLOOR PLAN
1:50

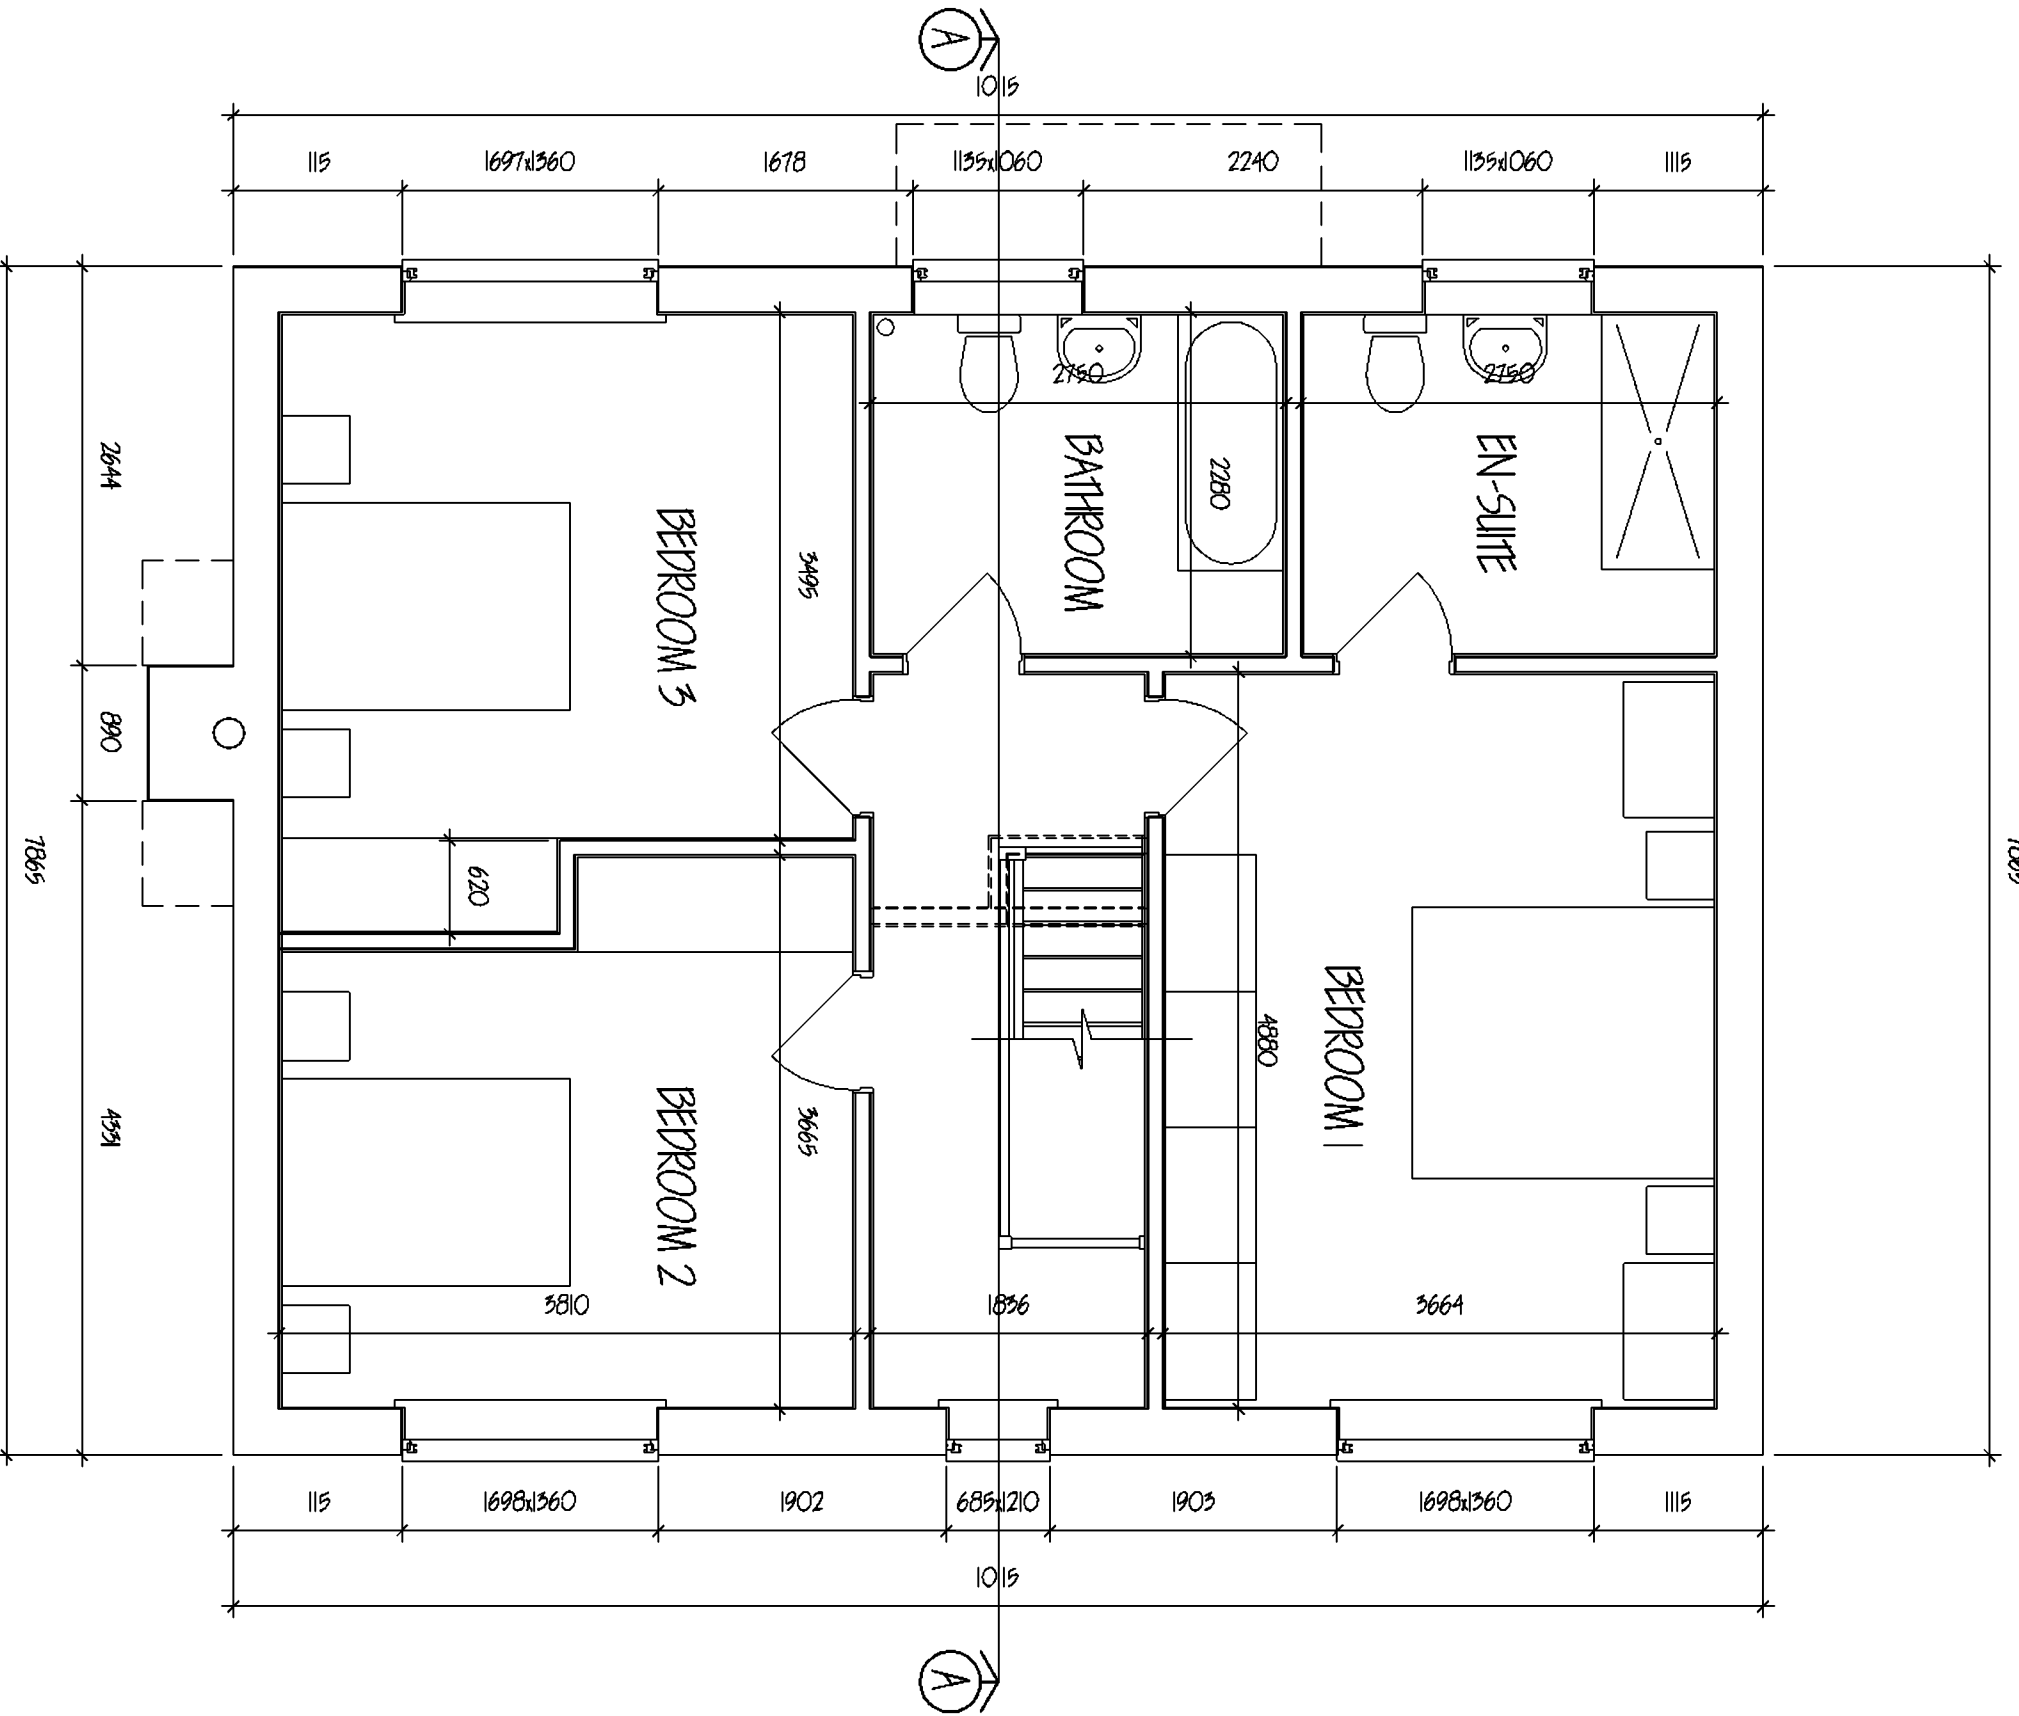

PROPOSED FIRST FLOOR PLAN
1:50

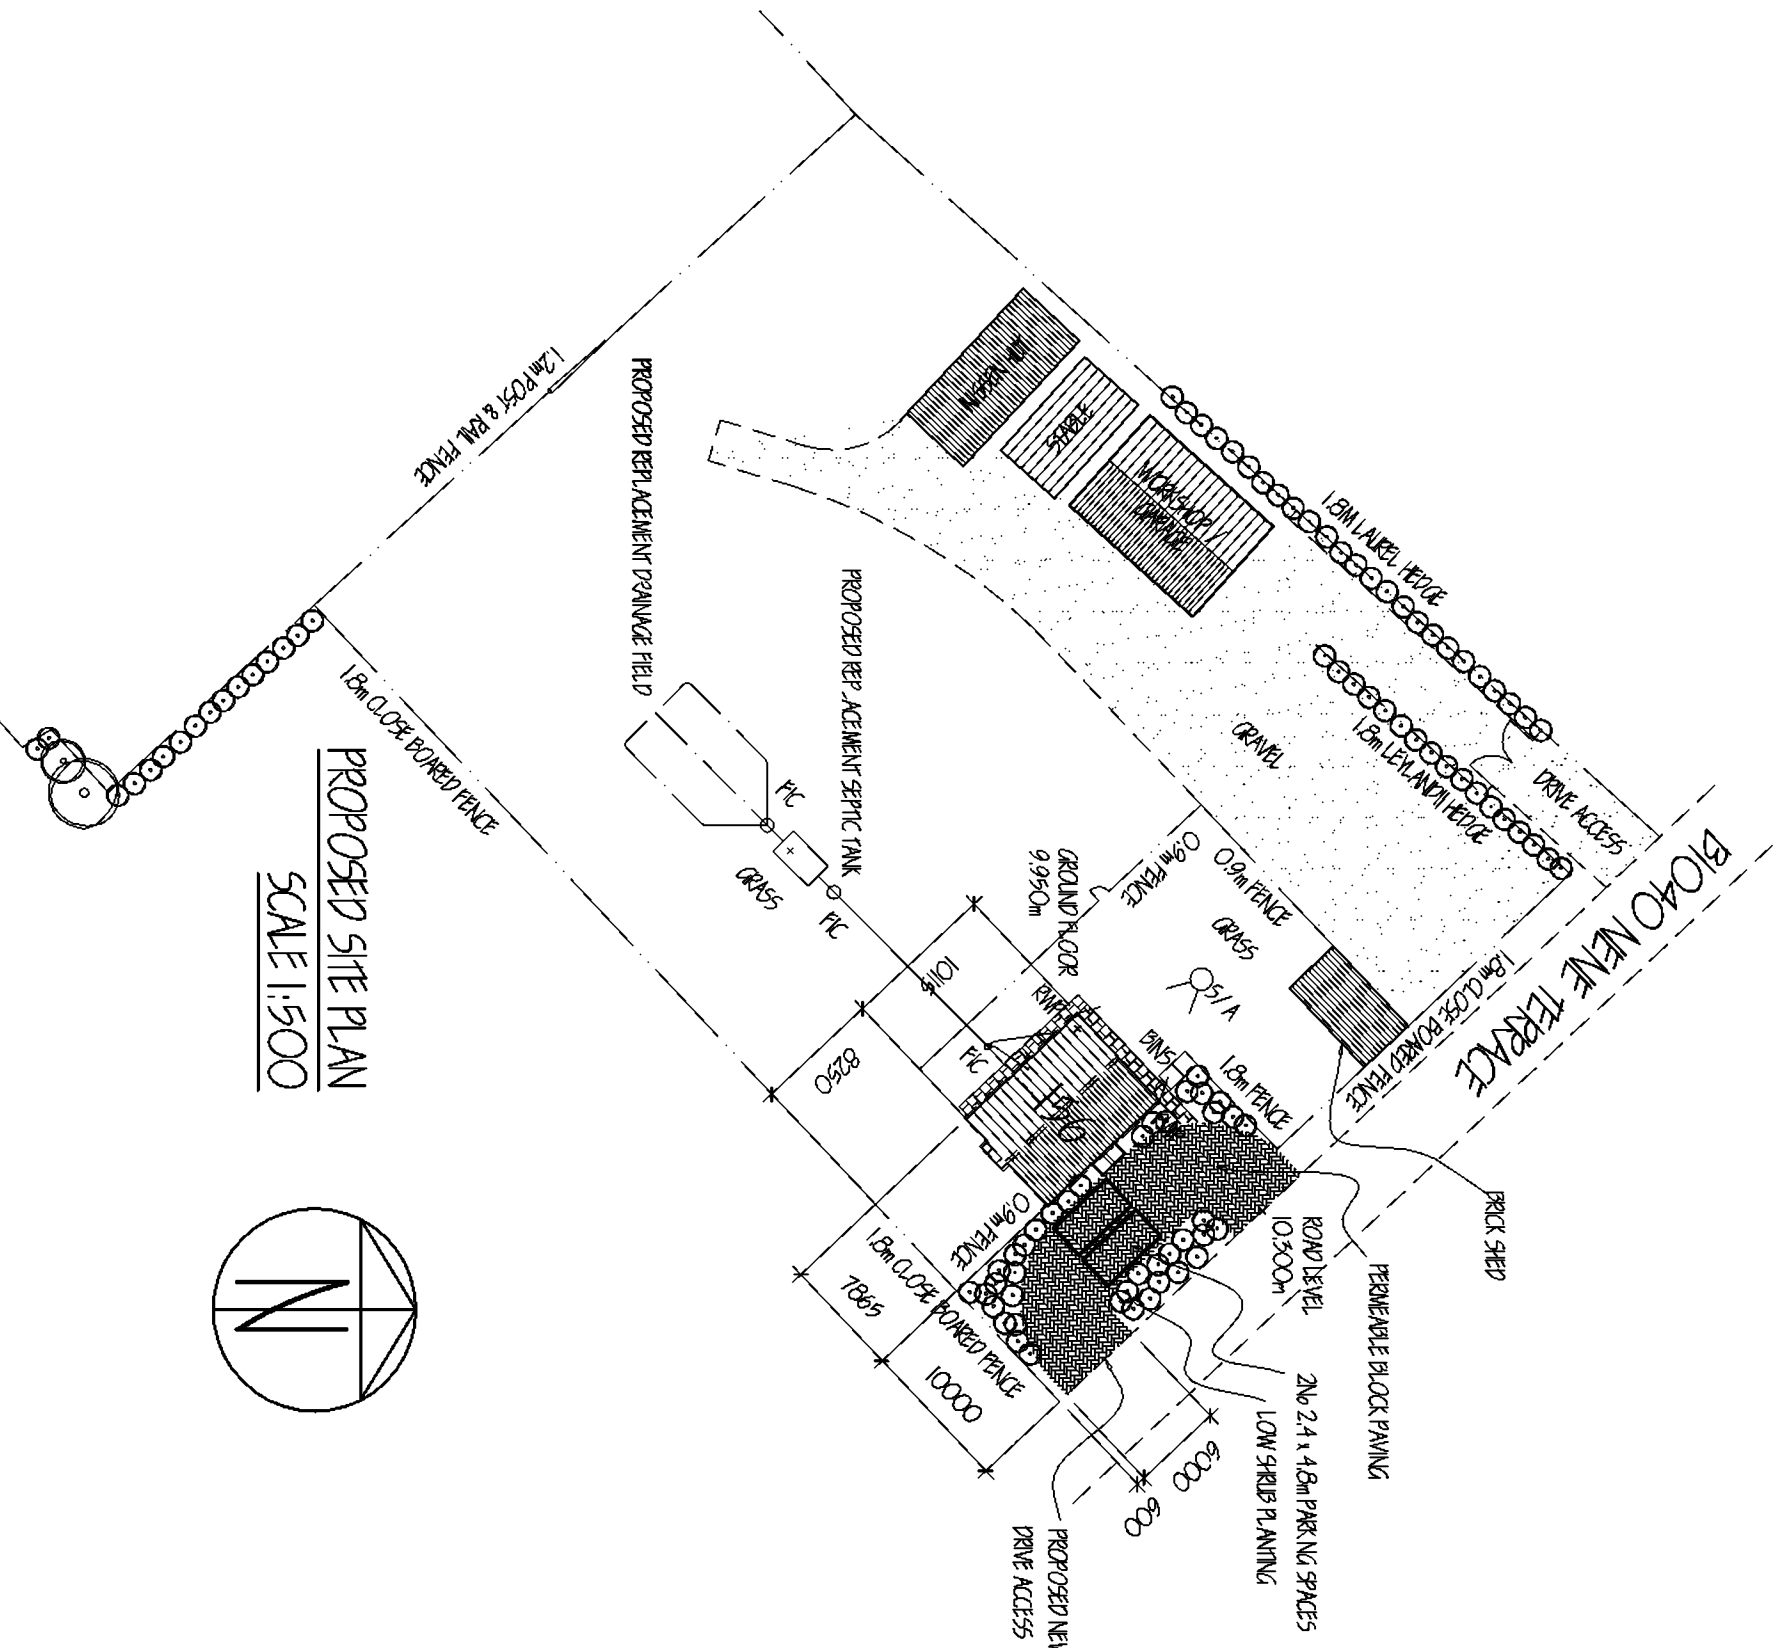

PROPOSED SITE PLAN
SCALE 1:500

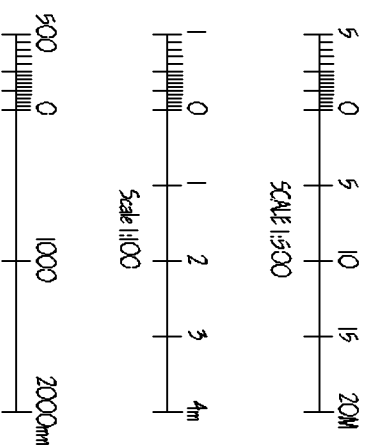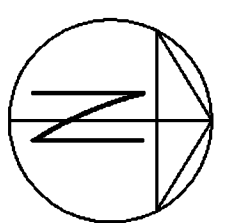

Mr. M. WRIGHT					PROPOSED REPLACEMENT DWELLING.				
156 NEW TERRACE ROAD CROMLAND PETERBOROUGH PE6 6LH.					PROPOSED BLOCK PLAN, ELEVATIONS, FLOOR PLANS.				
Designed JP	Checked	Approved	File name	Date 11.10.21	Scale AS SHOWN	Drawing No 21/04/26/005/005			