



Contractor to check all Dimensions on site prior to ordering materials / commencing work. Do Not Scale from this Drawing - If in doubt then please ask

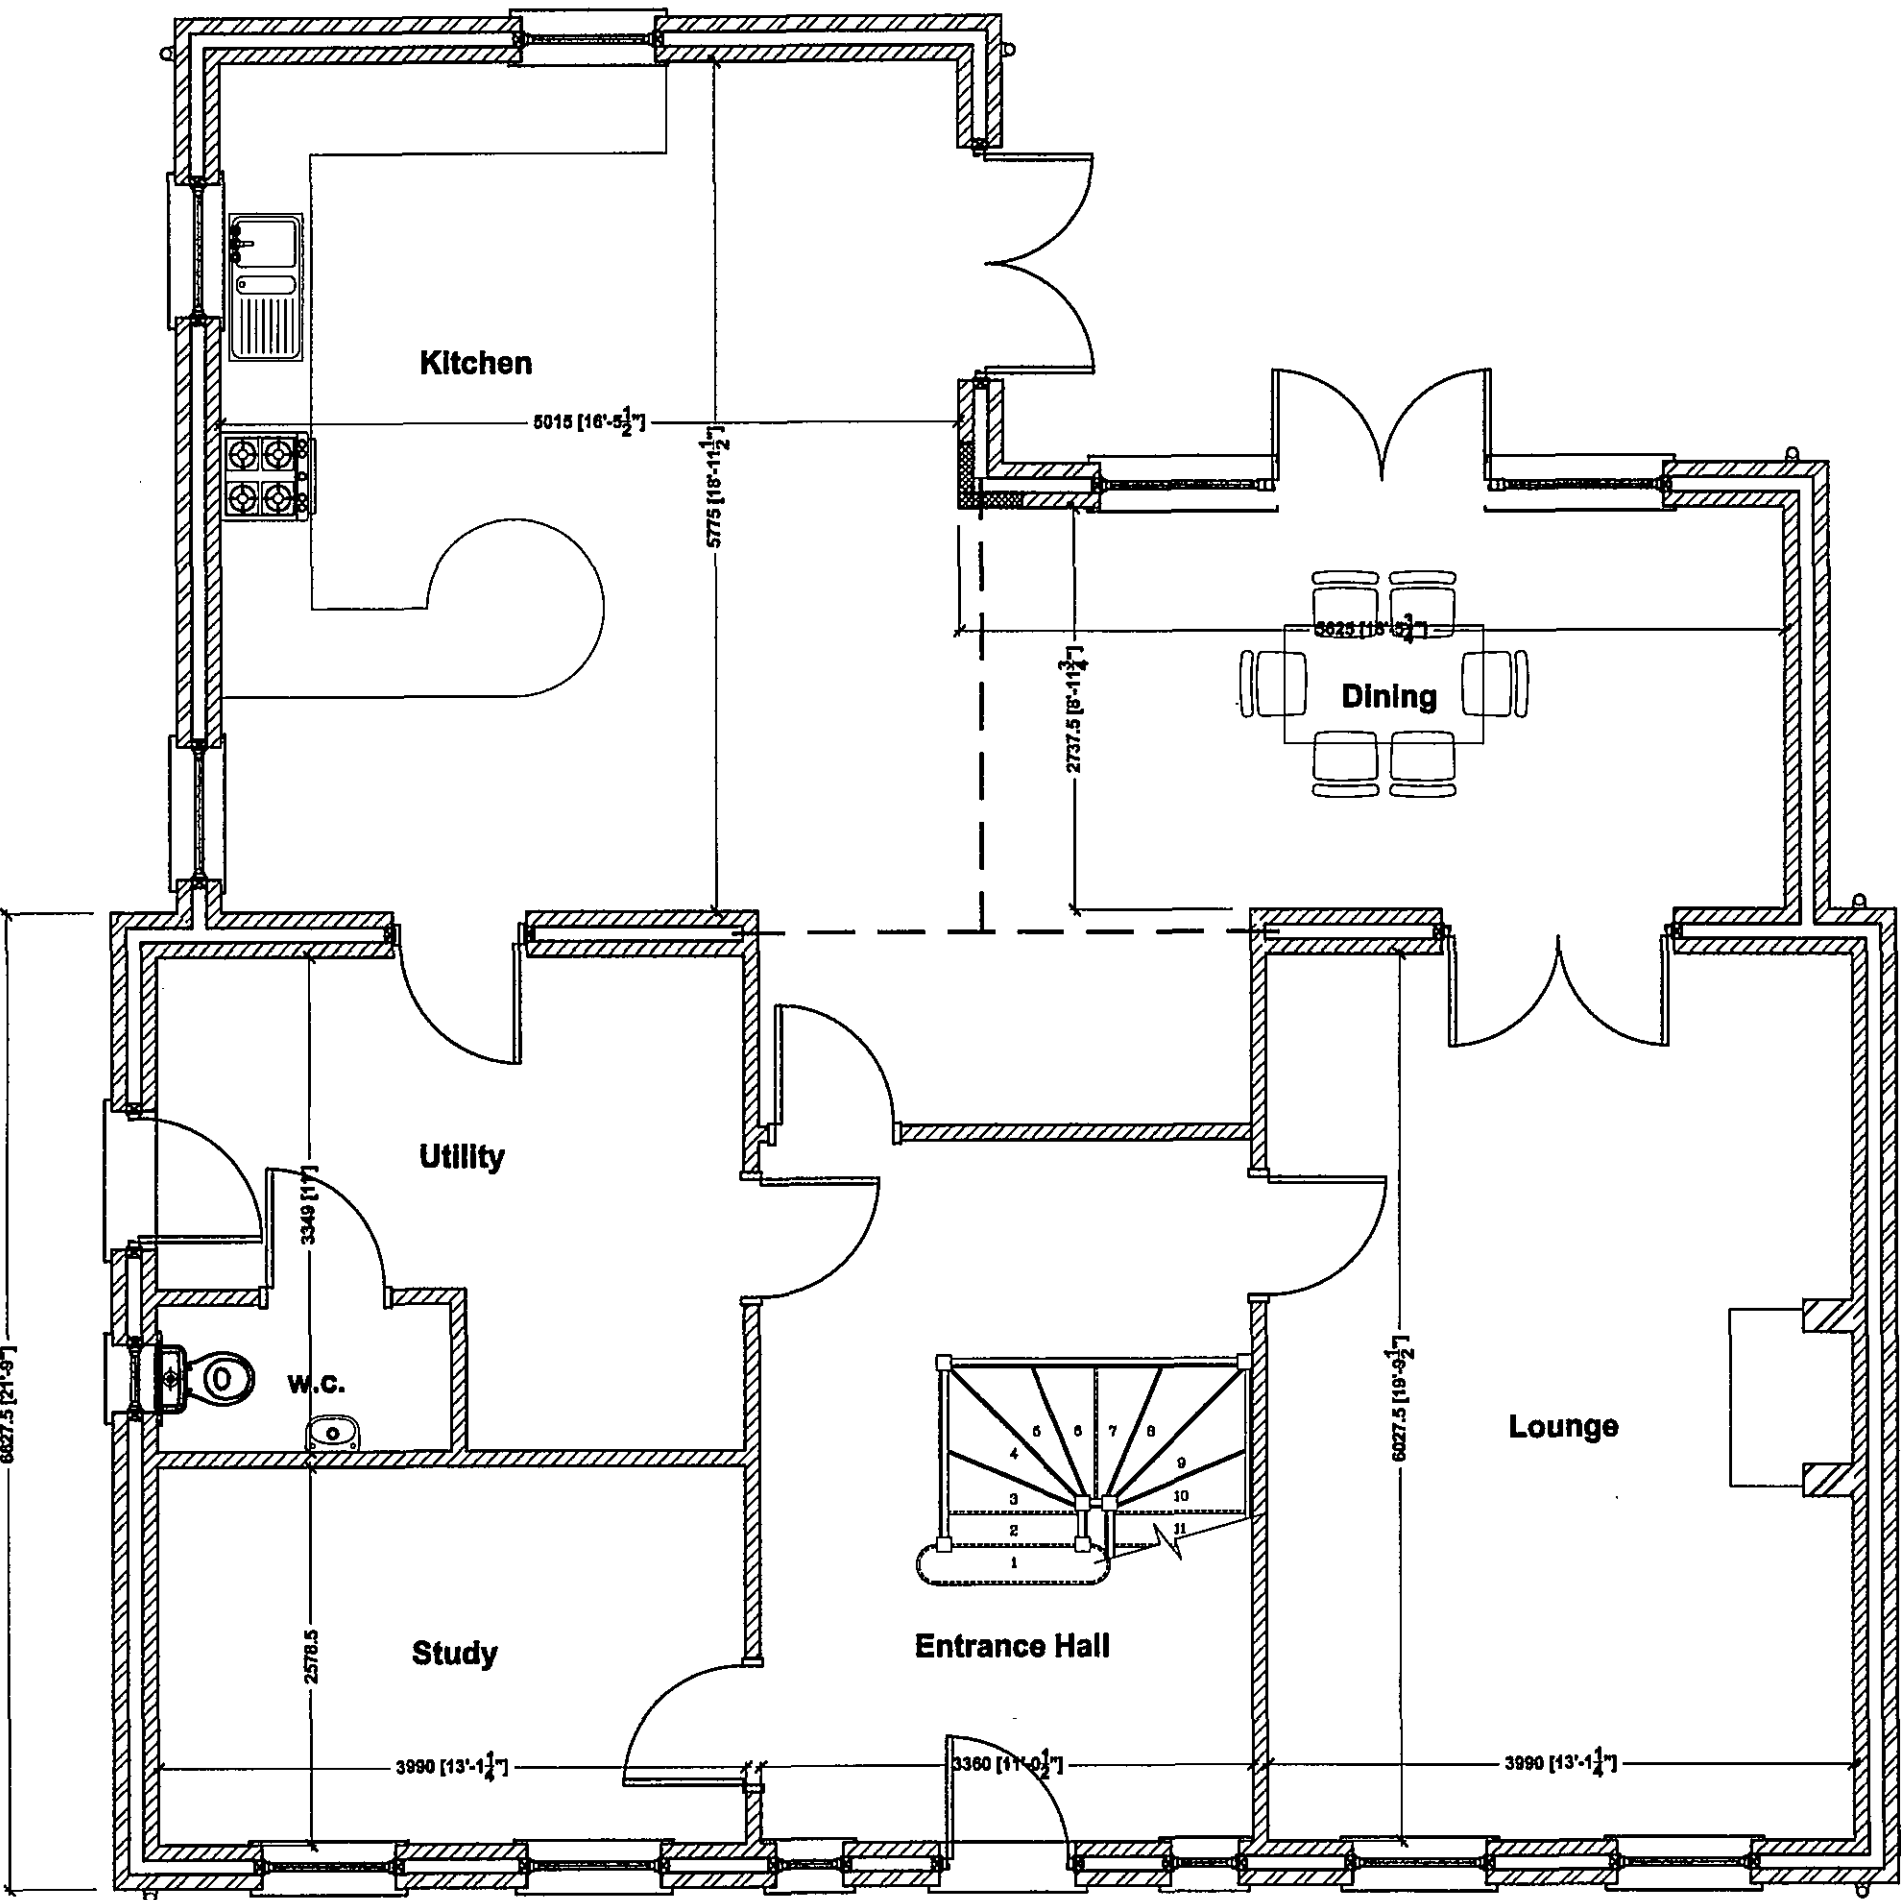

Ground Floor Plan
Scale 1:50

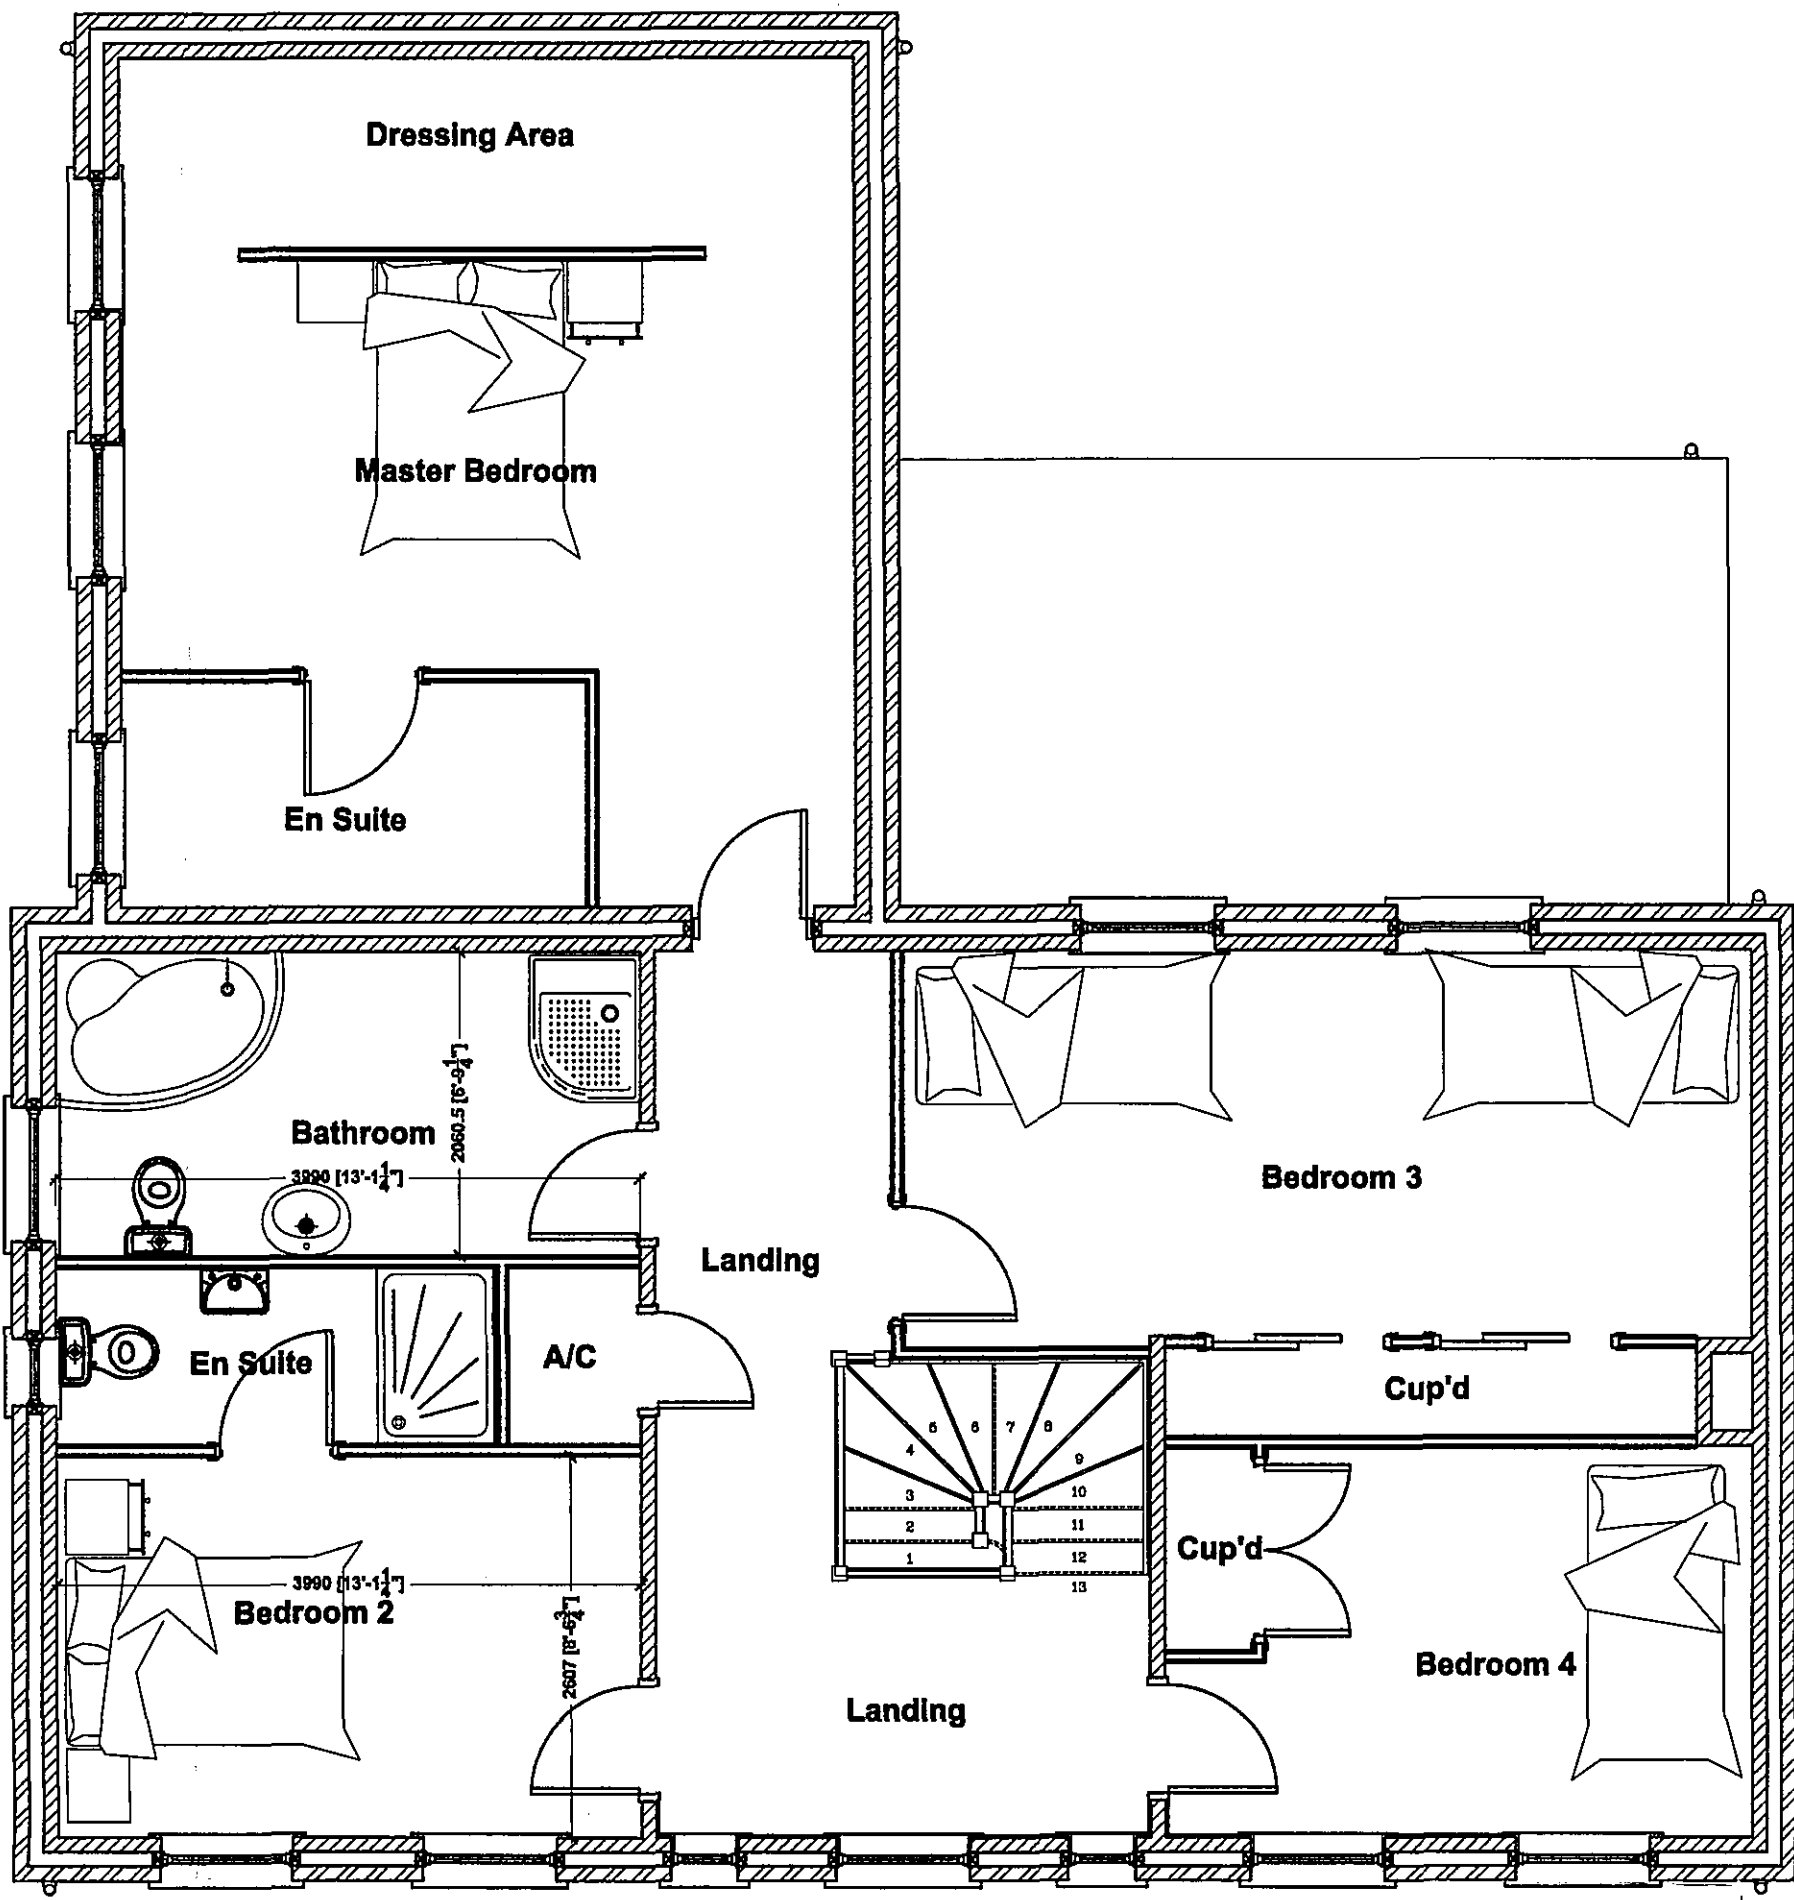


First Floor Plan
Scale 1:50

DETERMINED
PLAN



Front Elevation
Scale 1:100

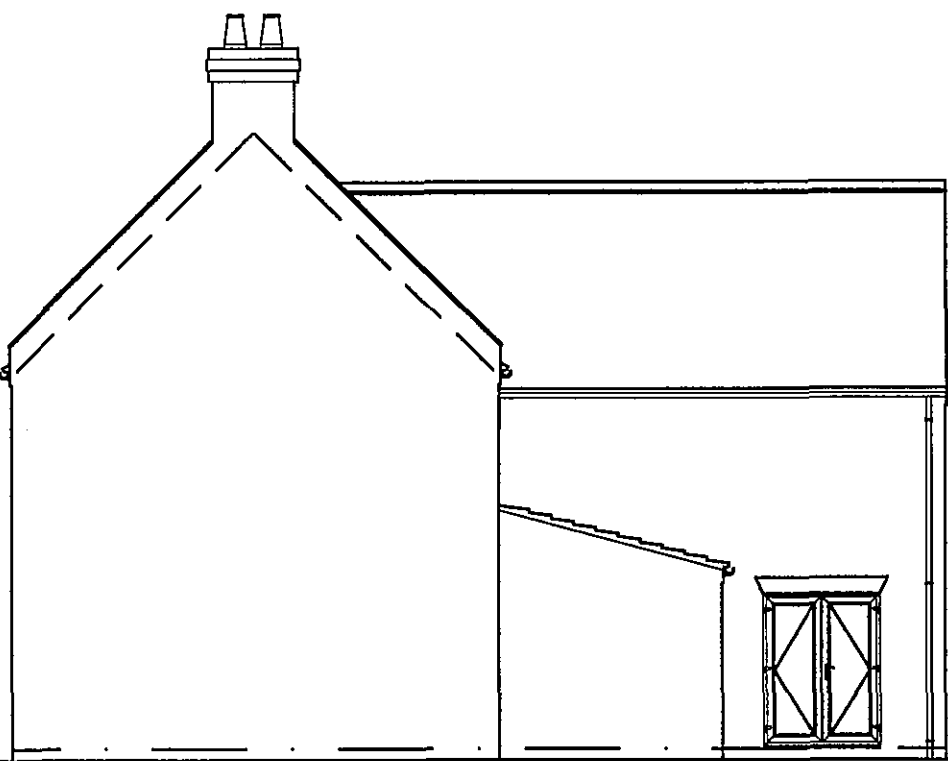

Side Elevation
Scale 1:100



Rear Elevation
Scale 1:100



Side Elevation
Scale 1:100

rev "A" - 03.07.08 - Amended to suit the Clients comments

GENERAL CONDITIONS
Contractors are responsible for checking all dimensions on site when work commences and before ordering any materials. Any discrepancies should be brought to the attention of the Client for remedial action before commencing further.

The notes shown are mainly to cover the requirements of Building Regulations and should not be treated as full specification.

All materials not specified to be of a standard suitable for the work proposed and be fit for purpose. All work to be in accordance with good building practice and all necessary BS codes for Workmanship on Building Sites.

Client :

Miss S Mc Keenan
23, Chapel Lane
Crowland
Cams
PE6 OAB

Site :

Residential Dwelling

Drawing Title

Plans and Elevations

remway
Design Ltd

2nd Floor - 5B Sheepmarket
Spalding
PE11 1BH
Tel : 01775 788 921
e-mail: enquiries@remwaydesign.co.uk

Drawing Number:

1612 - 01 "A"

SHDC
Planning & Development

- 1 SEP 2008

Ref: 0953/08

PLEASE NOTE:
Due to areas of the structure being covered, unexposed or otherwise inaccessible the notes / specifications of existing materials are subject to confirmation of site when it is feasible to expose the relevant areas of construction.