




All Dimensions and Levels to be verified on site.
Only Figured Dimensions to be used.
Do not scale this drawing.
Any discrepancies to be notified to the originator
of this drawing immediately.
If in doubt, ask.
Copyright is reserved by them and the drawing is
issued on the condition that it is not copied,
reproduced, retained, or disclosed to any
unauthorised person, either wholly or in part
without consent.

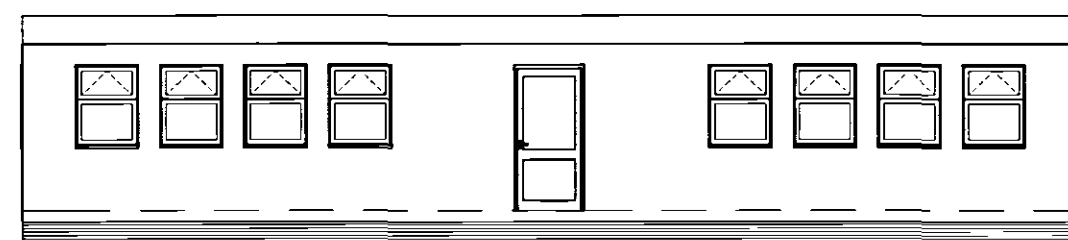


Front Elevation

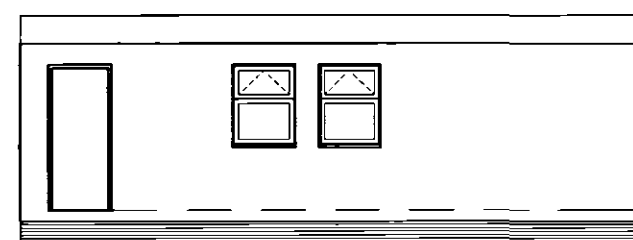

End Elevation

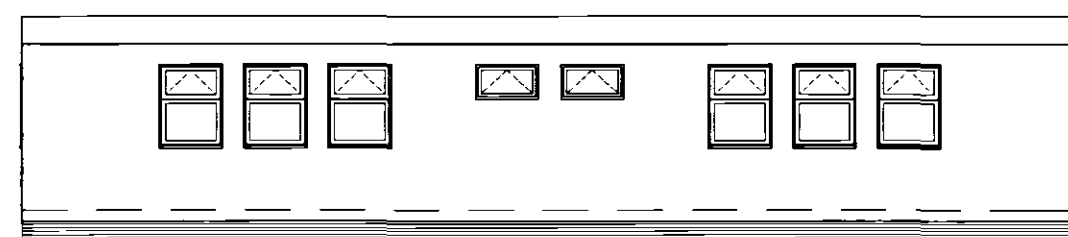


Rear elevation

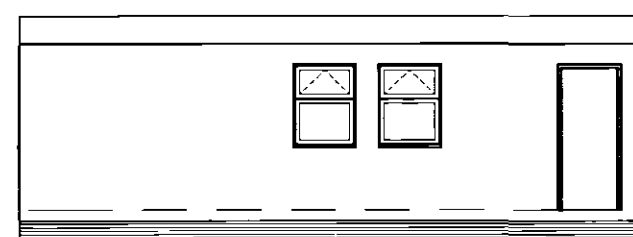

End Elevation

Painted plywood fascia
Black PVCu gutters
PVCu double glazed windows
Plywood cladding with a
green textured finish
Slatted sw stained skirting

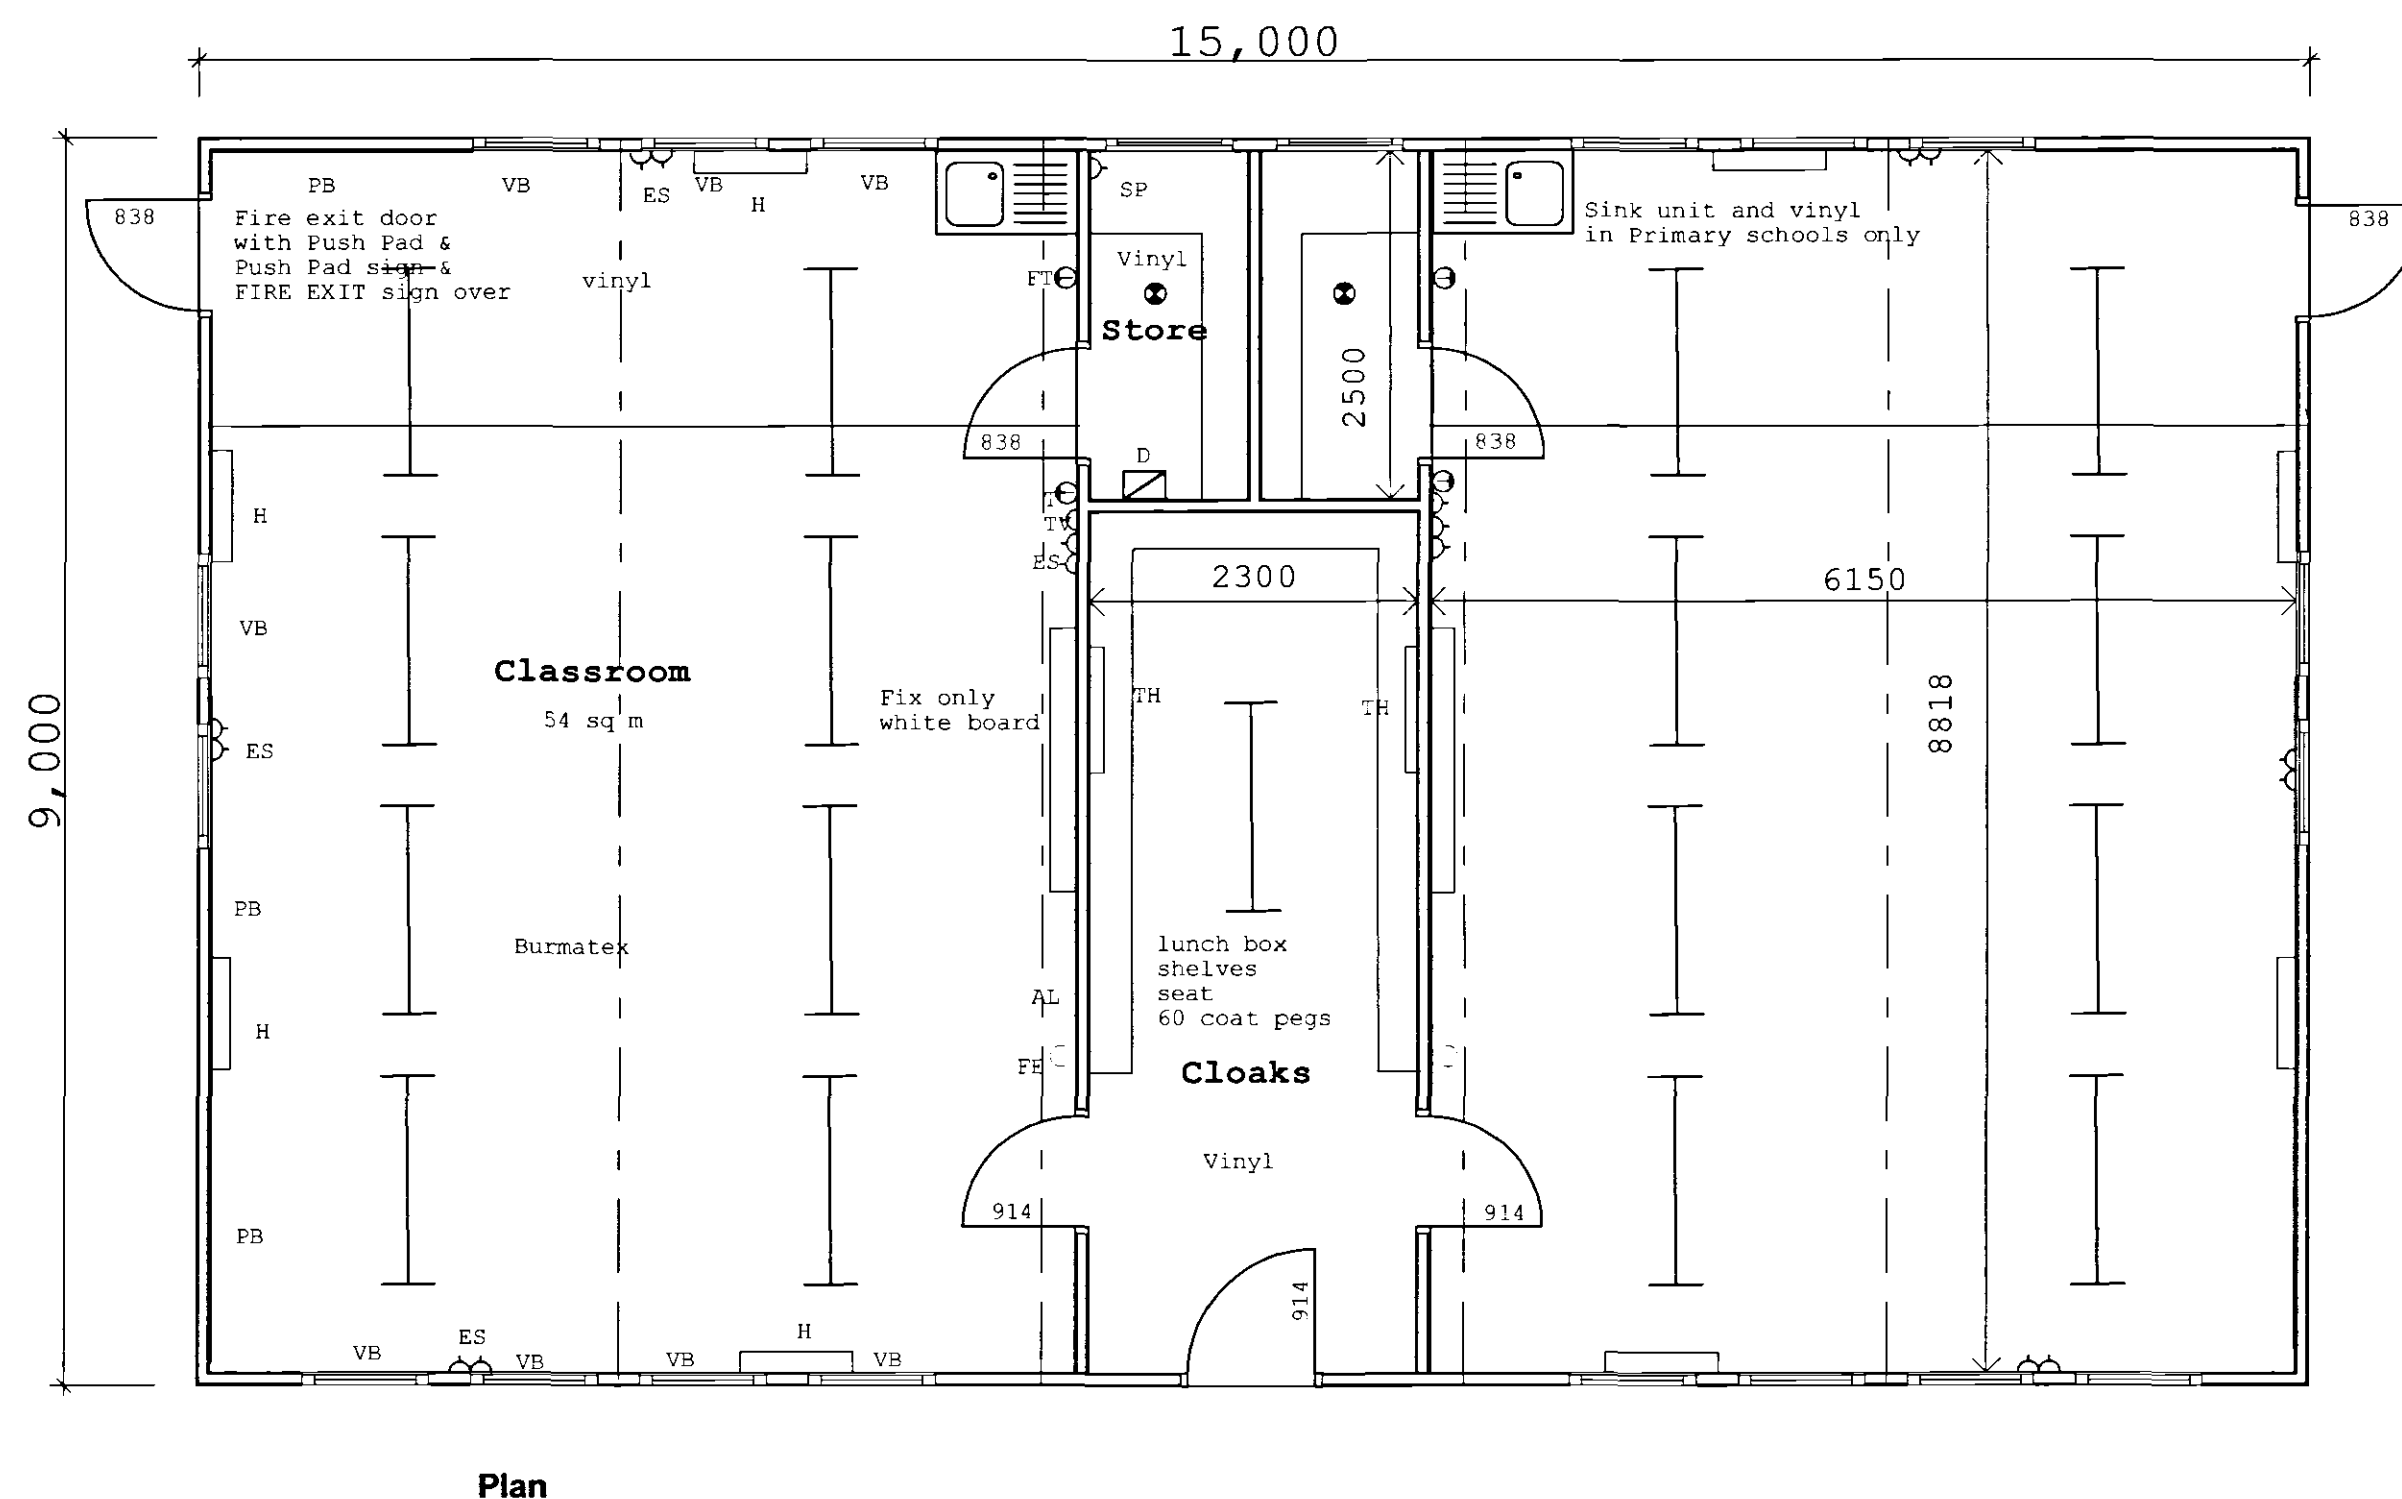


AL-Automatic light sensor
SP-Spur point [For optional water heater]
RB-Roller or fixed white board
H-Heater with guard
PB-Pinboard
ES-Double switched power socket [4 no]
TV-TV aerial socket
FE- Fire extinguisher
D- Distribution board and programmer
WH- Water heater
VB- Vertical blinds
FT- Frost stat
TH- Tubular heater at high level
T-Room stat

BASE UNIT HEIGHTS
Infants-700 mm
Junior- 775 mm
Secondary- 850 mm


CLOAKROOM FIXTURE HEIGHTS
Infants Junior Secondary
Seat 290mm 340mm 390mm
Pegs 1090mm 1250mm 1540mm
Shelf 1200mm 1380mm 1690mm

**DETERMINED
PLAN**

Planning & Development
16 JUL 2007
Ref: 0960107

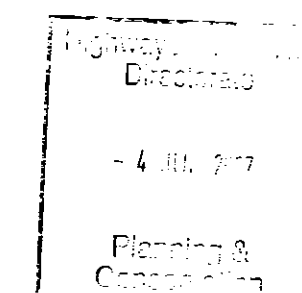

Rev.	Date	Description	By	Chk'd
------	------	-------------	----	-------

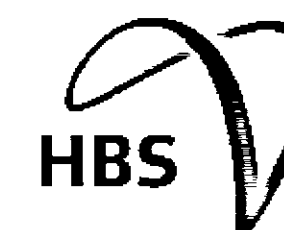

HBS Business Services
Mill House
Brayford Wharf North
Lincoln, LN1 1YT
Tel: 01522 836836
Fax: 01522 516050
Web: www.hbs.uk.com

Client
Lincolnshire County Council

Project
Relocatable Classroom Unit

Drawing Title
Standard Double Classroom Unit

Drawn By
PNP

Checked By
DG

Scale
1:50

Date
May 06

Drawing No.
PD/D/1

Revision

Drawing Status
Planning