



SCOPE OF WORK: New ground floor extension and re-roof existing rear extension and existing garage. Change includes delete approved conservatory and insert extension and revise roof pitch to garage and add rear of to existing rear extension.

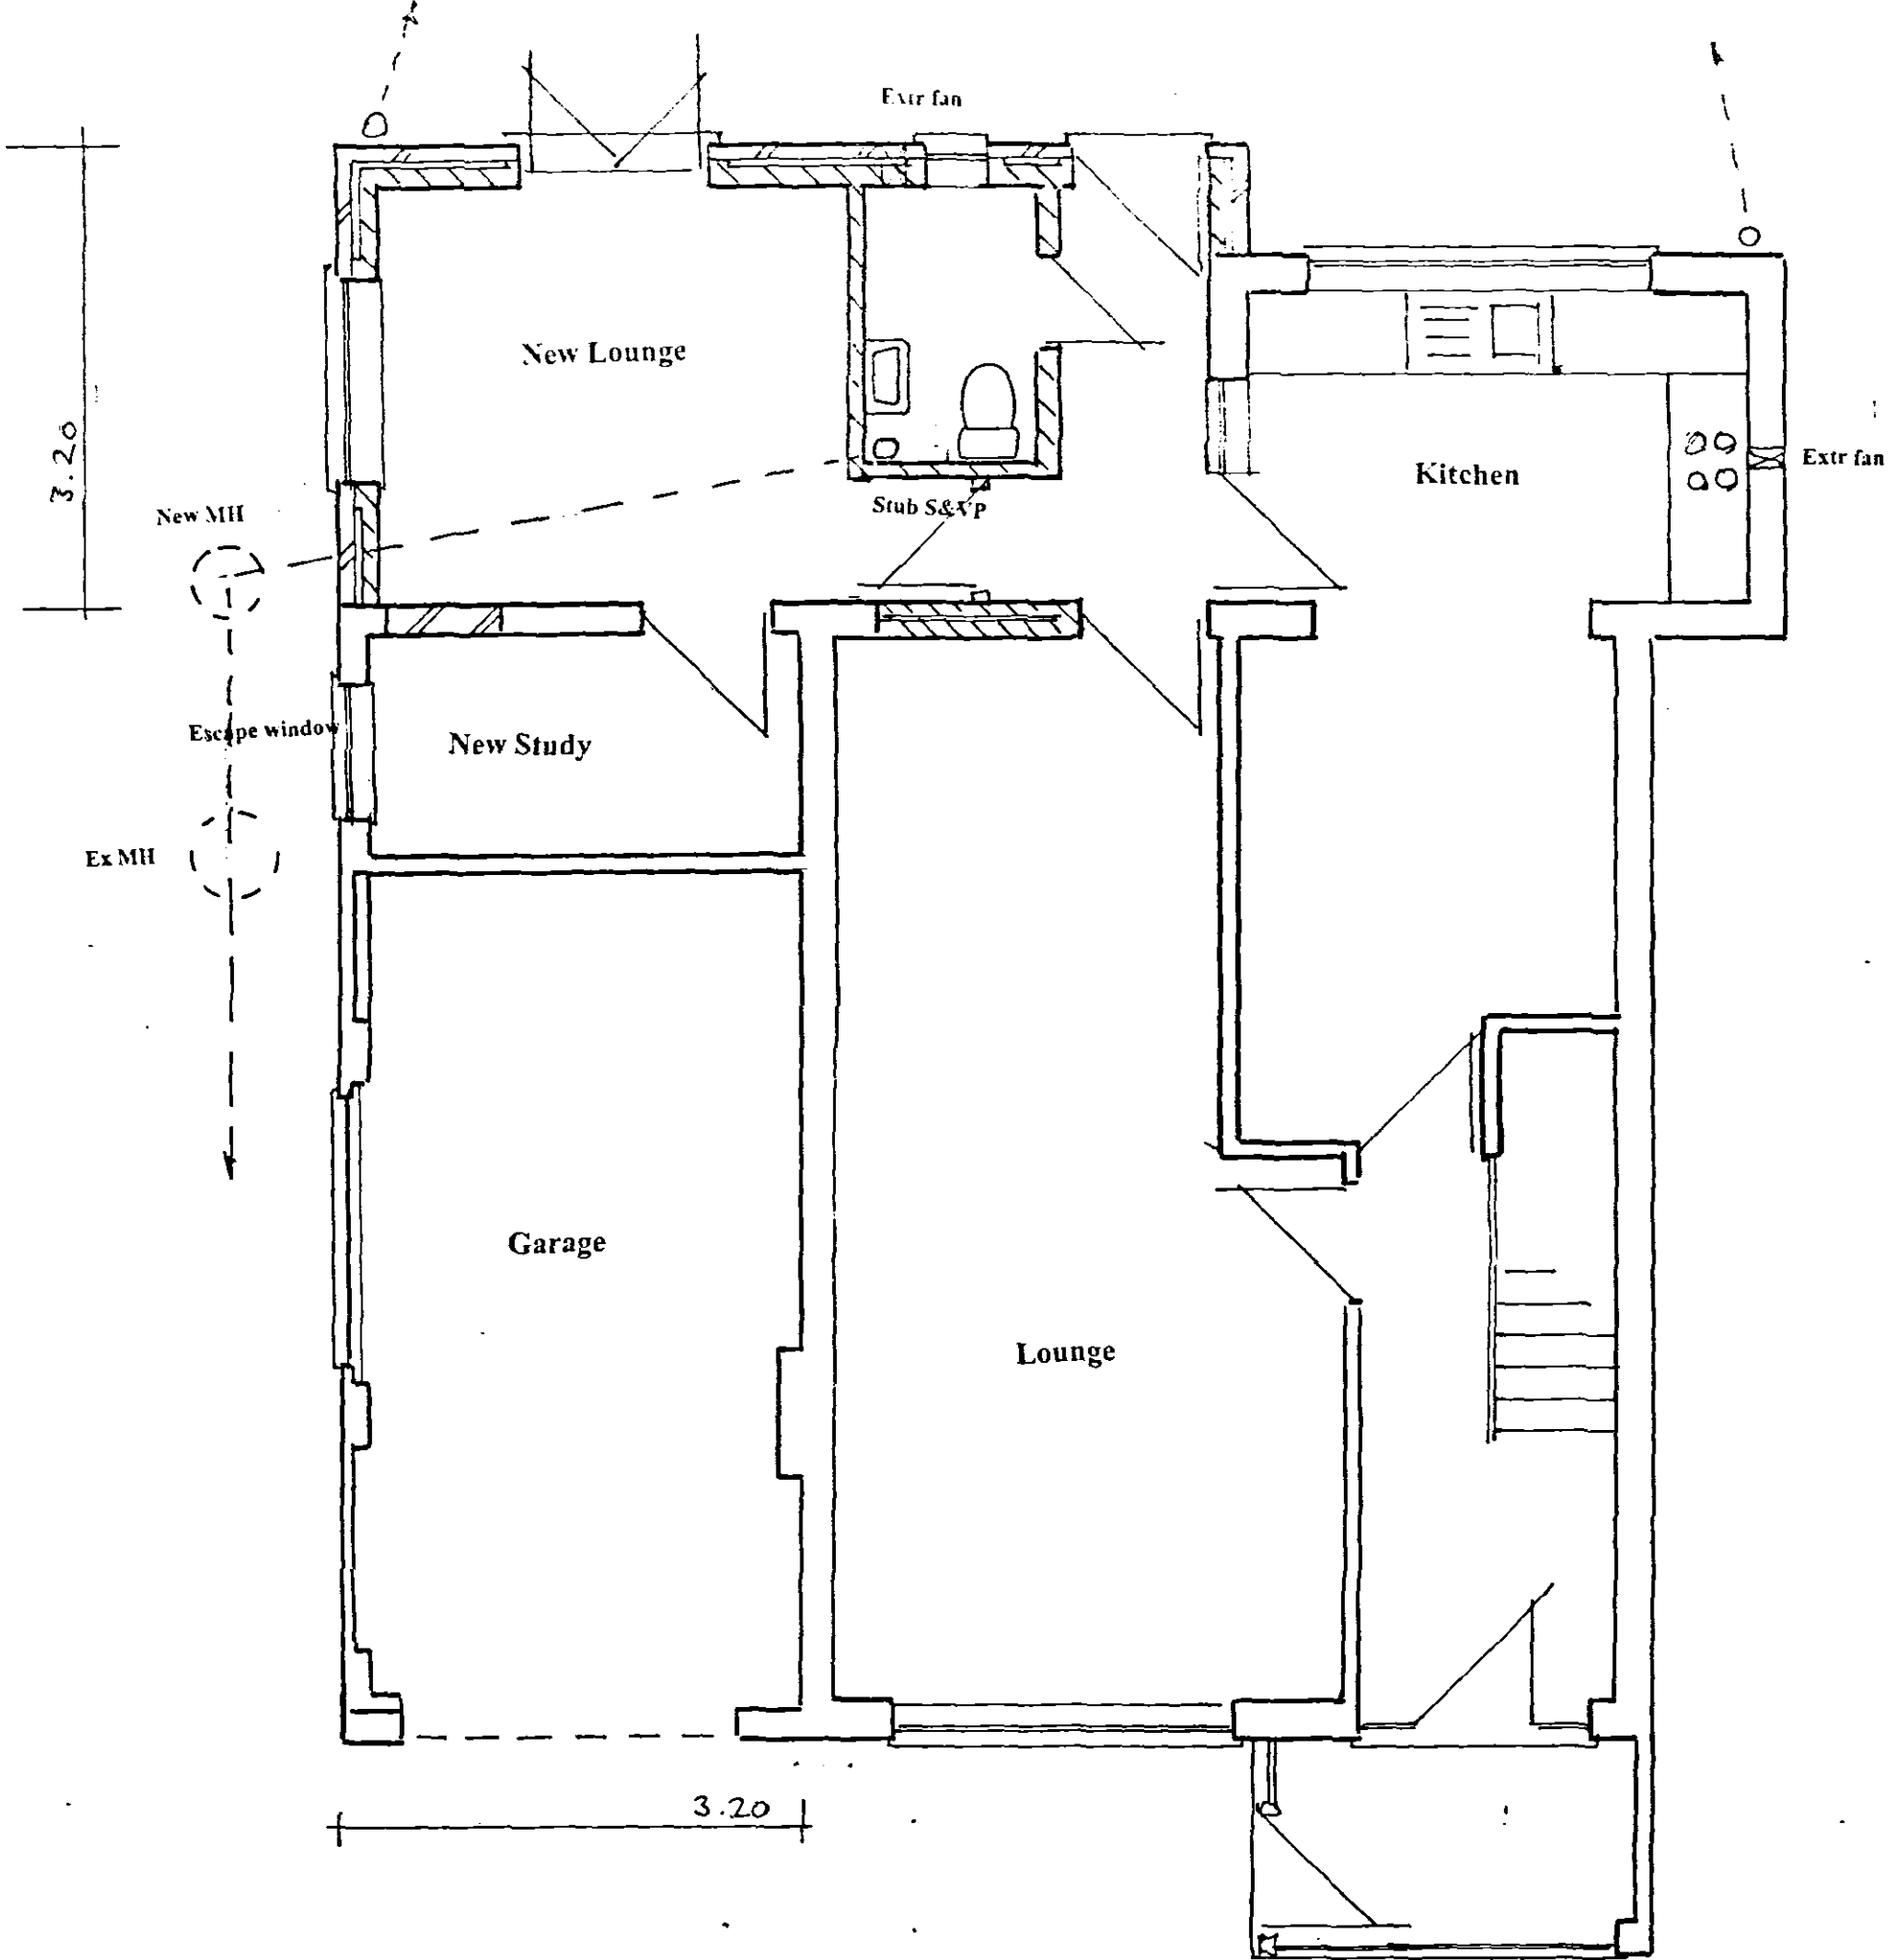


GROUND FLOOR PLAN

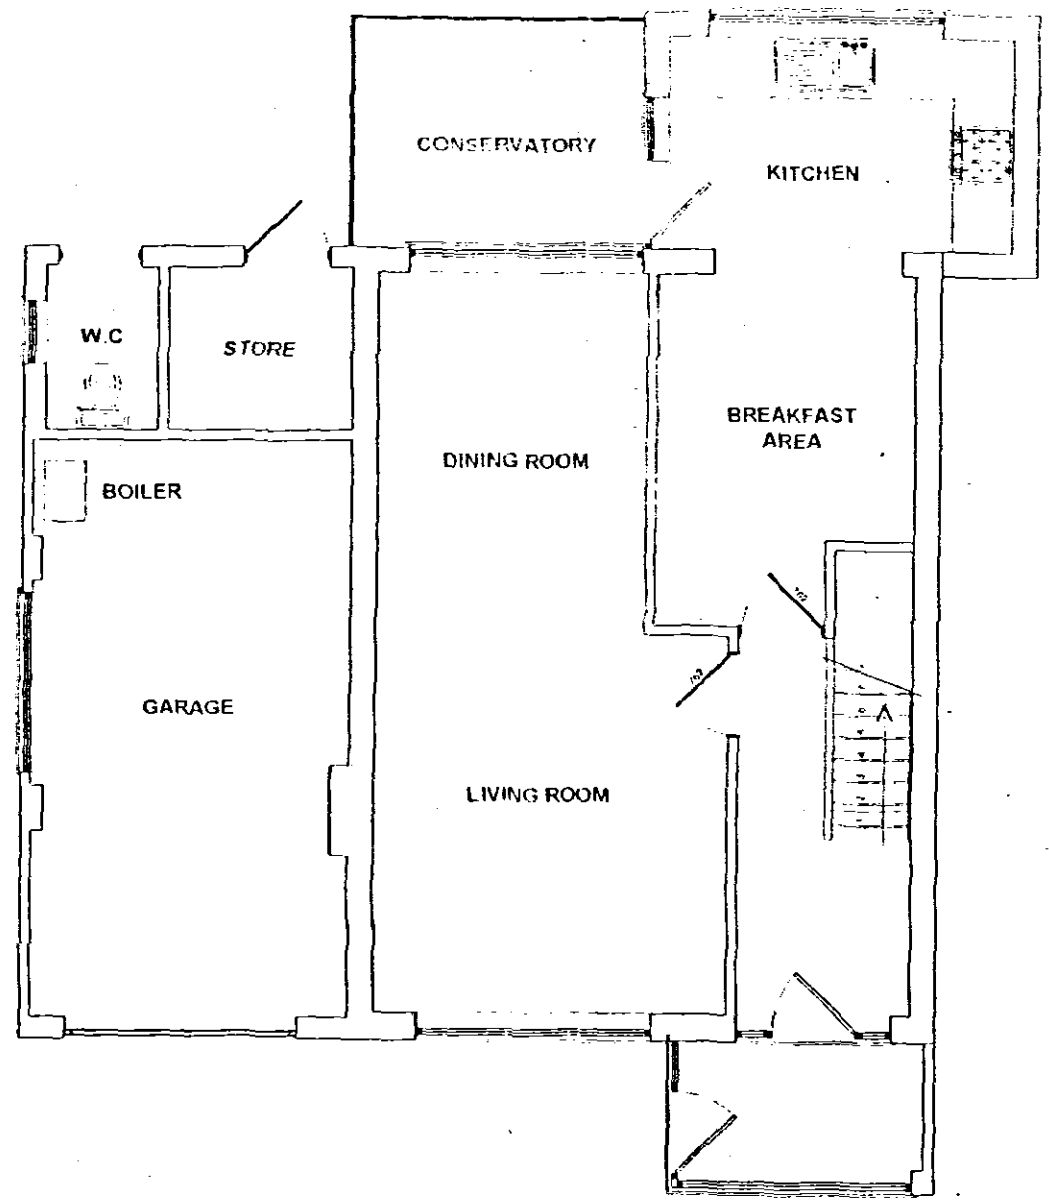

EXISTING GROUND FLOOR PLAN



REAR ELEVATION

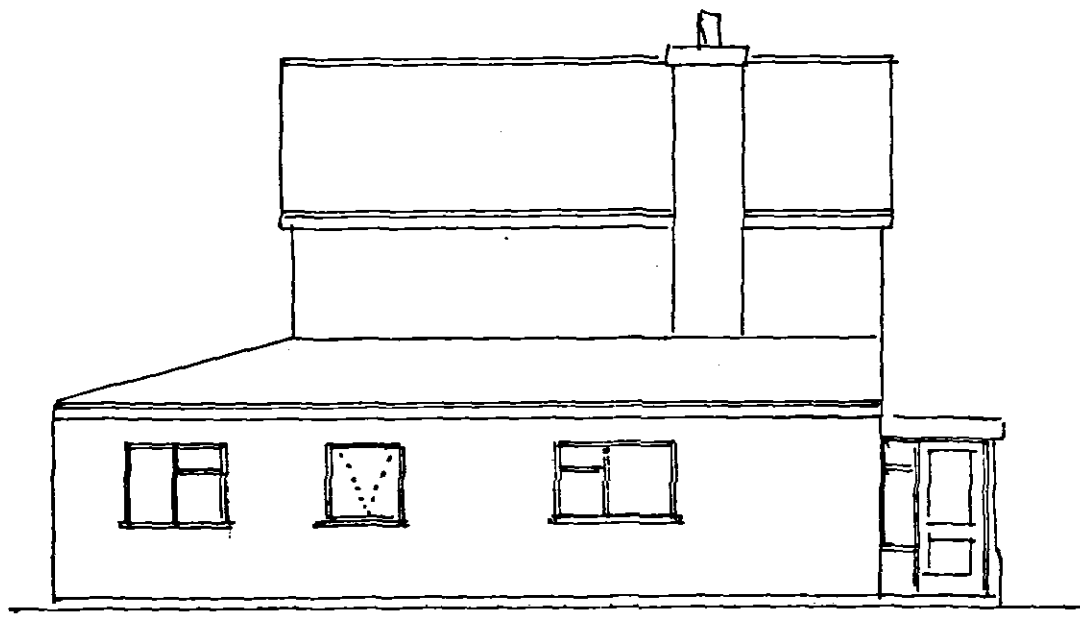

SIDE ELEVATION



FRONT ELEVATION

0900
Development
03 FEB 2004
0962/03

AMENDED PLAN
Ref. A1

PROPOSED GROUND
FLOOR REAR
EXTENSION
FOR
MR K GRUNDY
AT
7 STRICKLANDS CLOSE
CROWLAND
PETERBOROUGH

AMENDED SCHEME
Planning Ref: H02/0052/03

Scales:
1:100 1:50

Date:
FEBRUARY 2004

Drawing Number:
23.131