
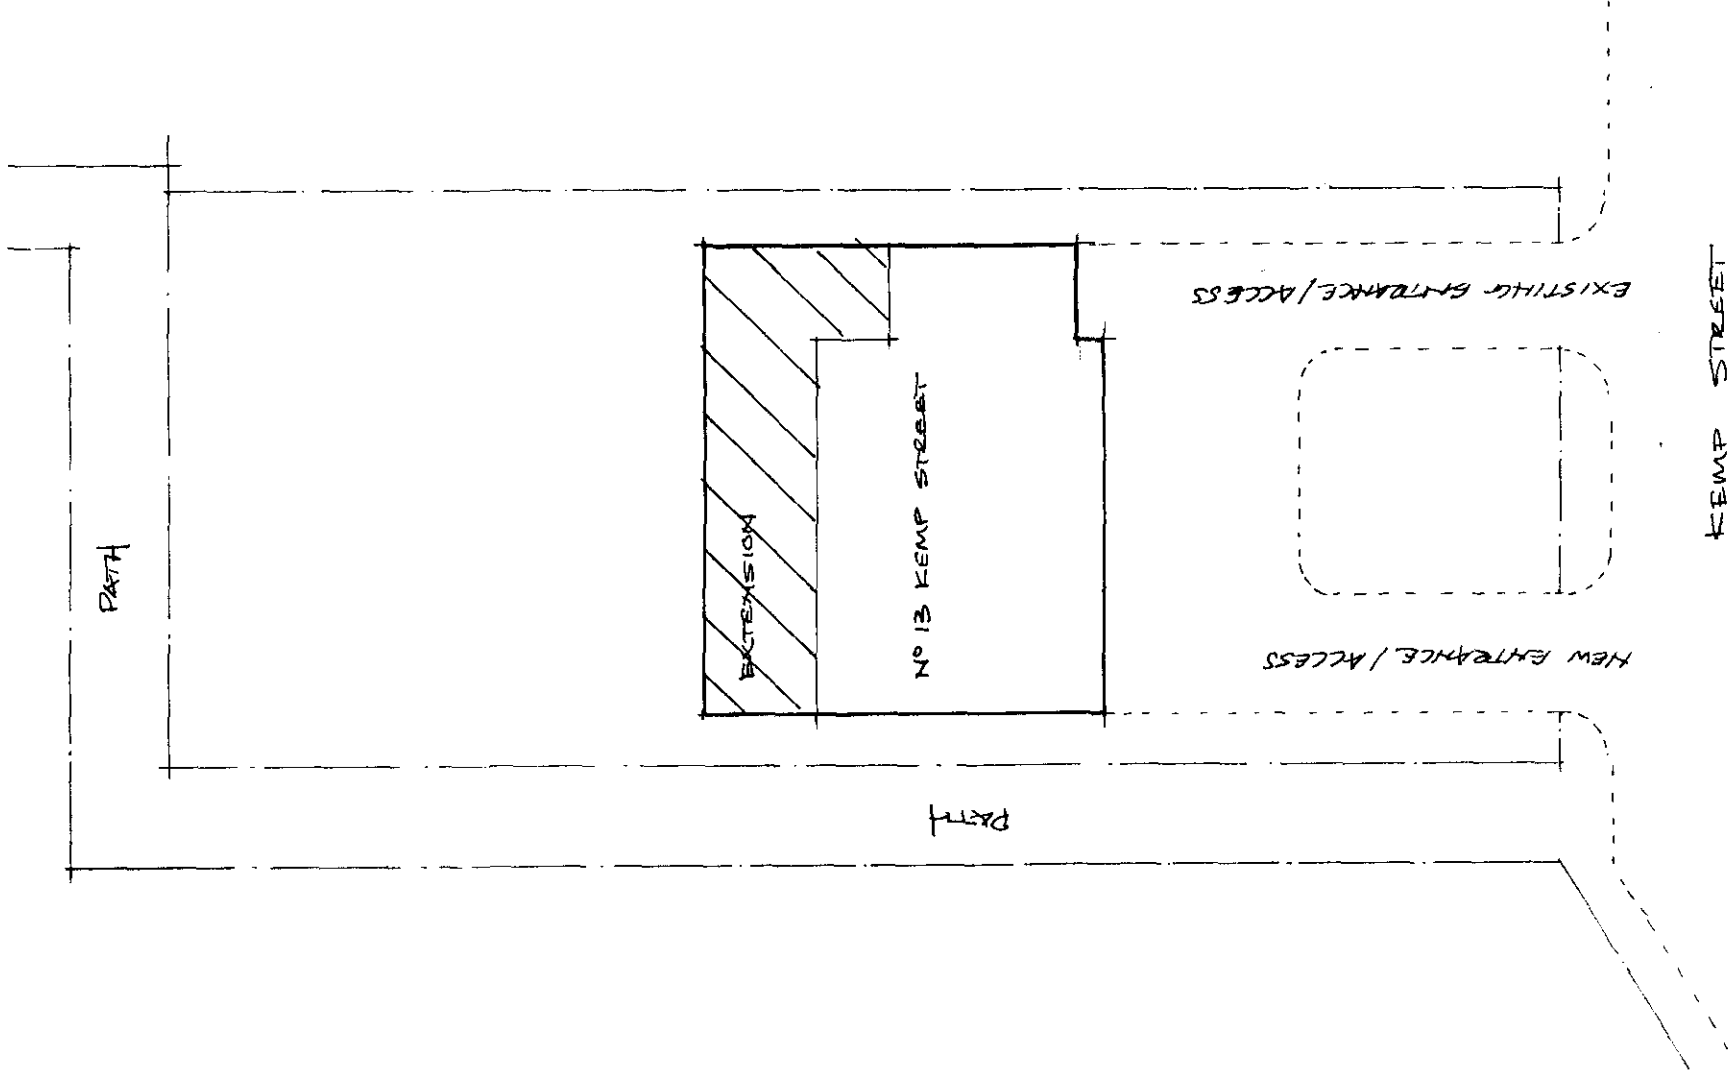



NEW FRONT ENTRANCE WALL & GATES
BLOCK PLAN 1:200

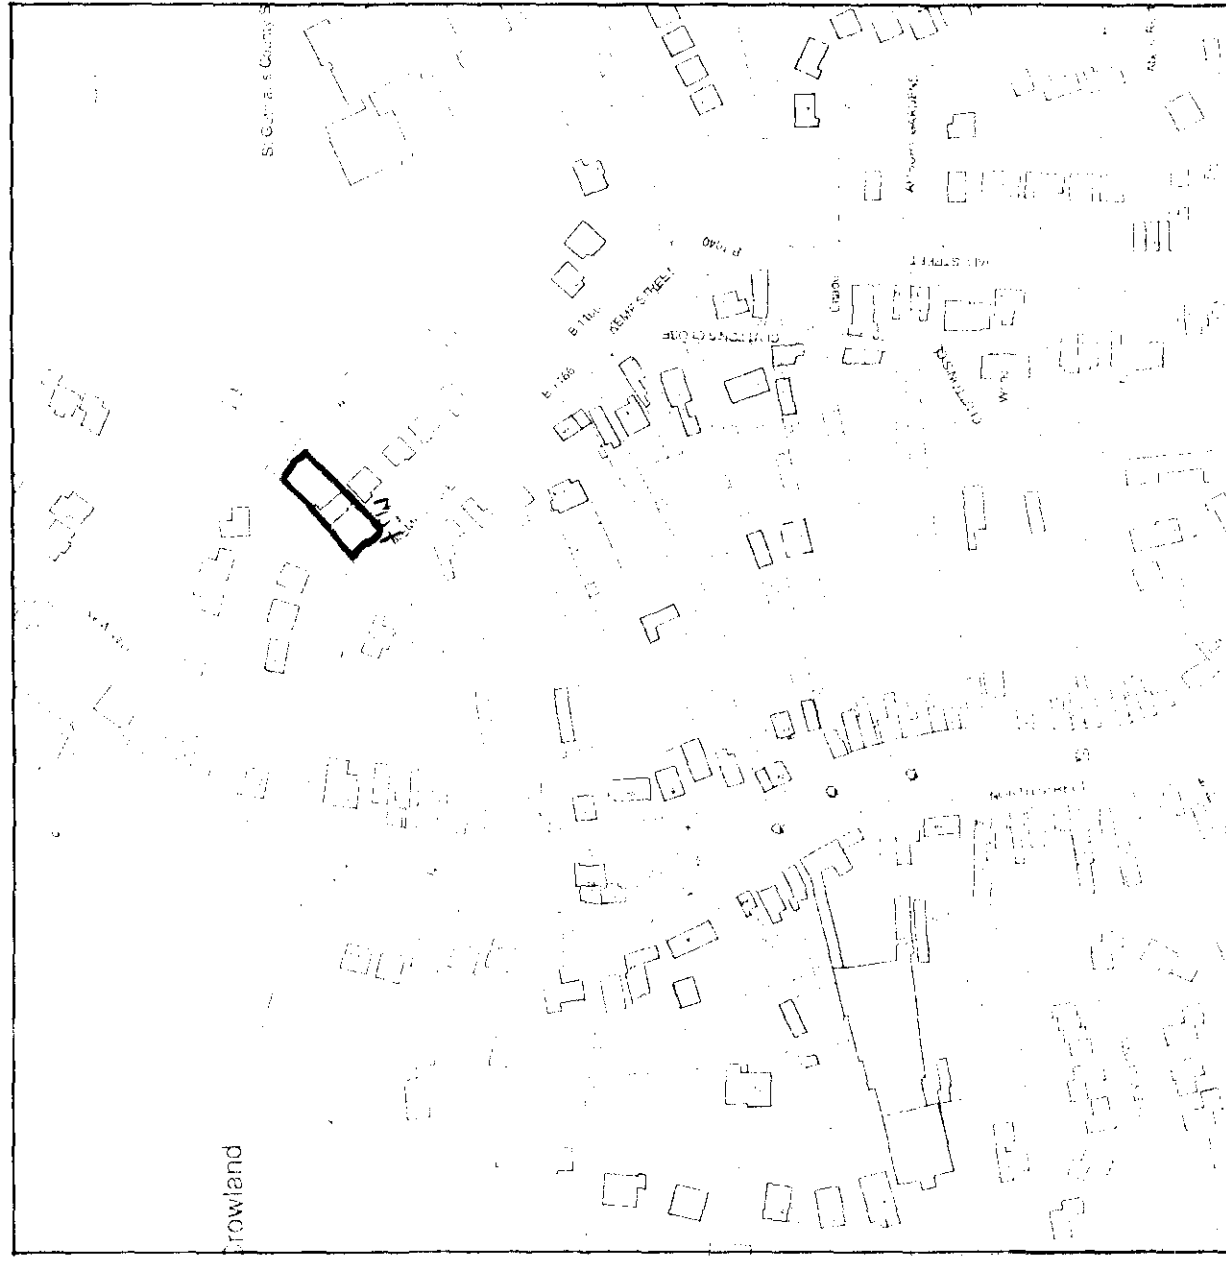

LOCATION PLAN 1:2500

SOUTHERN LANDSCAPE
HOUSING & PLANNING
10 JUL 2001
Ref: 0764/01

BNA 57a St Margarets Road Peterborough PE4 9EA Tel 01733 703320			Project : EXTENSION TO 13 KEMP STREET CROWLAND		Title : BLOCK & LOCATION PLANS
Date 6/08/01	Scale 1:50	Drawn JRN			
Drawing No :			2144-10		

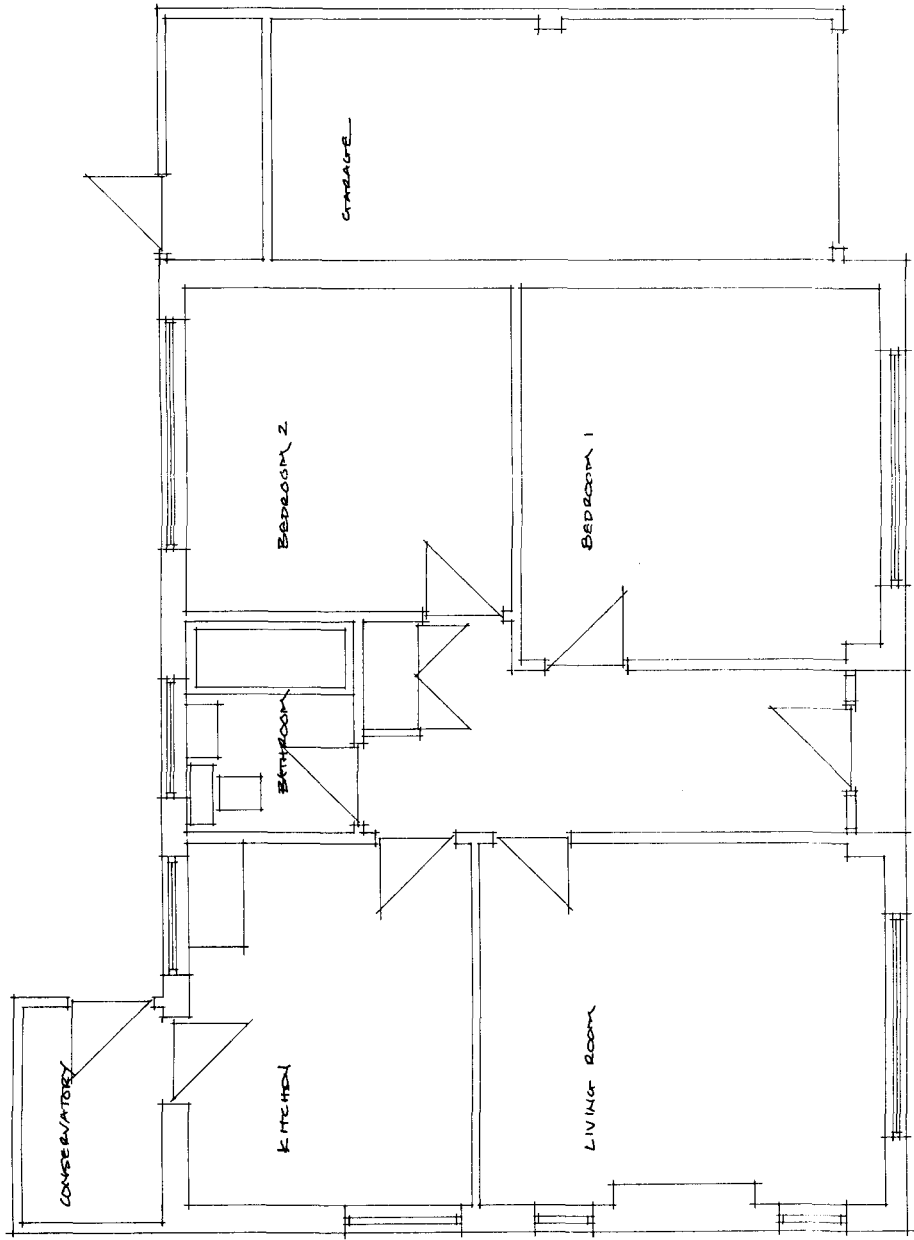

EXISTING PLAN

DETERMINED
PLAN

SCOTT HOLLAND DO
PLANNING CONSULTING
10 JULY 2001
Ref: 0716451

B N A 57a St Margarets Road Peterborough PE4 9EA Tel 01733 703320			
Project :	EXTENSION TO 13 KEMP STREET CROWLAND		
Title :	EXISTING PLAN		
Date 3/08/01	Scale 1:50	Drawn JRN	
Drawing No :	2144-05		


half round ridge tiles bed on 1:3 of wt.
concrete interlocking tiles to match existing
25 x 38 s.w. battens
25 x 747 sarking felt
timber roof trusses @ 600 mm c.c. to
manufactures design, ceiling binders,
diagonal bracing of 30 x 5 gal steel
straps to gable wall @ no more than
1.2 m centres, roof pitch $\approx 28^\circ$.

high performance roof felt on 19 mm
thick plywood deck.
s.w. firrings @ 1:60 fall
50 x 250 s.w. roof jts @ 600 mm c.c.
200 mm thick glass fibre insulation
12.5 mm foil backed plbd.
19 mm s.w. fasten bed,
6 mm master board sffit, with
25 mm wide ventilation grill.

80 mm facing bricks to match existing
50 mm glass fibre cavity batts
s.s. wall ties @ 900 mm horizontally &
450 mm vertically

100 mm thermal lite insulated blockwork
grade - c30 p concrete foundation


DEVELOPMENT
PLAN

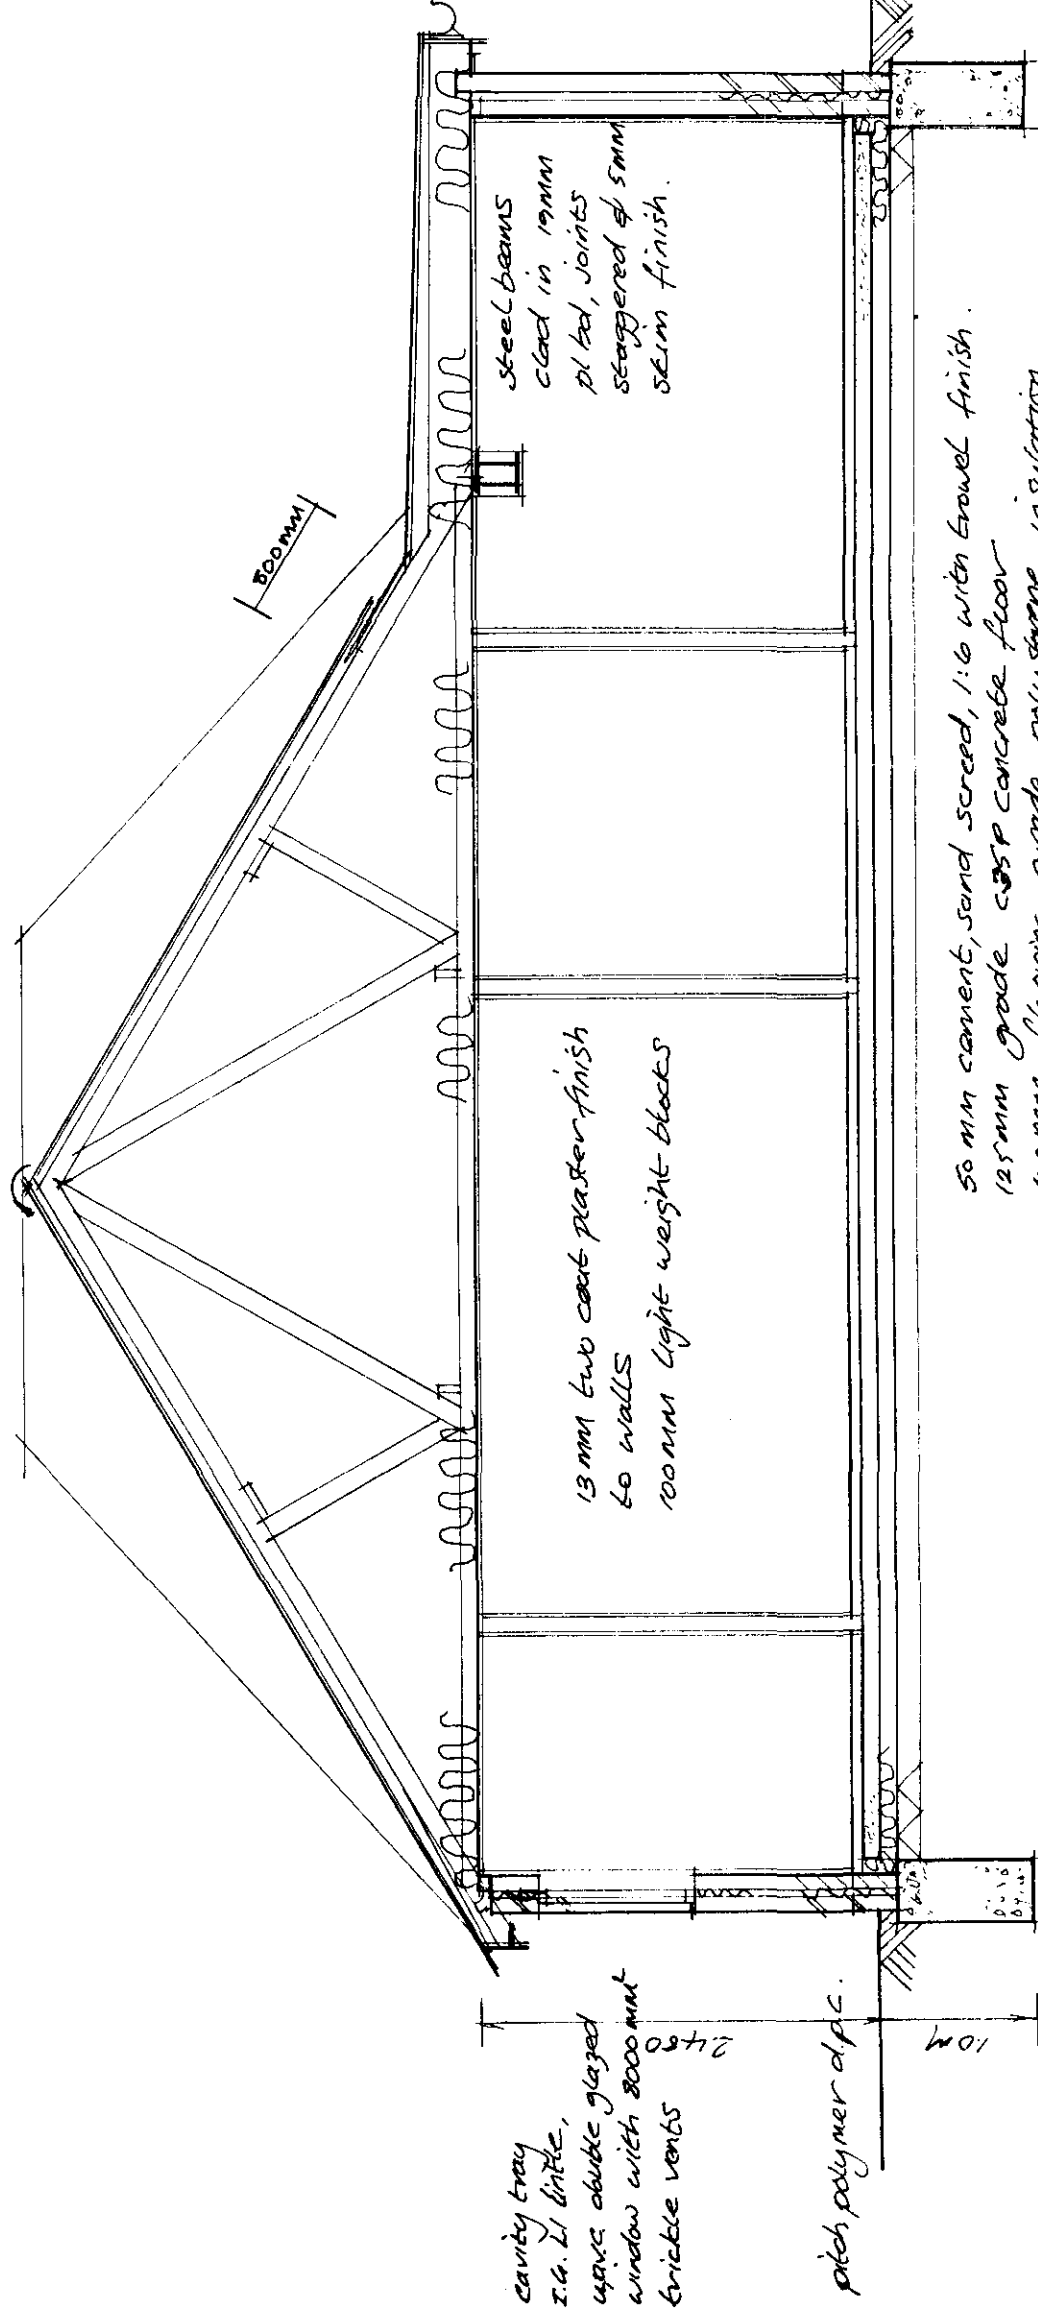


SECTION A-A

Fig: 0164/01


BNA 57a St Margarets Road Peterborough PE4 9EA Tel 01733 703320			
Project:	EXTENSION TO 13 KEMP STREET CROWLAND		
Title:	SECTION A-A		
Date	3.08.01	Scale	1:50
Drawn	JRN	Drawing No: 2144-07	

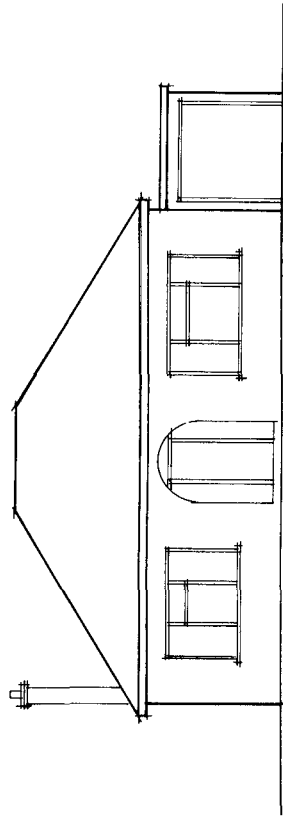


EXISTING FRONT ELEVATION

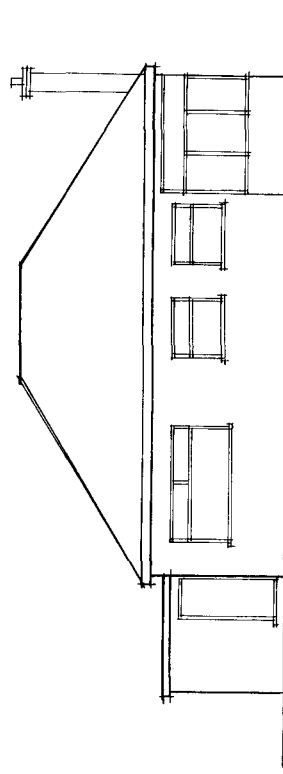

EXISTING REAR ELEVATION

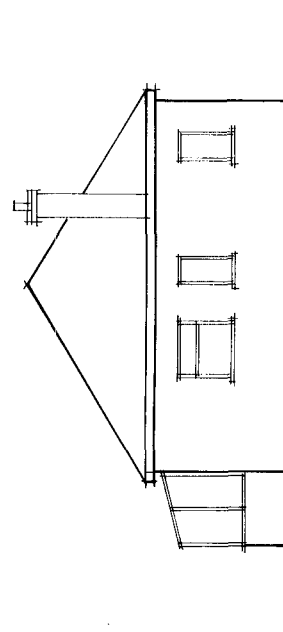



EXISTING SIDE ELEVATION

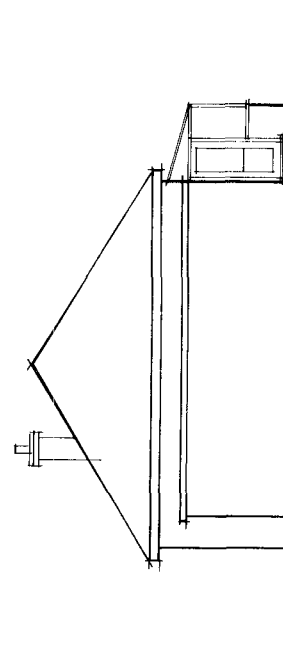


EXISTING SIDE ELEVATION

BNA 57a St Margarets Road Peterborough PE1 8EA Tel 01733 703320			
Project : EXTENSION TO 13 KENS STREET CROWLAND			
Title : EXISTING ELEVATIONS			
Date	Scale	Drawn	RTN
3/08/01	1:50		
Drawing No :			2144-05

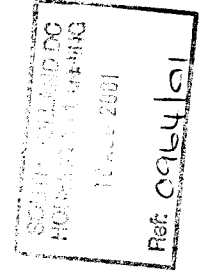


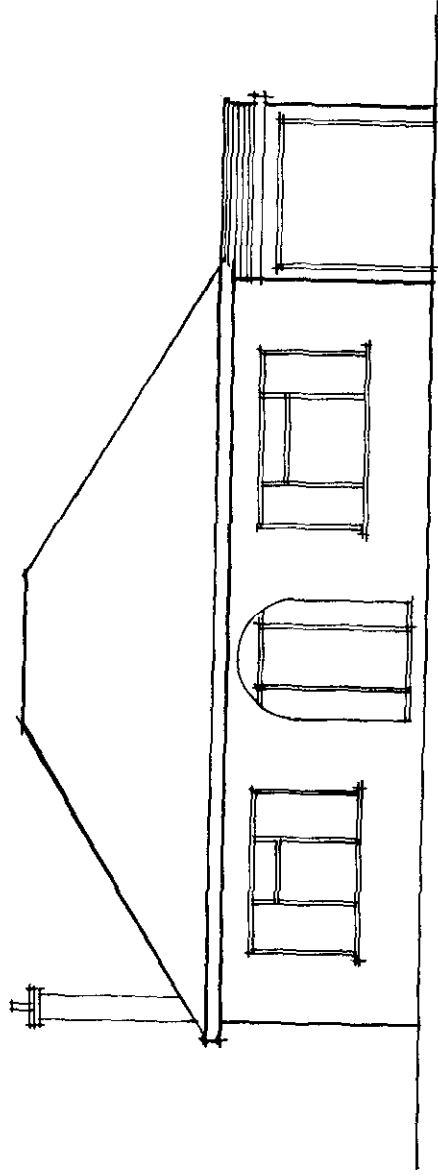


PROPOSED FRONT ELEVATION

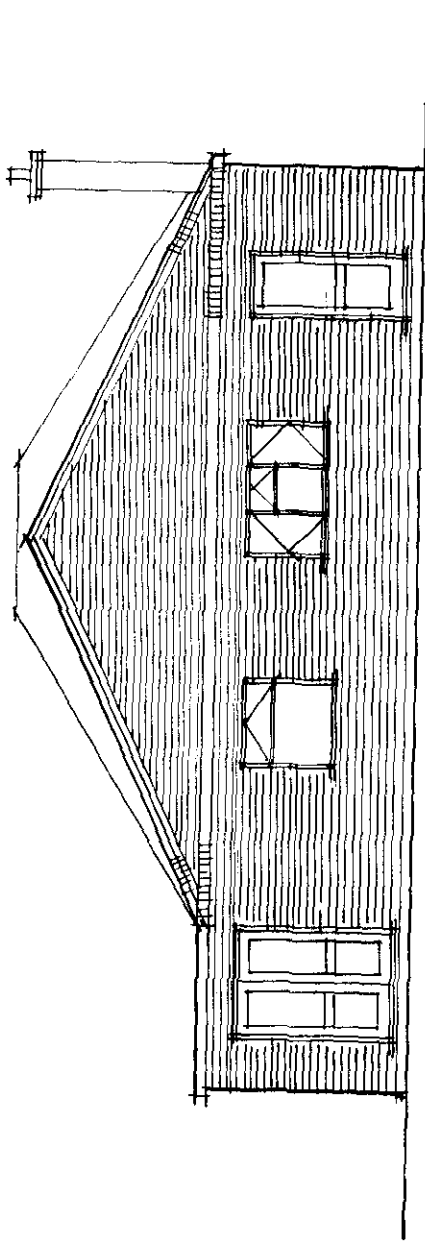

PROPOSED REAR ELEVATION

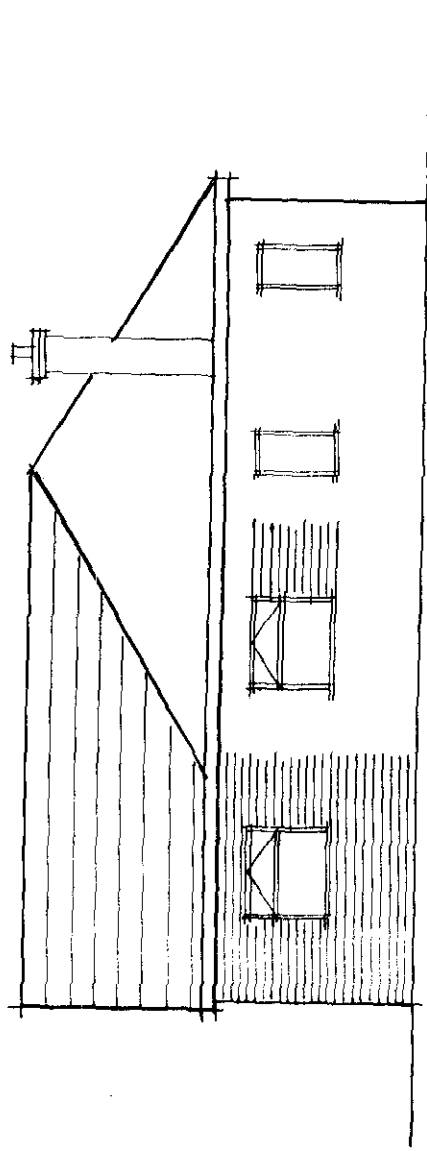


PROPOSED SIDE ELEVATION

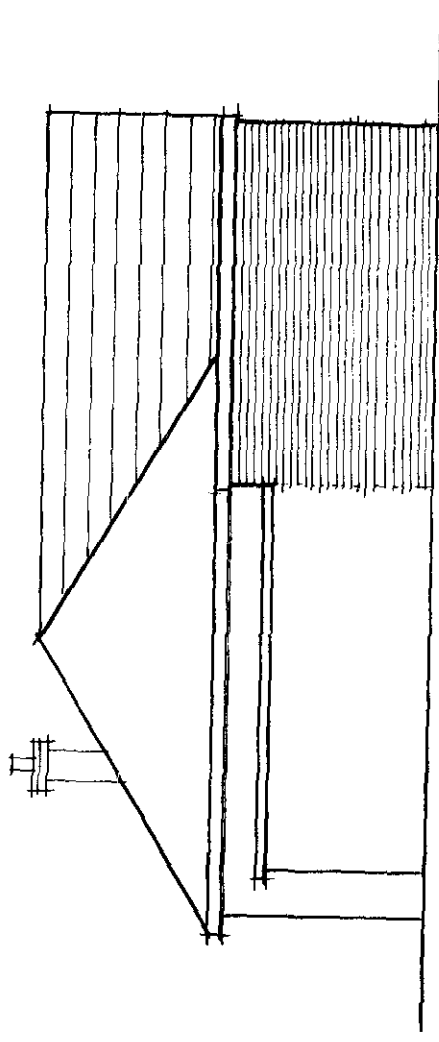


PROPOSED SIDE ELEVATION


B N A 57a St Margarets Road Peterborough PE4 9EA Tel 01733 703320		Date 6/08/01	Scale 1:50	Drawn JRN
Project : EXTENSION TO 13 KEMP STREET CROWLAND		Title : PROPOSED ELEVATIONS		

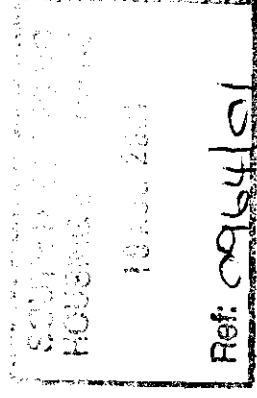


164m

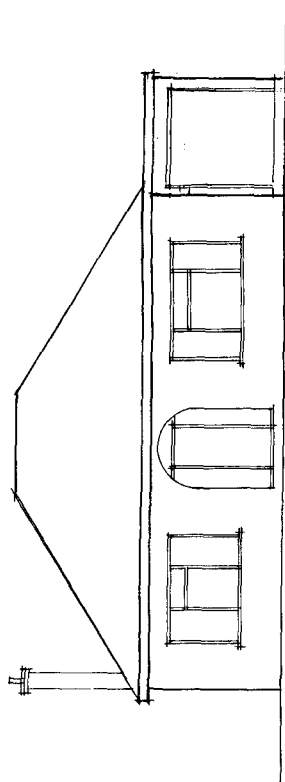


PROPOSED FRONT ELEVATION

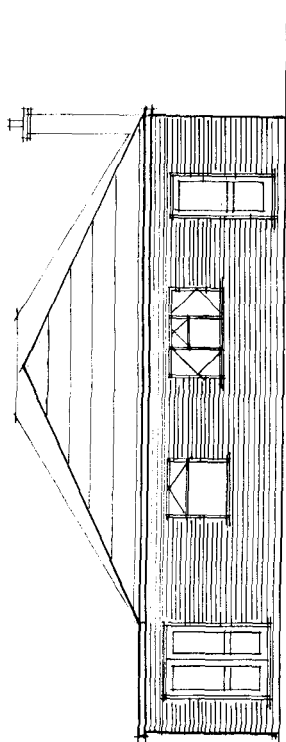

PROPOSED REAR ELEVATION

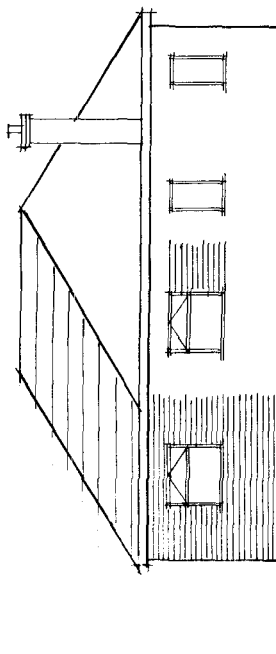


PROPOSED SIDE ELEVATION

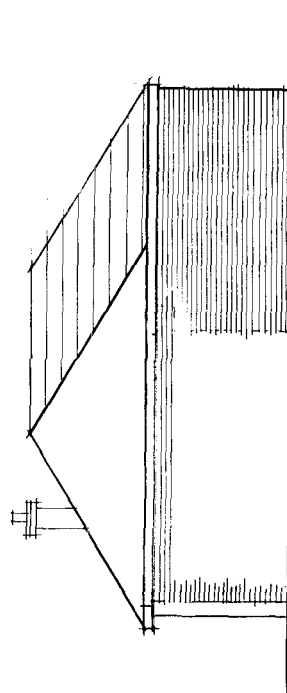


PROPOSED SIDE ELEVATION


B N A 57a St Margarets Road Peterborough PE4 9EA Tel 01733 703320			
Project : EXTENSION TO 13 KEMP STREET CROWLAND			
Title : PROPOSED ELEVATIONS			
Date 6/08/01	Scale 1:50	Drawn JRN	
Drawing No :			2144-09A

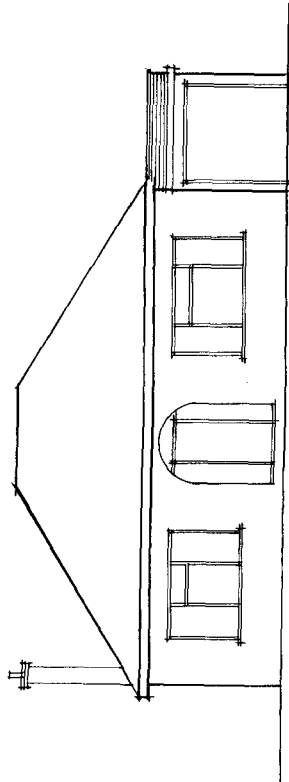


PROPOSED FRONT ELEVATION

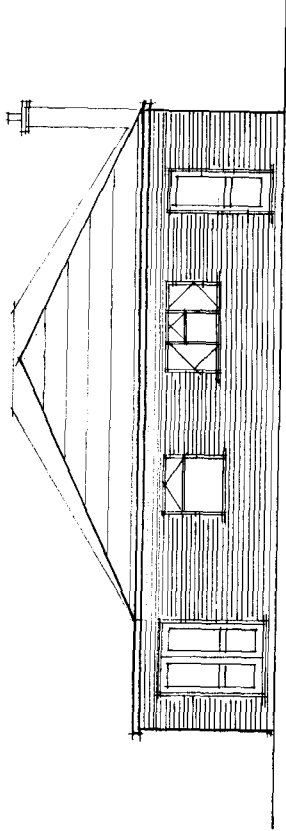

PROPOSED REAR ELEVATION

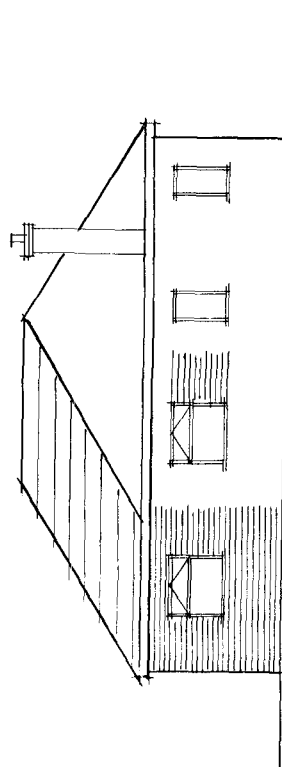

PROPOSED SIDE ELEVATION

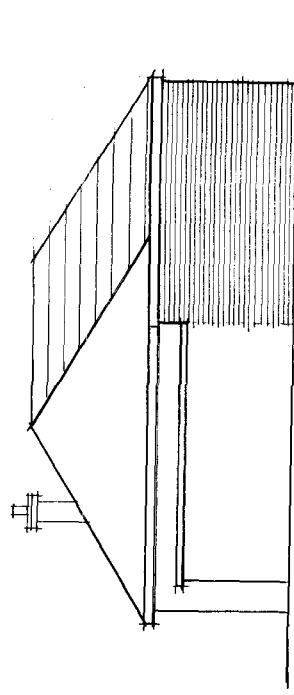

PROPOSED SIDE ELEVATION

SOUTH HOLLAND DC
HOUSING & PLANNING
11 SEP 2001
Ref: 0964101

B N A 57a St Margarets Road Petersham NSW 2045 Tel 01733 703320		Project : EXTENSION TO 13 KEMP STREET CROWLAND	
Date : 06/08/01		Title : PROPOSED ELEVATIONS	
Scale : 1:50		Drawn : JRN	

RECEIVED
A1