




FRONT ELEVATION 1:100

SIDE ELEVATION (EAST)


SIDE ELEVATION (WEST)

REAR ELEVATION 1:100


SHDC
Planning & Development
14 JUL 2004
Ref: 0966/04

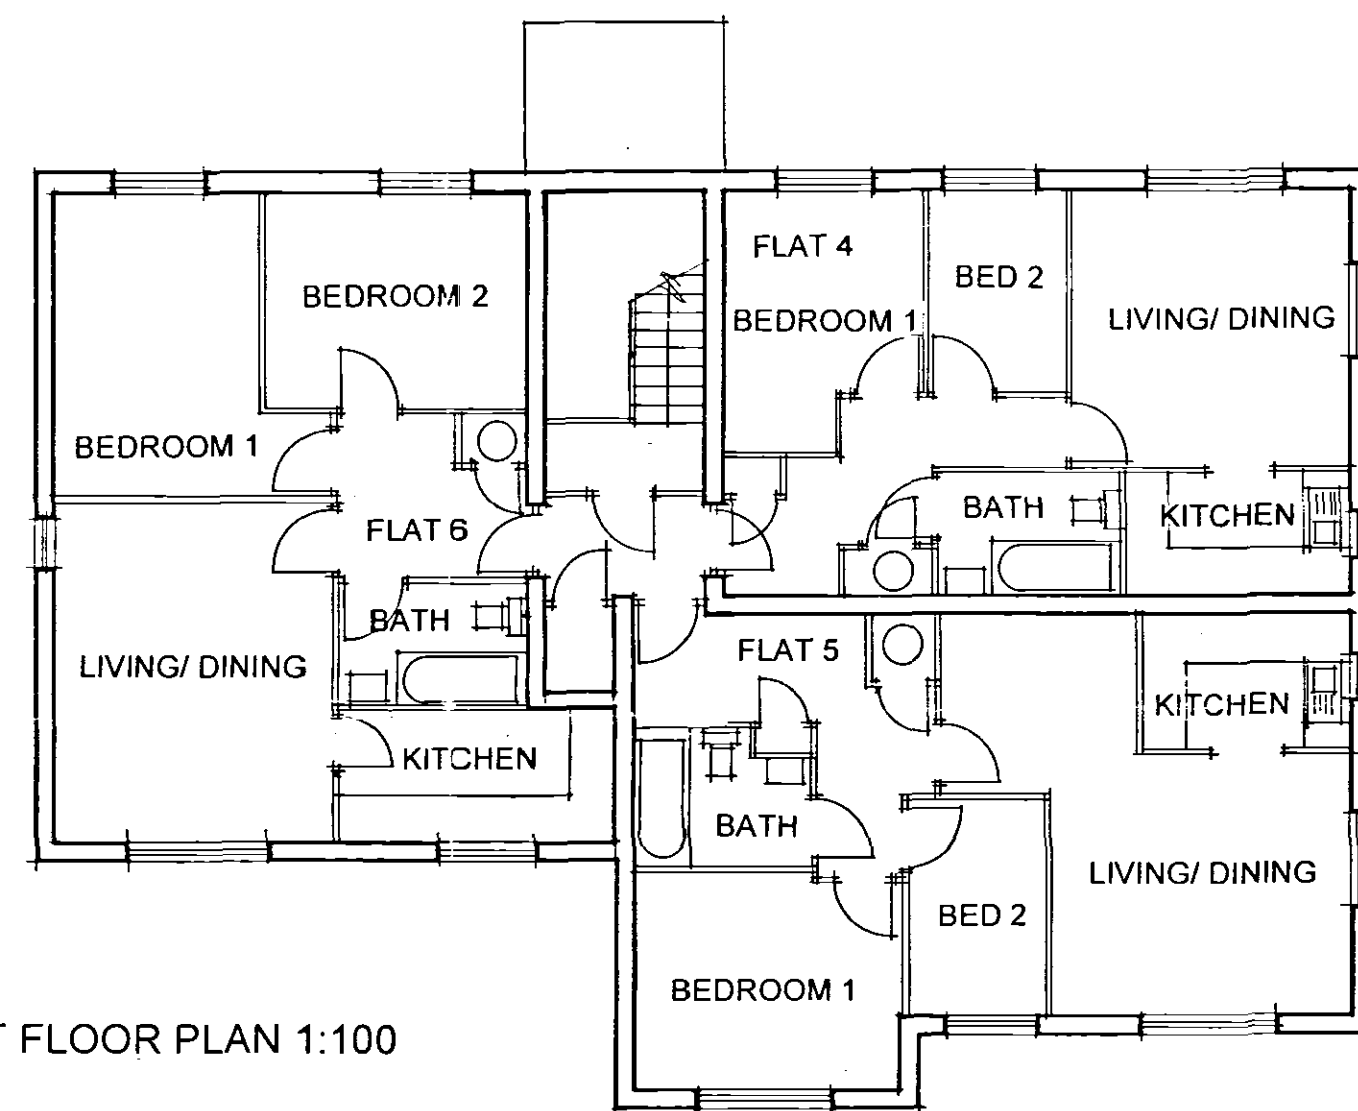


FIRST FLOOR PLAN 1:100

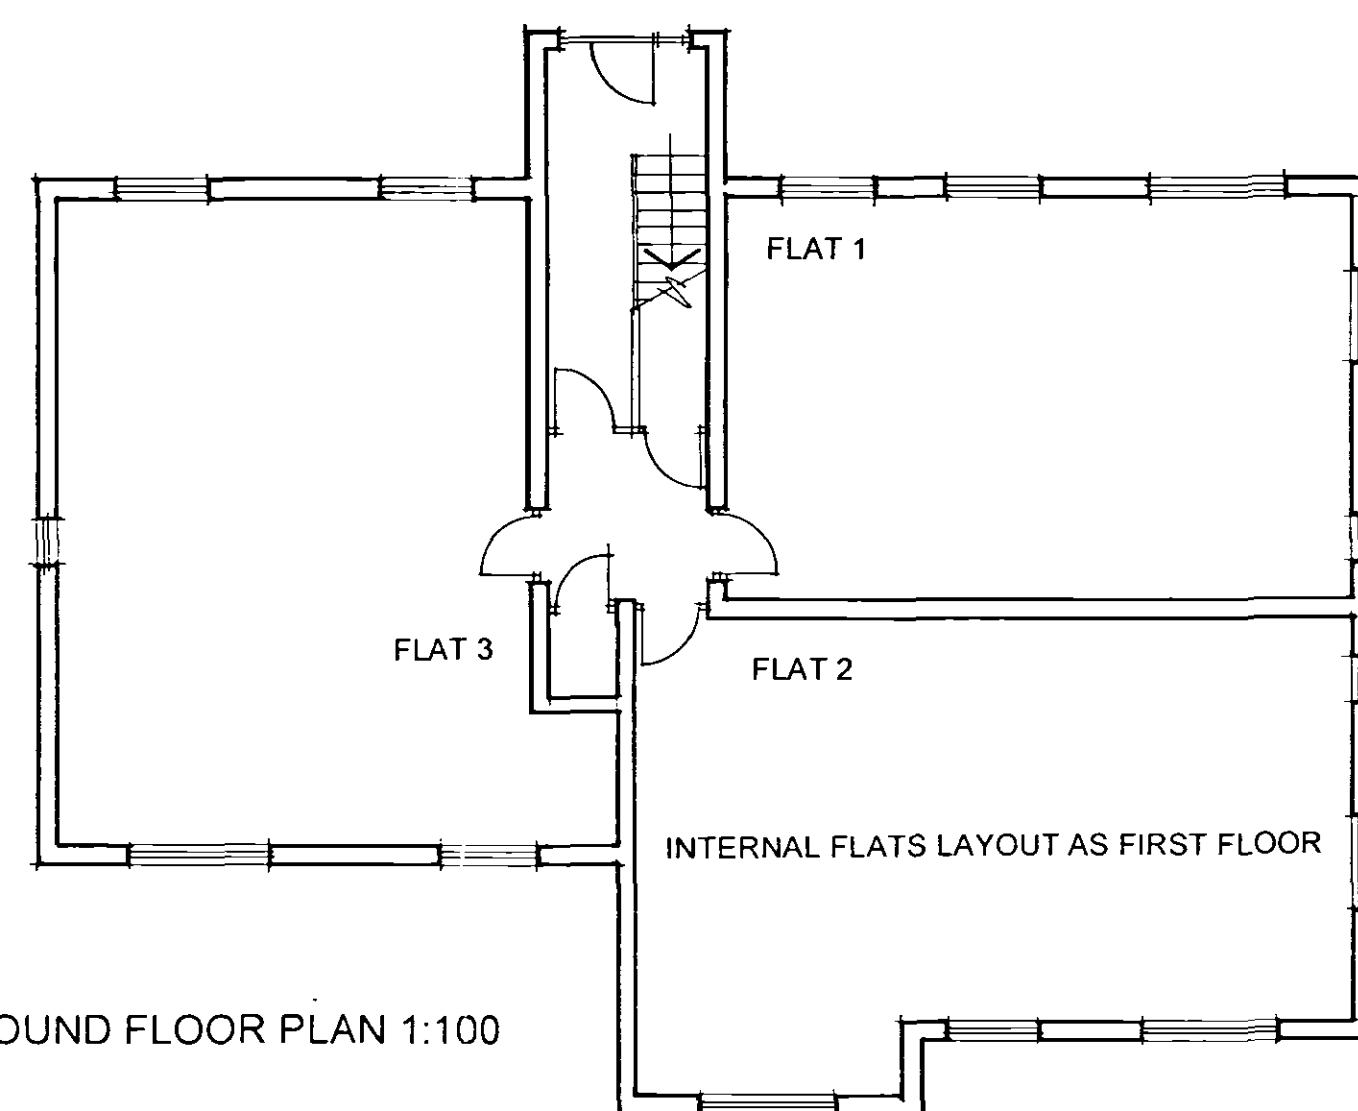

GROUND FLOOR PLAN 1:100

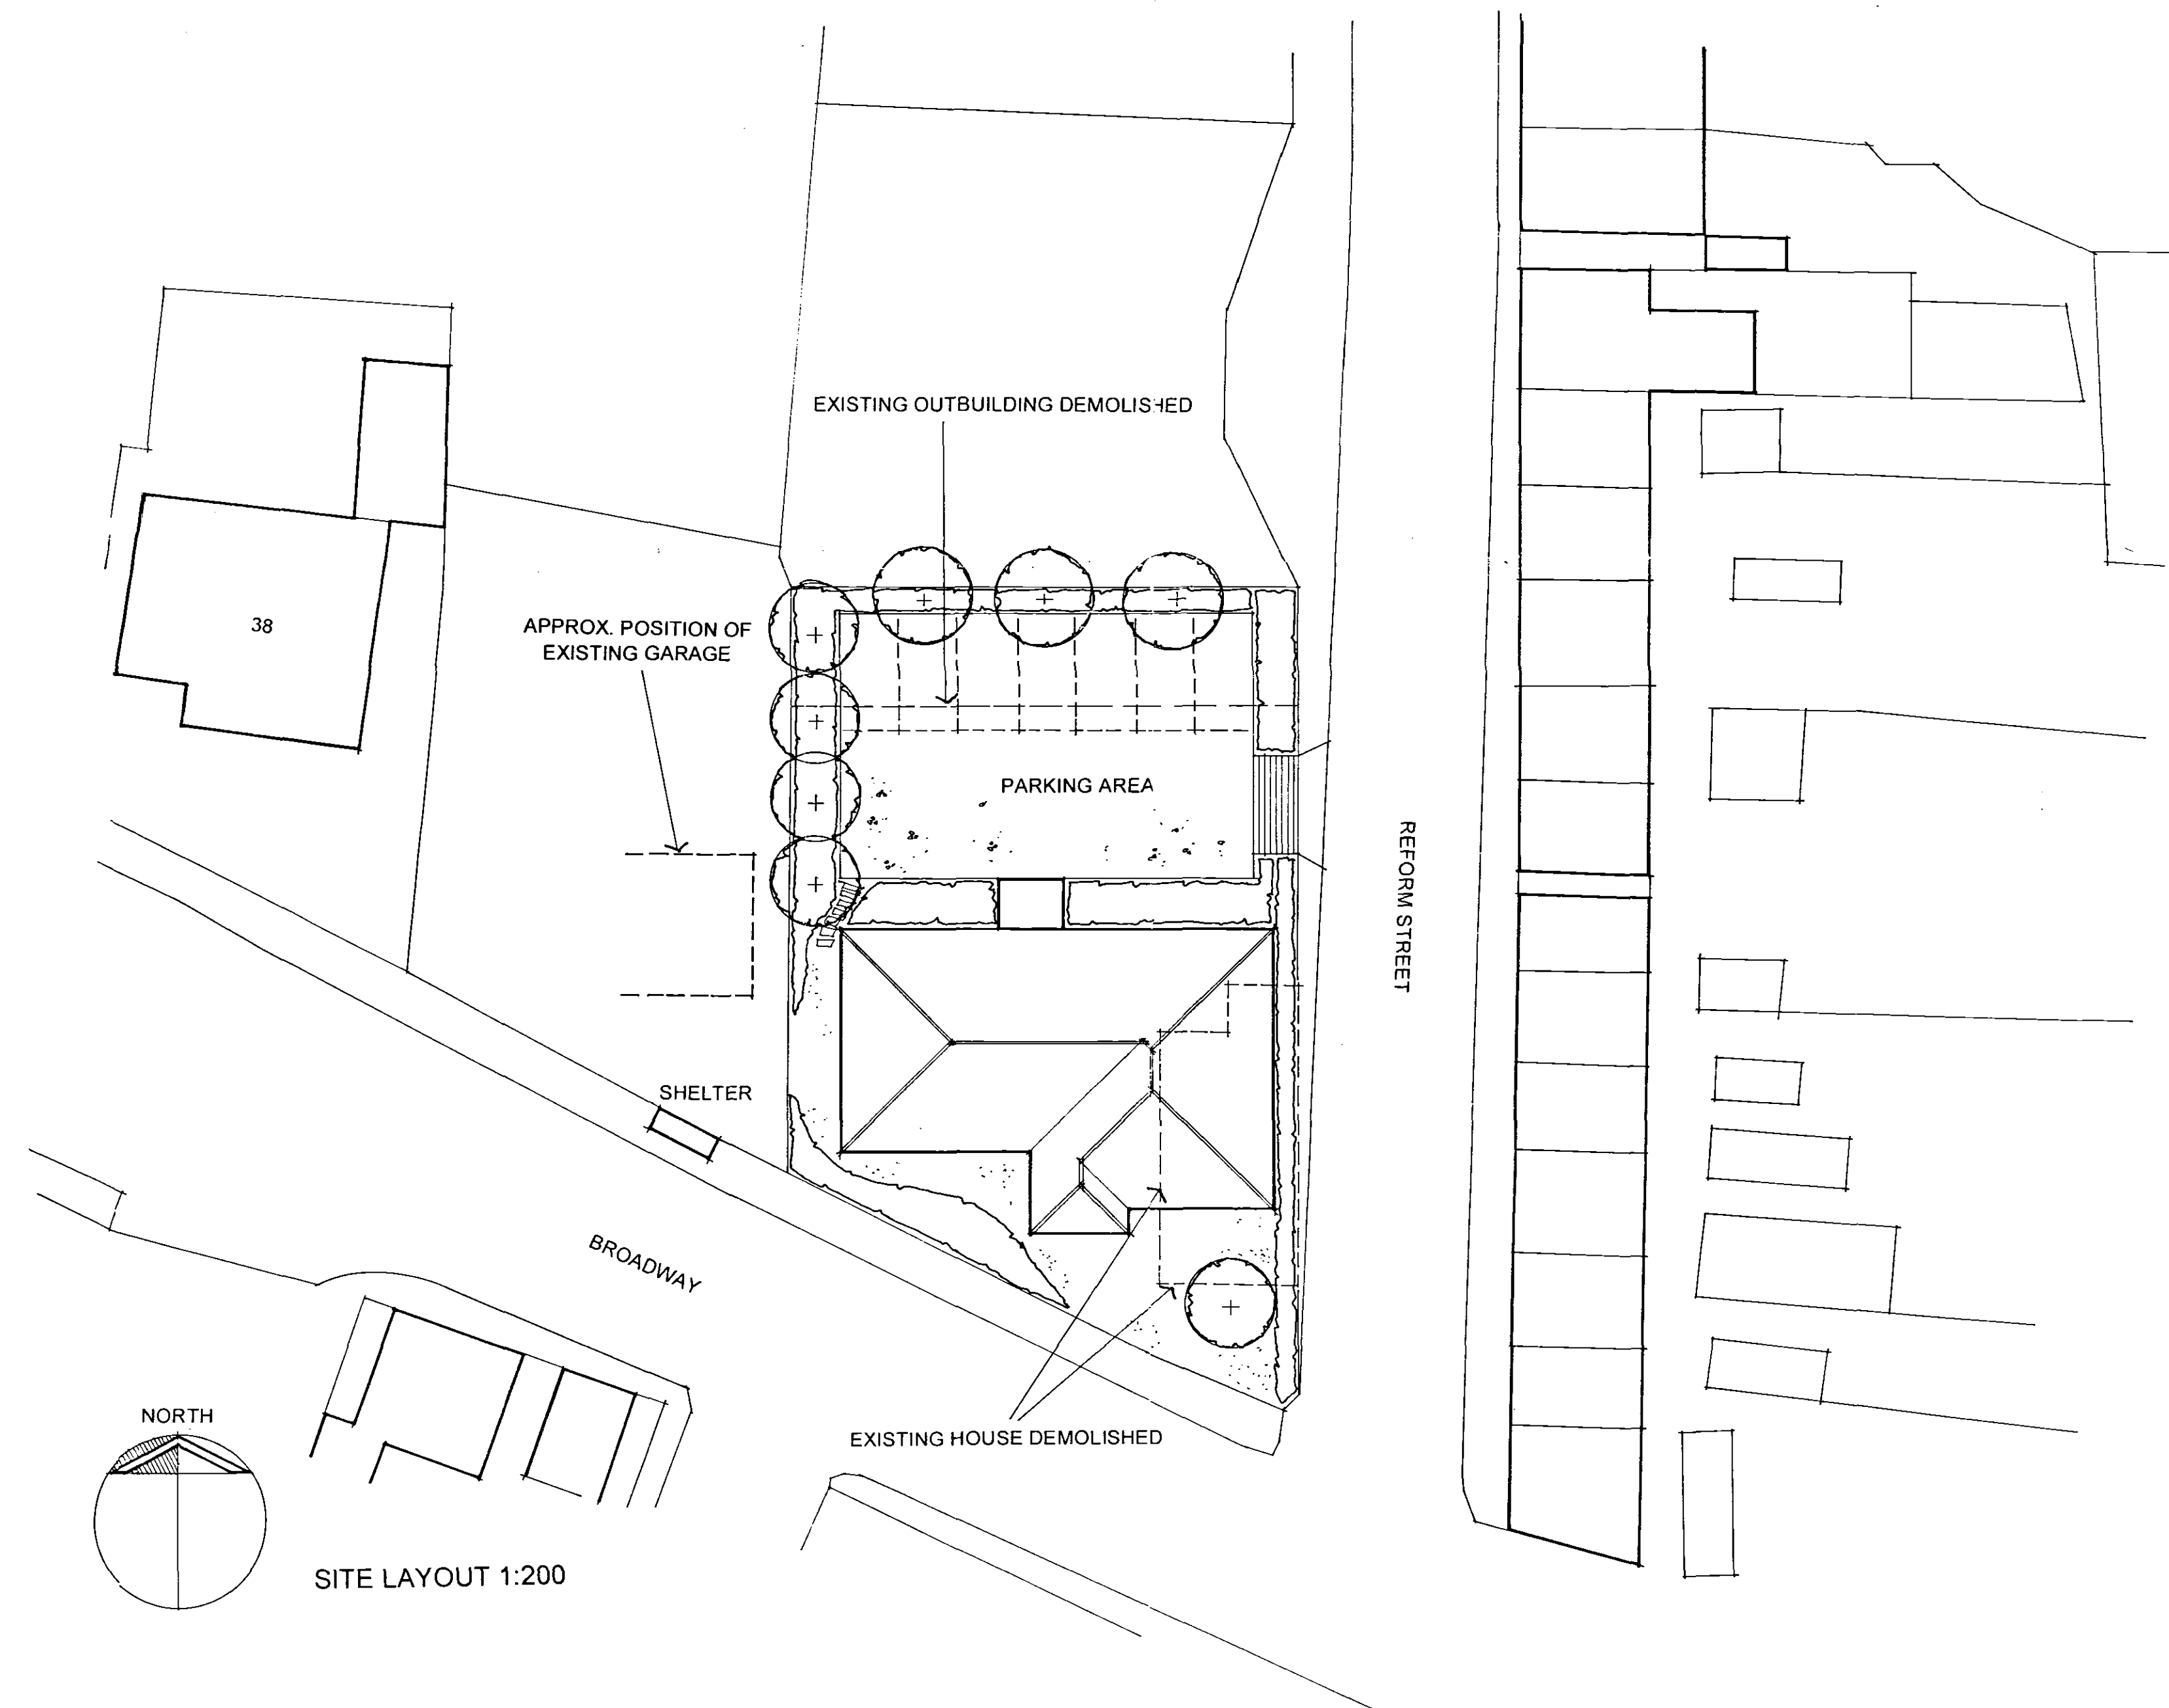

SITE LAYOUT 1:200

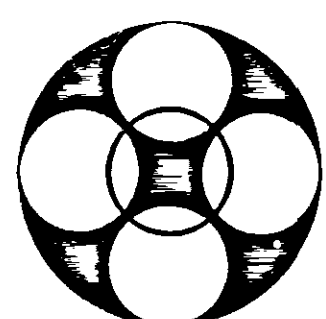

40 BROADWAY CROWLAND
POTENTIAL RESIDENTIAL DEVELOPMENT
FLATS SCHEME
SCALE APRIL 2004
DRAWING NO. 1174 AK005

DAVID TURNOCK ARCHITECTS

Datum House 3 Commerce Road Lynch Wood Peterborough PE2 6LR
Phone 01733 393010 Fax 01733 393013