



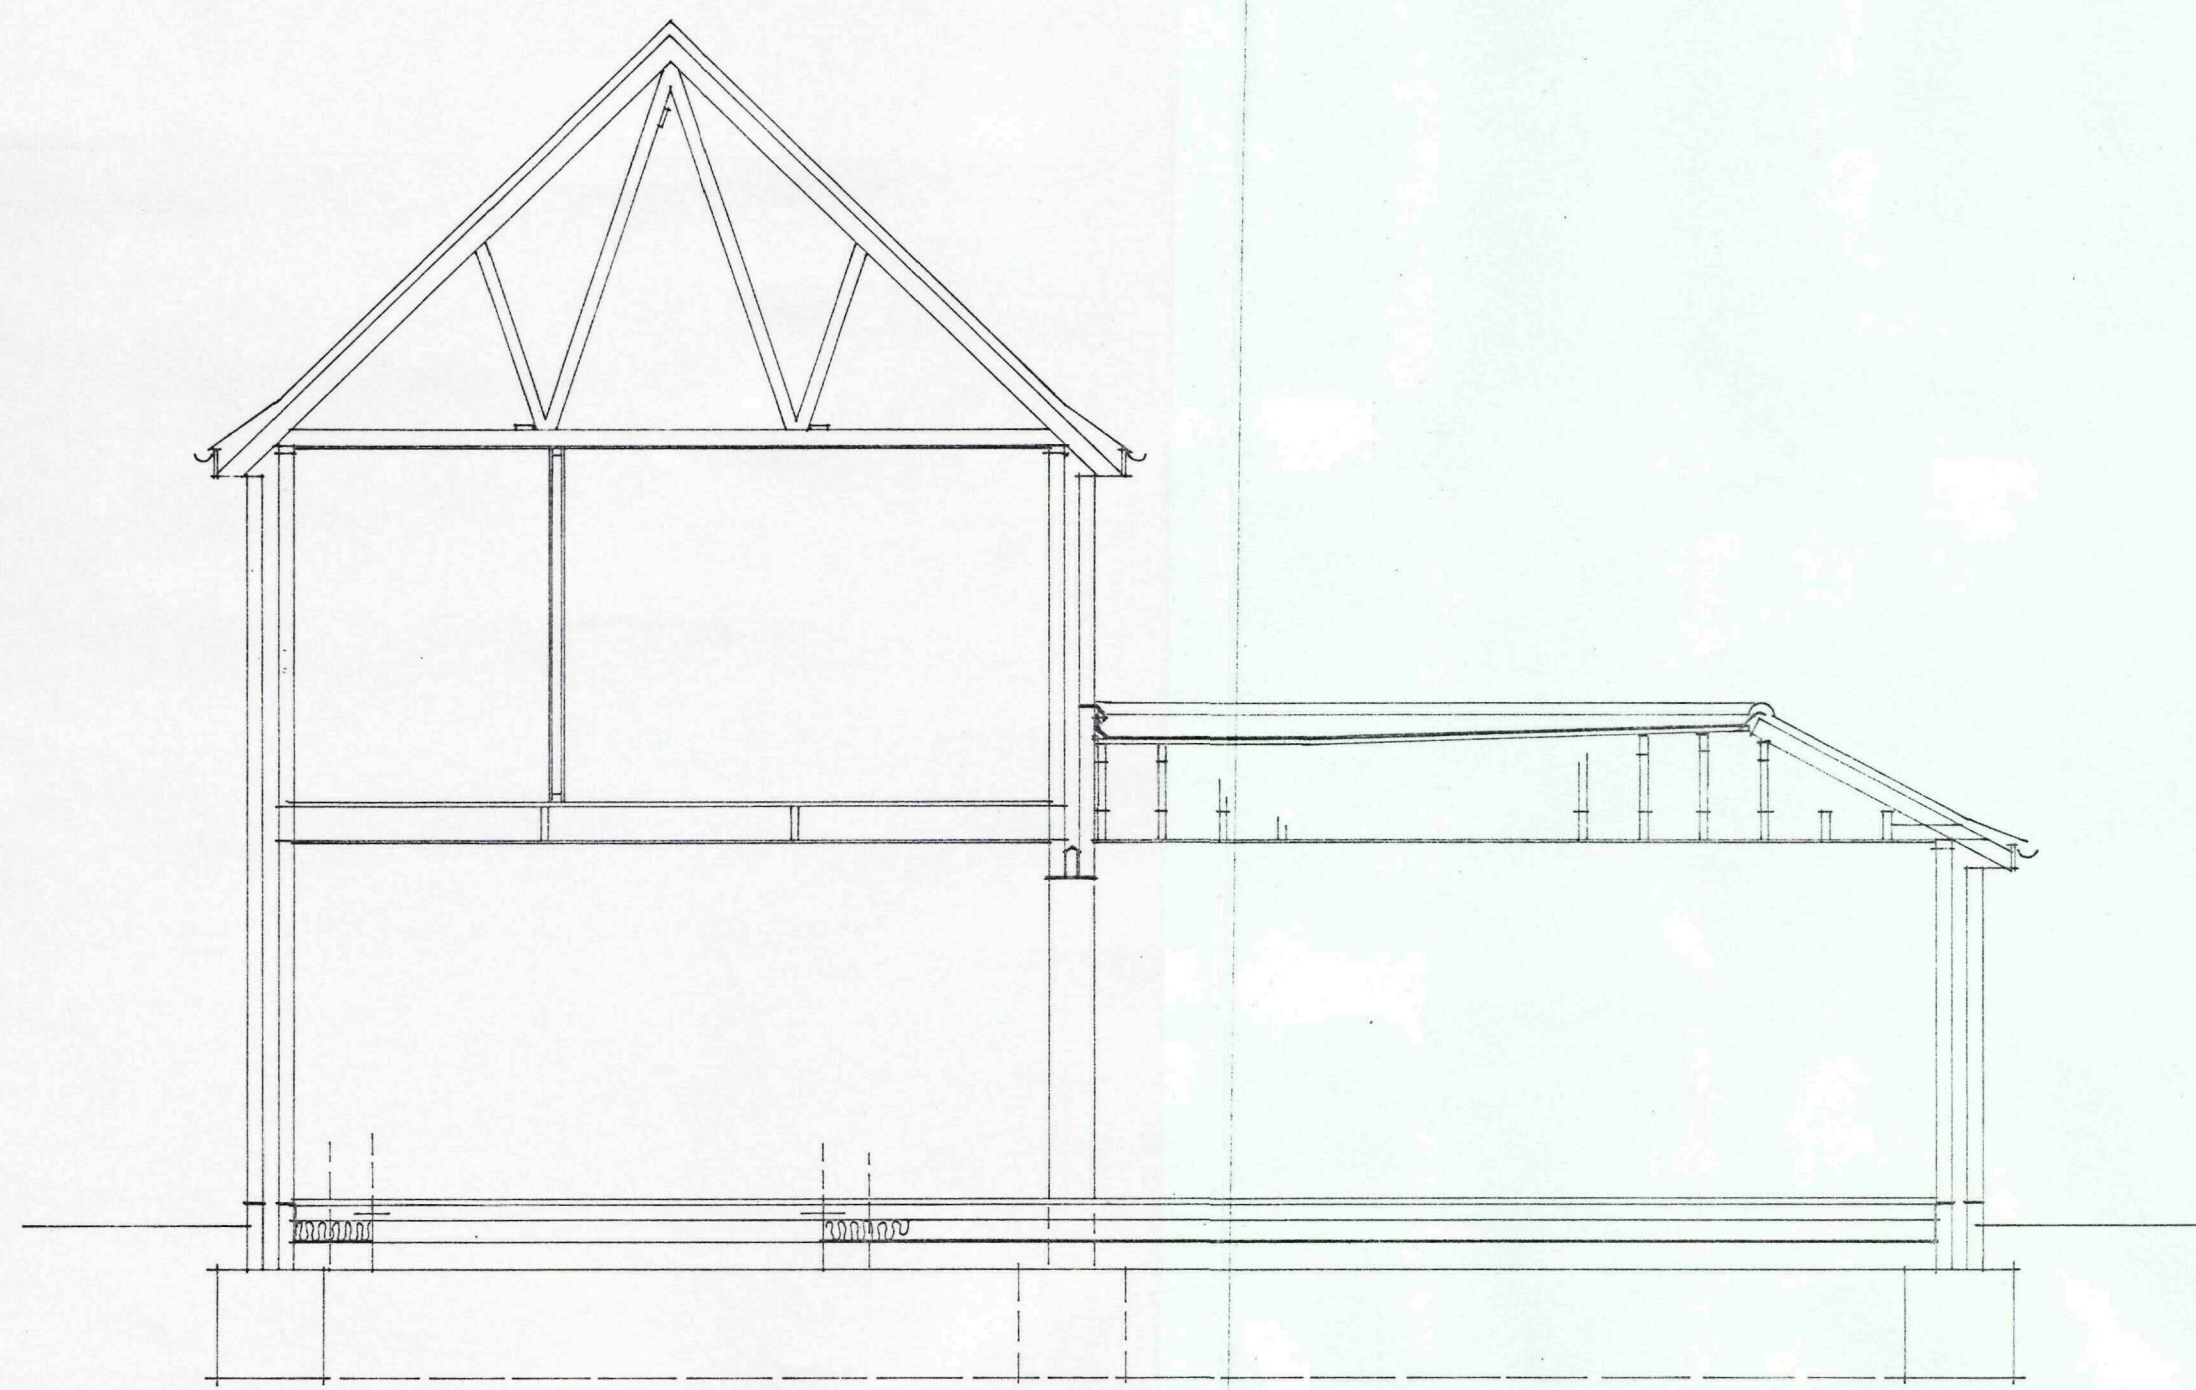


SECTION.


5.615 5.886 2.25 2.25
303 5.009 303 5.582 303

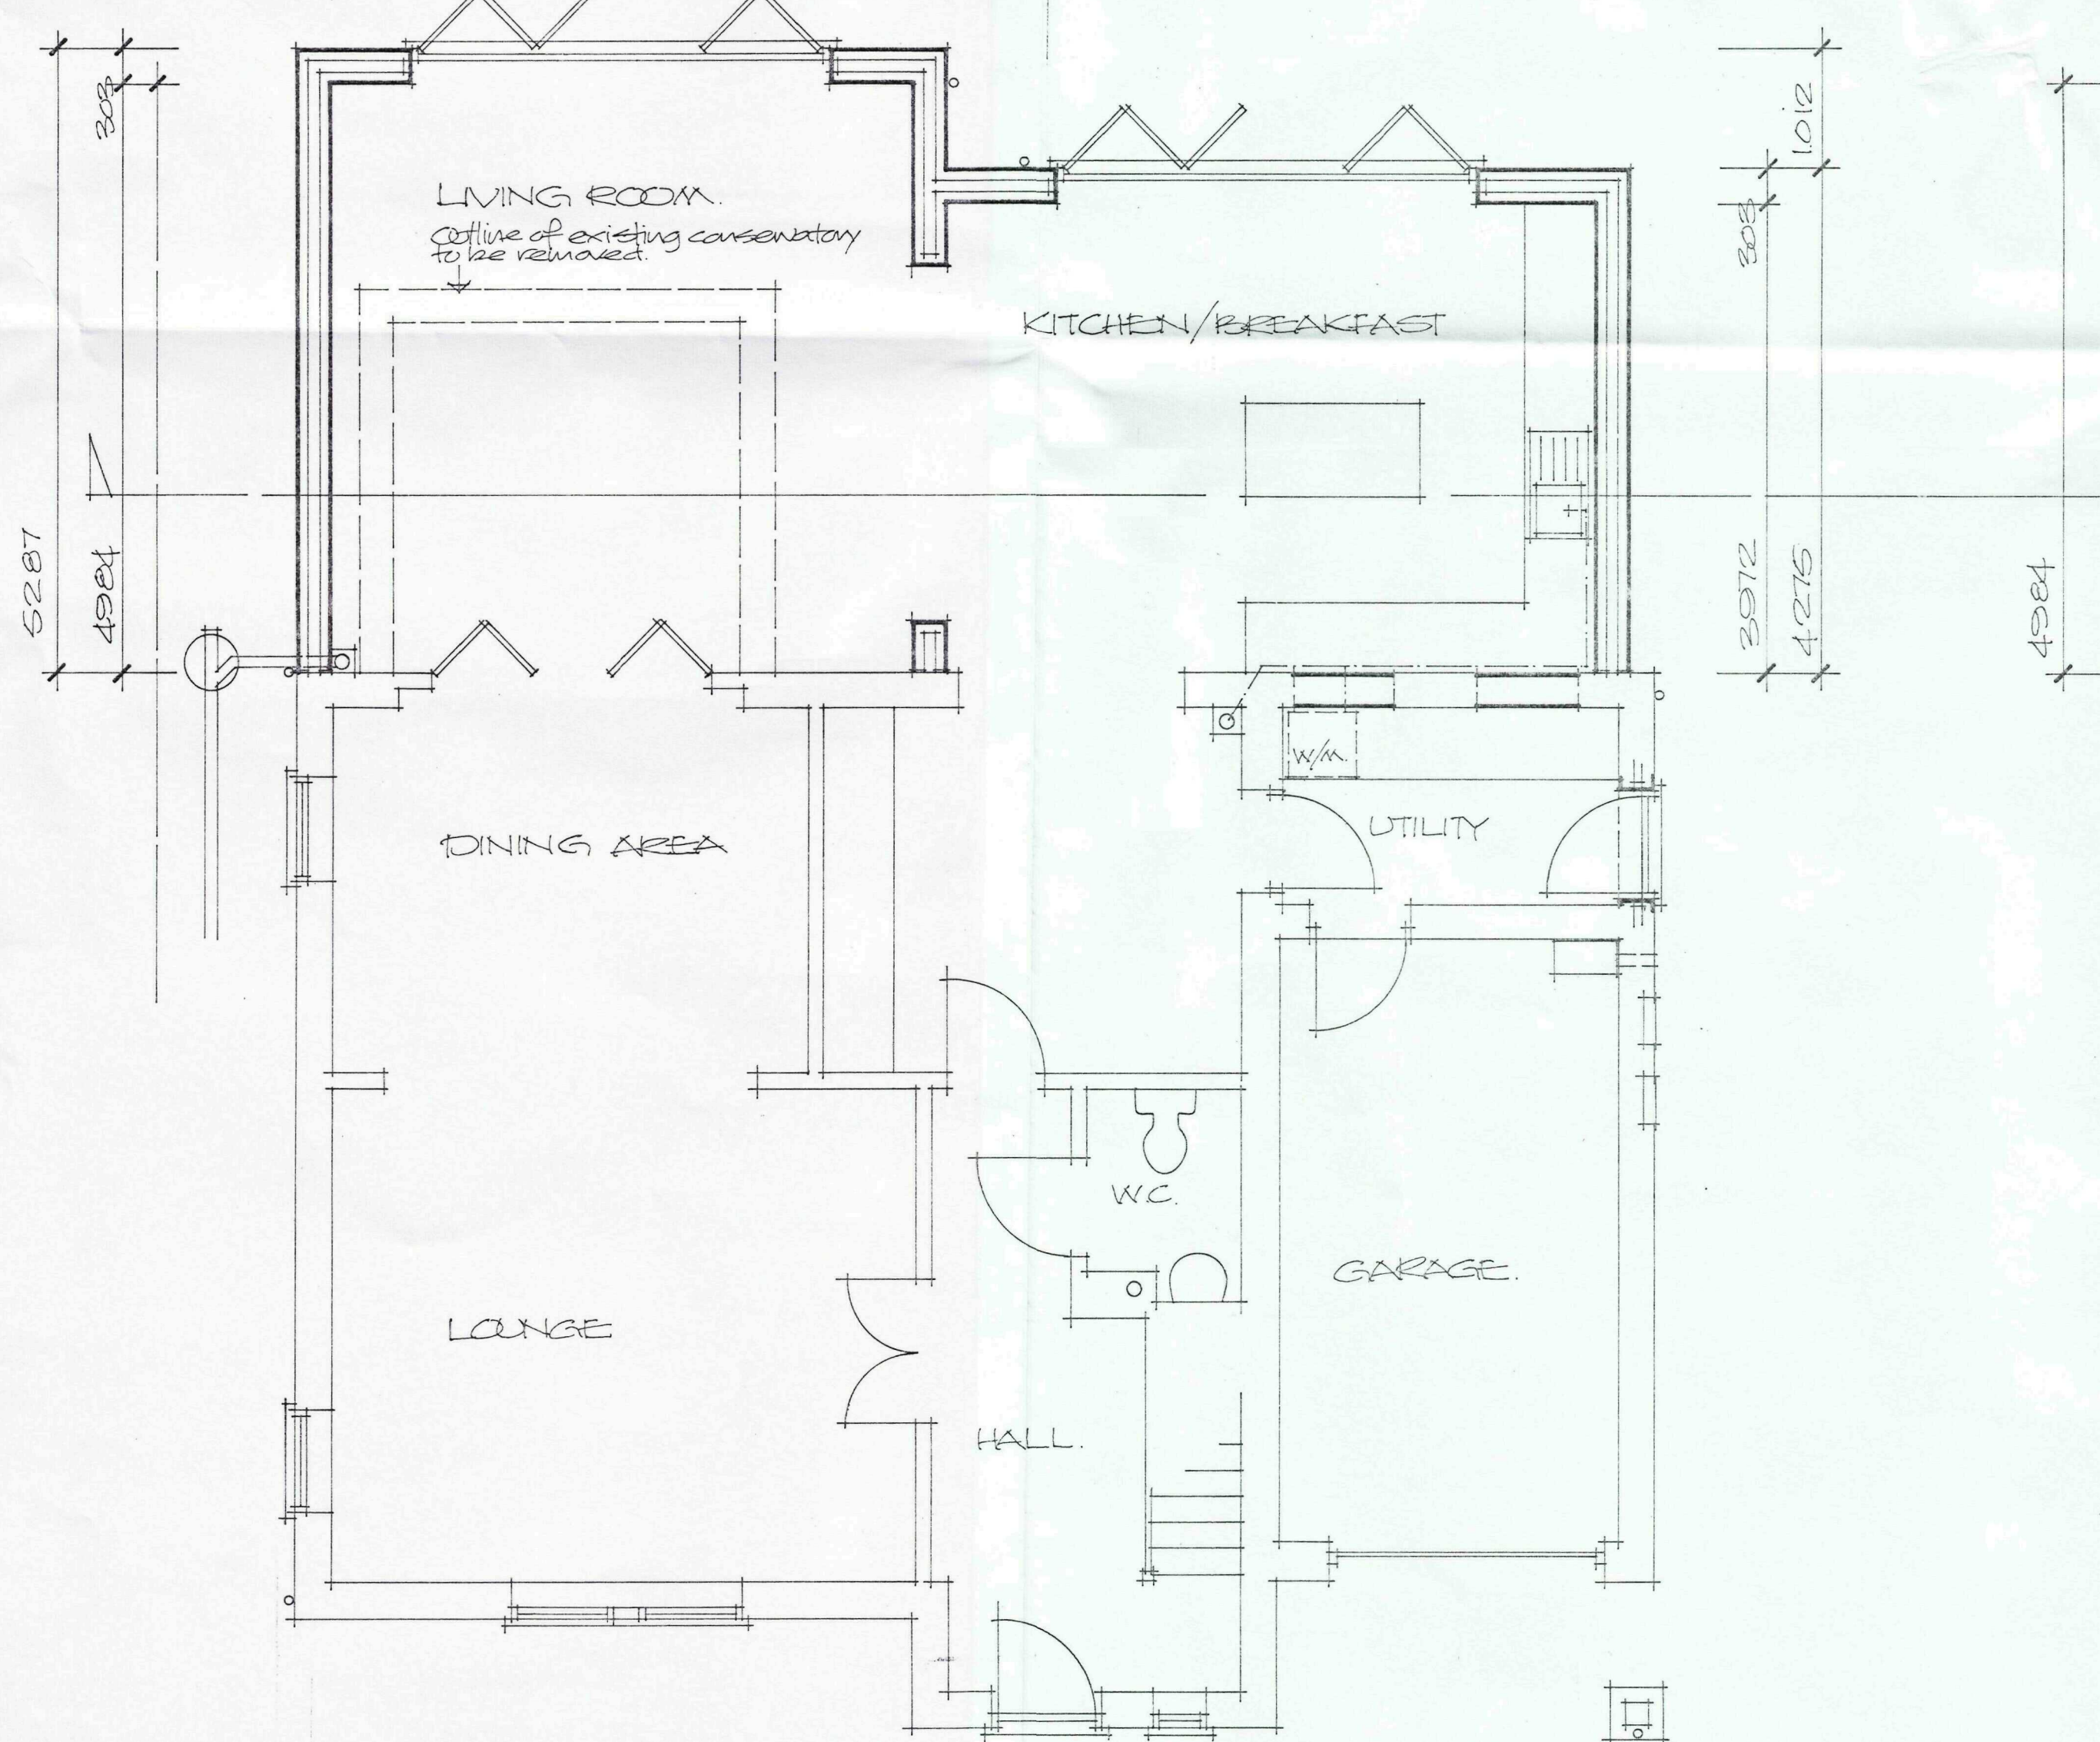



REAR ELEVATION

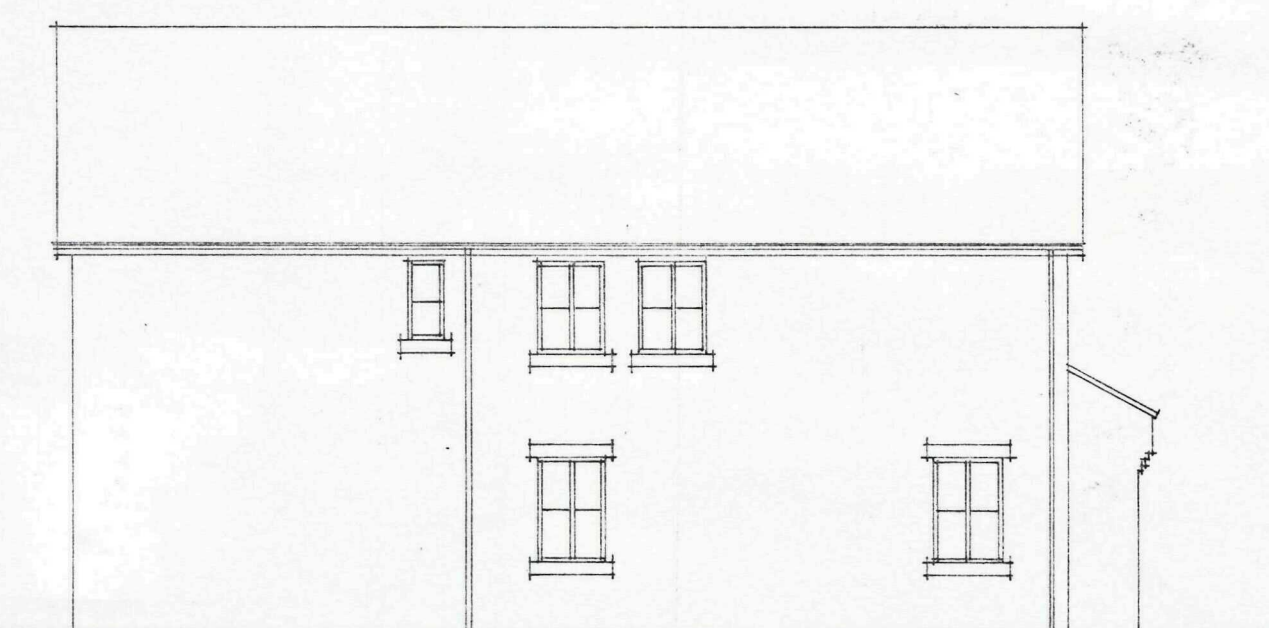


SIDE ELEVATION (WEST)

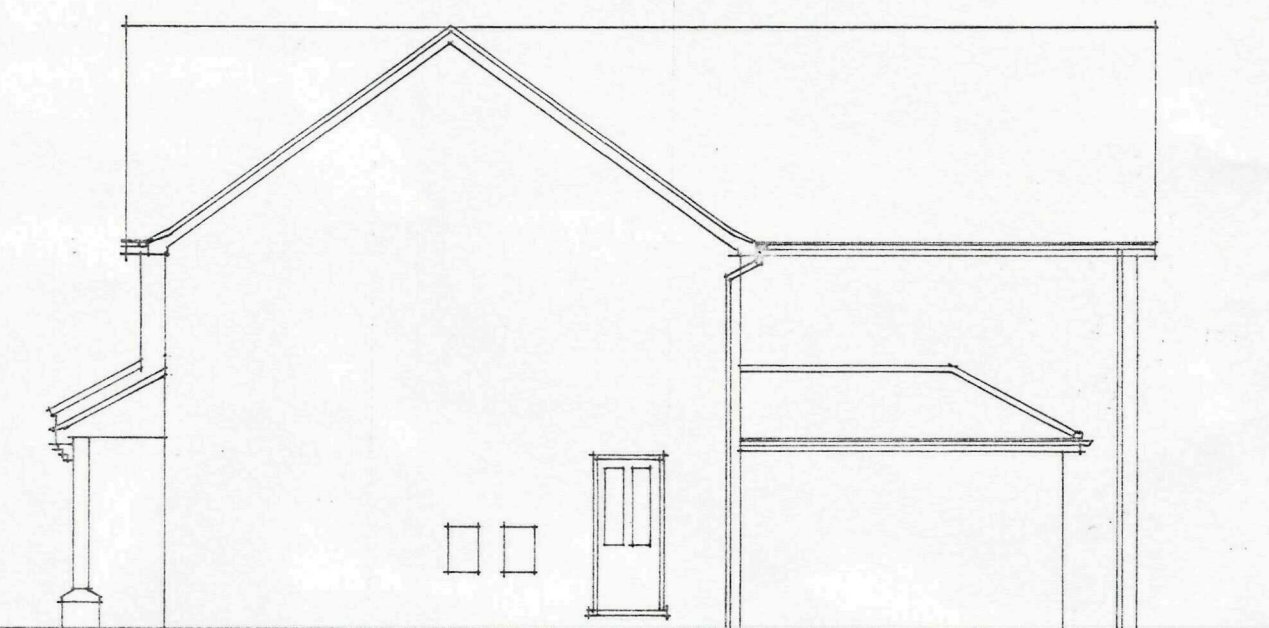

SIDE ELEVATION (EAST)

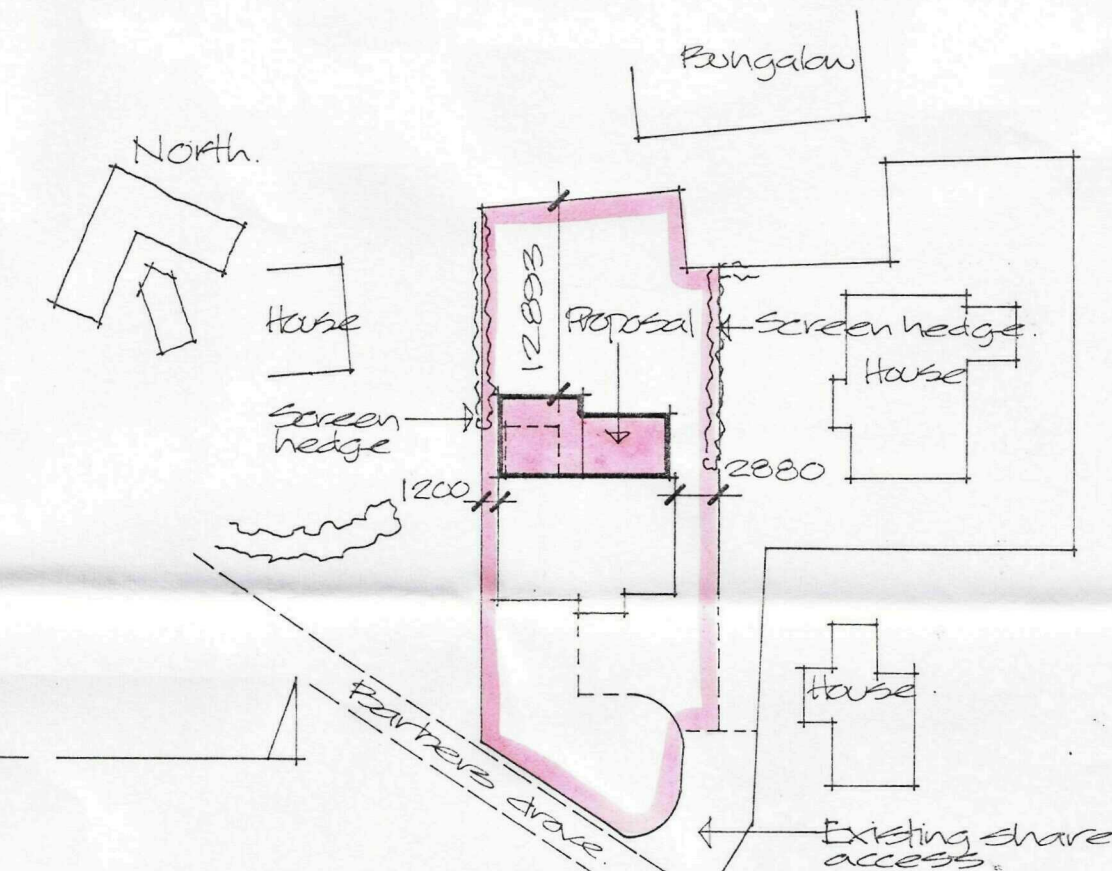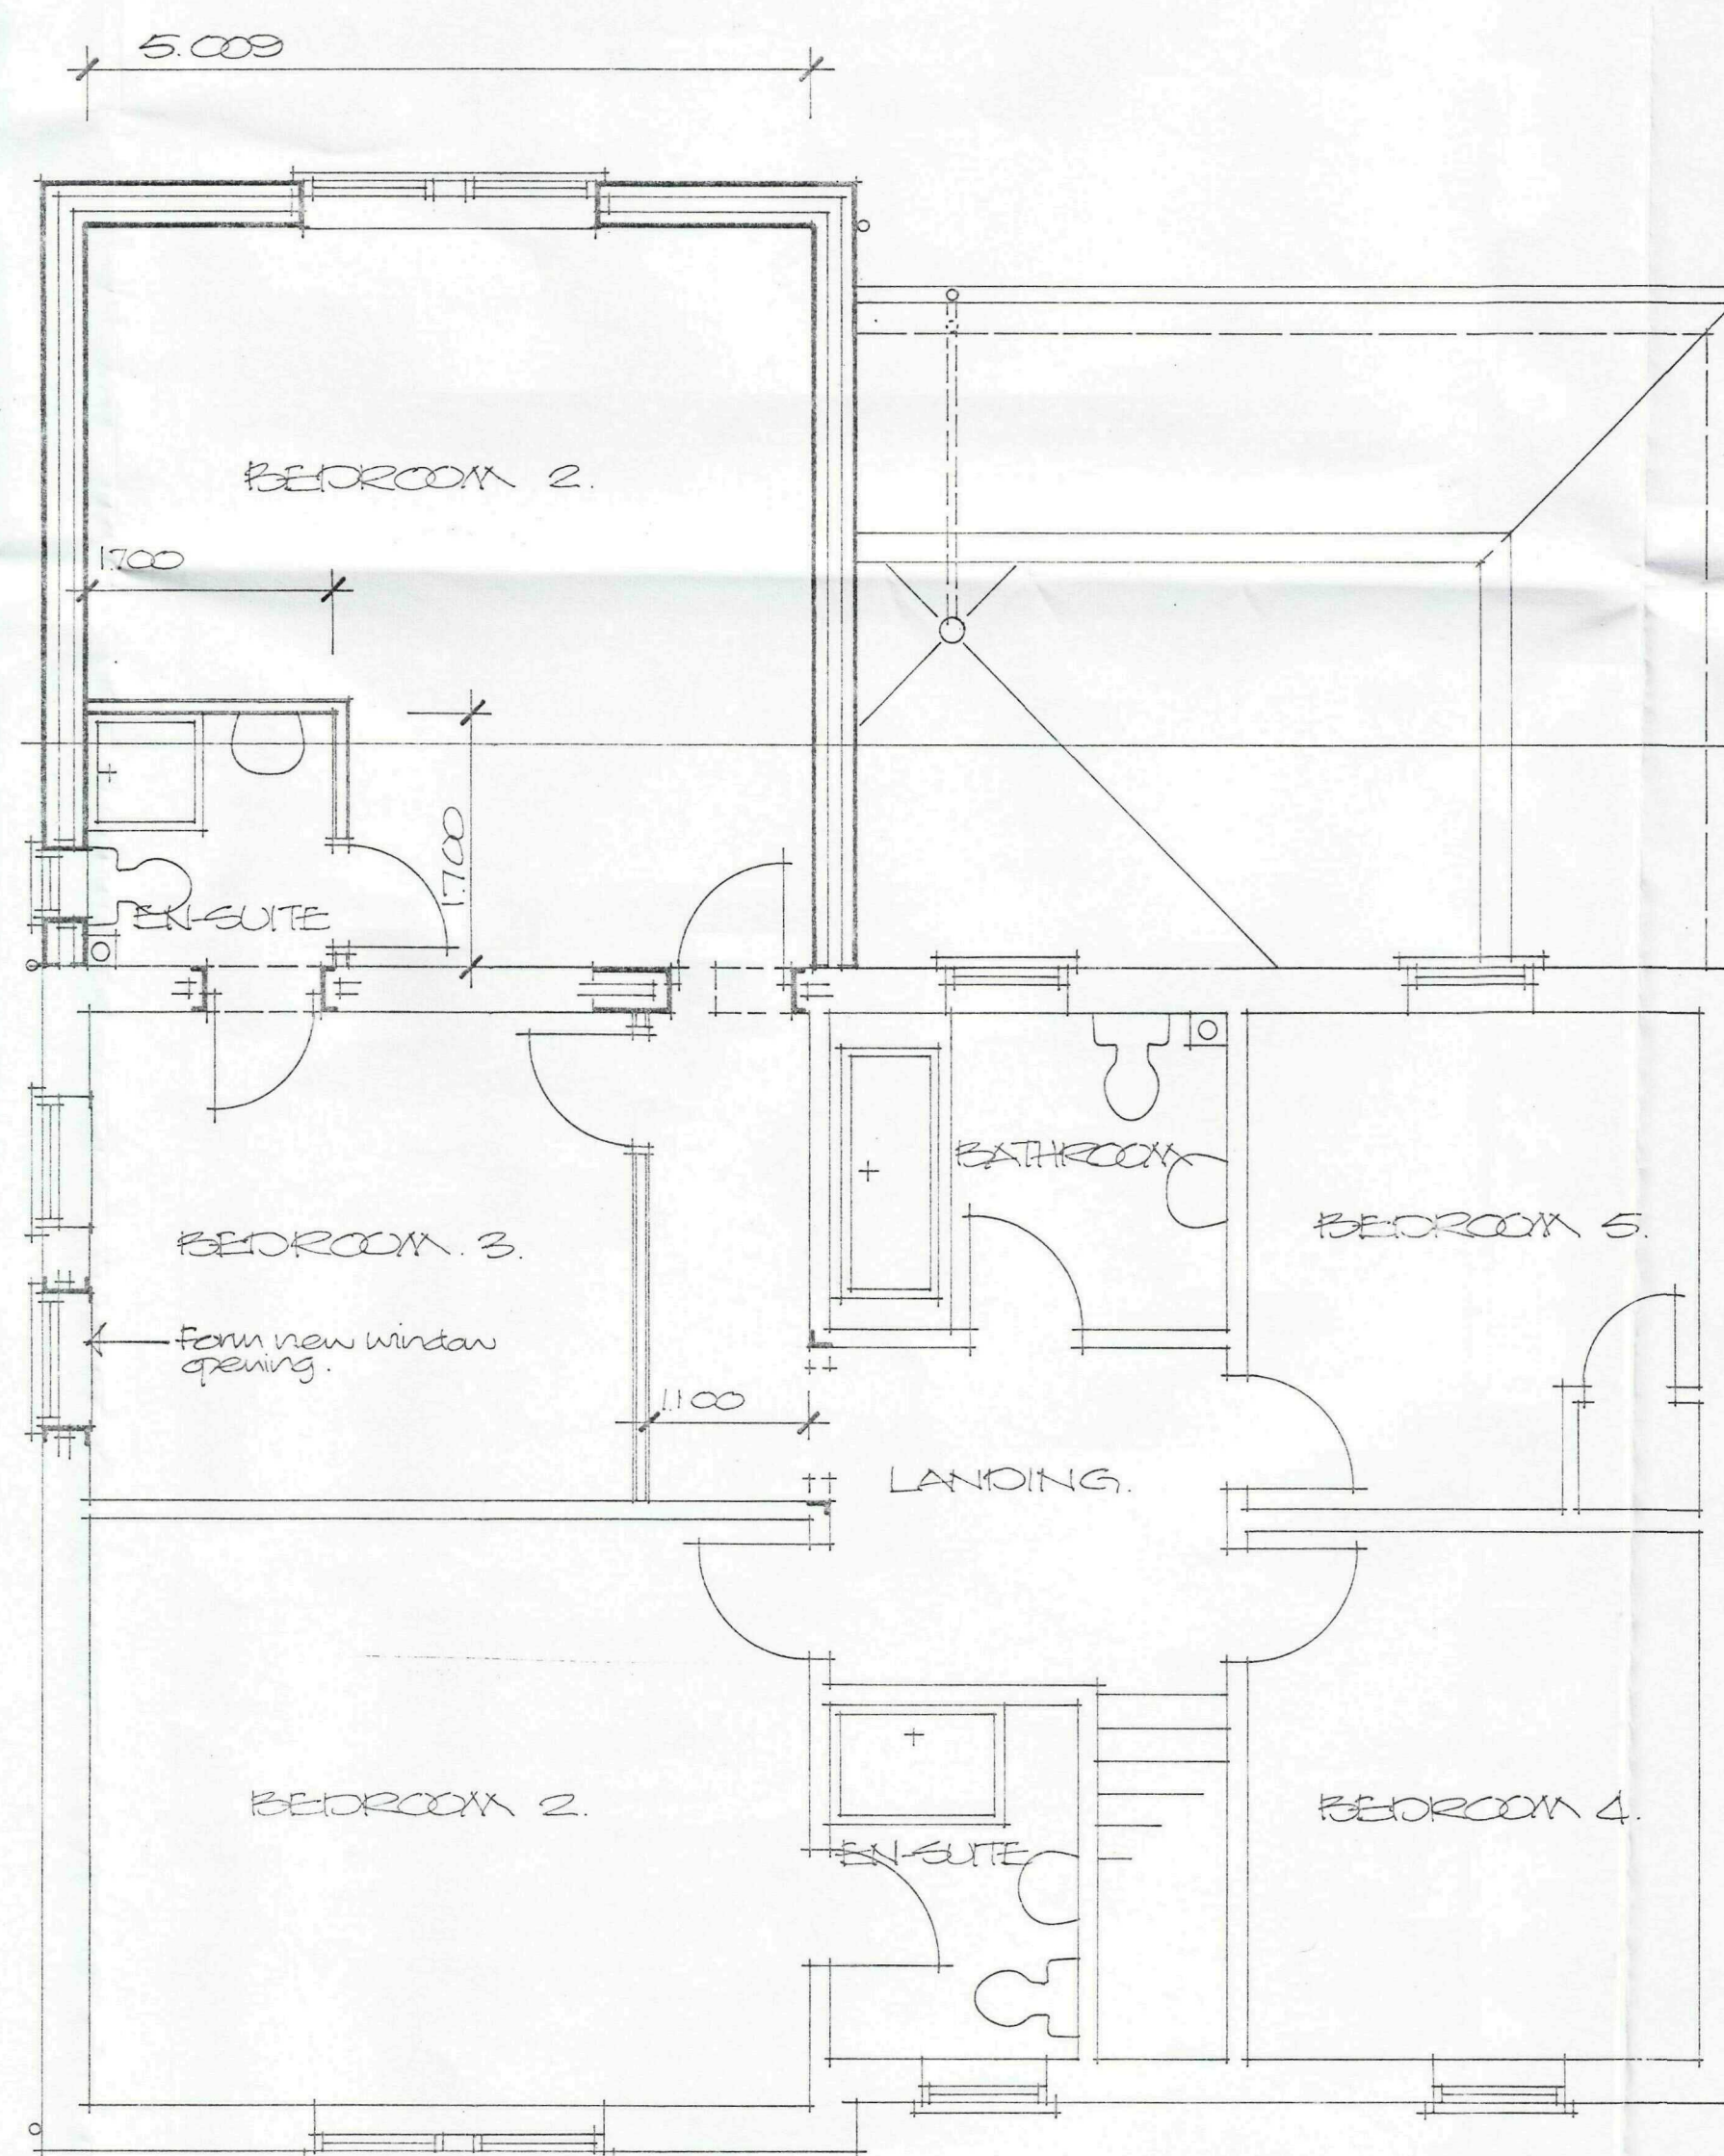

BLOCK PLAN
Scale 1:500

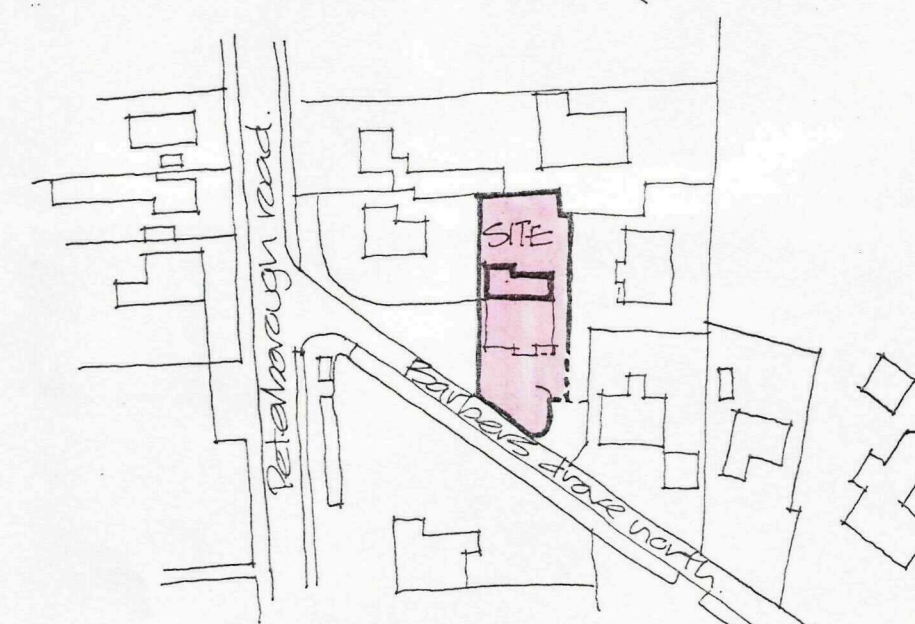

LOCATION PLAN Scale 1:250

Finishes:

Walls: Facing bricks to be match existing.

Roof: Interlocking concrete tiles to match existing. Main roof pitch to match existing, pitched section of roof above new kitchen / breakfast area to be approx. 27.5 degrees to be similar to pitched roof above front entrance.

Windows & doors/frames:
To be formed in UPVC. Colour white to match existing.

Project
**PROPOSED EXTENSIONS AND
ALTERATIONS TO HOUSE,
1 BARBERS DROVE NORTH,
CROWLAND.**

Client
MR & MRS C D'SOUZA

ALAN HORNSBY
ARCHITECTURAL SERVICES LTD
"Little Acre"
35 Peak Hill, Cowbit,
Spalding, Lincs. PE12 6AW
Tel. Holbeach (01406) 380591

Scale 1:50 & 1:100 Drg. no. 09/27/05
Date November 2009