



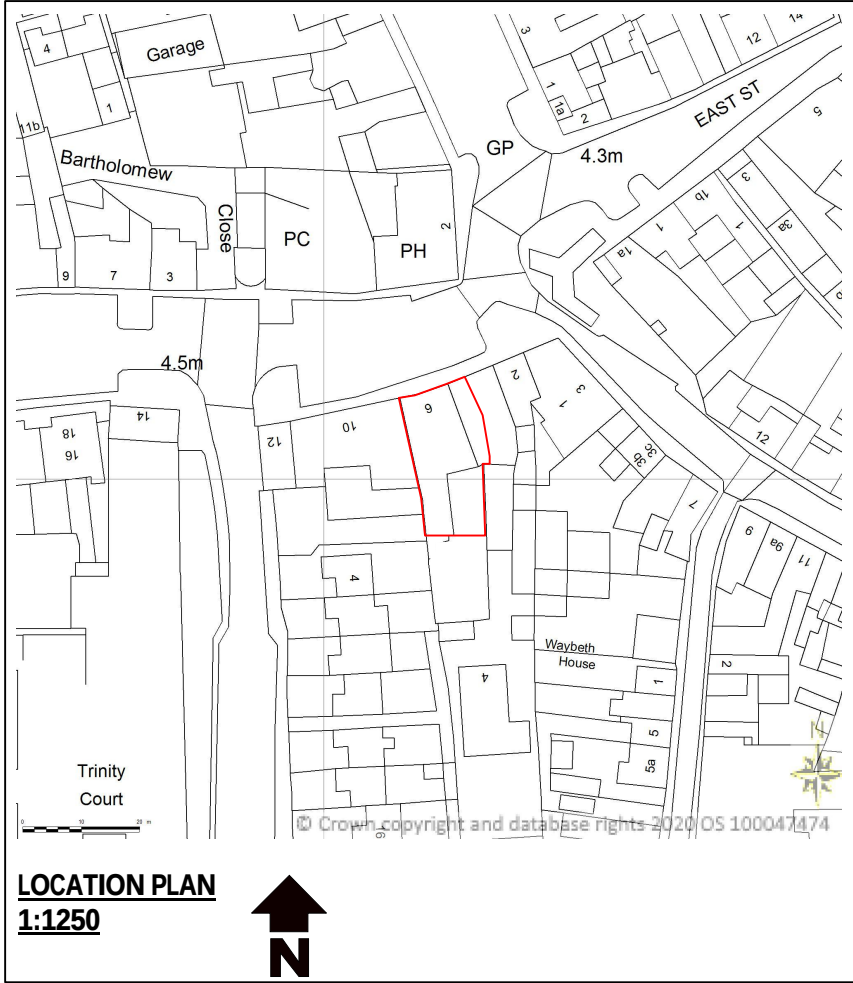

R P DESIGN LIMITED ARCHITECTURAL AND STRUCTURAL SERVICES 33 LAUNDE ROAD, OADBY, LEICESTER, LE2 4HH TEL: (0116) 229 9328 FAX: (0116) 229 9328 MOB: 0751 1088448 E-Mail: rpdesignltd@hotmail.co.uk WEB: rp-design.co.uk		
Drawn By:	Scale:	Date:
RP	1:1250; 1:200; 1:100 @A1	OCTOBER 2020
Project:		
CHANGE OF USE FROM EXISTING ANCILLARY RESIDENTIAL ACCOMMODATION TO GROUND FLOOR RETAIL UNIT TO 3 SELF- CONTAINED FLATS (2 x 1-Bed)(1 x 2-Bed)		
Site Address:		
6 WEST STREET, CROWLANDS, SPALDING, PETERBOROUGH, PE6 0ED		
Job:		
Drawing:		
LOCATION PLAN; SITE PLAN; BLOCK PLAN		
Drawing No:		
RPD/OCT/2020/098/02		
<small>This Drawing And Works Shown Are The Copyright Of R P Design Limited And Not Be Reproduced Except By Written Permission THIS DRAWING IS FOR REFERENCE ONLY, PLEASE REPORT ANY DISCREPANCIES TO THE DESIGNER BEFORE ANY WORKS COMMENCE. ALL DIMENSIONS TO BE CHECKED ON SITE BEFORE ANY WORKS COMMENCE. © COPYRIGHT</small>		

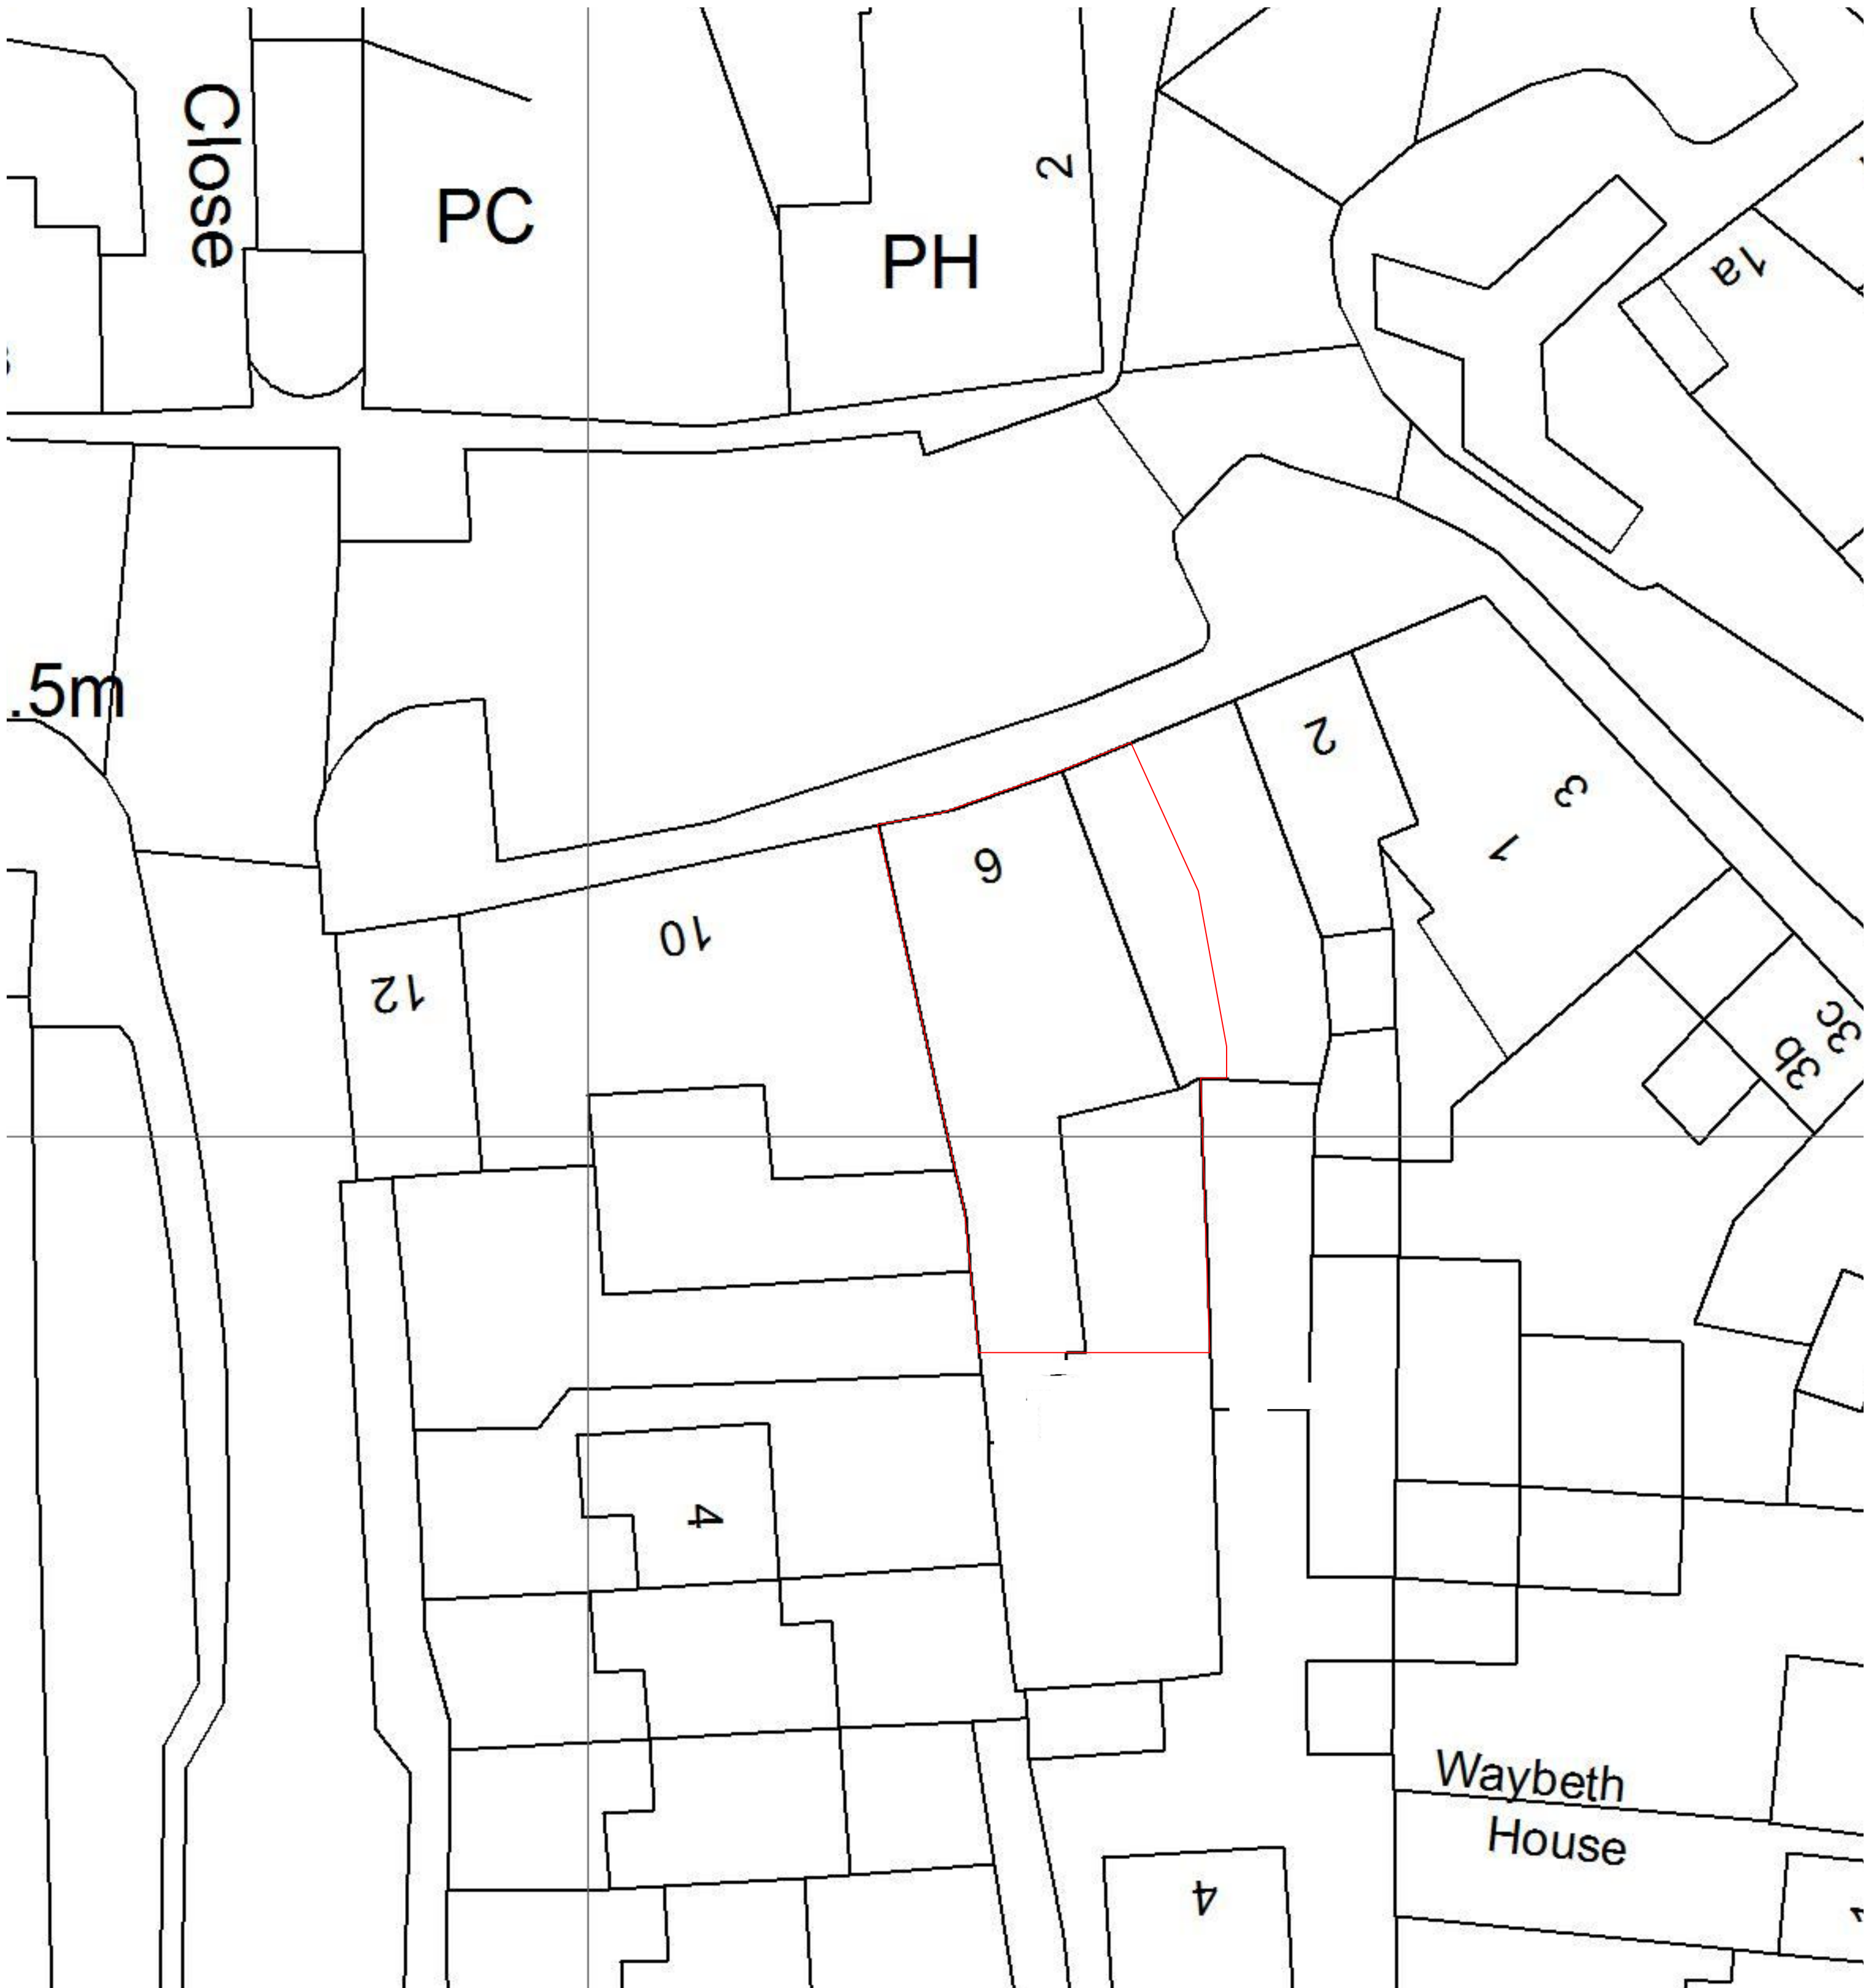