



NOTES:

1. DO NOT SCALE FROM DRAWING
2. ALL DIMENSIONS IN MILLIMETRES
3. TO BE READ IN CONJUNCTION WITH ALL OTHER RELEVANT DRAWINGS, CALCULATIONS, SPECIFICATIONS ETC.

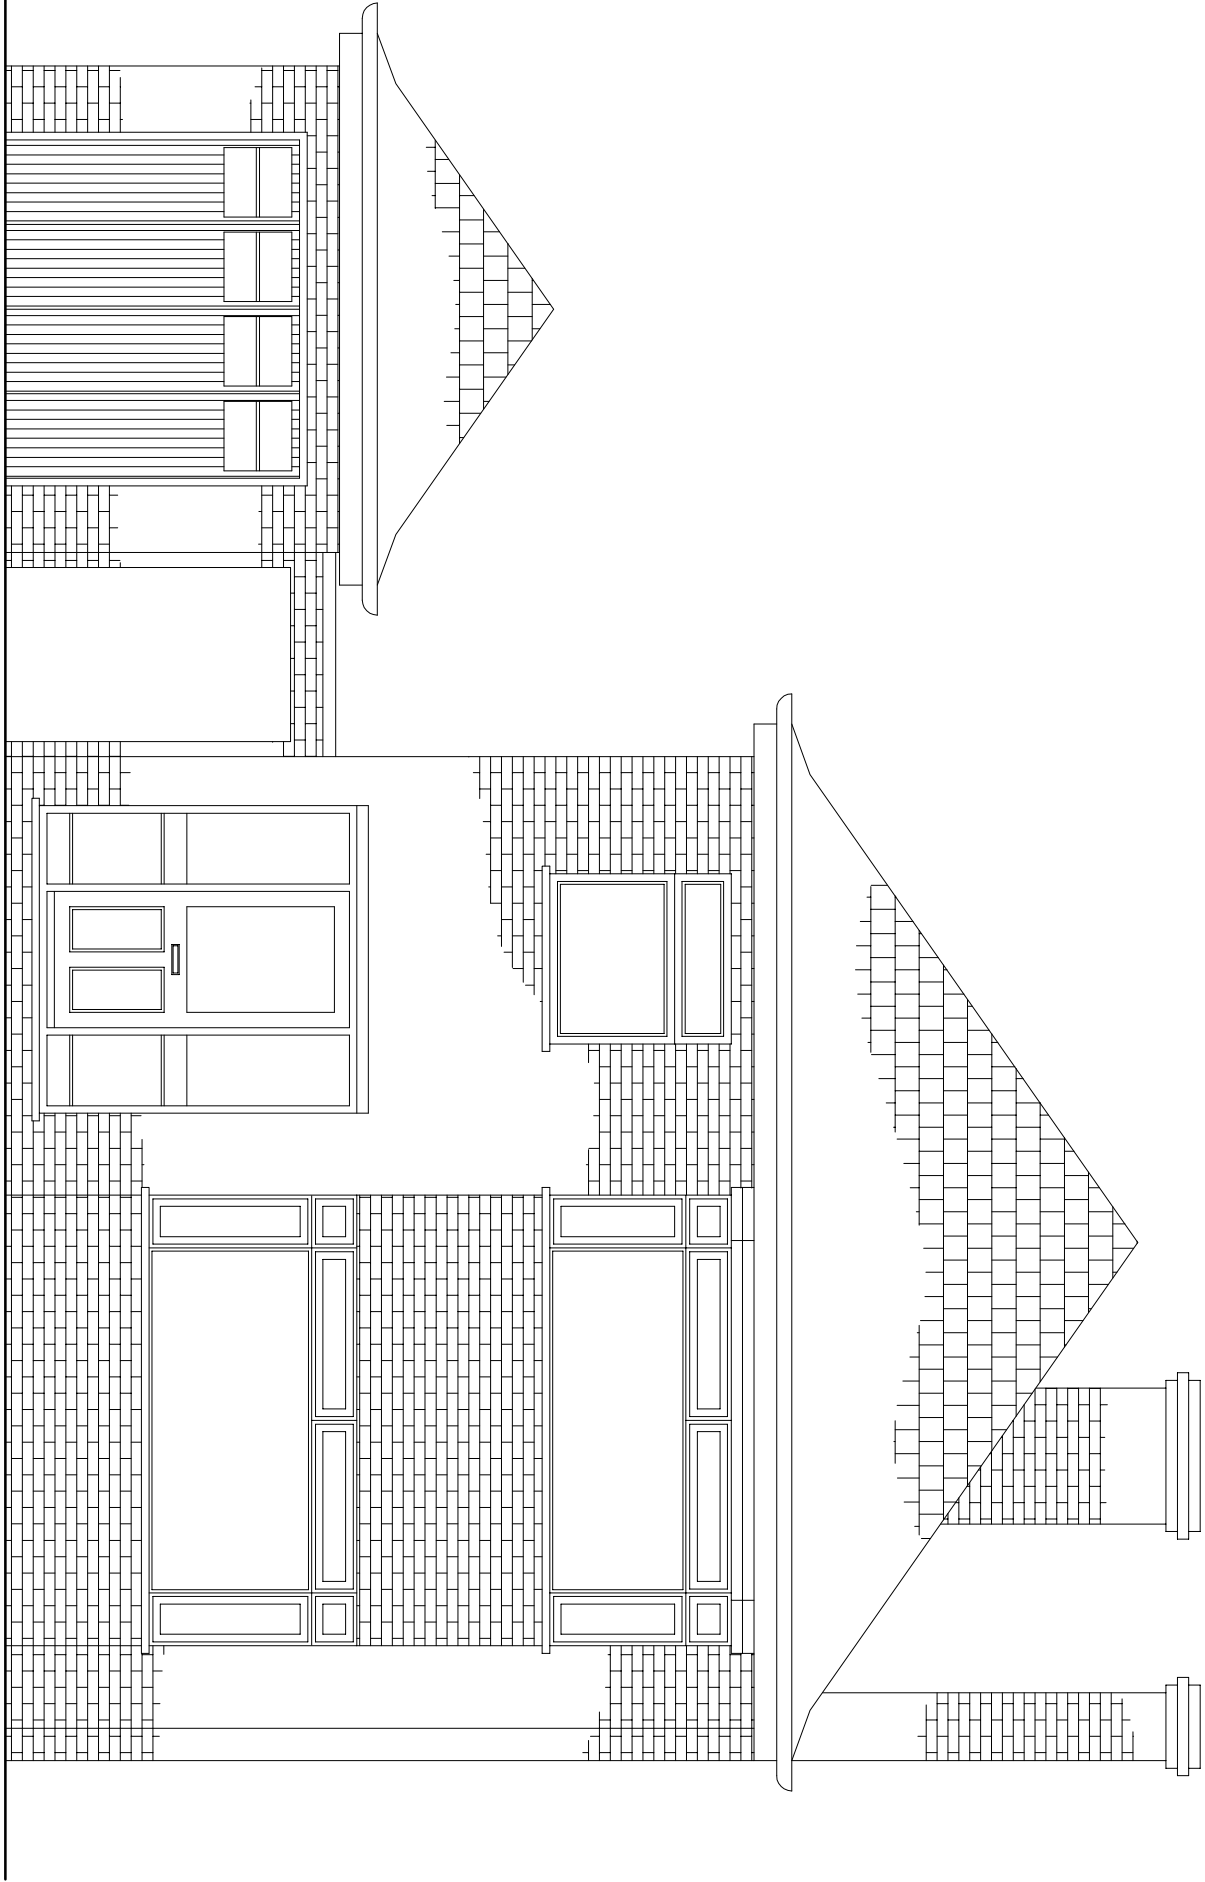


EXISTING FRONT ELEVATION

(scale 1:50)

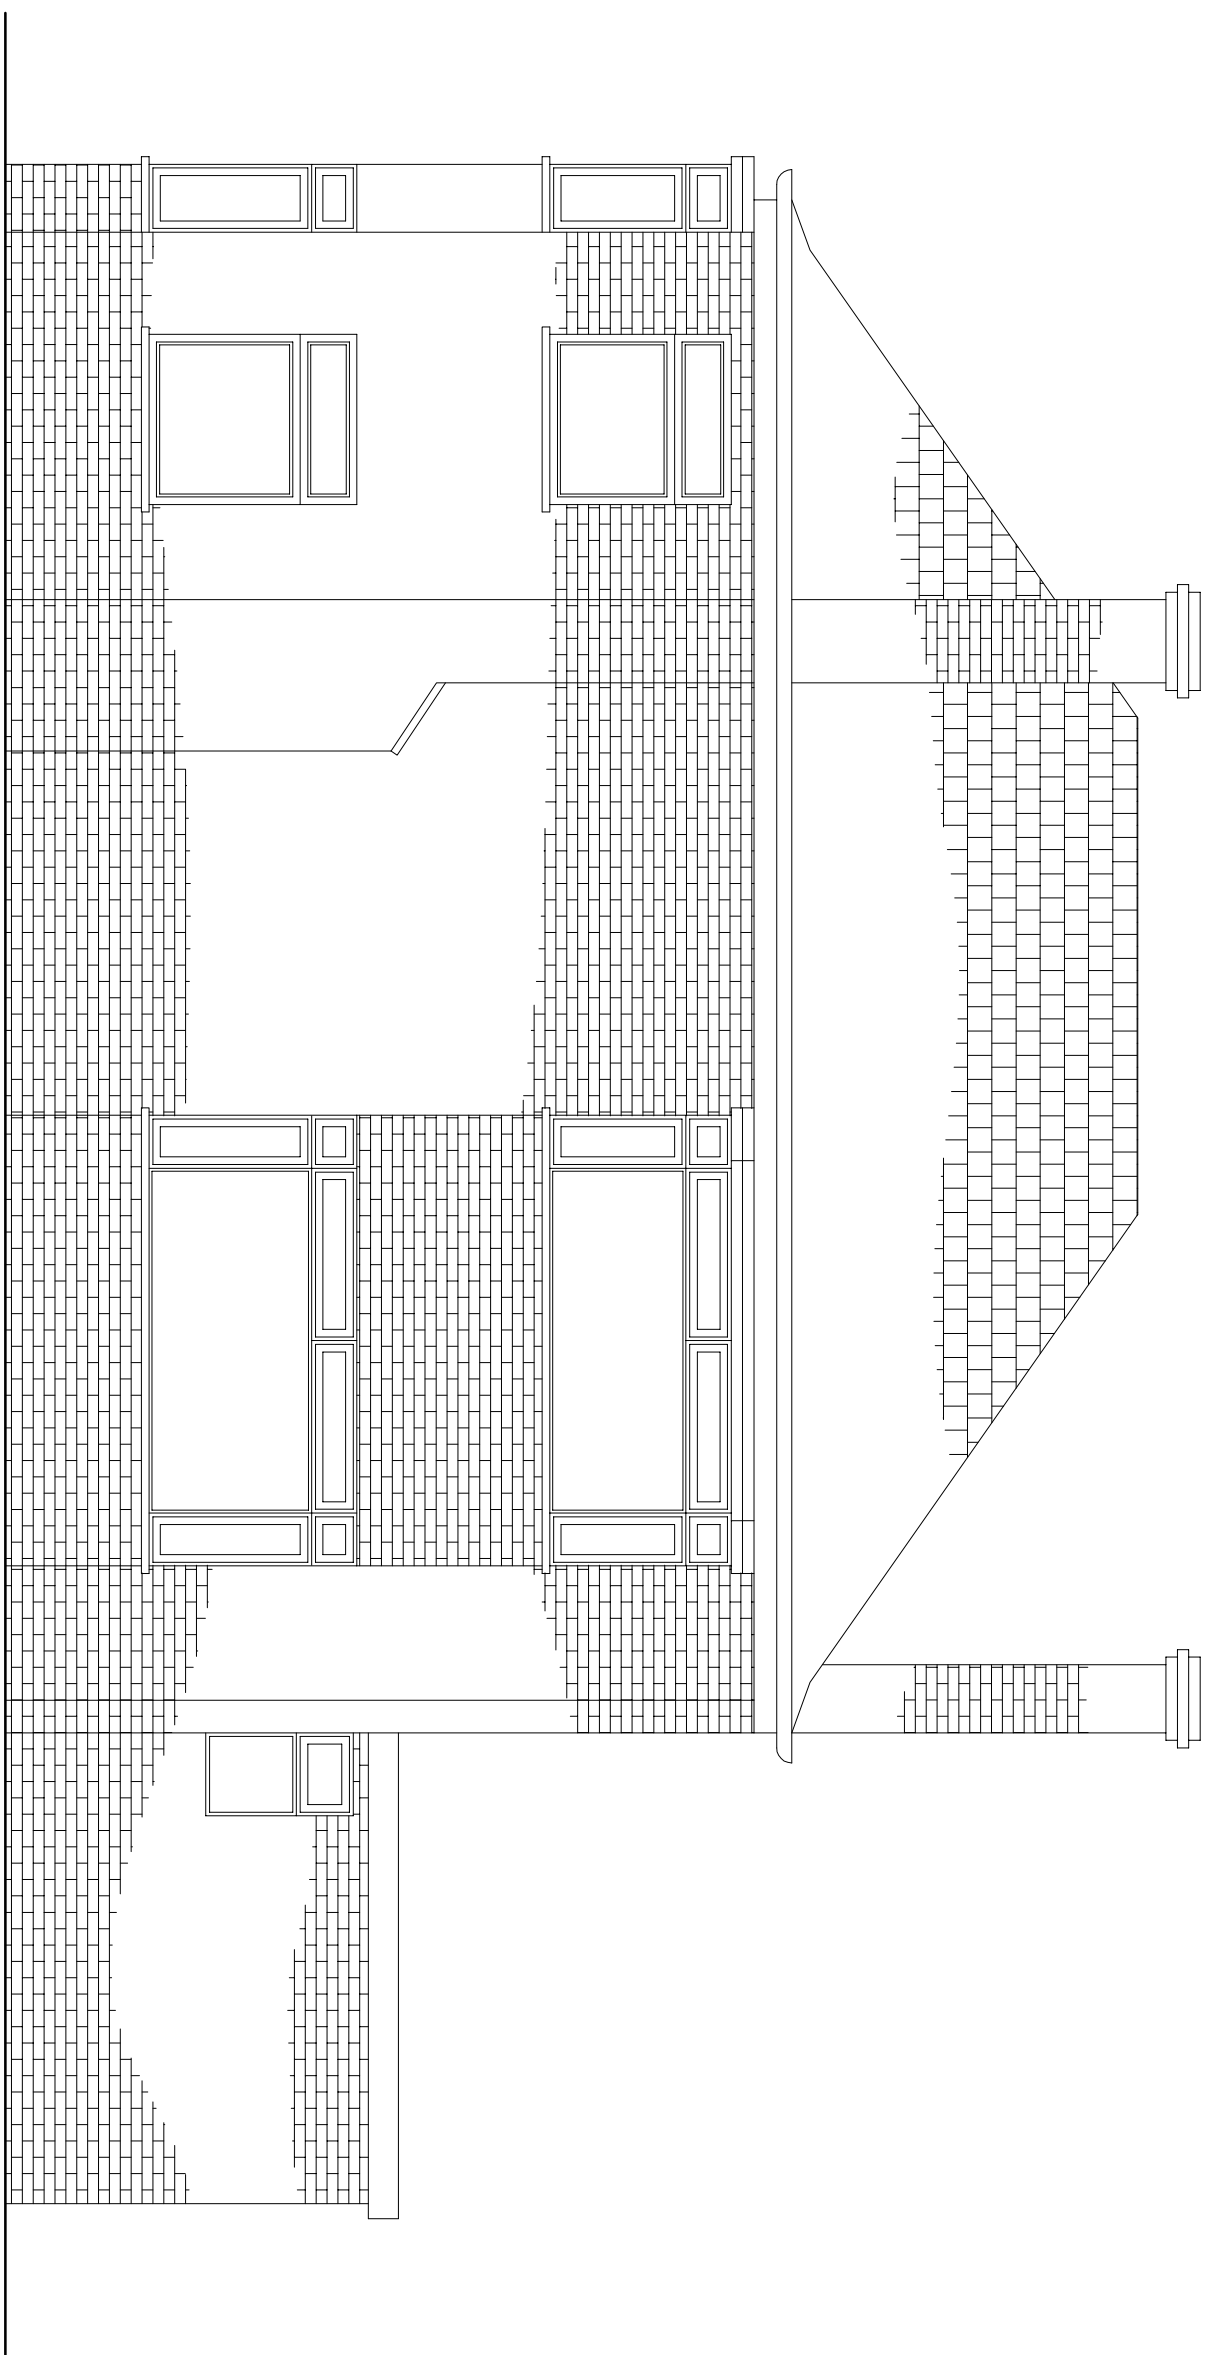


EXISTING SIDE ELEVATION

(scale 1:50)

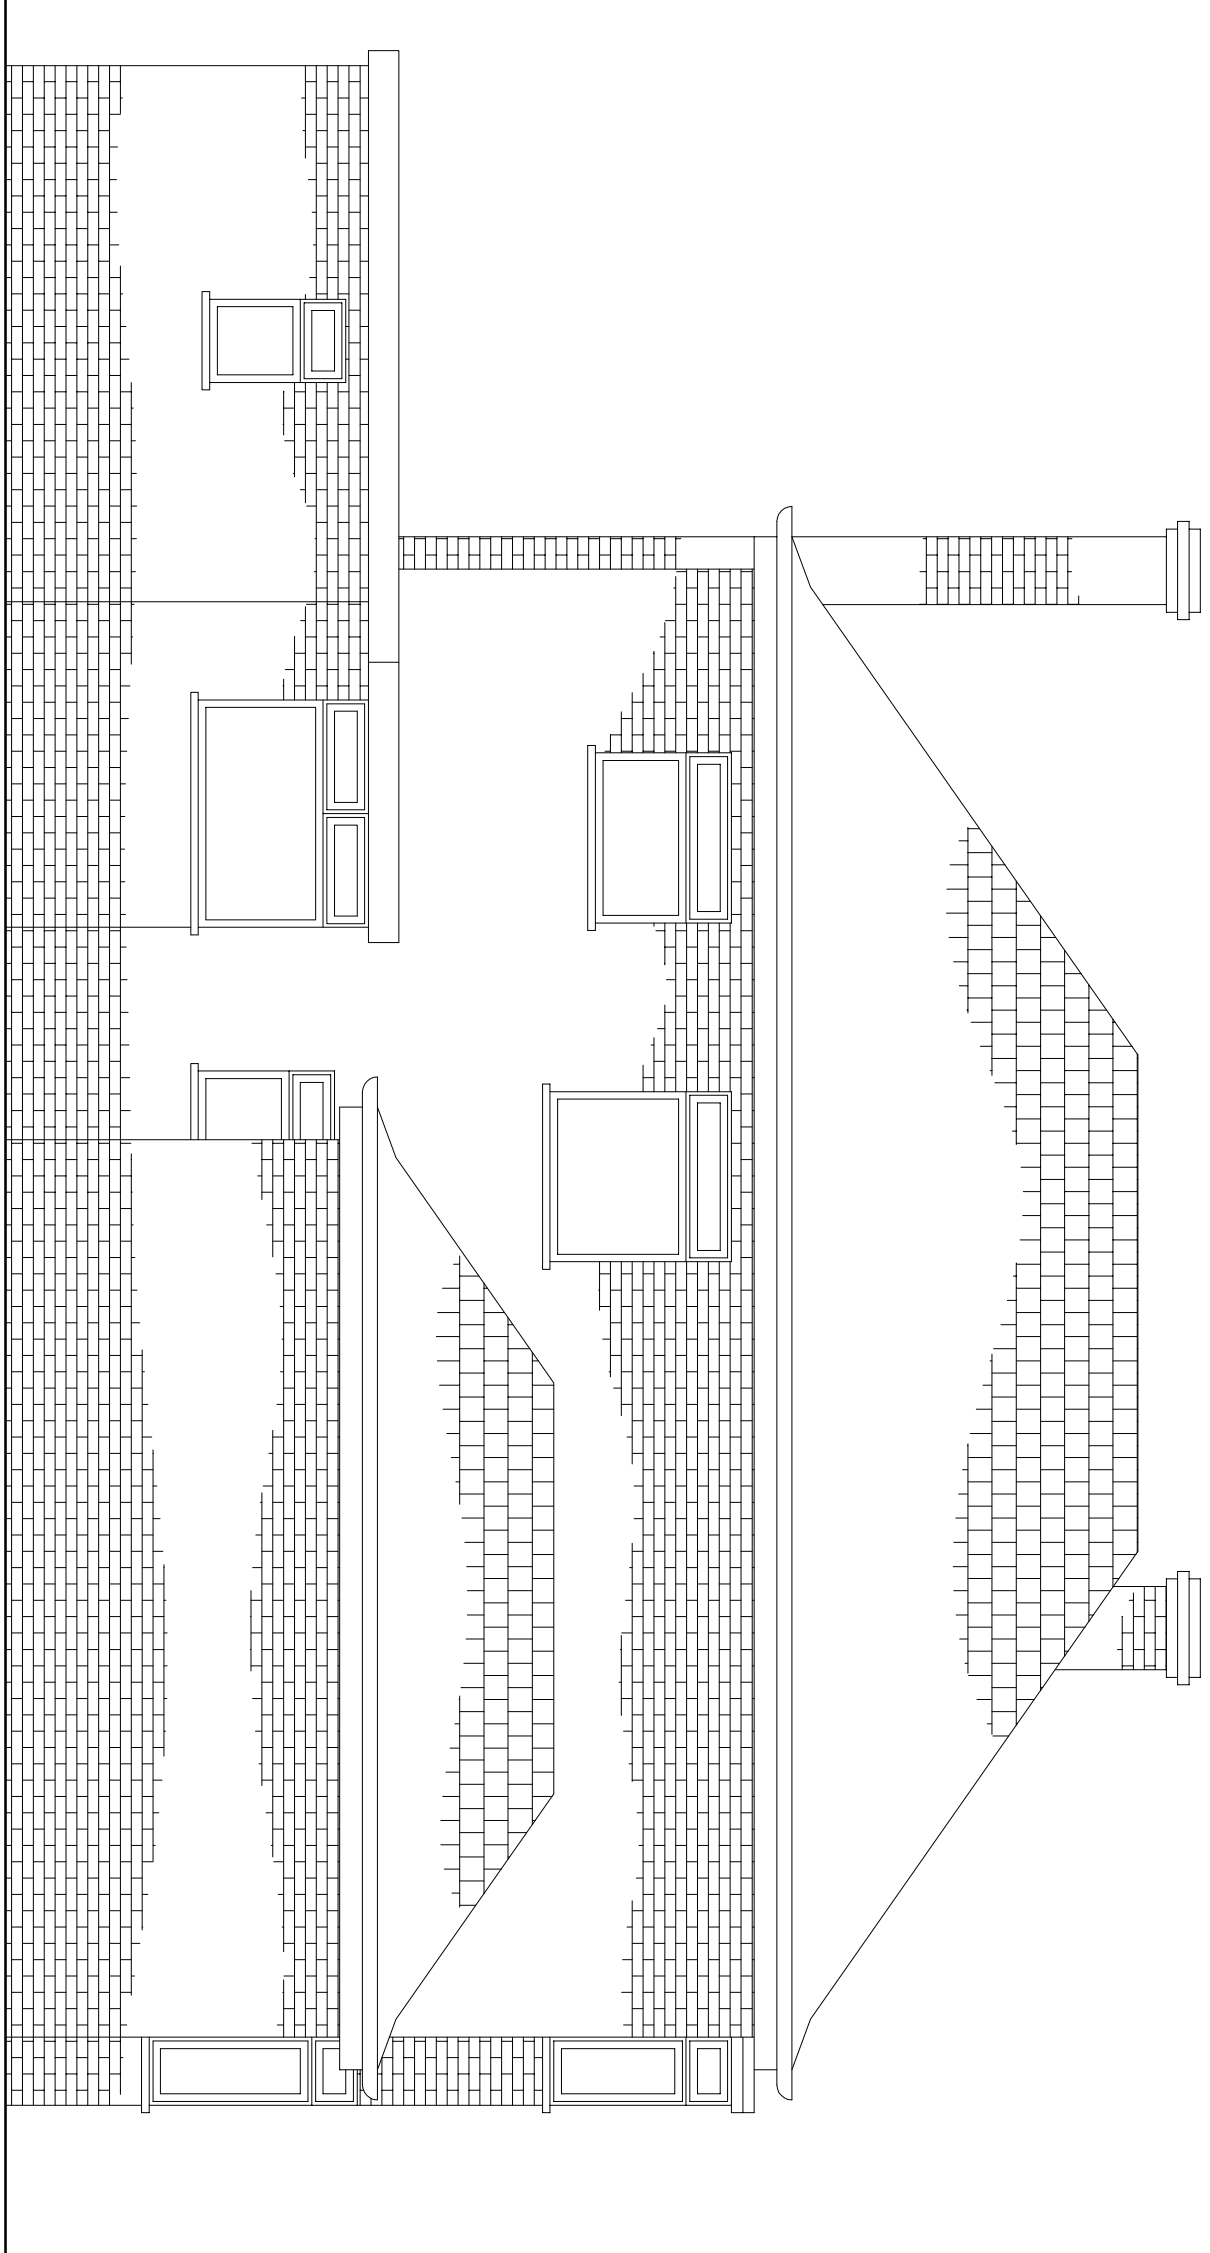


EXISTING SIDE ELEVATION

(scale 1:50)

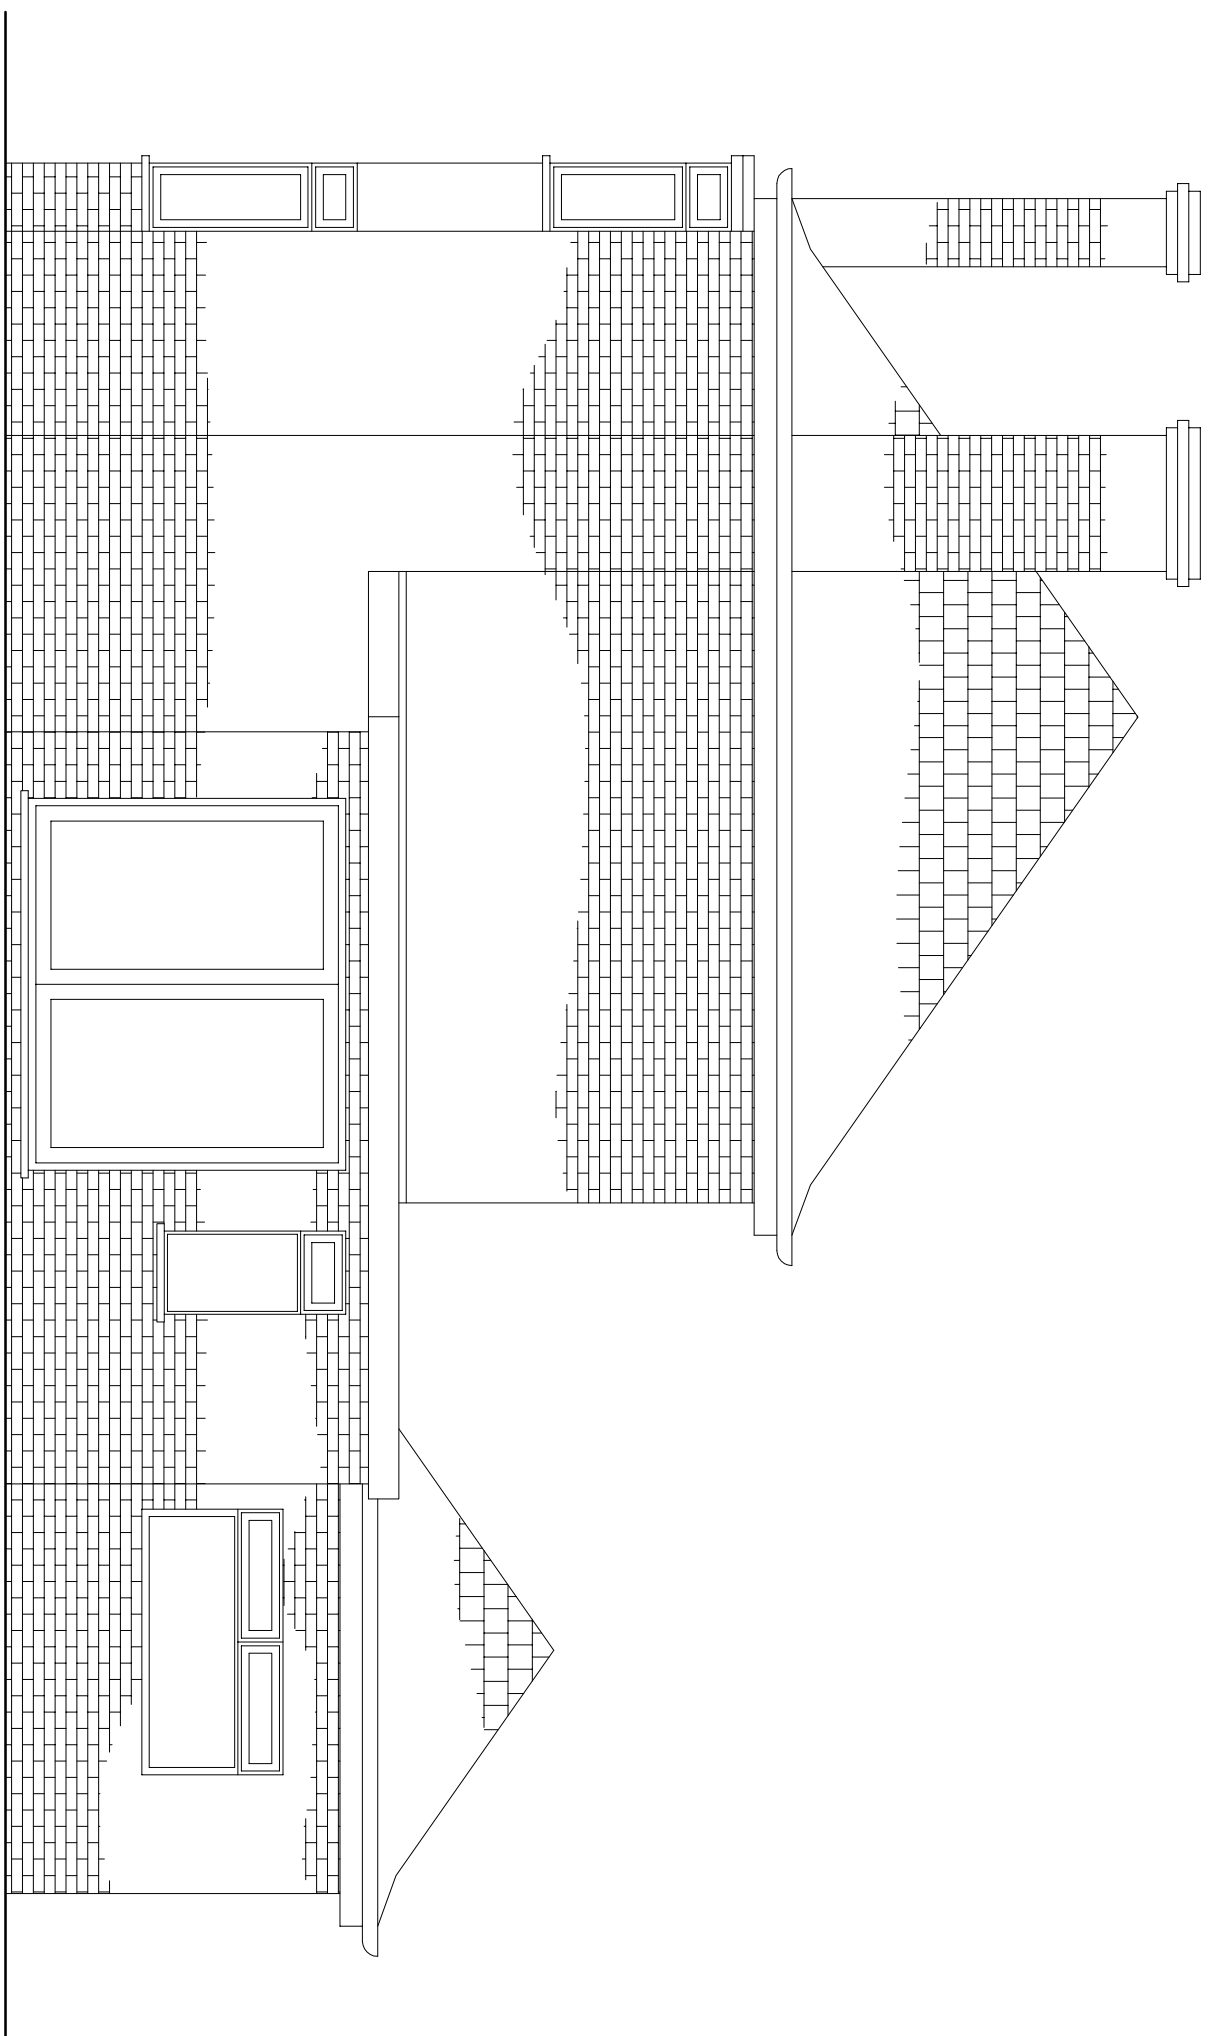

EXISTING REAR ELEVATION


(scale 1:50)

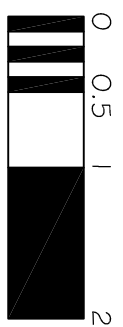

Rev.	Description	Date
Client	Sarge	

Project 62 Peterborough Road
Crowland
Peterborough
Existing Elevations

Scale AS SHOWN Date Aug 2016
Drawing No. 16-390-101

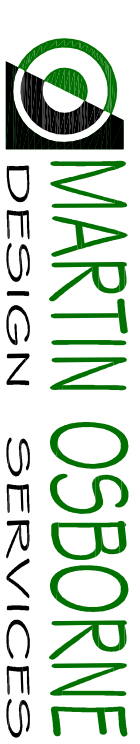

Unit C, Holdingham Barrs
Sheaford
NG34 8NP

t: 07811 175323
e: martin@mo-designservices.com
www.mo-designservices.com