



NOTES:

1. DO NOT SCALE FROM DRAWING
2. ALL DIMENSIONS IN MILLIMETRES
3. TO BE READ IN CONJUNCTION WITH ALL OTHER RELEVANT DRAWINGS, CALCULATIONS, SPECIFICATIONS ETC.

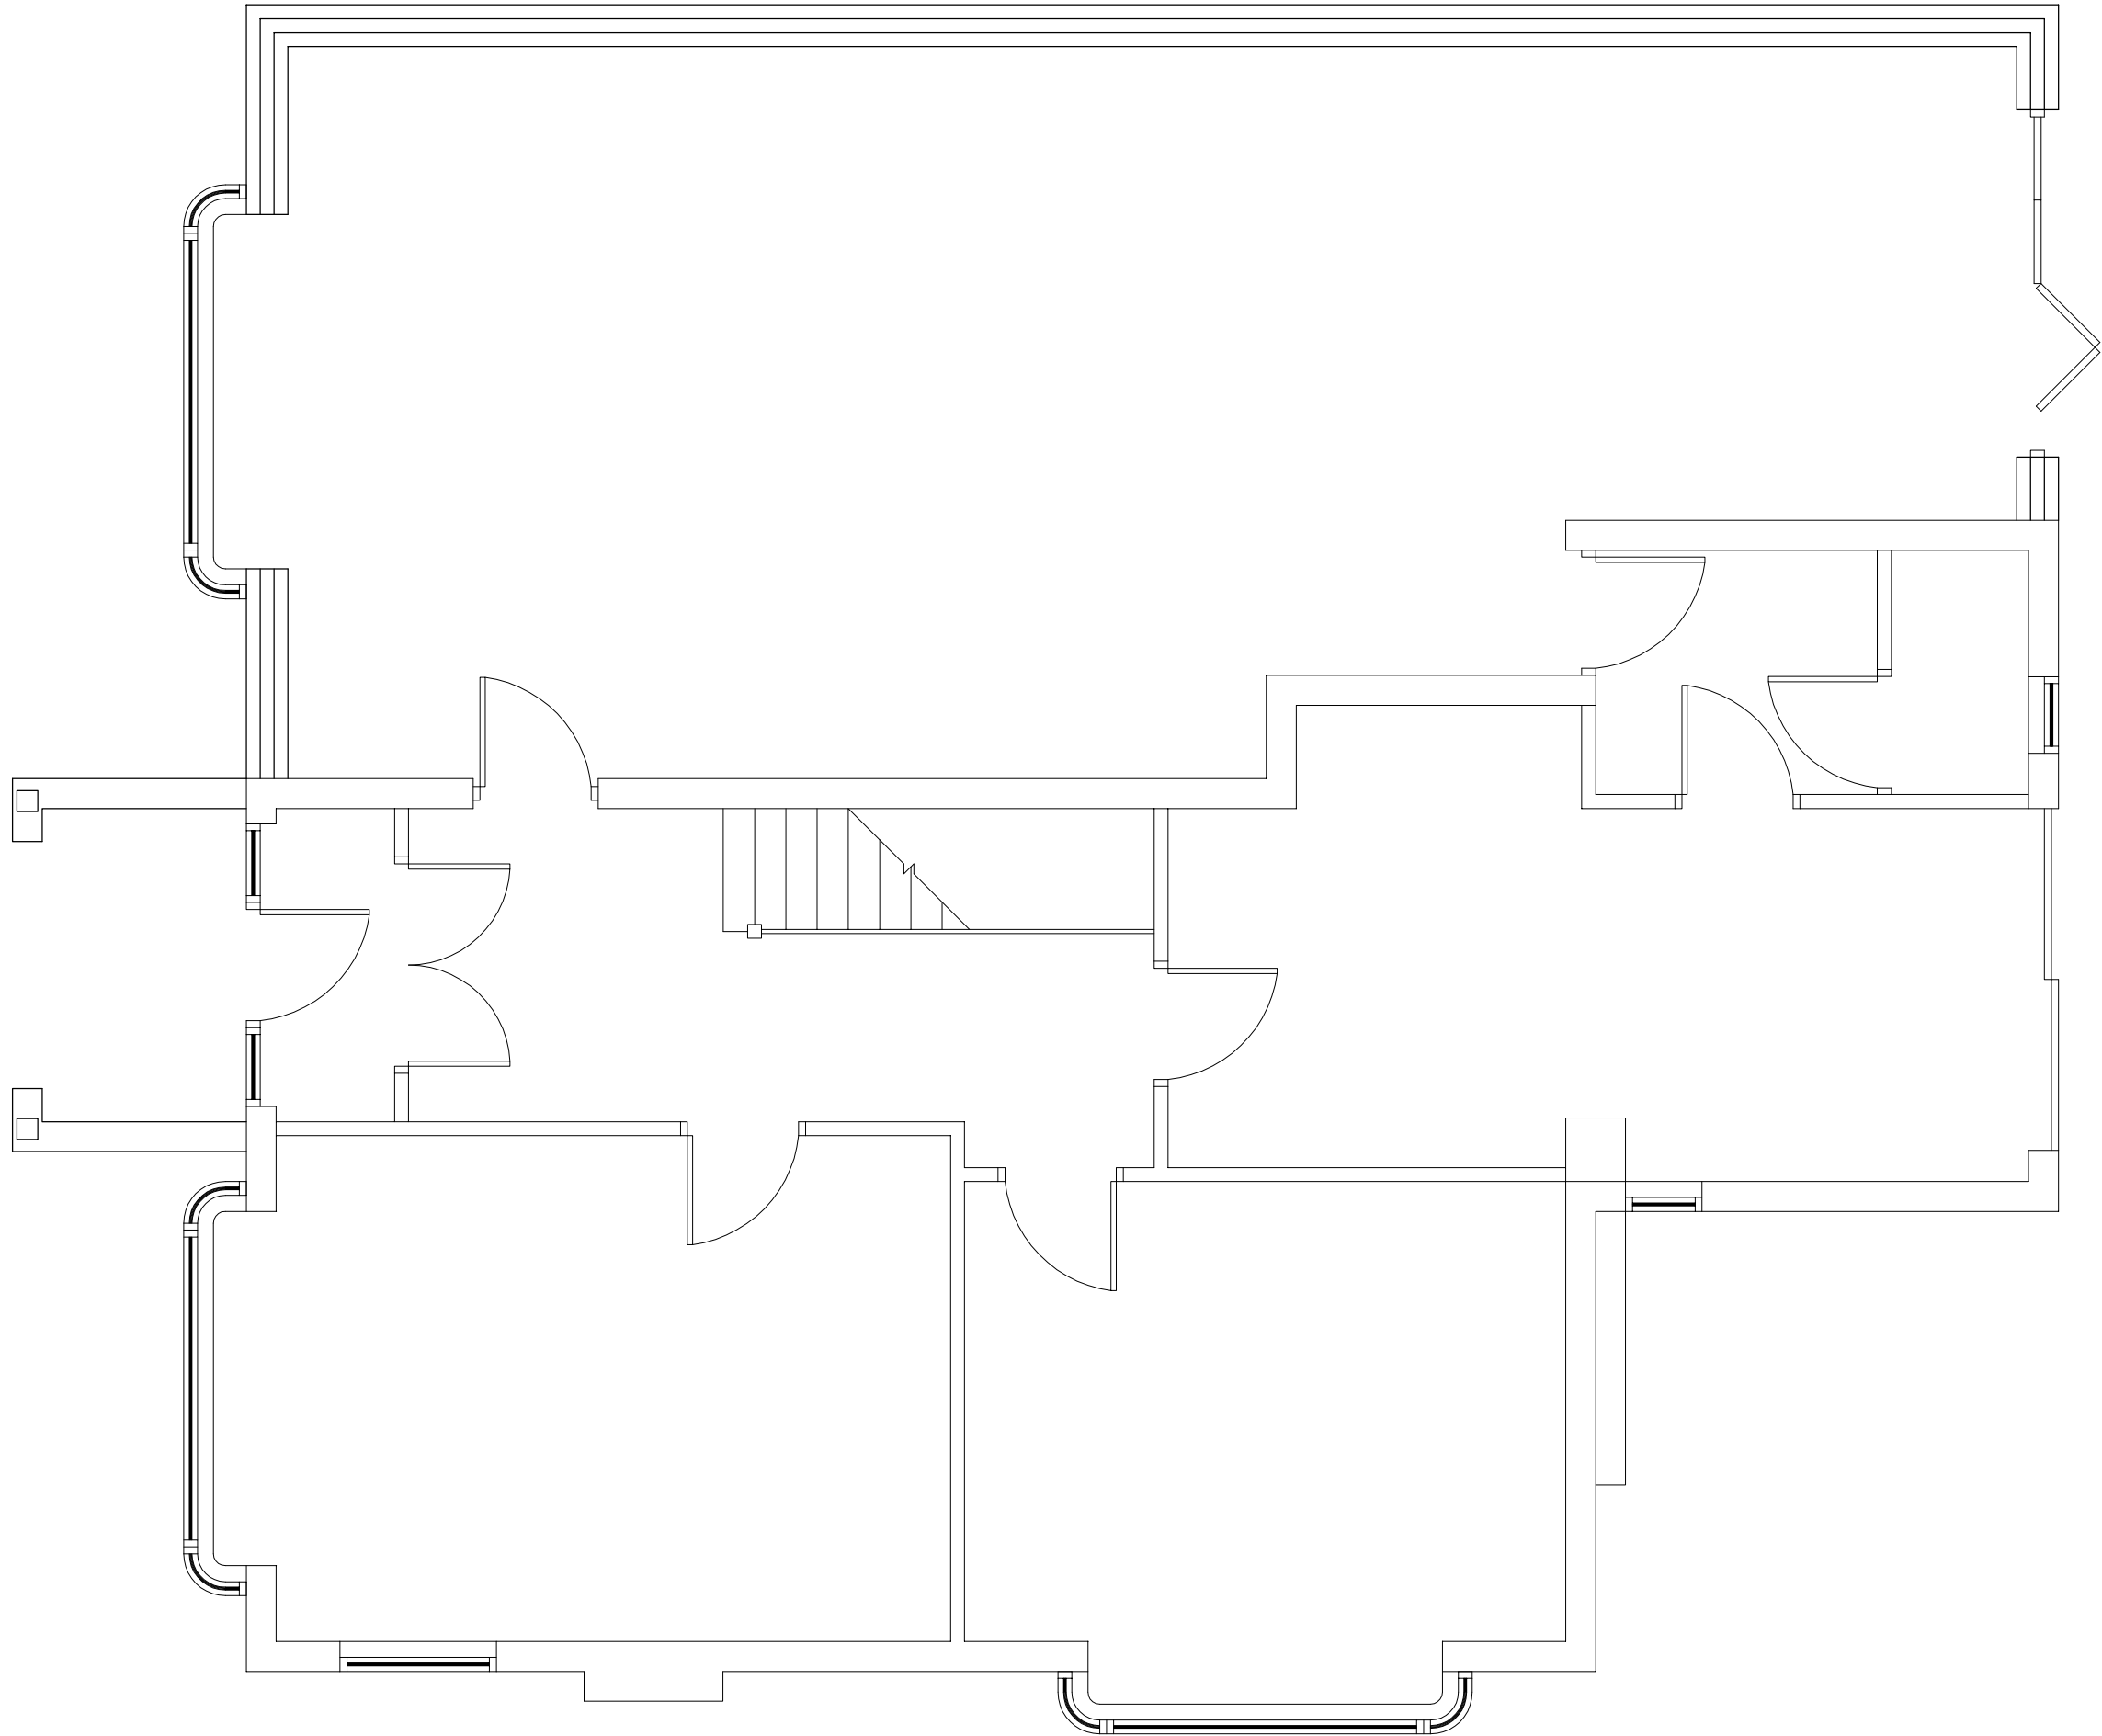


PROPOSED GROUND FLOOR PLAN

(scale 1:50)

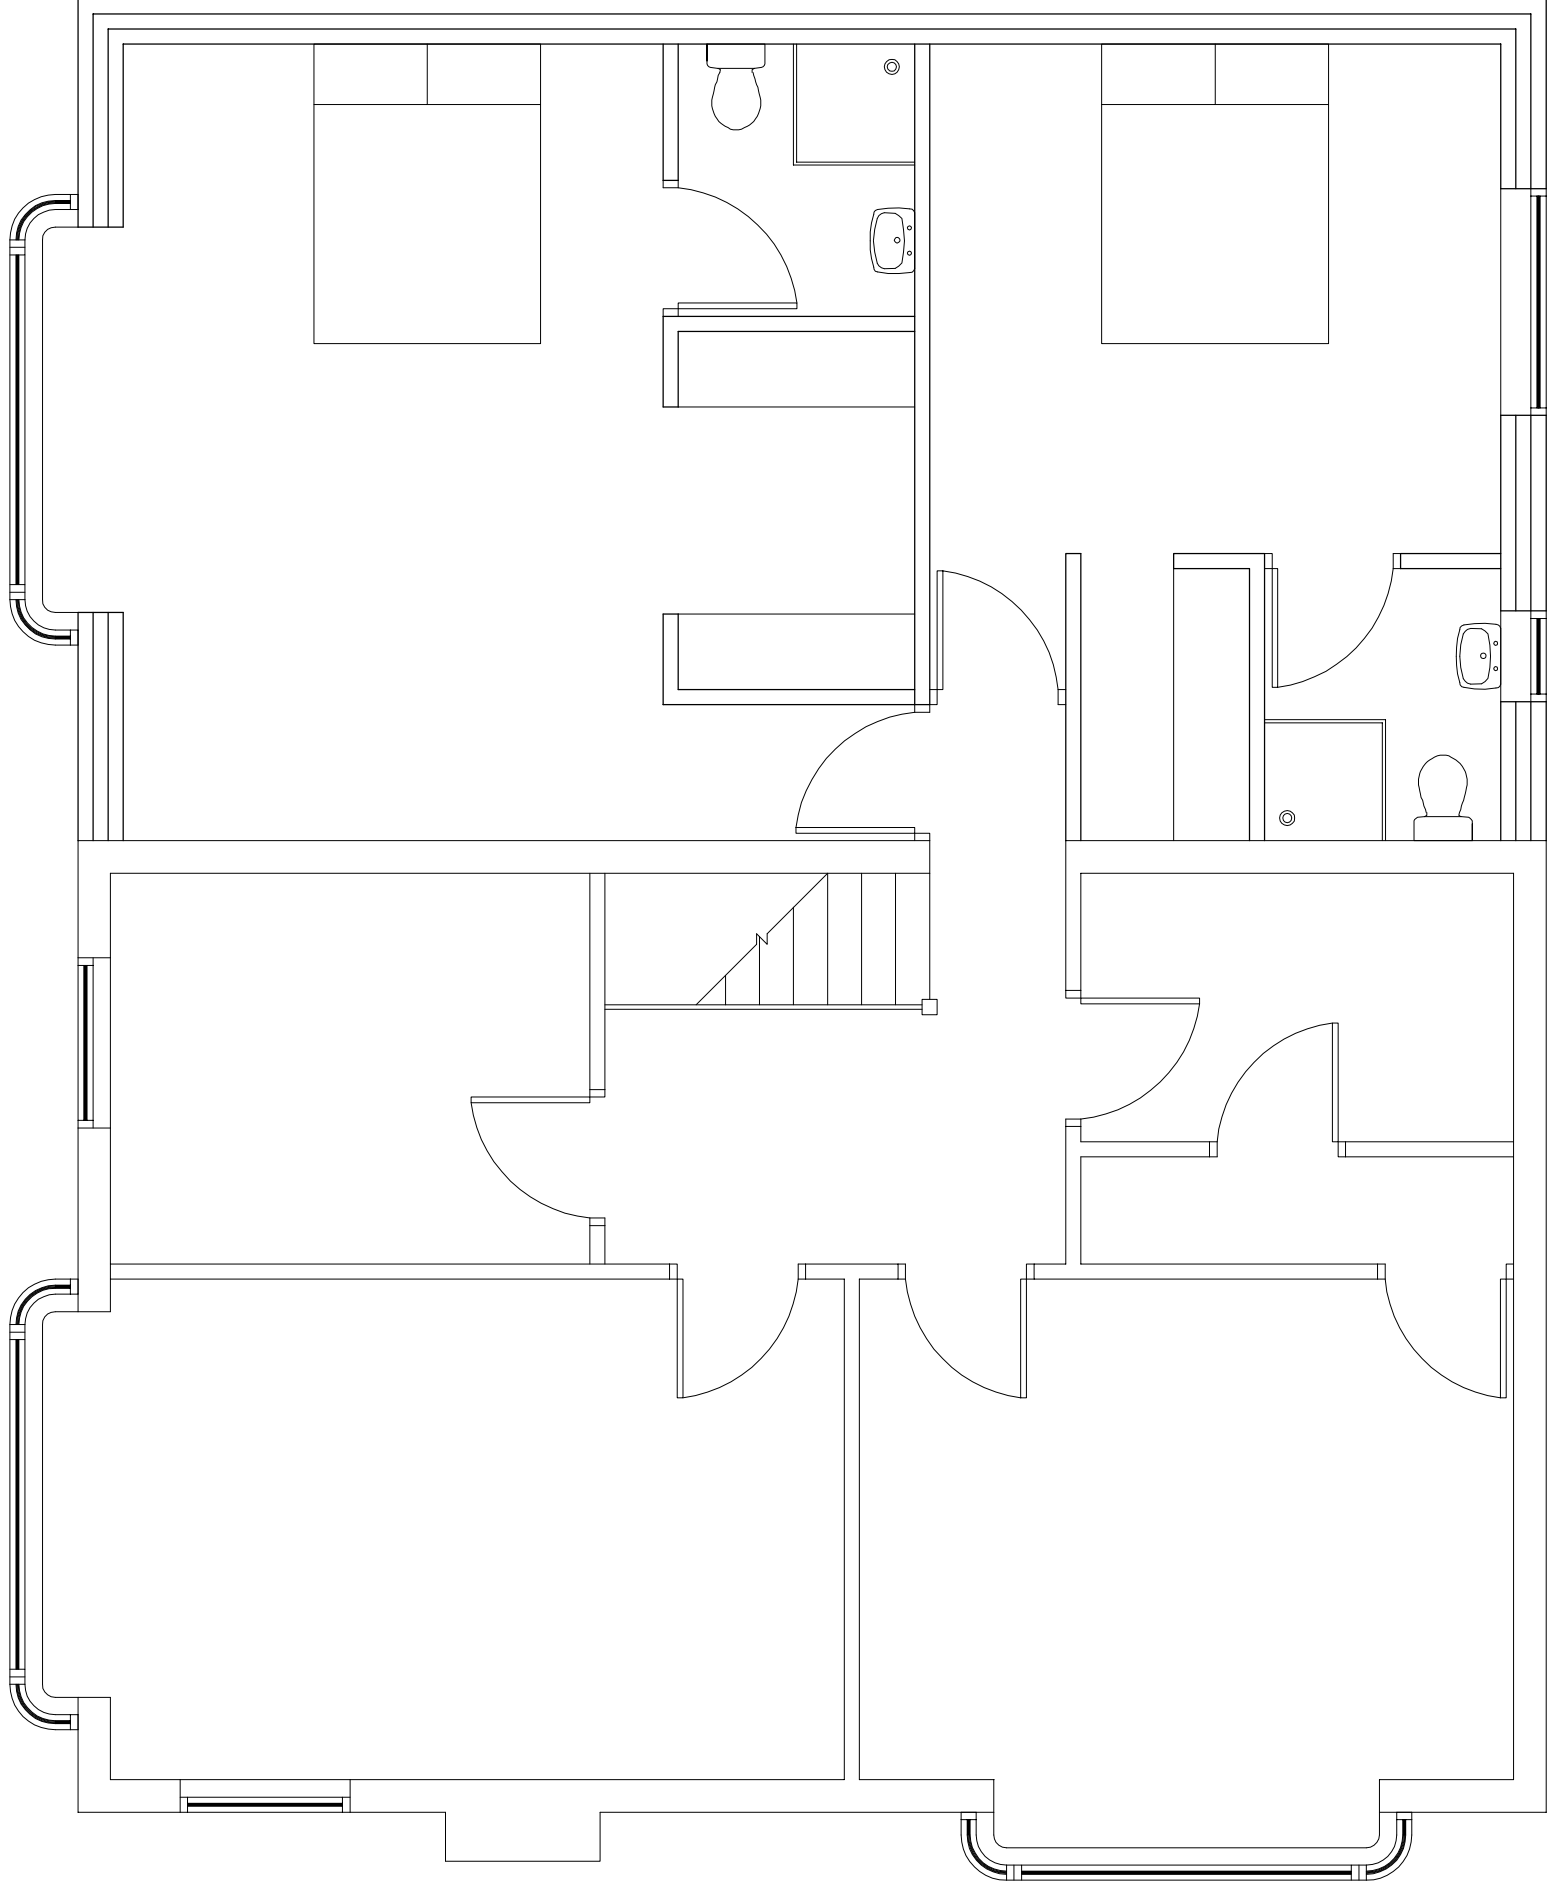


PROPOSED FIRST FLOOR PLAN

(scale 1:50)

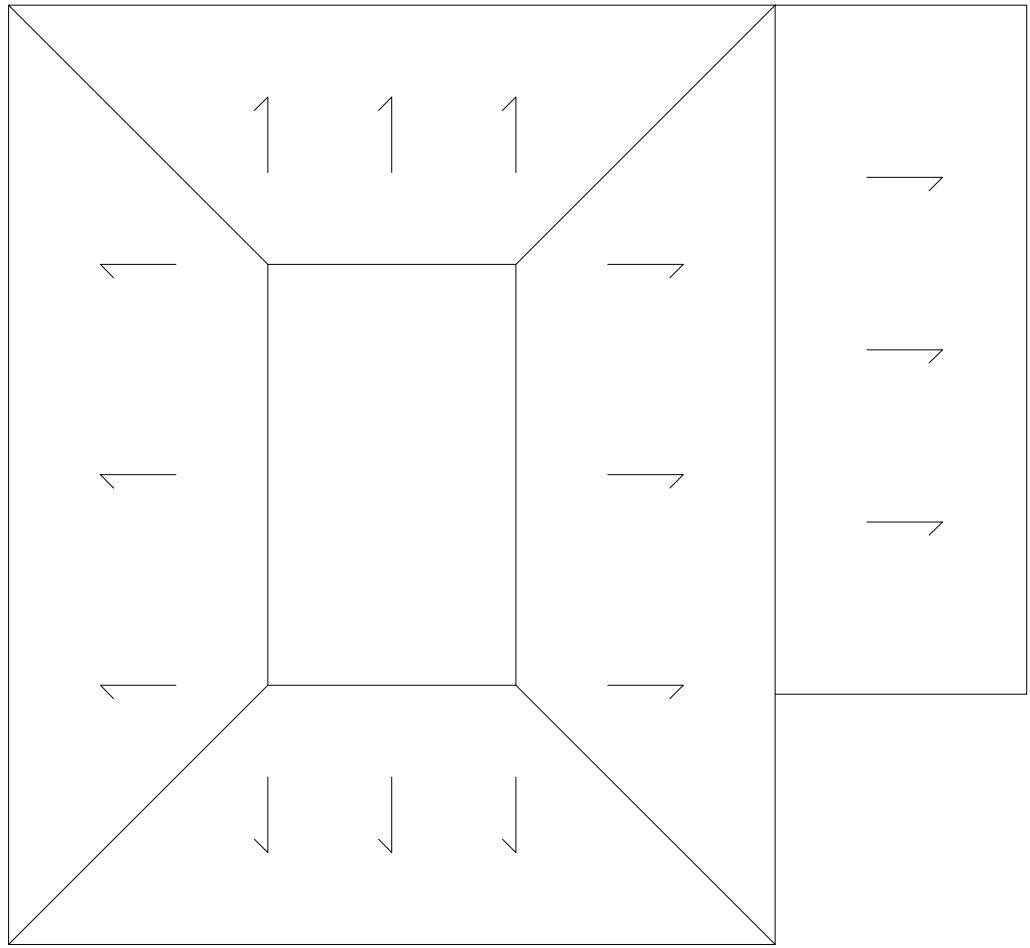

PROPOSED ROOF PLAN


(scale 1:100)

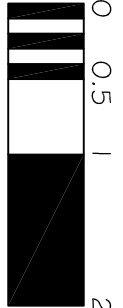

| Rev.   | Description | Date |
|--------|-------------|------|
| Client | Sarge       |      |

Project 62 Peterborough Road  
Crowland  
Peterborough  
Proposed Plans

| Scale       | AS SHOWN   | Date | Aug 2016 |
|-------------|------------|------|----------|
| Drawing No. | 16-390-102 |      |          |

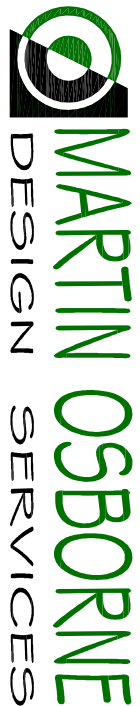

Unit C, Holdingham Bams  
Sheaford  
NG34 8NP

t: 07811 175323  
e: martin@mo-designservices.com  
www.mo-designservices.com