



NOTES:

1. DO NOT SCALE FROM DRAWING
2. ALL DIMENSIONS IN MILLIMETRES
3. TO BE READ IN CONJUNCTION WITH ALL OTHER RELEVANT DRAWINGS, CALCULATIONS, SPECIFICATIONS ETC.

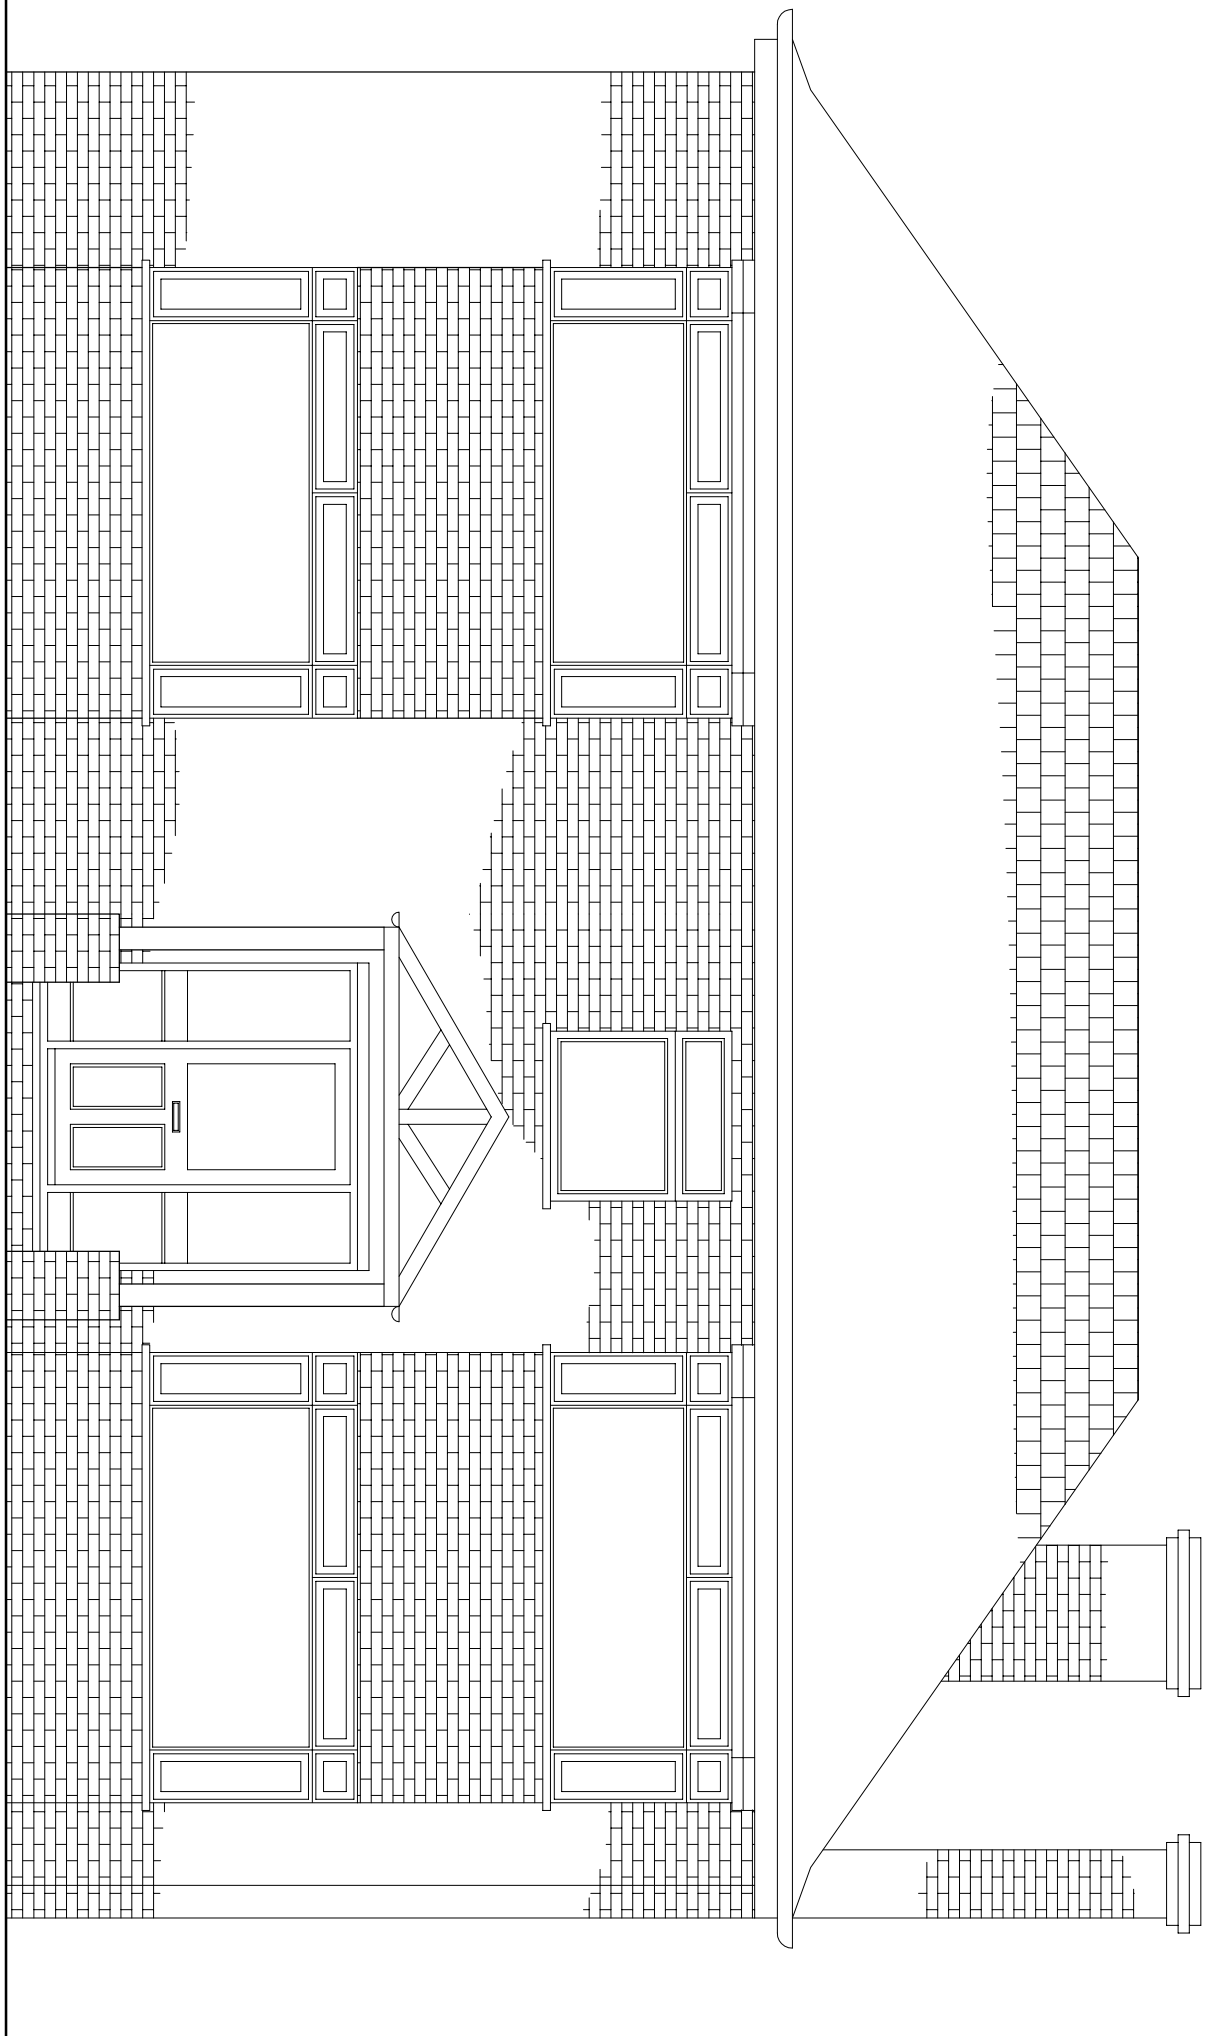


PROPOSED FRONT ELEVATION

(scale 1:50)

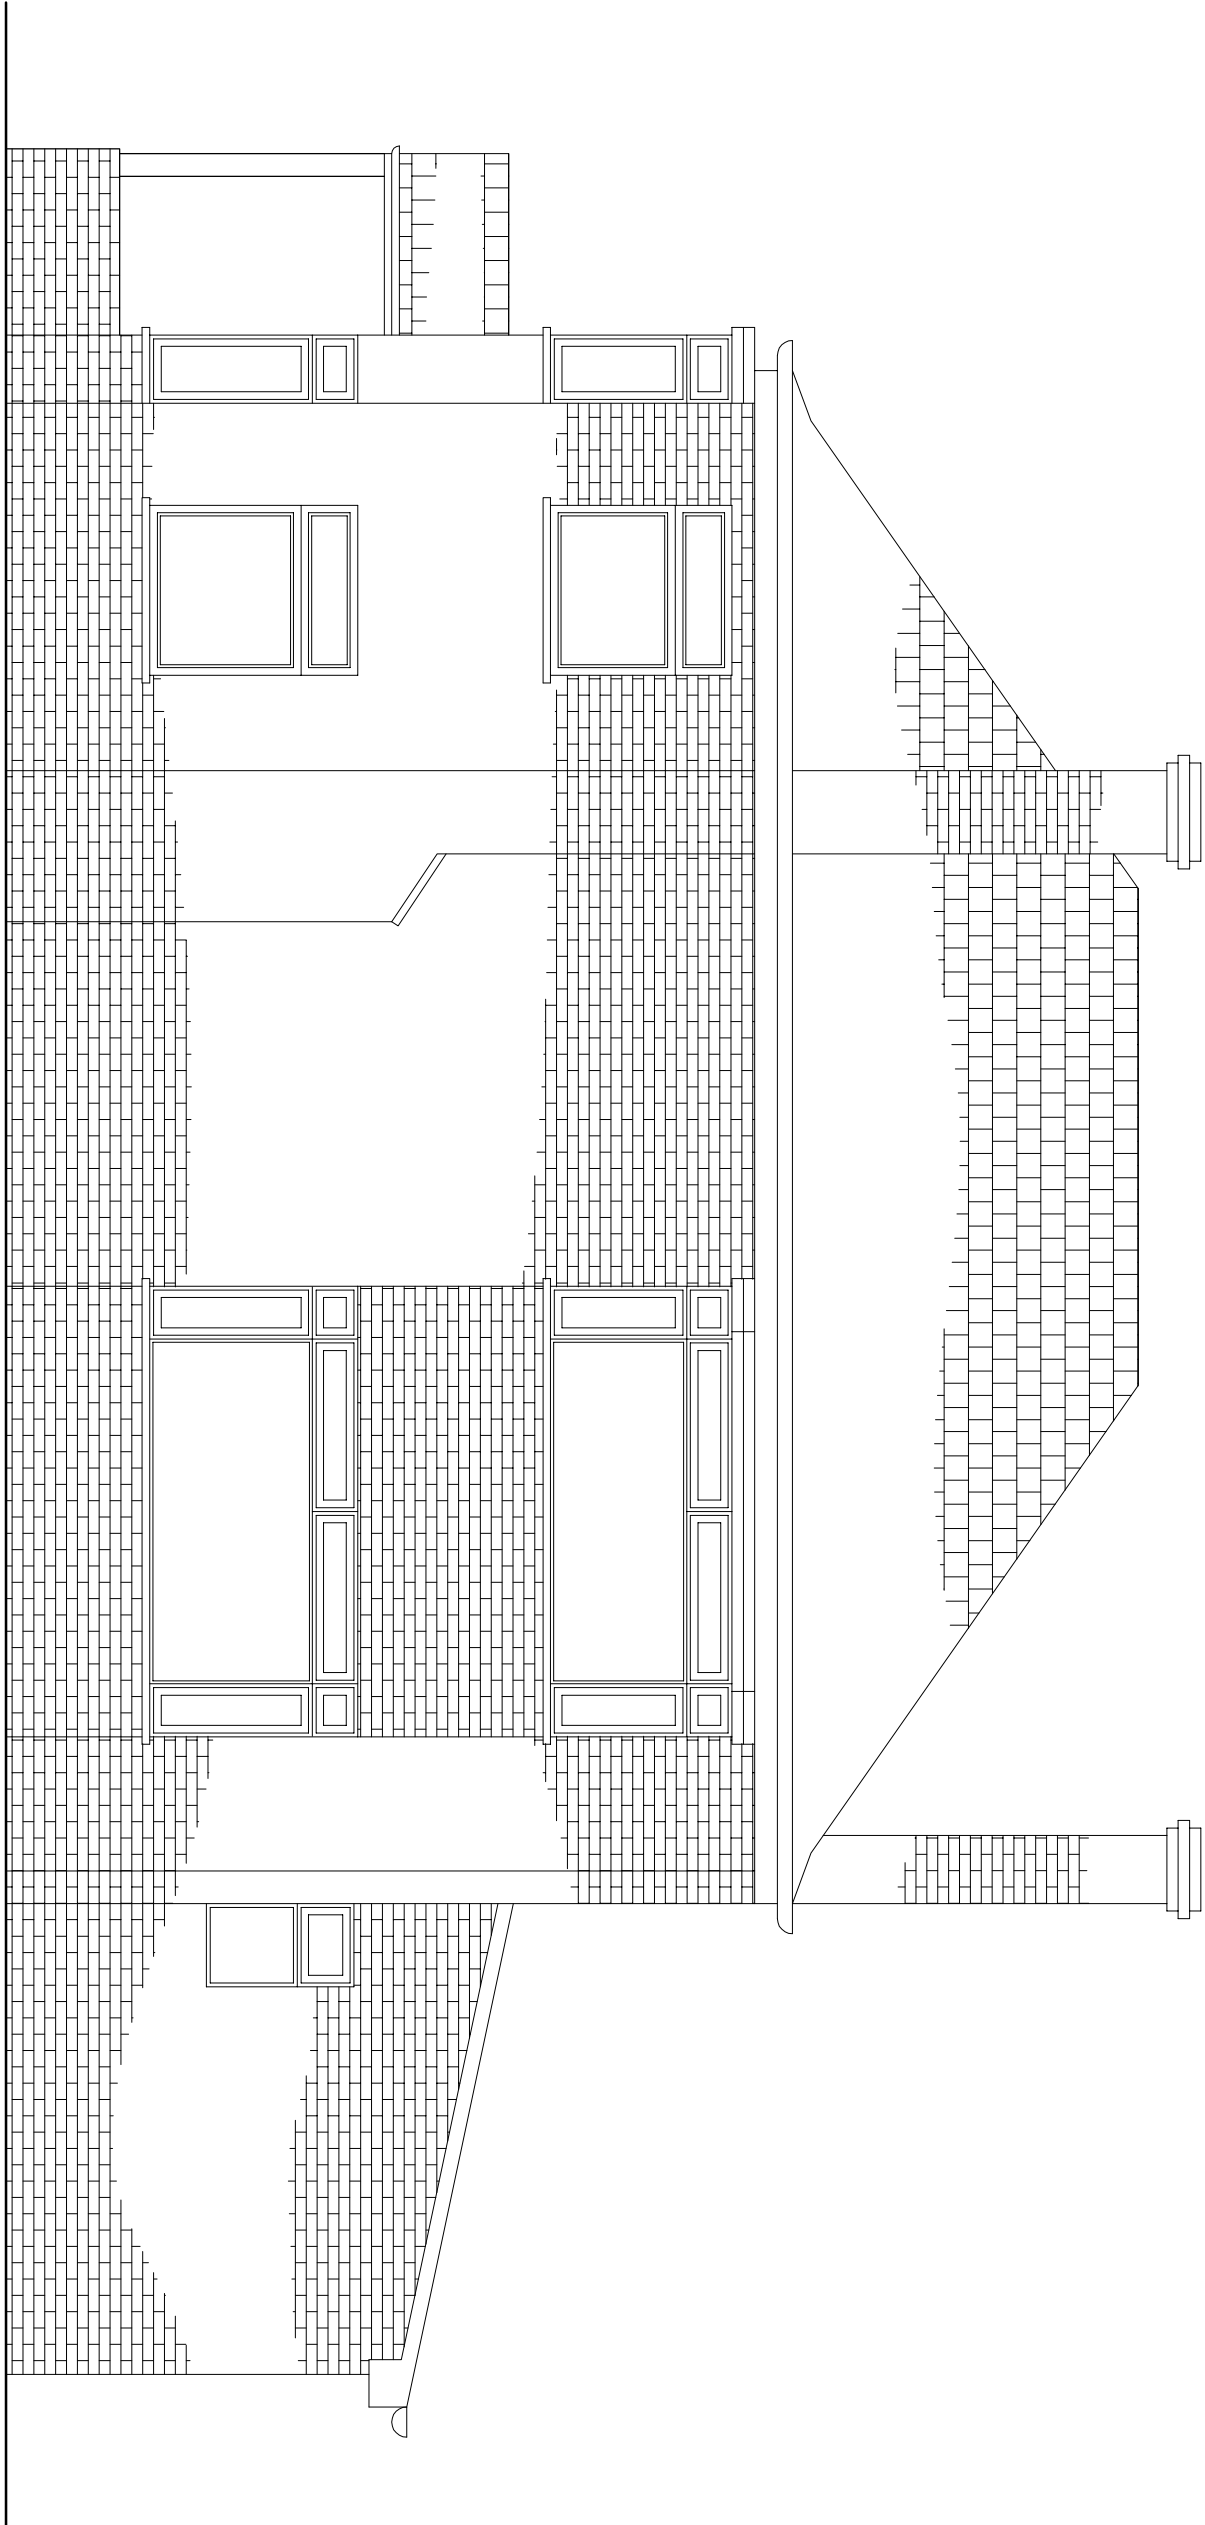


PROPOSED SIDE ELEVATION

(scale 1:50)

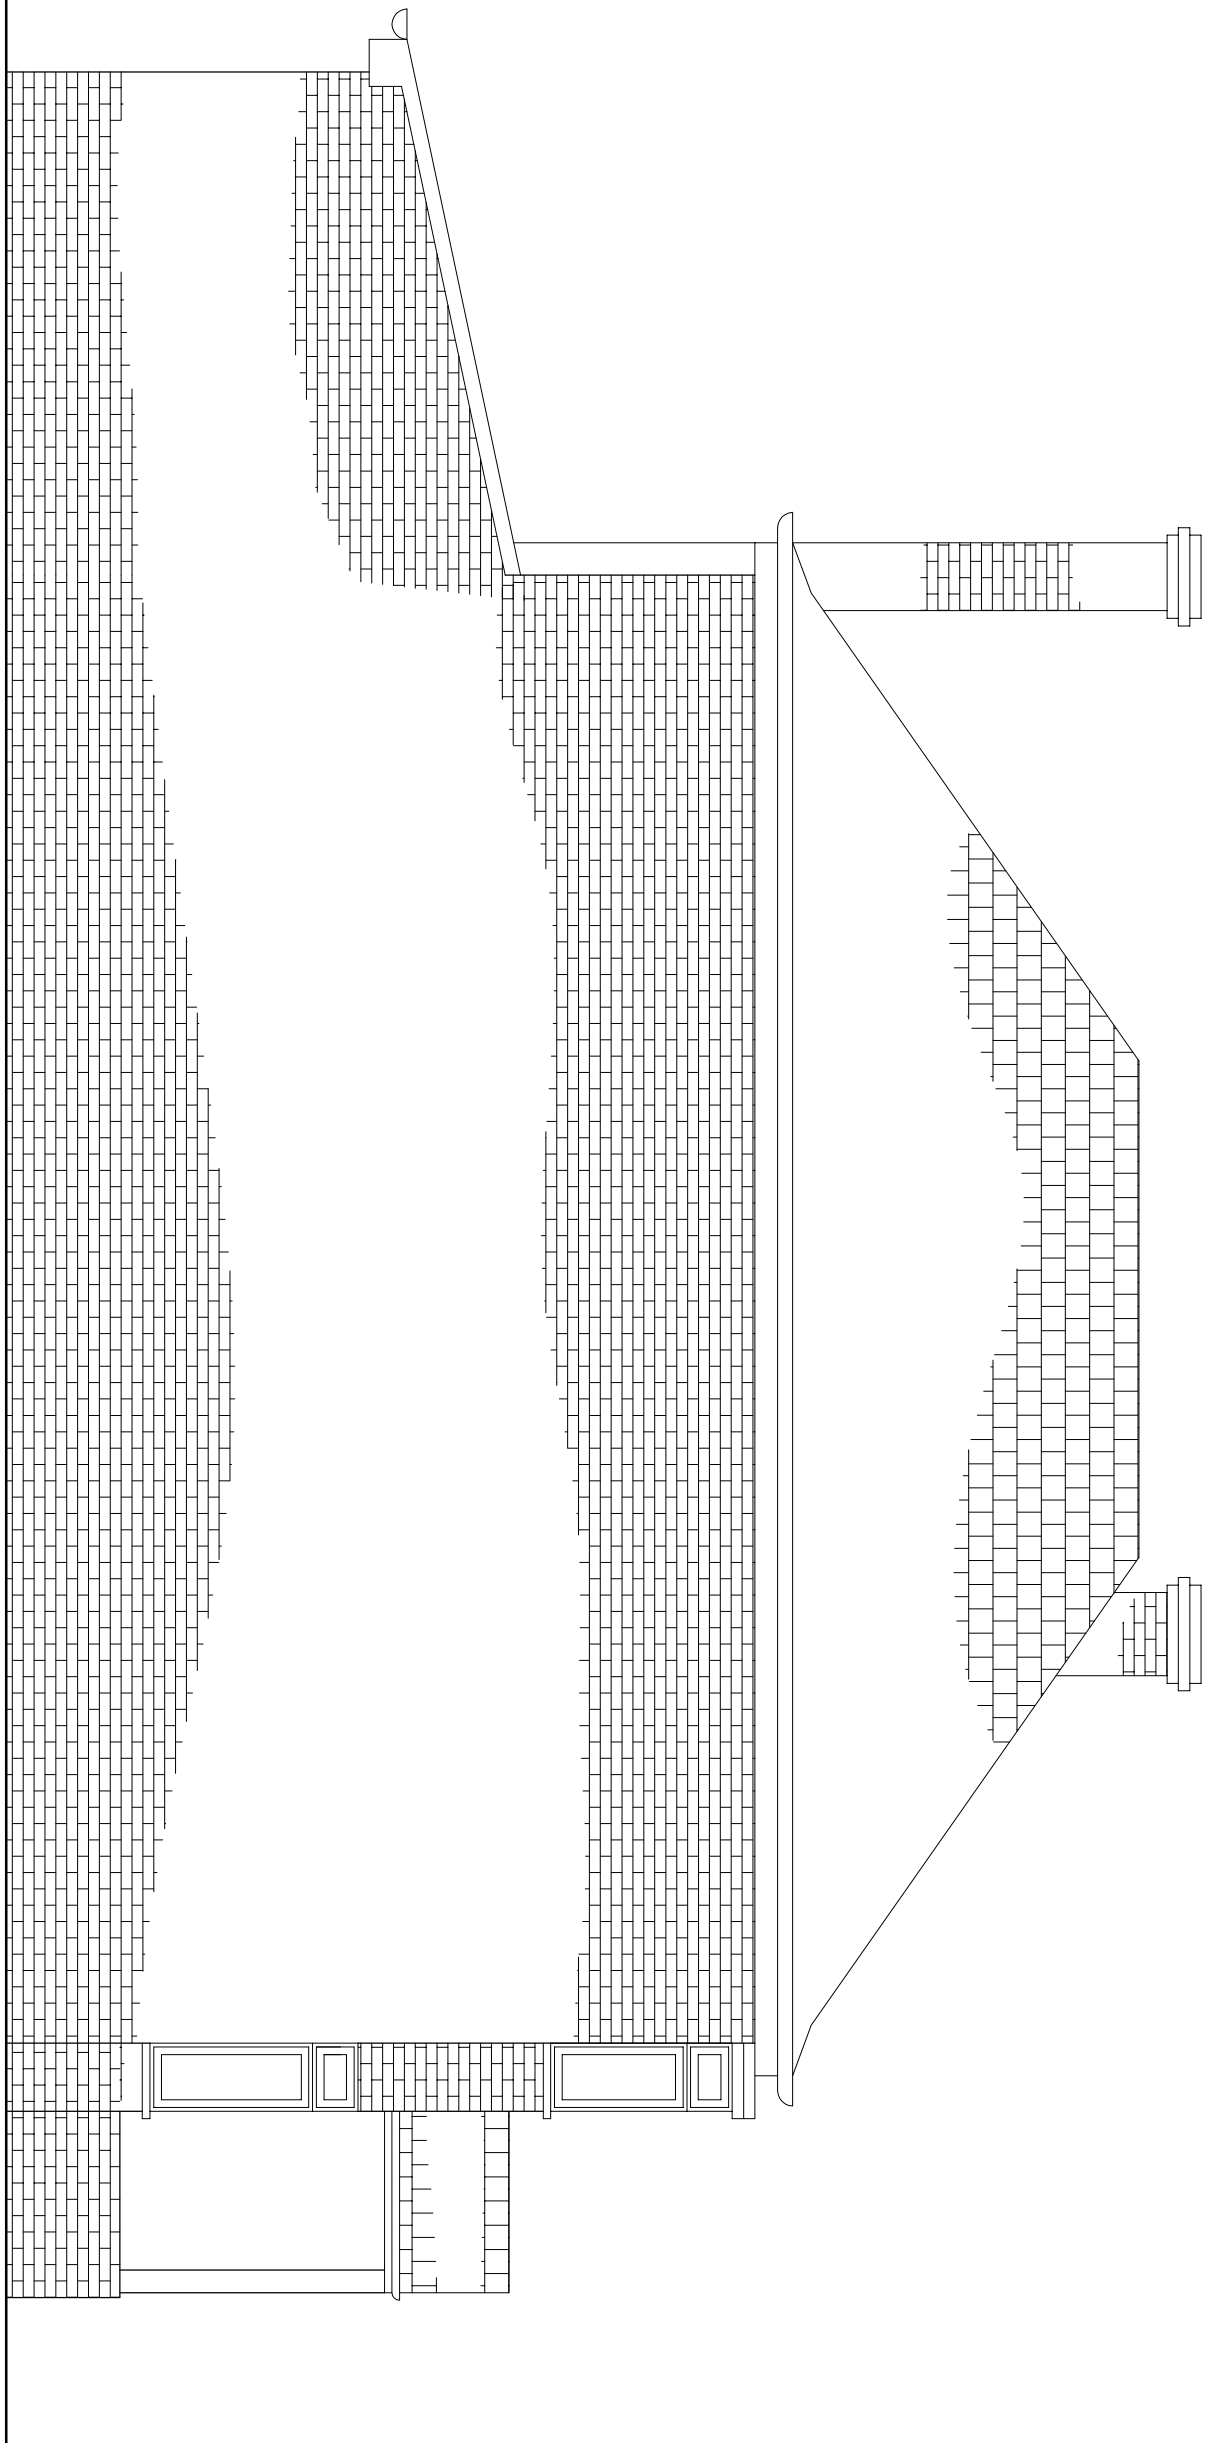


PROPOSED REAR ELEVATION

(scale 1:50)

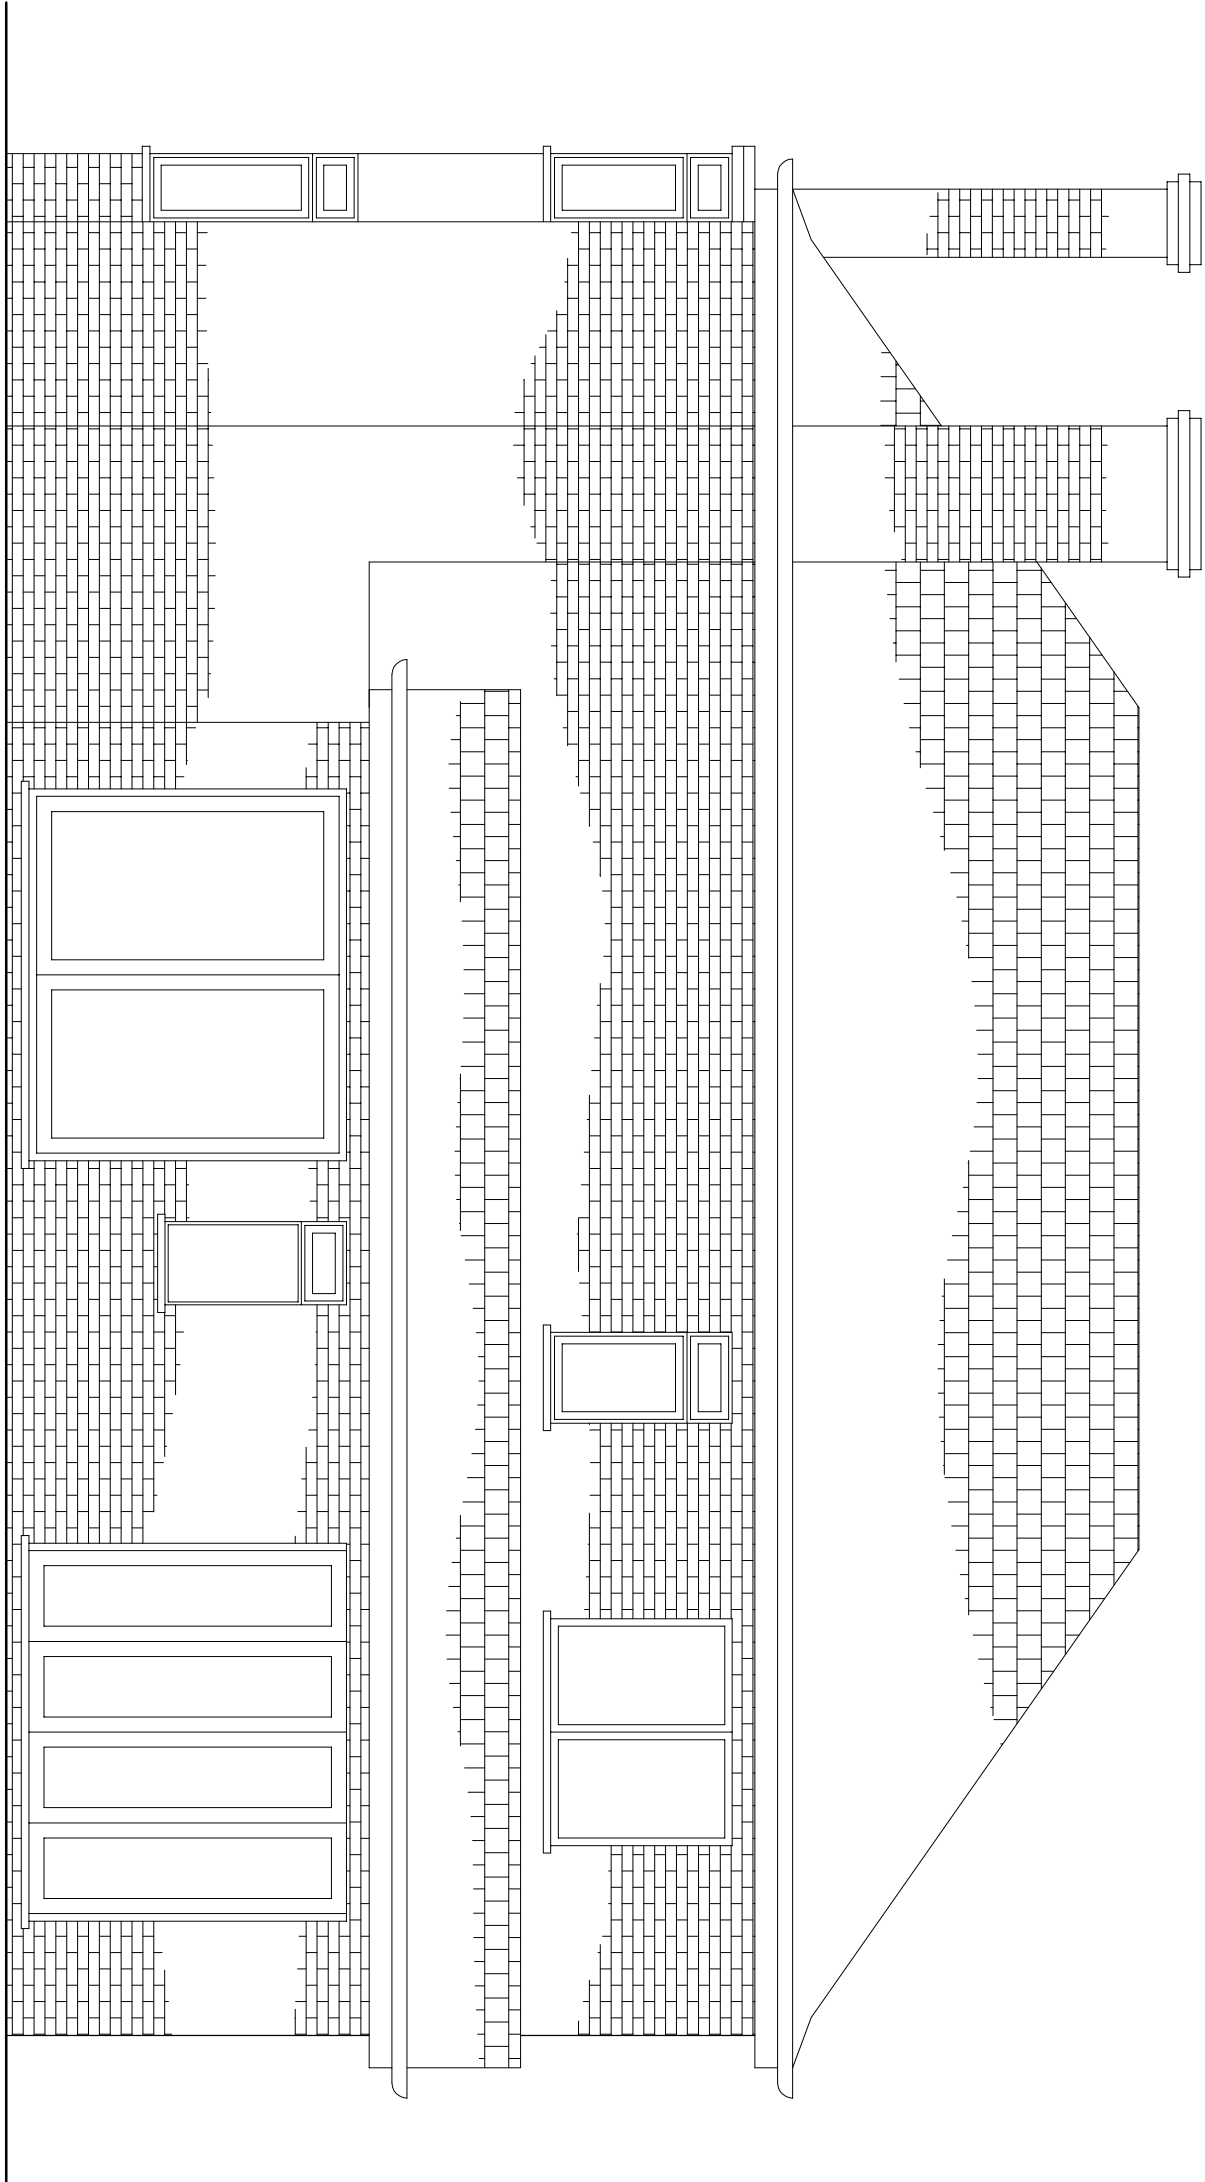

PROPOSED SIDE ELEVATION

(scale 1:50)

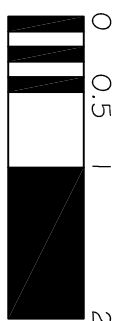

Rev.	Description	Date
1	Sarge	

Project: 62 Peterborough Road
Crowland
Peterborough
Proposed Elevations

Scale: AS SHOWN Date: Aug 2016
Drawing No.: 16-390-103



Unit C, Holdingham Barrs
Sheaford
NG34 8NP

t: 07811 175323
e: martin@mo-designservices.com
www.mo-designservices.com