



NOTES:

1. DO NOT SCALE FROM DRAWING
2. ALL DIMENSIONS IN MILLIMETRES
3. TO BE READ IN CONJUNCTION WITH ALL OTHER RELEVANT DRAWINGS, CALCULATIONS, SPECIFICATIONS ETC.

 


PROPOSED GARAGE FLOOR PLAN

(scale 1:50)

 


PROPOSED ROOF PLAN

(scale 1:50)

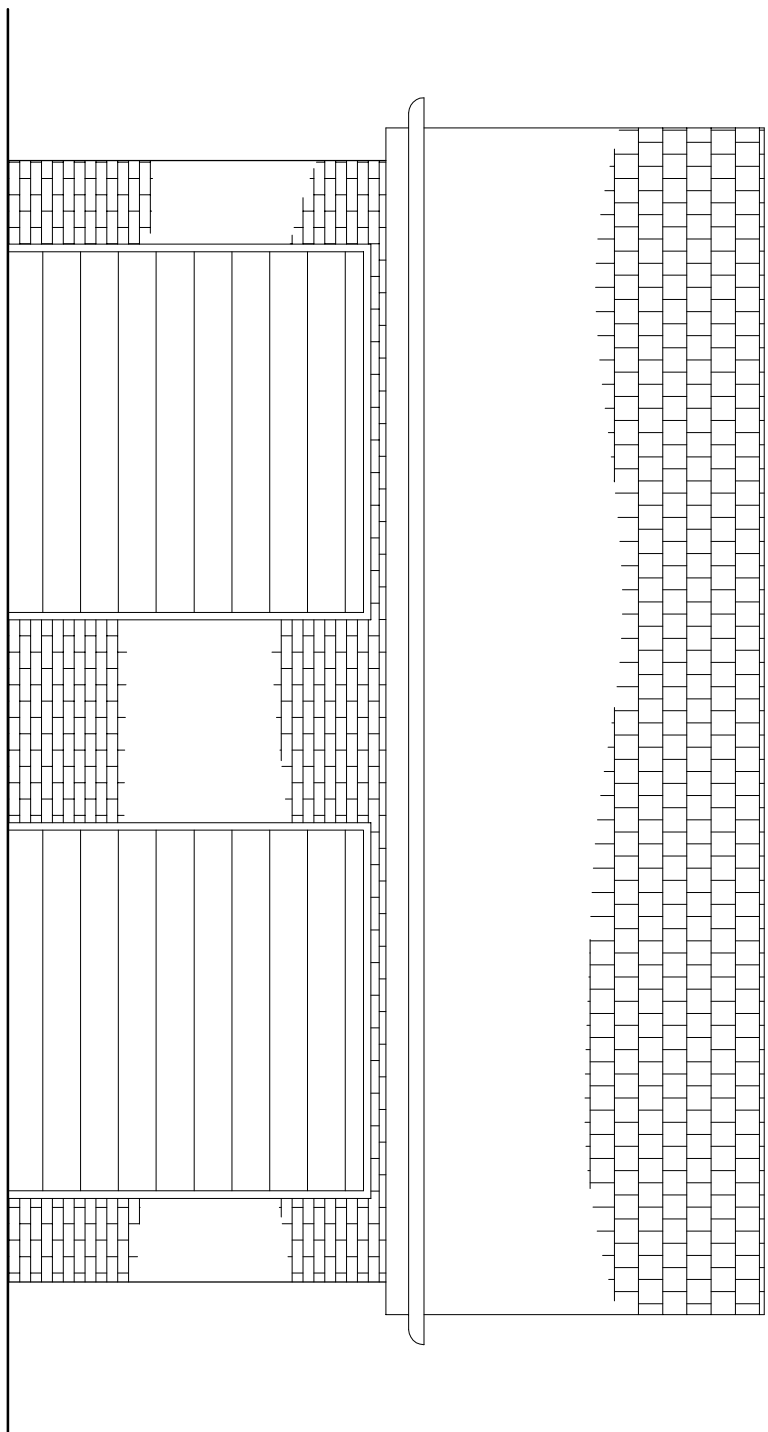


PROPOSED FRONT ELEVATION

(scale 1:50)

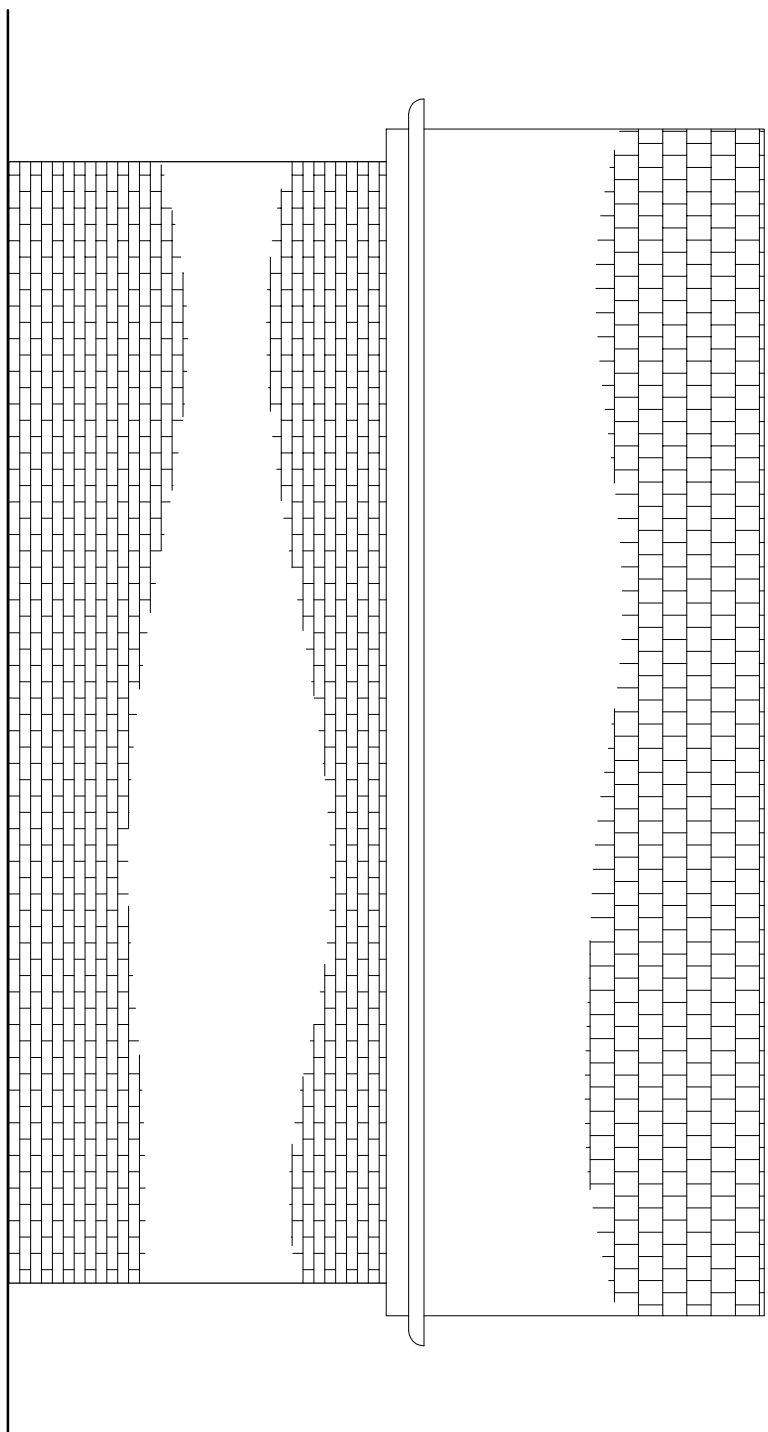


PROPOSED REAR ELEVATION

(scale 1:50)

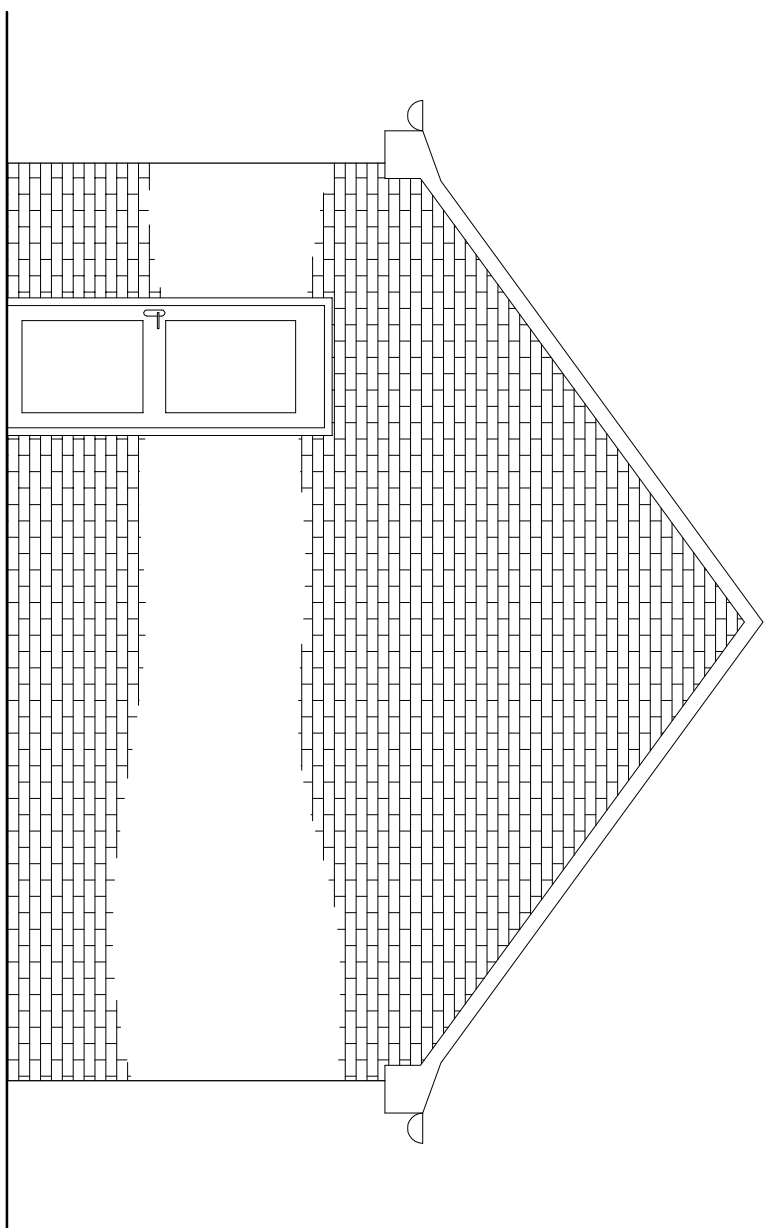

PROPOSED SIDE ELEVATION

(scale 1:50)

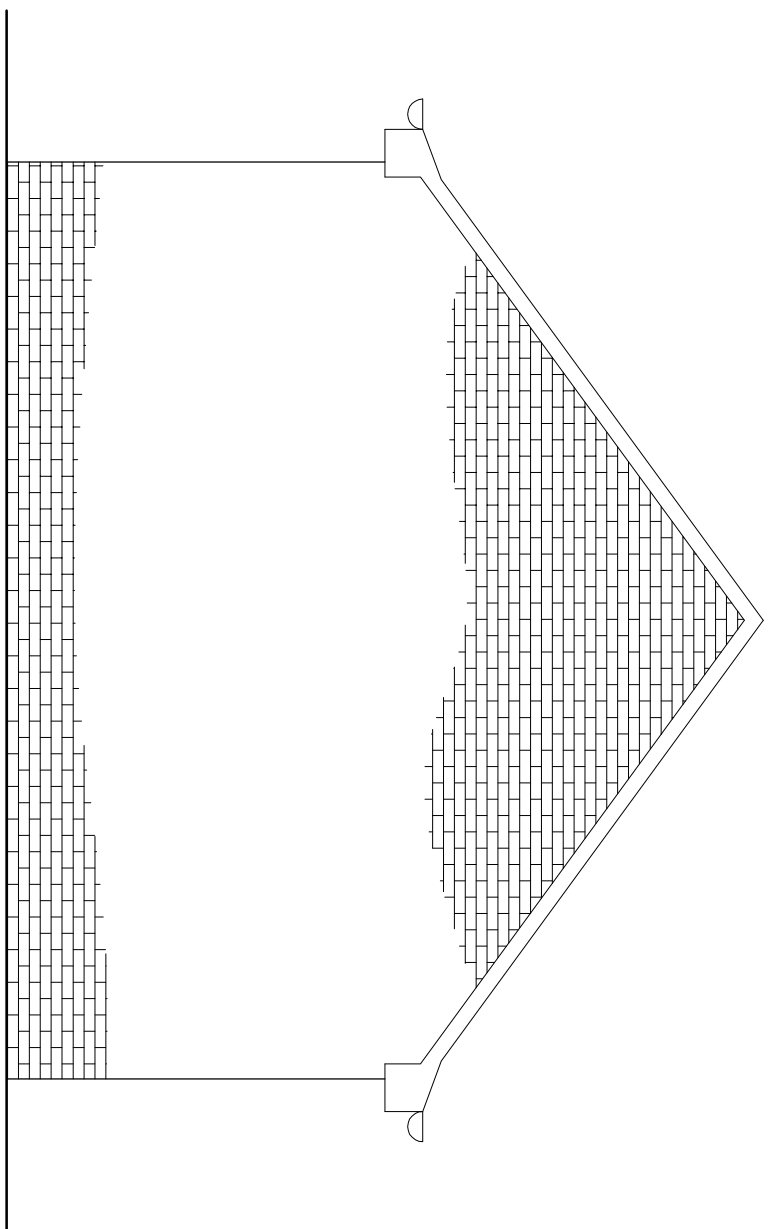


PROPOSED SIDE ELEVATION

(scale 1:50)

Rev.	Description	Date
Client	Sarge	

Project 62 Peterborough Road
Crowland
Peterborough
Proposed Garage

Scale AS SHOWN Date Aug 2016
Drawing No. 16-390-105

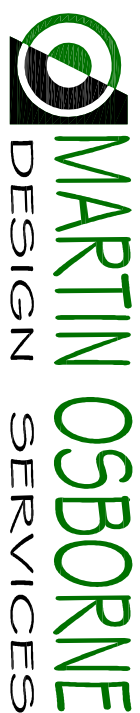

Unit C, Holdingham Bams
Sheaford
NG34 8NP

t: 07811 175323
e: martin@mo-designservices.com
www.mo-designservices.com