


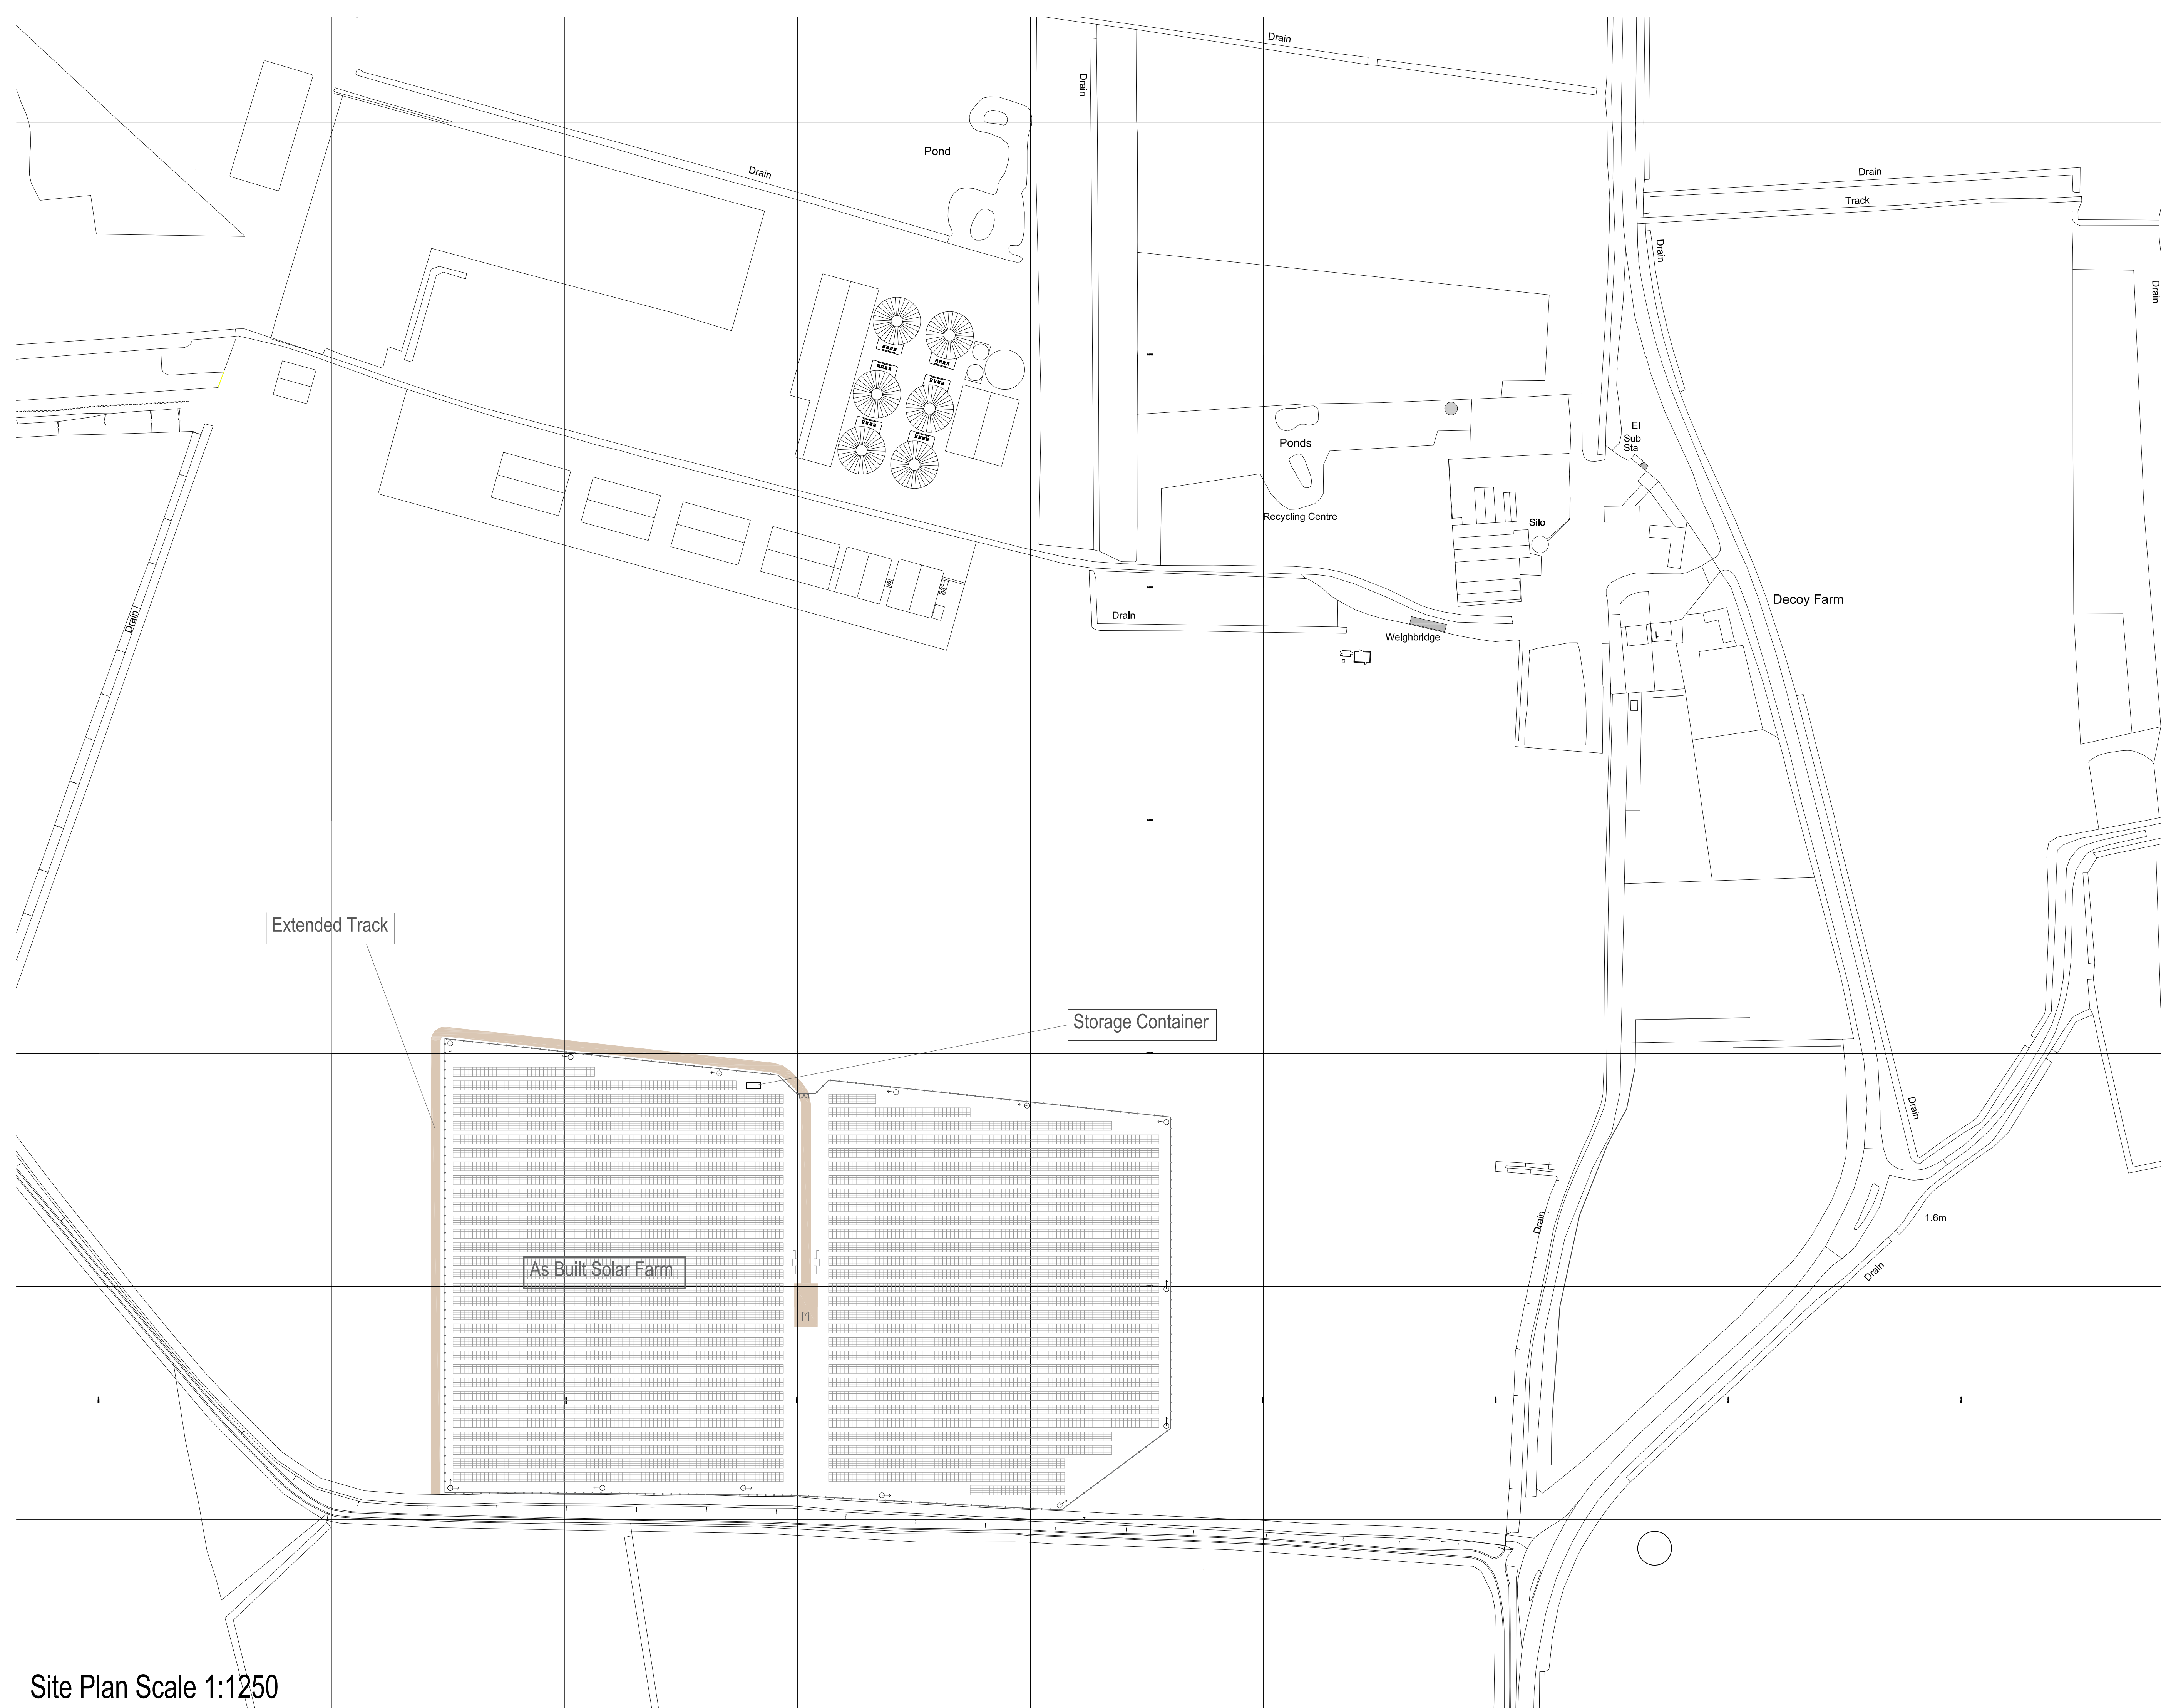

Revision:		
Project:		
Decoy Solar Farm		
Decoy Farm		
Crowland		
Peterborough		
Client:		
Push Energy		
Drawing Title:		
Site Layout Plan		
Project Ref: / Drawing No.		
15/PA302		
Scale:	Date:	Drawn:
As Noted @ A1	11/09/2018	JL



PUSH ENERGY
1&2 Tollgate Business Park
Tollgate West
Stanway
Colchester
CO3 8AB
Tel: 01206 203253
Web: www.pushenergy.co.uk
Do not scale this drawing. Work to figured dimensions only. This drawing is copyright of Push Energy Ltd and should only be reproduced with their express permission.

Site Plan Scale 1:1250