



NOTES

- EXISTING WINDOWS NOS 1 TO 4 INCLUSIVE ARE TO BE REPLACED.
- WINDOWS 1 TO 3 ARE TO BE REPLACED WITH WINDOWS THE PROFILES OF WHICH MATCH THE EXISTING WINDOWS AS INDICATED ON THIS DRAWING.
- EXISTING WINDOW NO 4 IS A MODERN STYLE CASEMENT WINDOW WHICH SHALL BE REPLACED WITH A SLIDING SASH WINDOW AS DETAILED
- ALL NEW WINDOWS SHALL BE TREATED SOFTWOOD, WHITE PAINTED, SLIDING SASH WINDOWS OF TRADITIONAL CONSTRUCTION WITH THE JAMB AND HEAD RECESSED BEHIND THE BRICKWORK. THE SLIDING MECHANISM SHALL BE WITH PULLEY CORDS AND COUNTER WEIGHTS.
- SITE DIMENSIONS SHALL BE TAKEN TO ASCERTAIN THE EXACT STRUCTURAL OPENING OF THE WINDOWS BEFORE THEY ARE MANUFACTURED.
- GLAZING TO BE SINGLE PANE PUTTY GLAZING TO MATCH EXISTING
- JAMB CILL AND HEAD DETAILS TO BE THE SAME FOR ALL WINDOWS

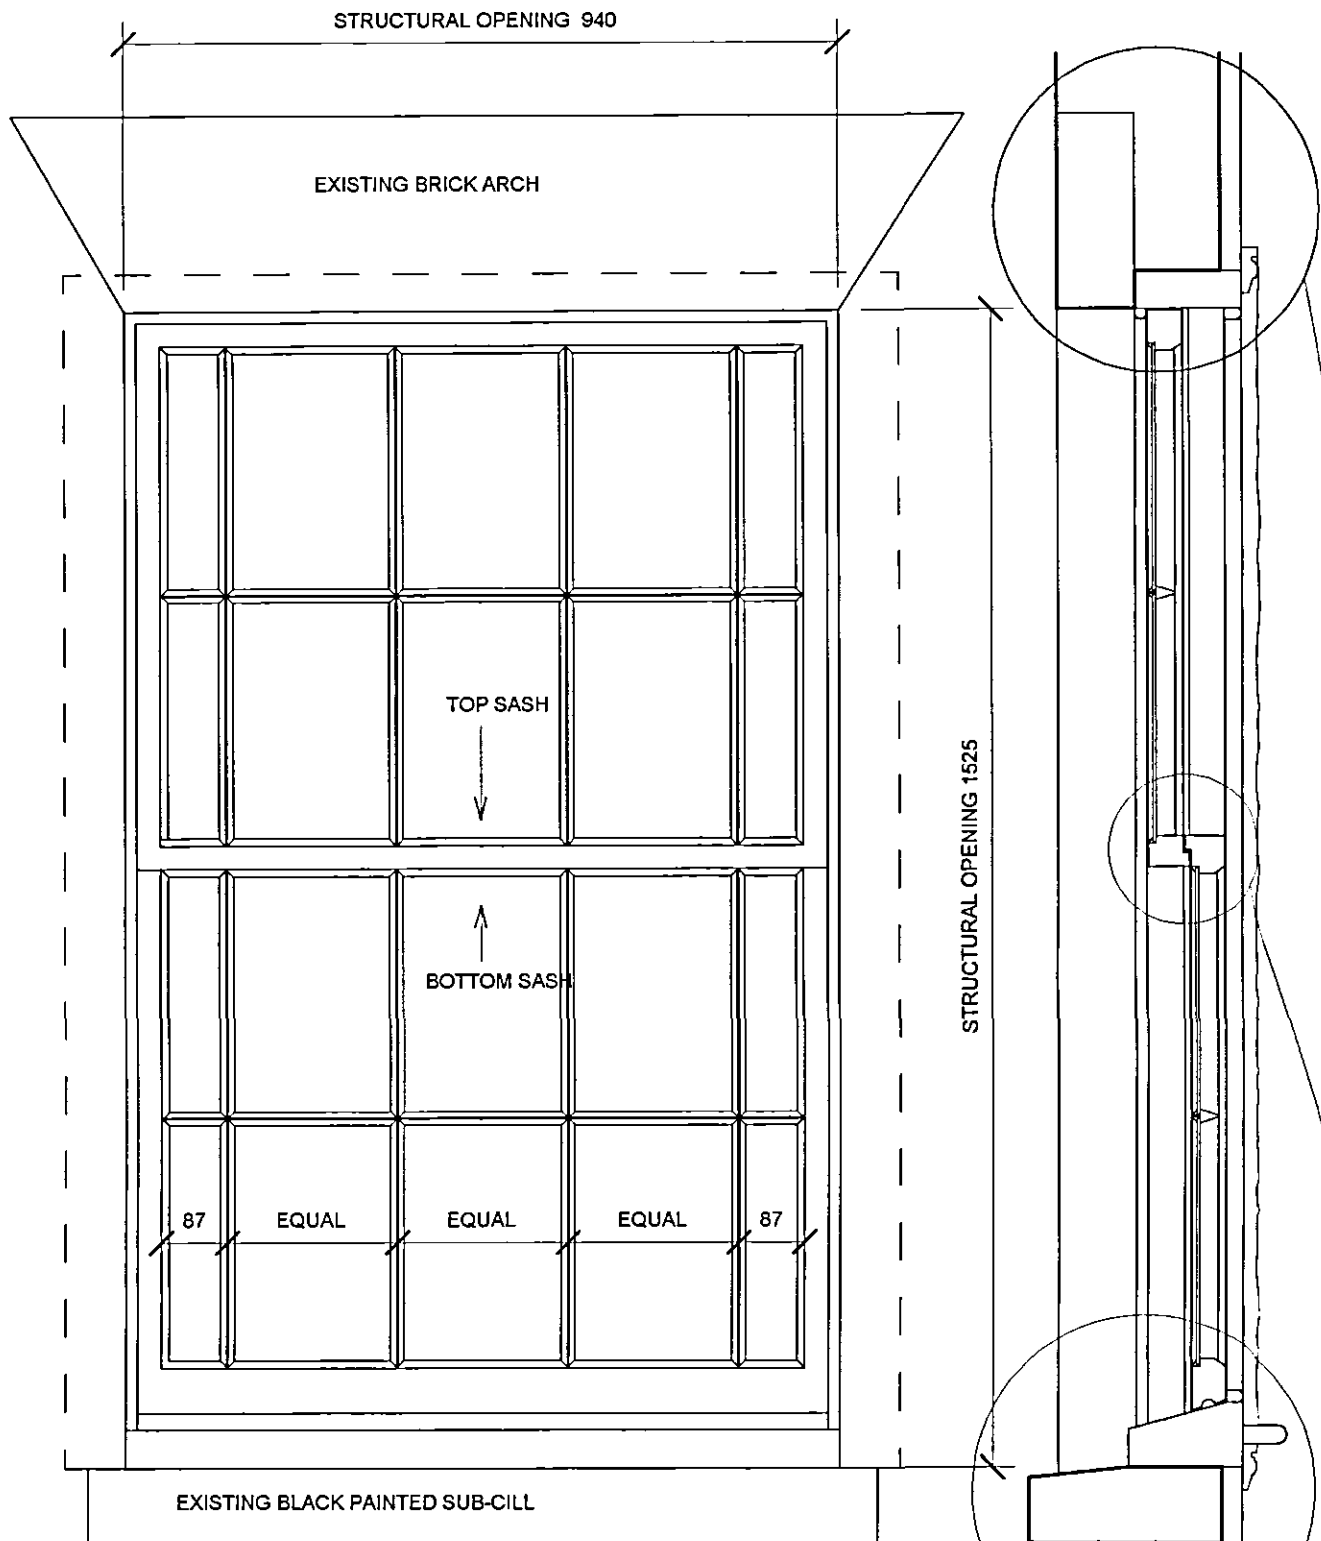


VIEW FROM OUTSIDE

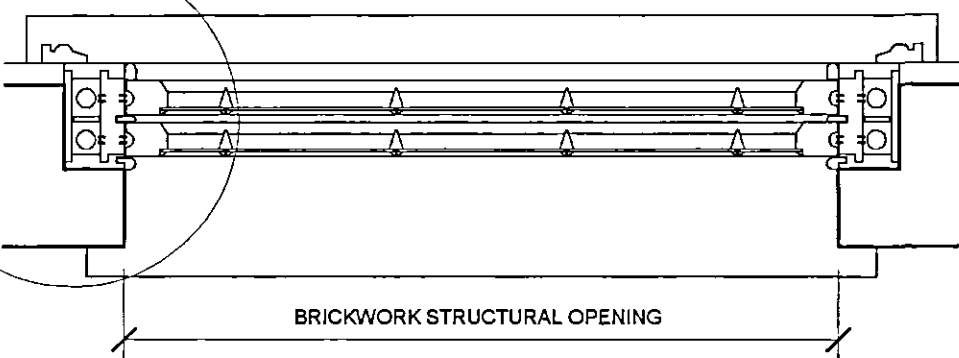


PLAN SECTION

WINDOW 1
FIRST FLOOR FRONT ELEVATION
SCALE 1:10


VERTICAL SECTION

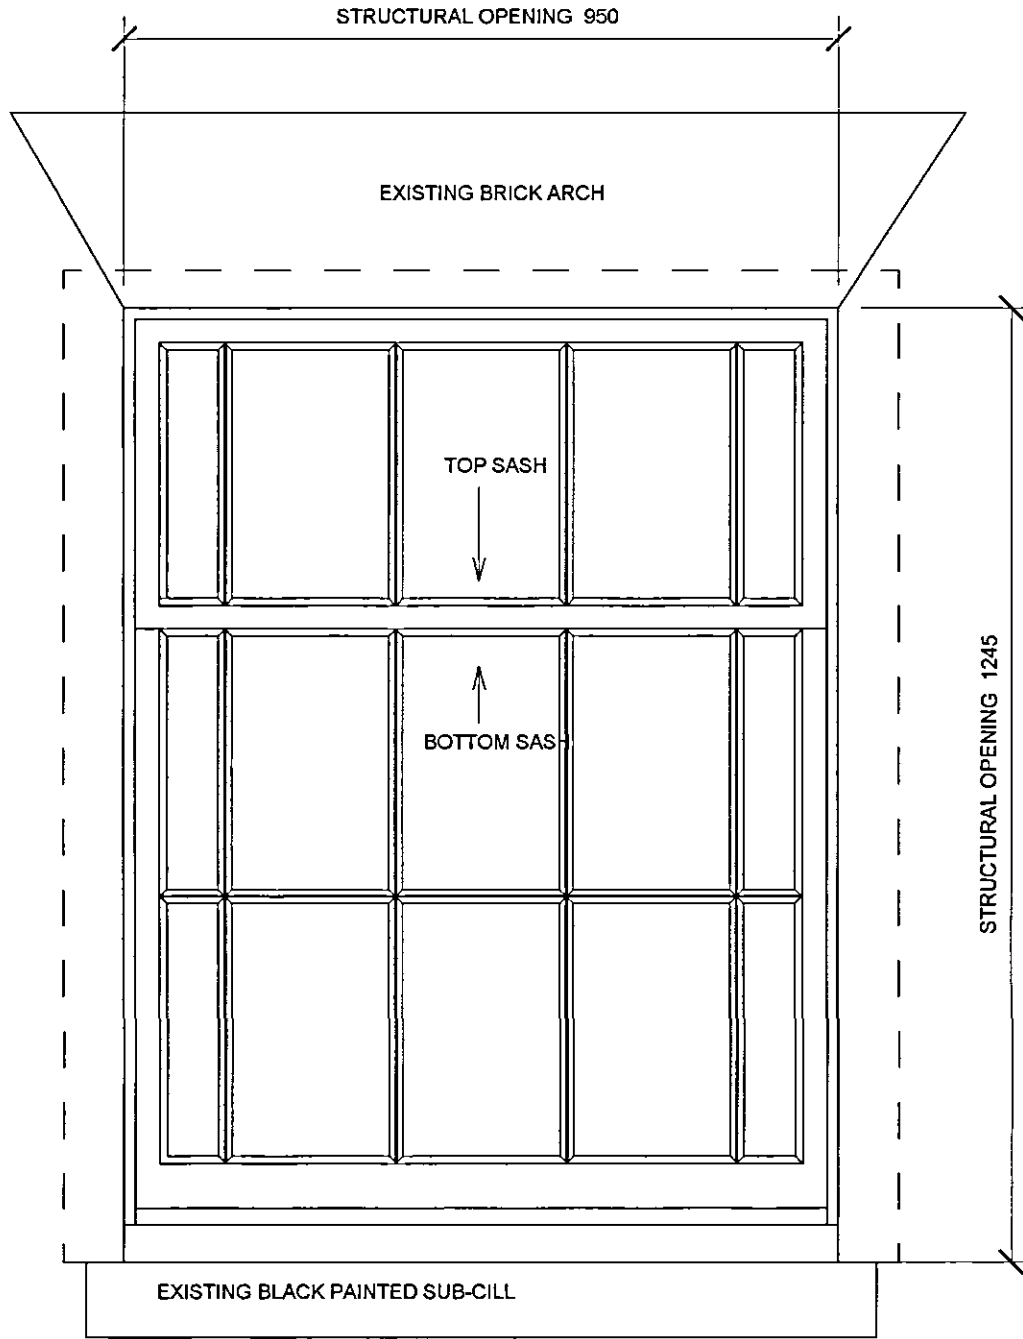




WINDOW 2
SECOND FLOOR FRONT ELEVATION
SCALE 1:10

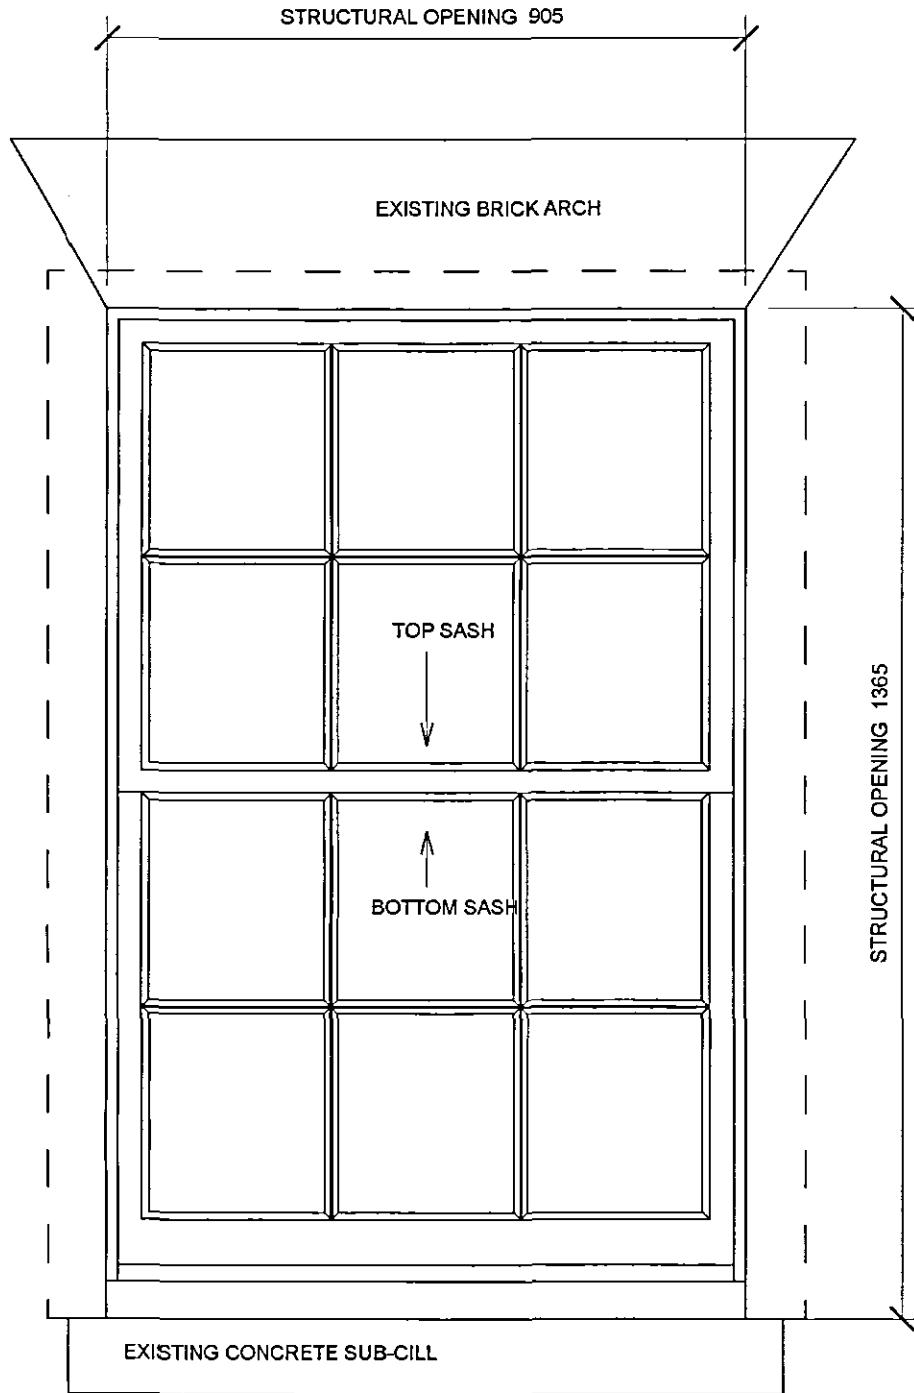


WINDOW 3
FIRST FLOOR REAR ELEVATION
SCALE 1:10

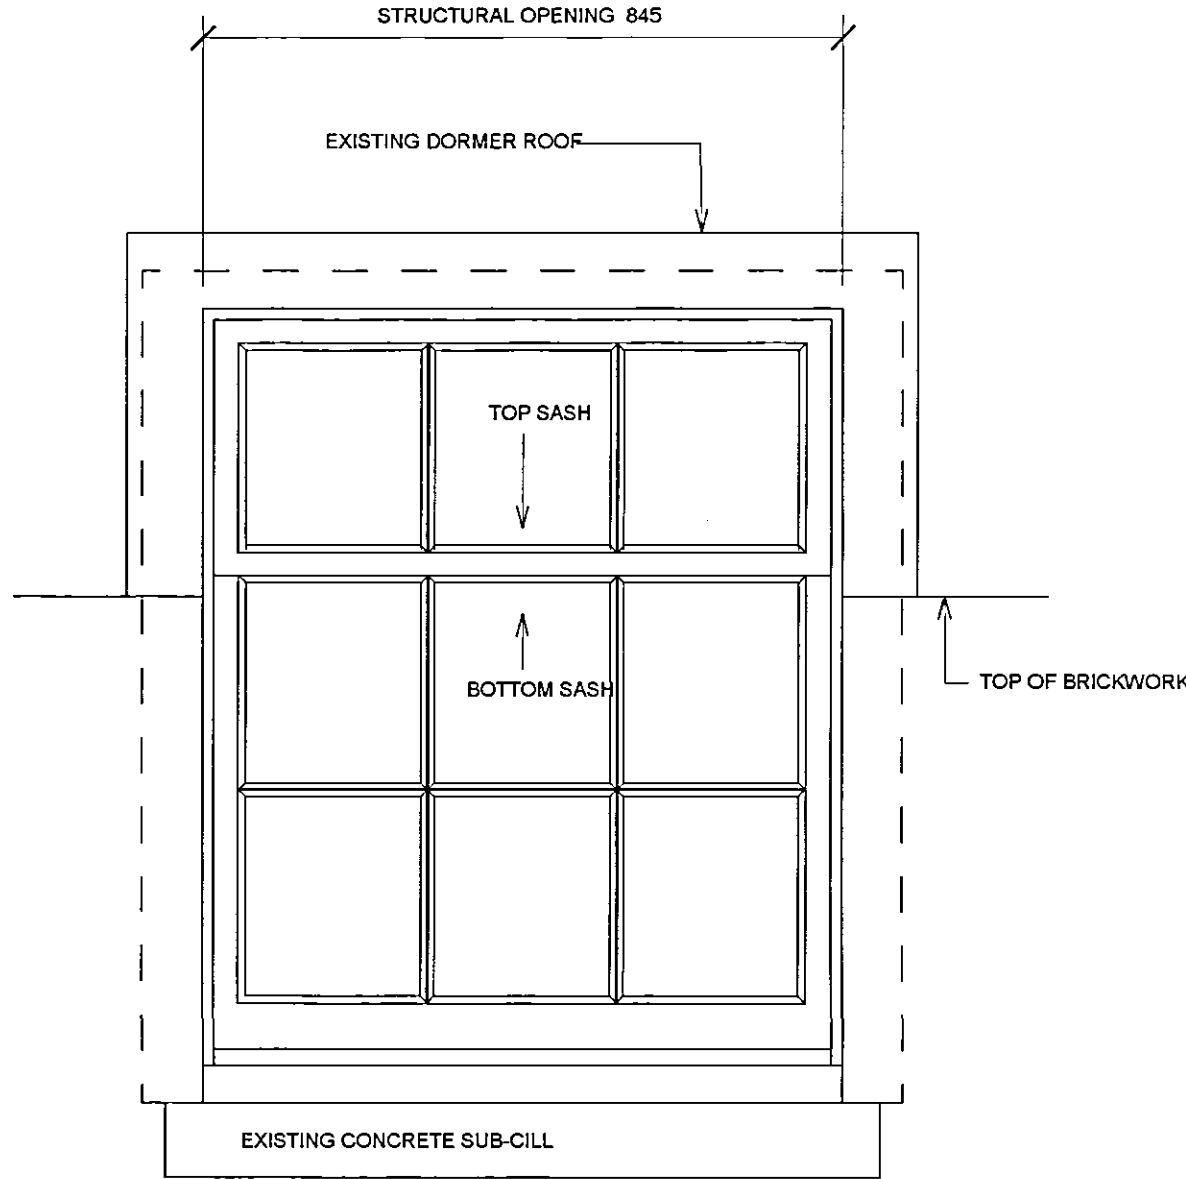

WINDOW 4
SECOND FLOOR REAR ELEVATION
SCALE 1:10

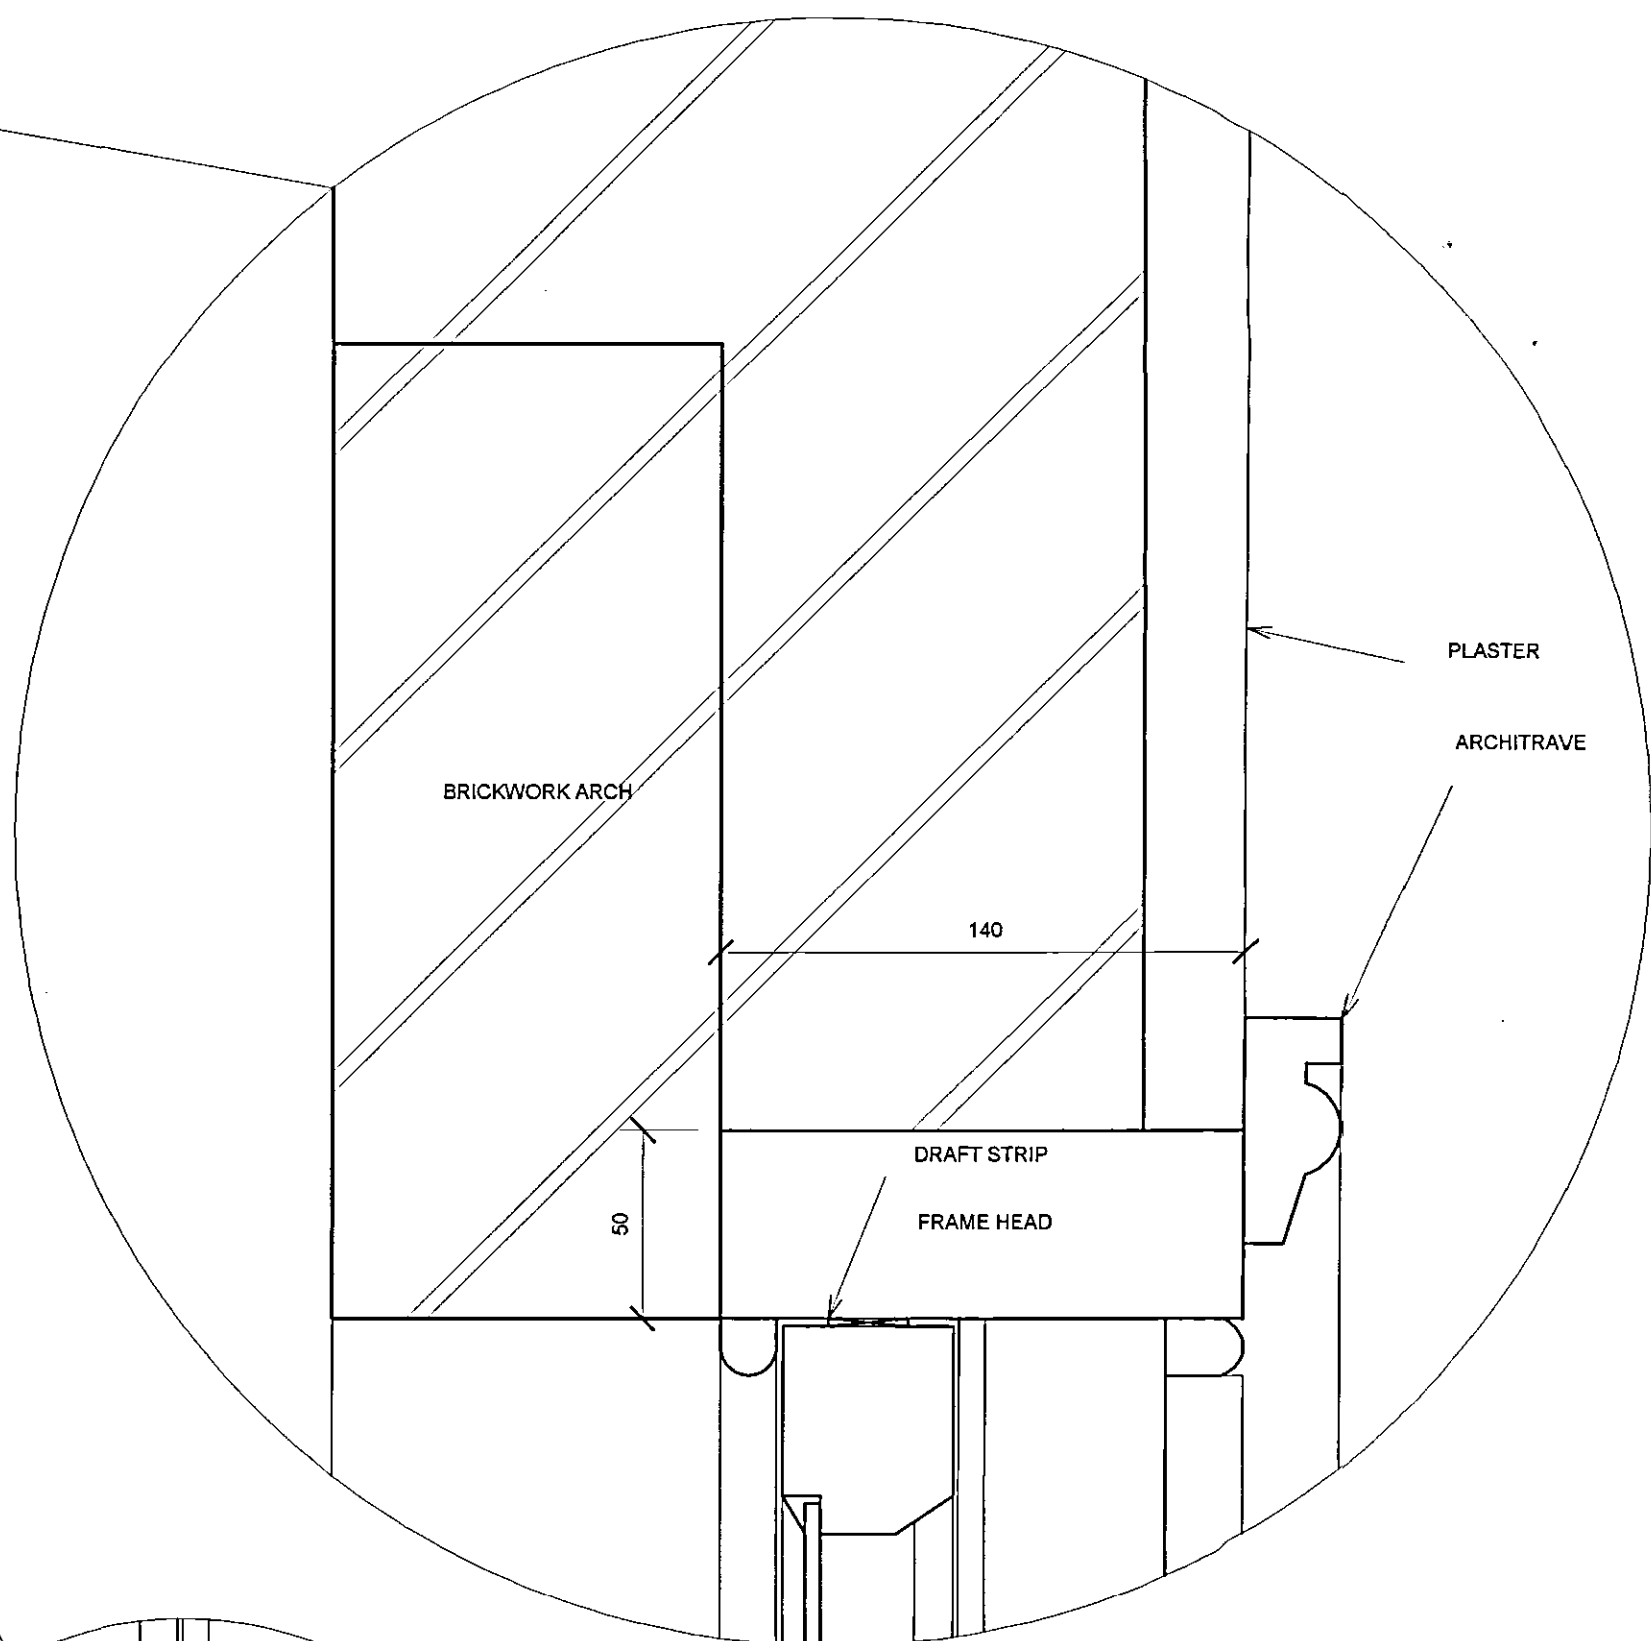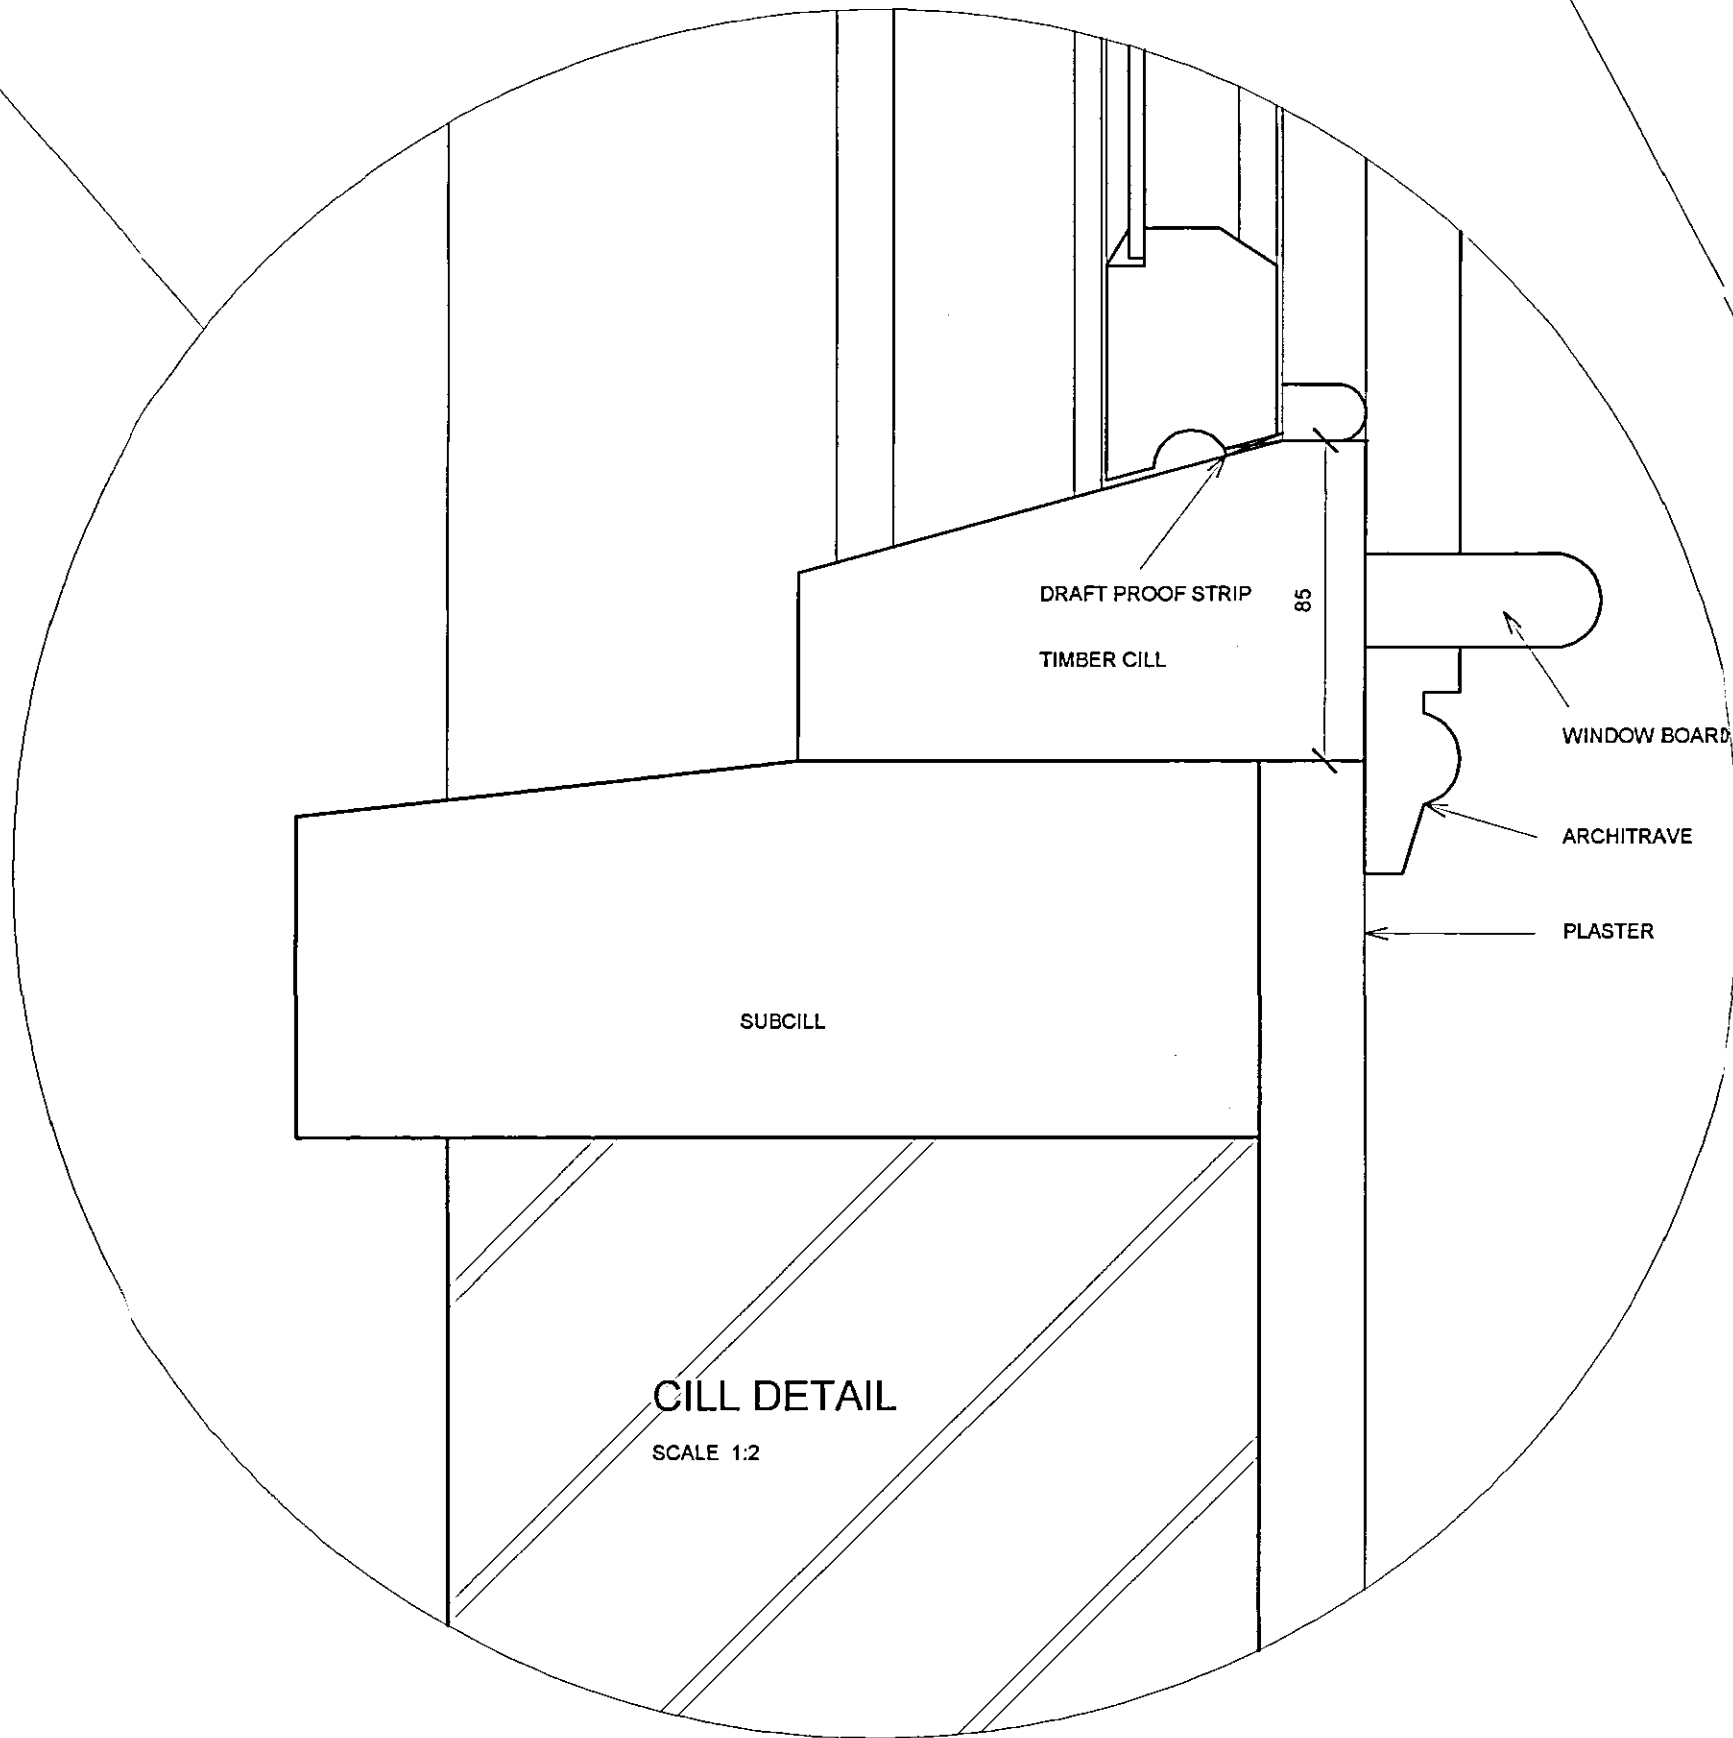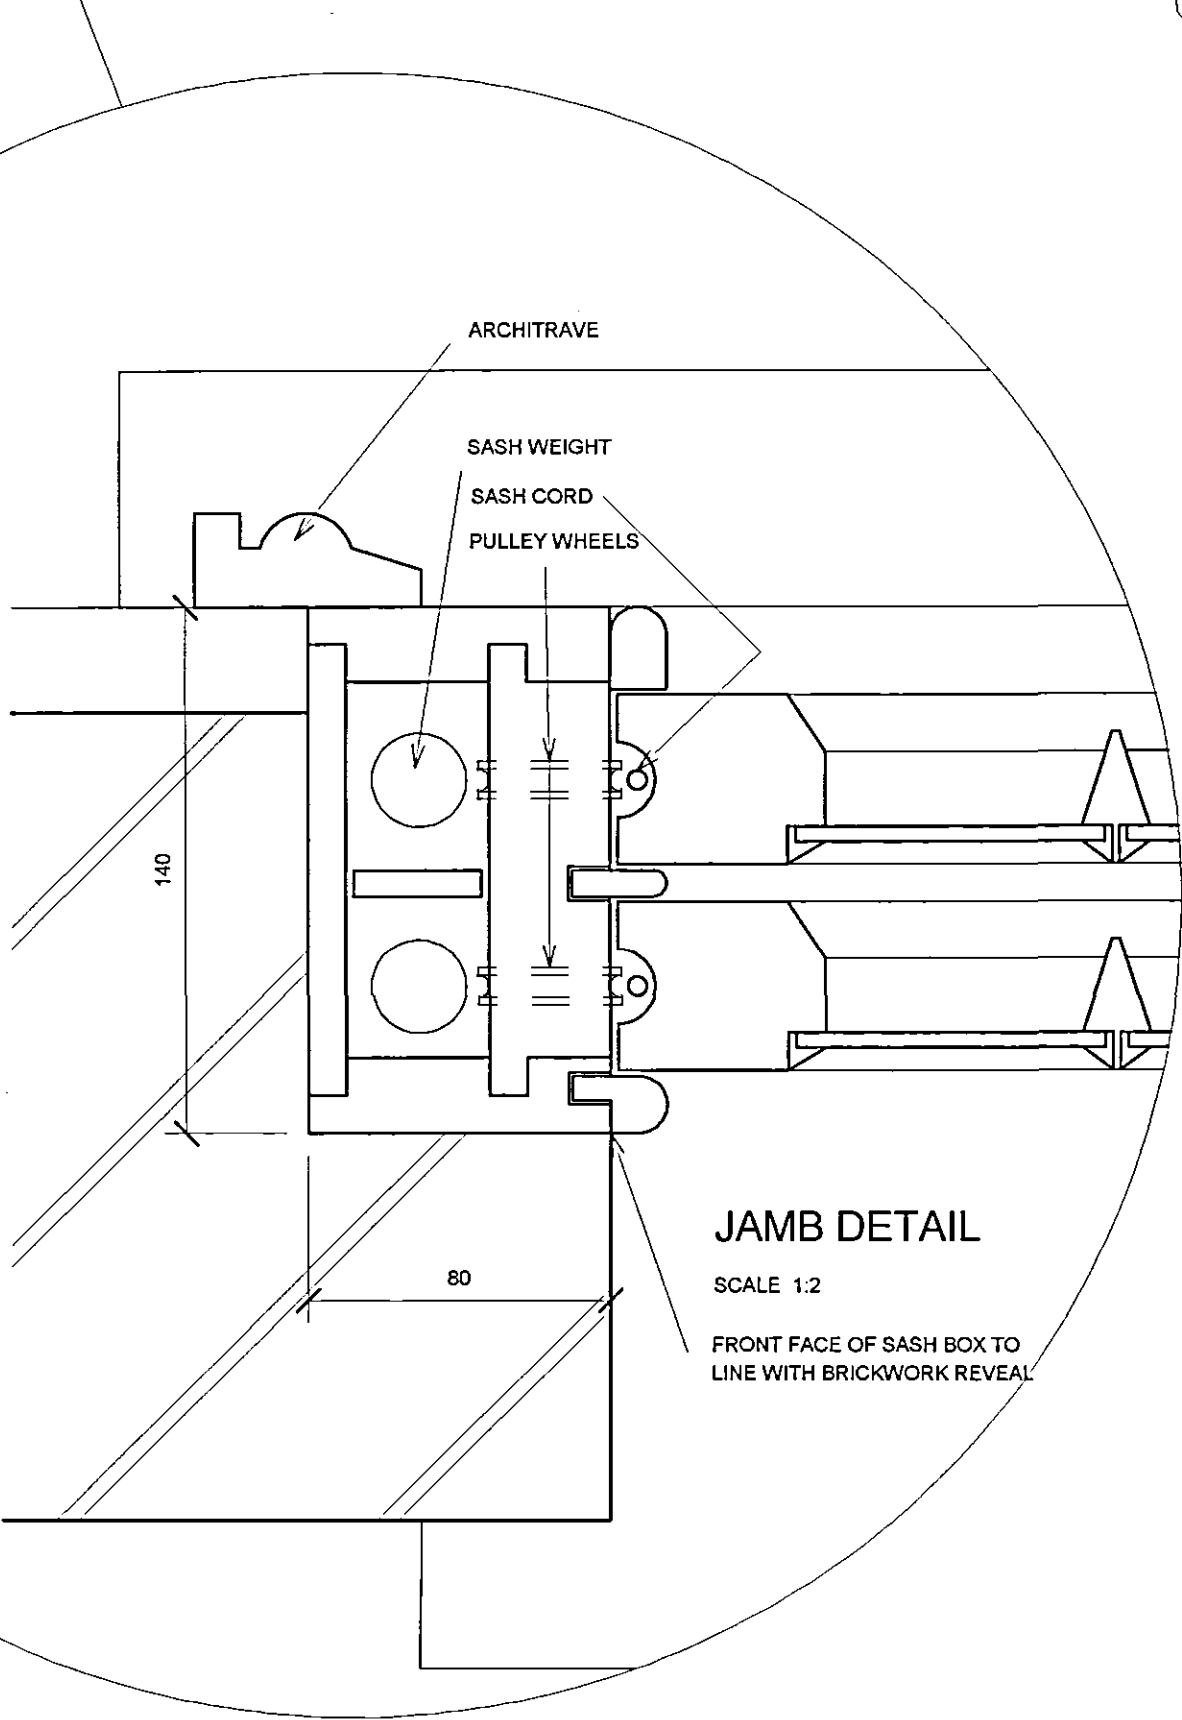

HEAD DETAIL
SCALE 1:2

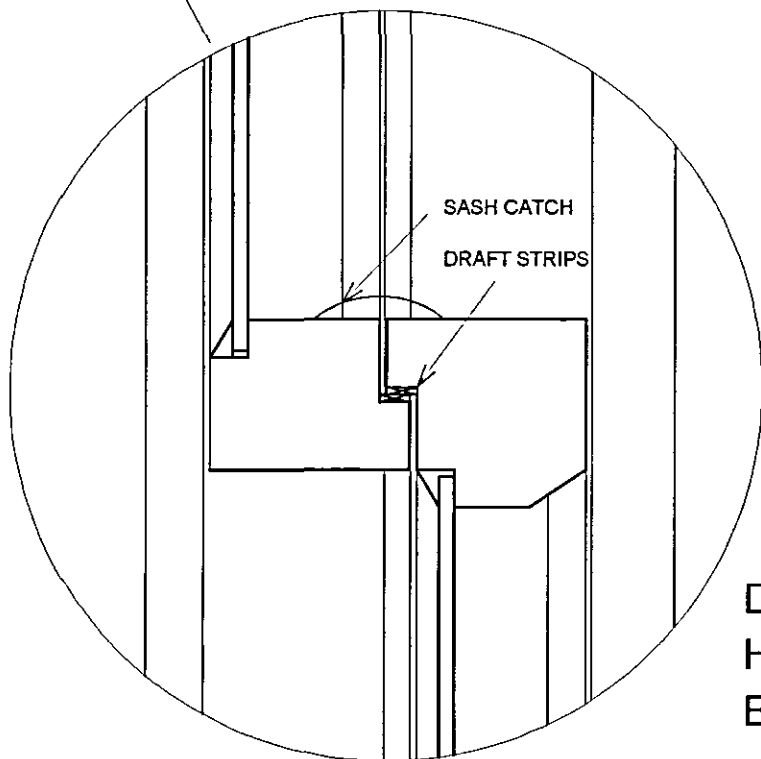

DETAIL AT
HEAD OF BOTTOM SASH &
BOTTOM OF TOP SASH
SCALE 1:2

revisions
This drawing is the copyright of Robin Williams Associates.
Do not scale from this drawing. Check all dimensions on site.
The contractor shall bring any discrepancies immediately to the notice of the Architect

AMY JONES & ASHLEY PRATT

client

13 EAST STREET CROWLAND

project

WINDOW DETAILS

title


06217 AC001

drawing number

scale 1:10 & 1:2 drawn RW

date checked

Robin Williams Associates

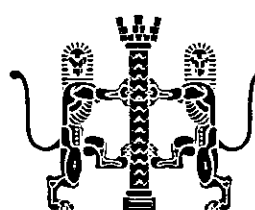

Architects and
Planning Supervisors
1 Longthorpe House Mews
Loder Avenue
Bretton
Peterborough PE3 9TL
Tel: 01733 331440
Fax: 01733 265493