





Entrance Elevation - north east

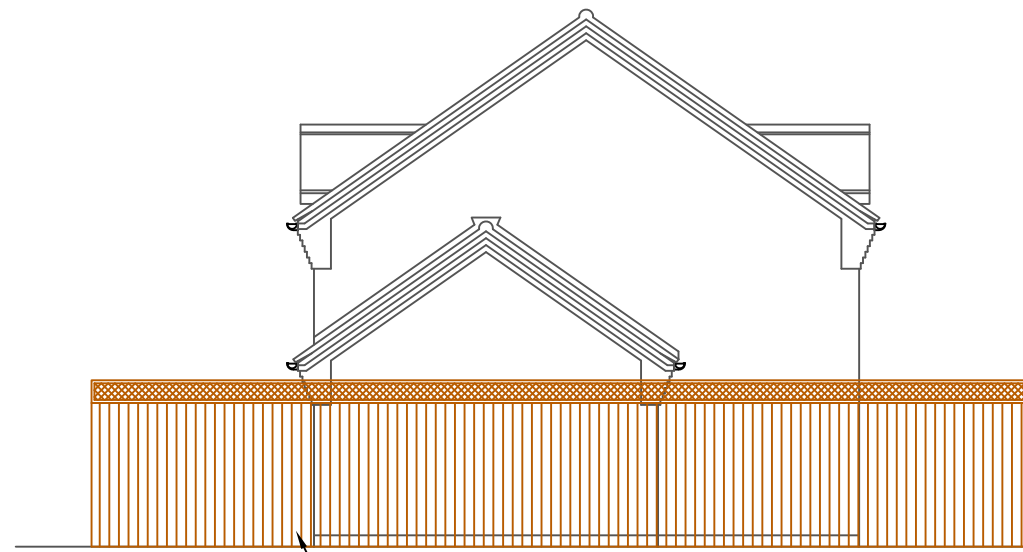

Side Elevation - north west


new 1.90m high timber close boarded fence to boundary with min. 300 high trellis over

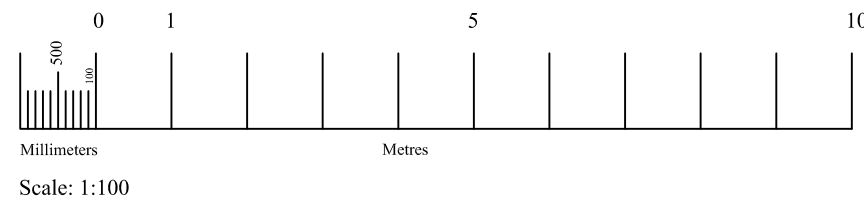


Front Elevation - south east





Rear Elevation - south west

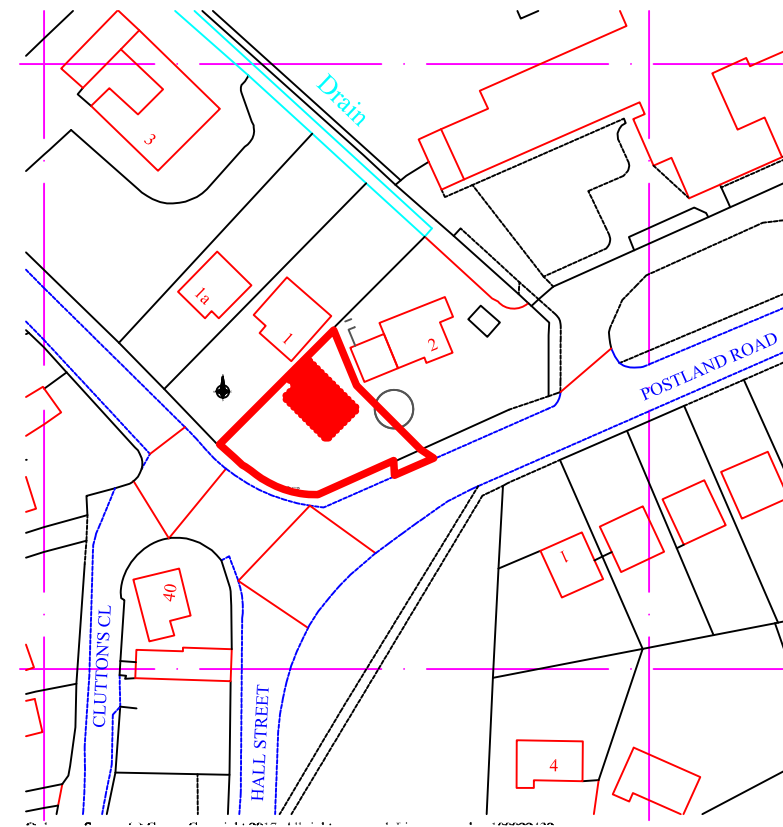



Site Location Plan - 1:1250

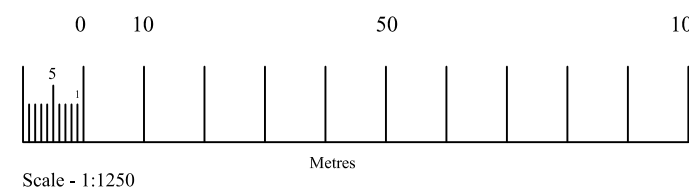


Site Block Plan

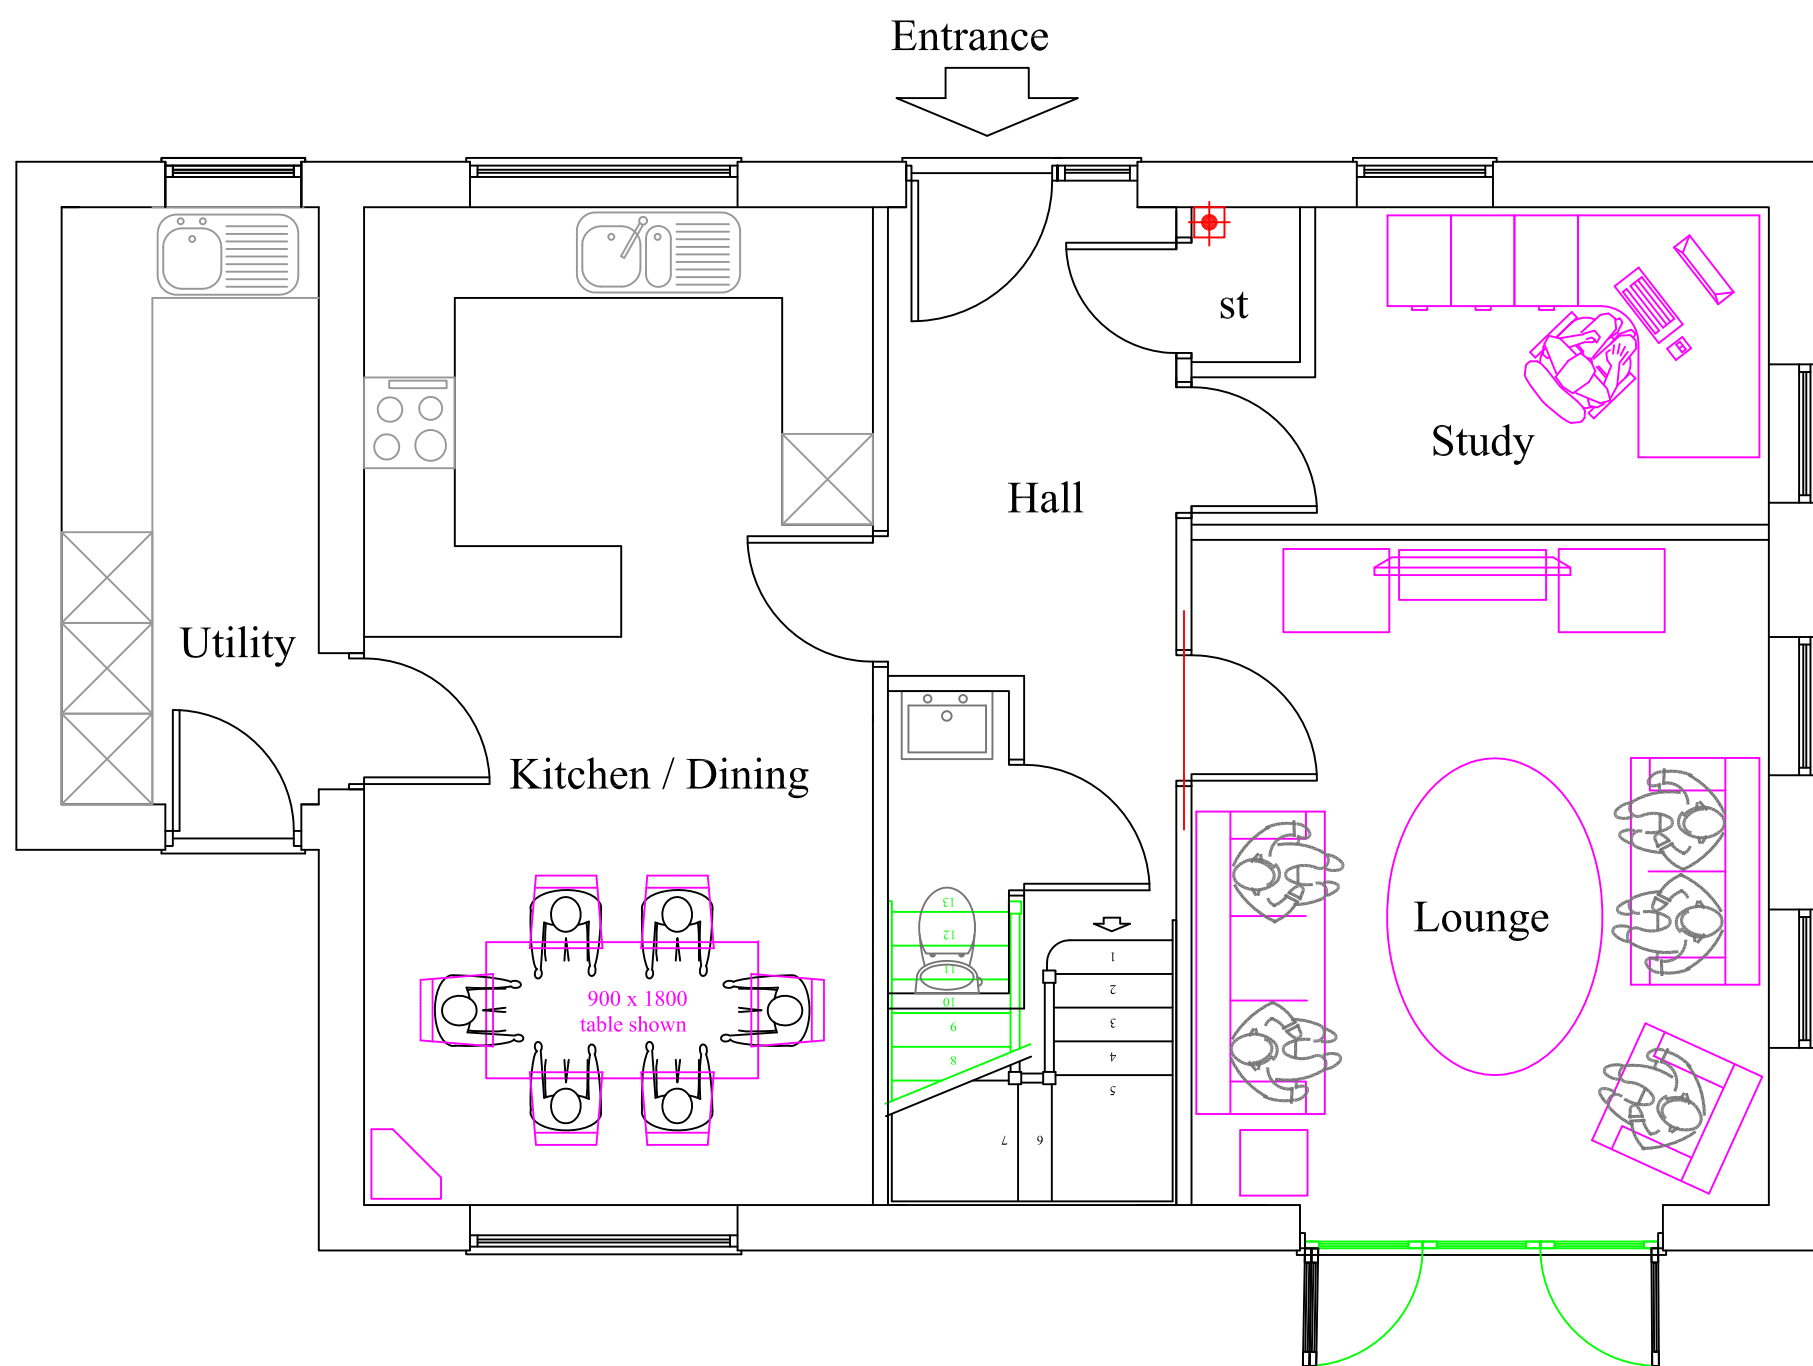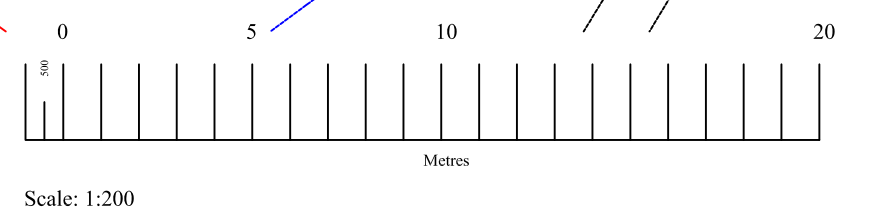

Ground Floor Plan

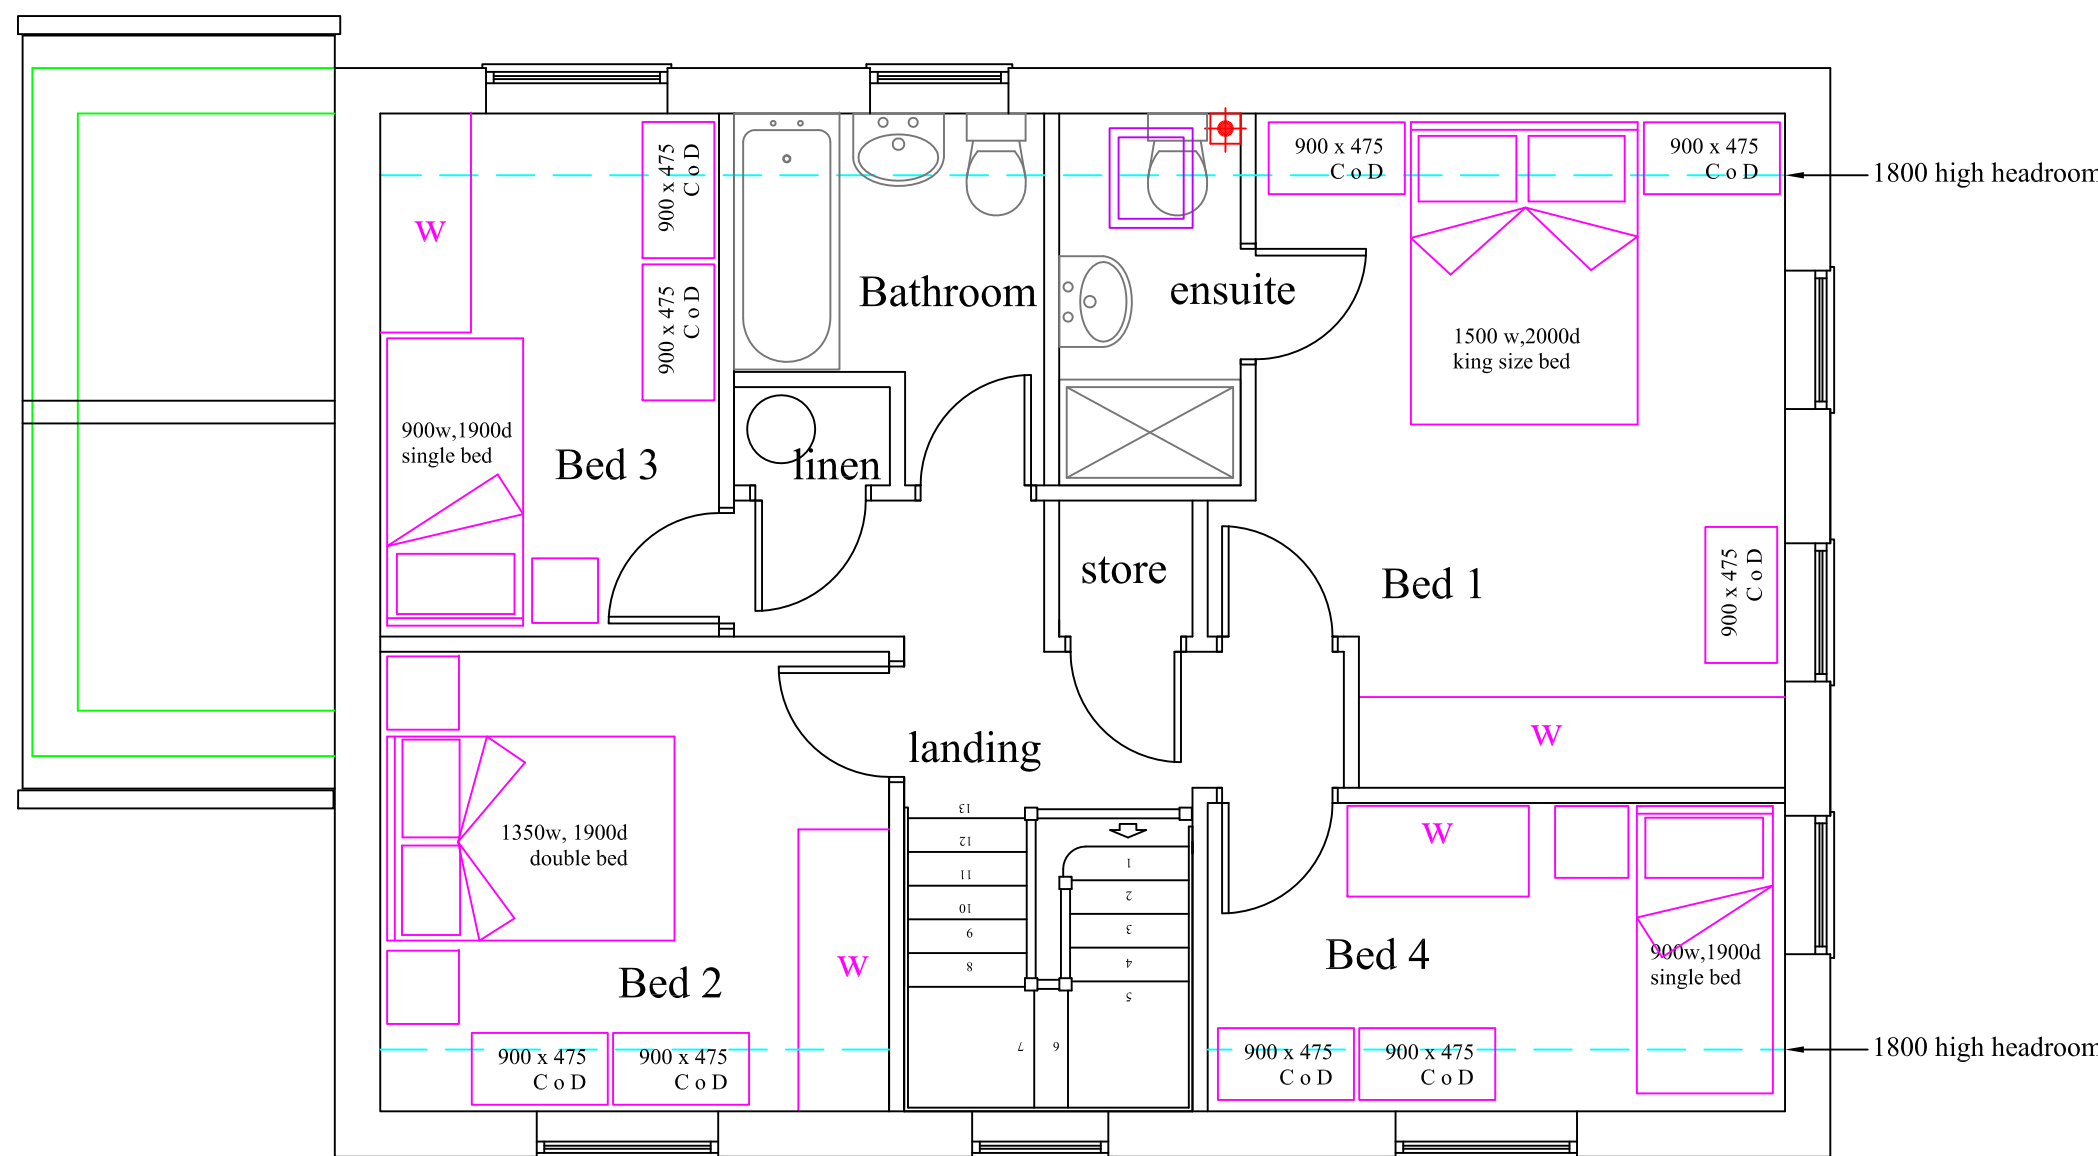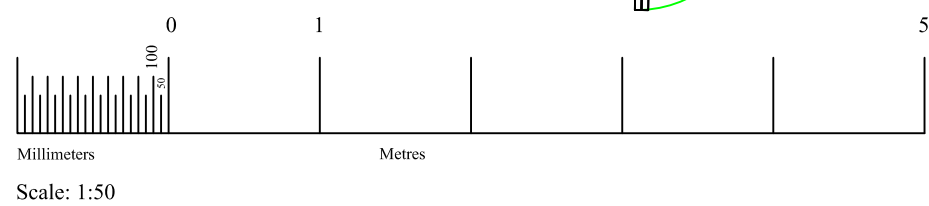

First Floor Plan

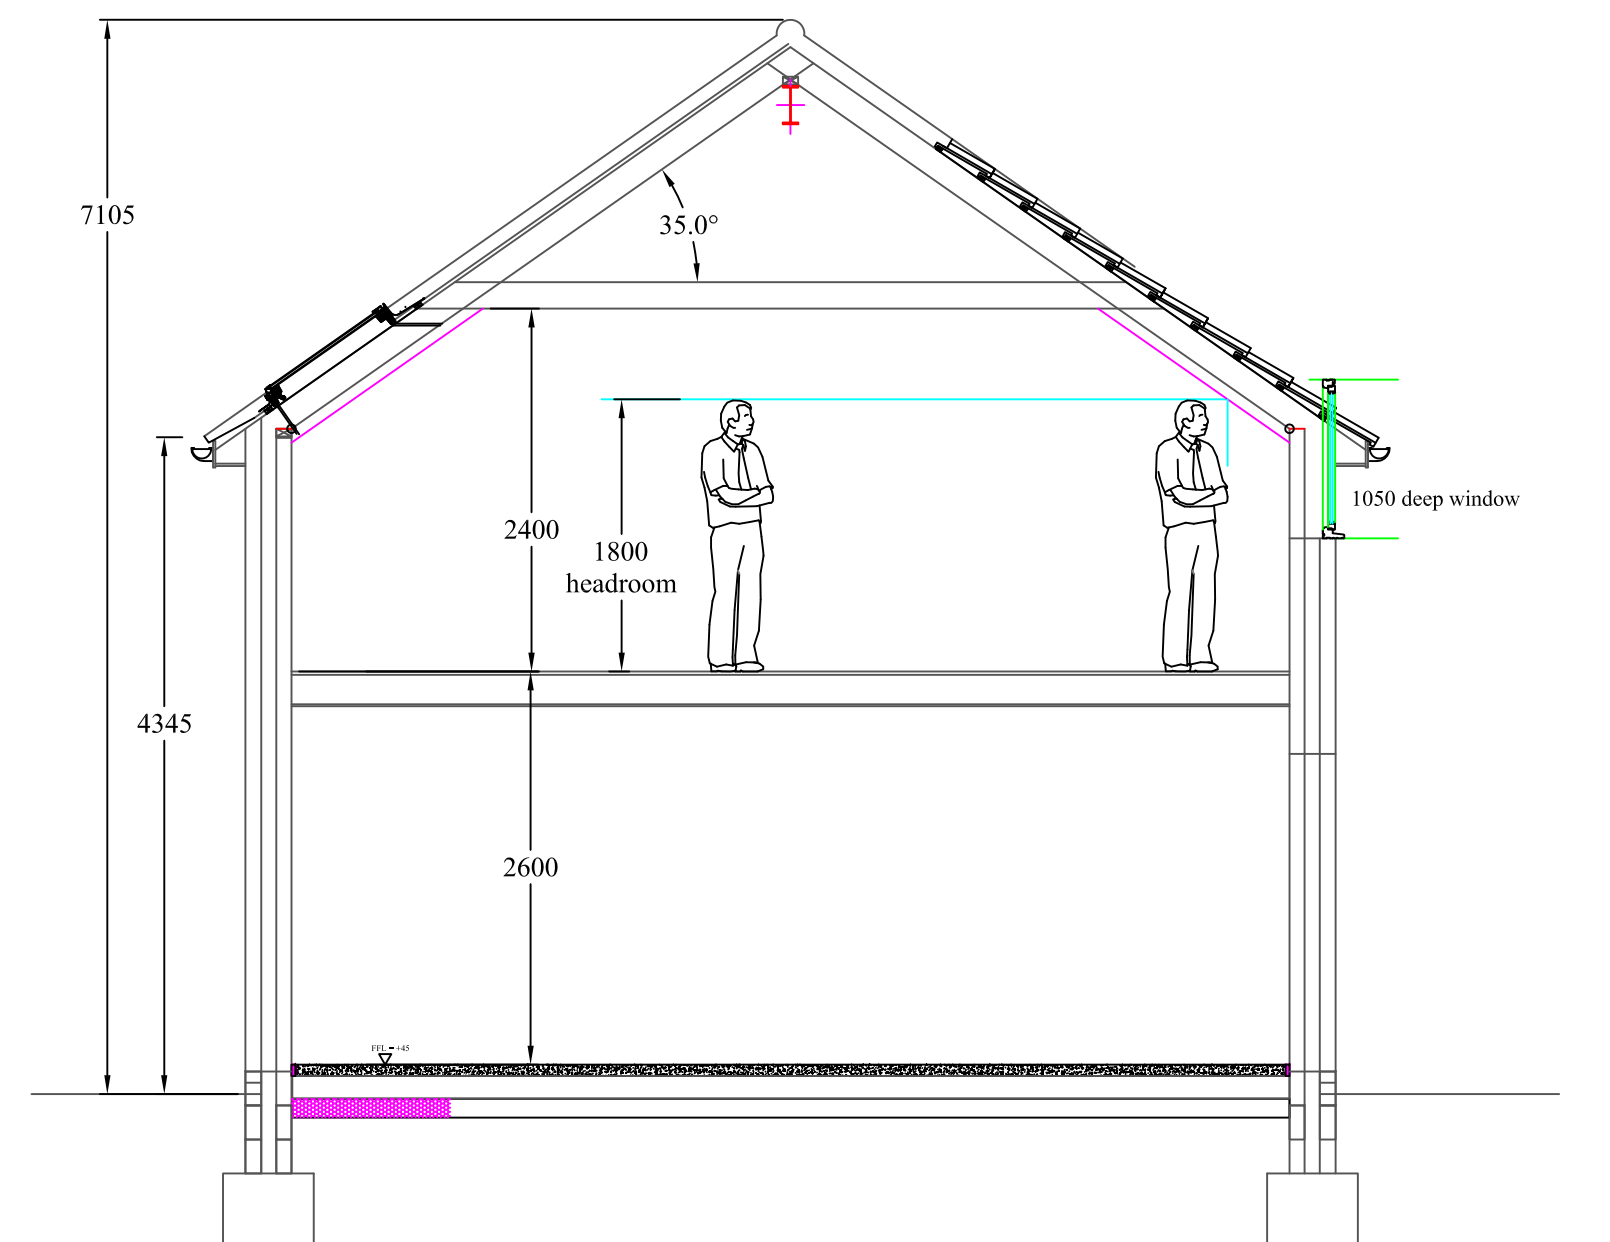

Typical Section

© Copyright. All Rights Reserved.
This drawing must not be produced without permission.
DO NOT SCALE
The Contractor is responsible for checking all dimensions.

NOTES

drawing title

Scheme Proposals

project

Proposed Dwelling & Garage
for Mr. A Nobbs
Land Adjacent to
No.2 Postland Road
Crowland

scale

1:50, 1:100, 1:200


date

October 2017

project number / drawing number

118017 / 200-01

revision

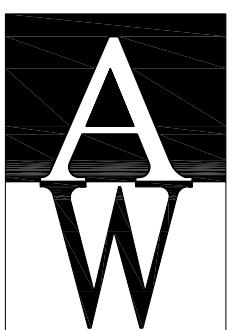

ACCENT & WILKINSON
ARCHITECTS • LANDSCAPE ARCHITECTS
CONSERVATIONISTS
Malborne House, 1 Benyon Grove, Herlington,
Orton Malborne, Peterborough PE2 5ZJ
Telephone: 01733 236666 Fax: 01733 236591
Email: admin@accentandwilkinson.co.uk
Web: www.accentandwilkinson.co.uk

date

revision