




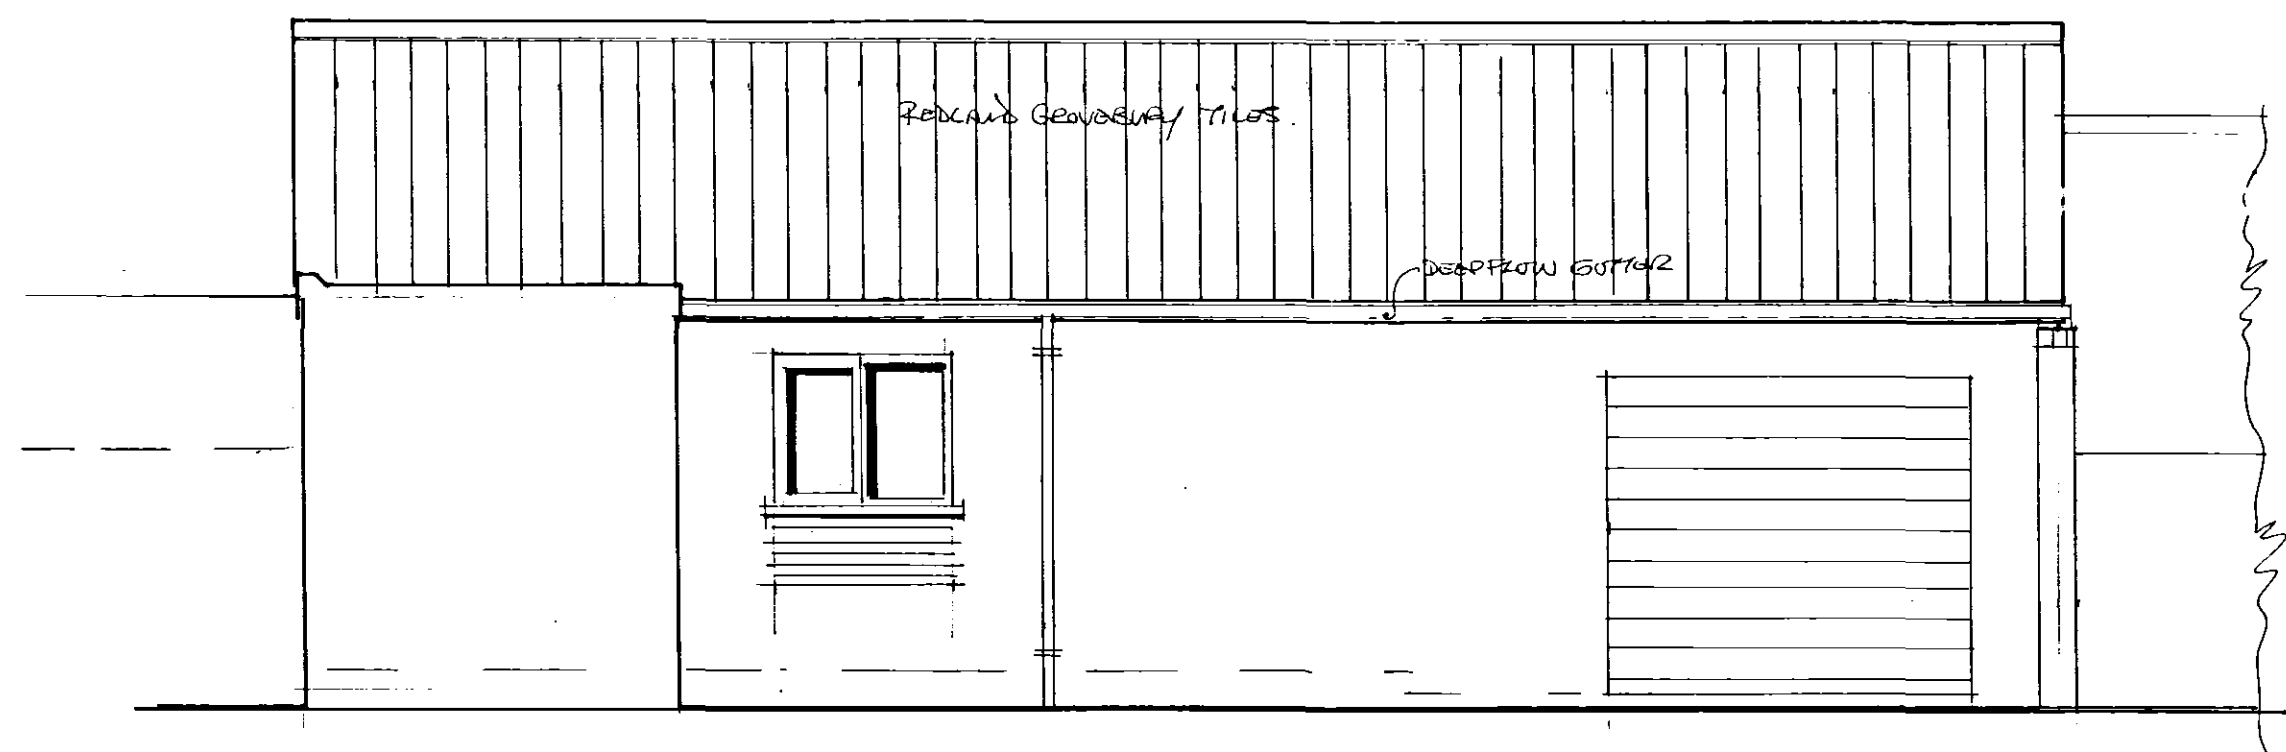


ELEVATION FROM HOUSE

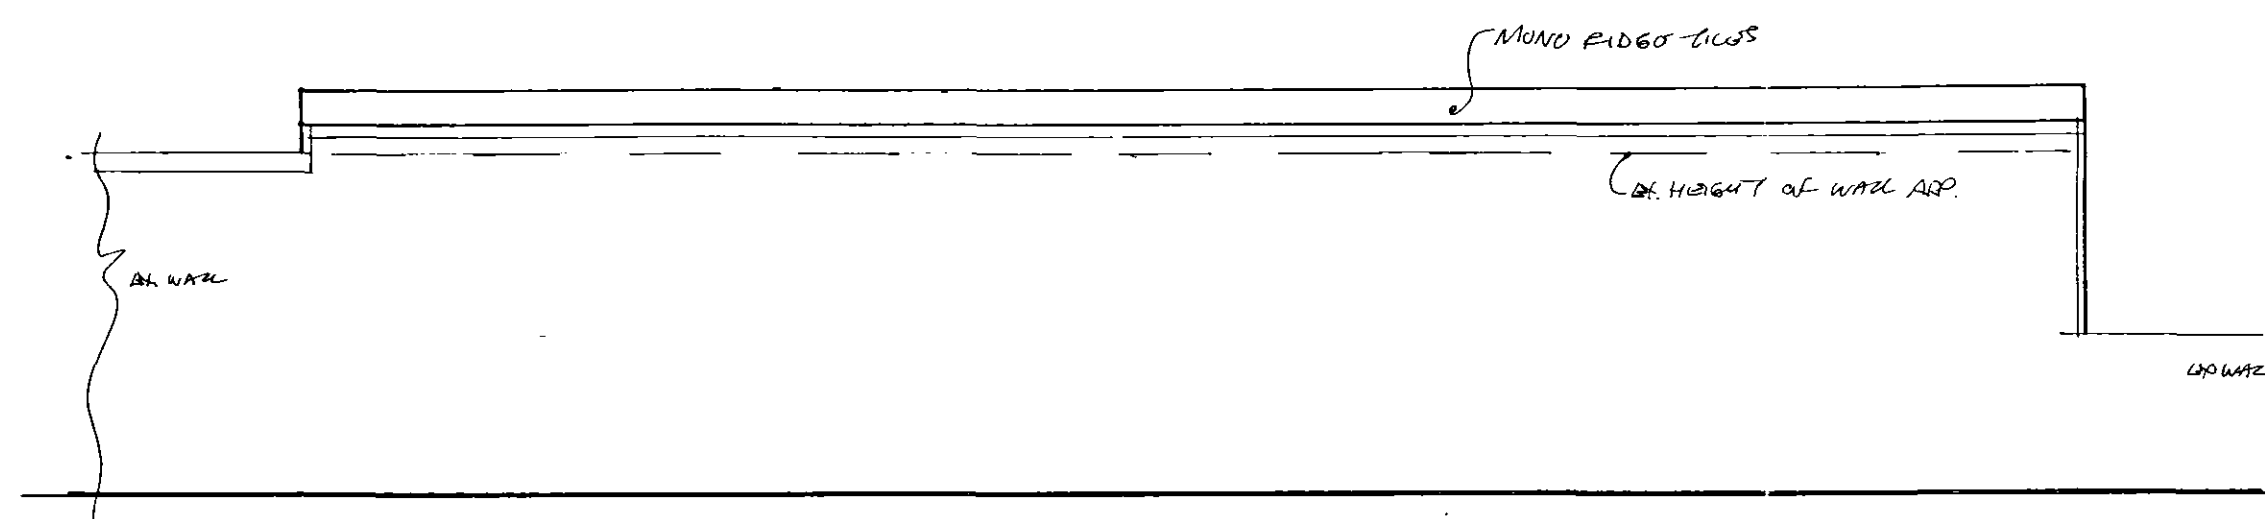


EMBANKMENT ELEVATION

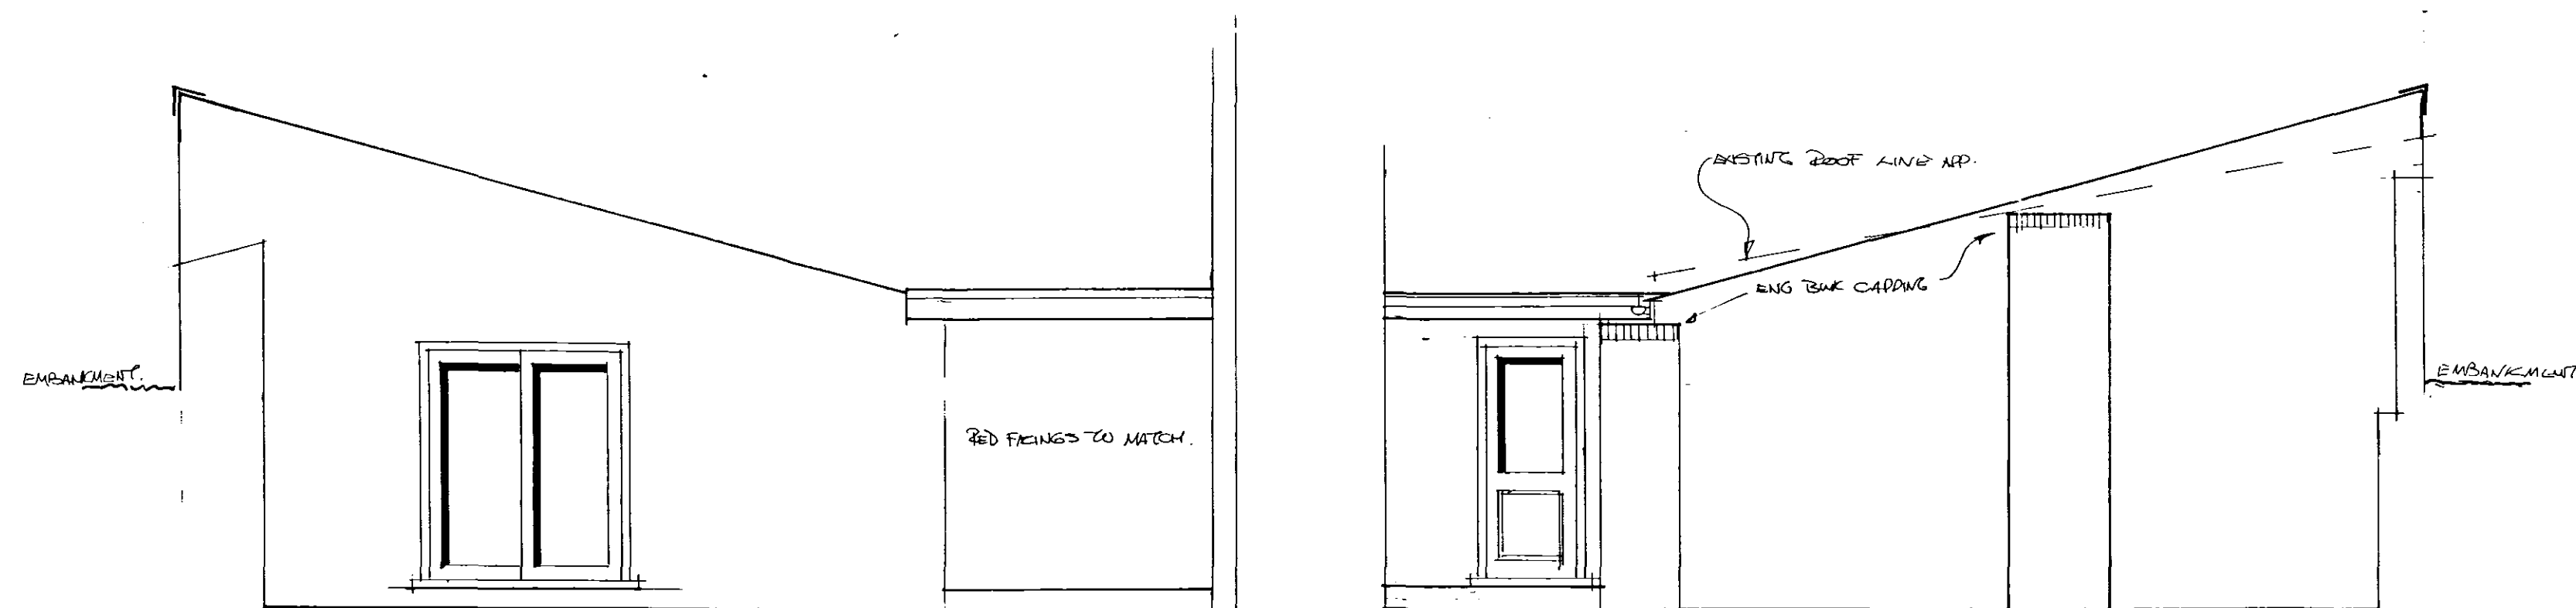

SIDE ELEVATIONS

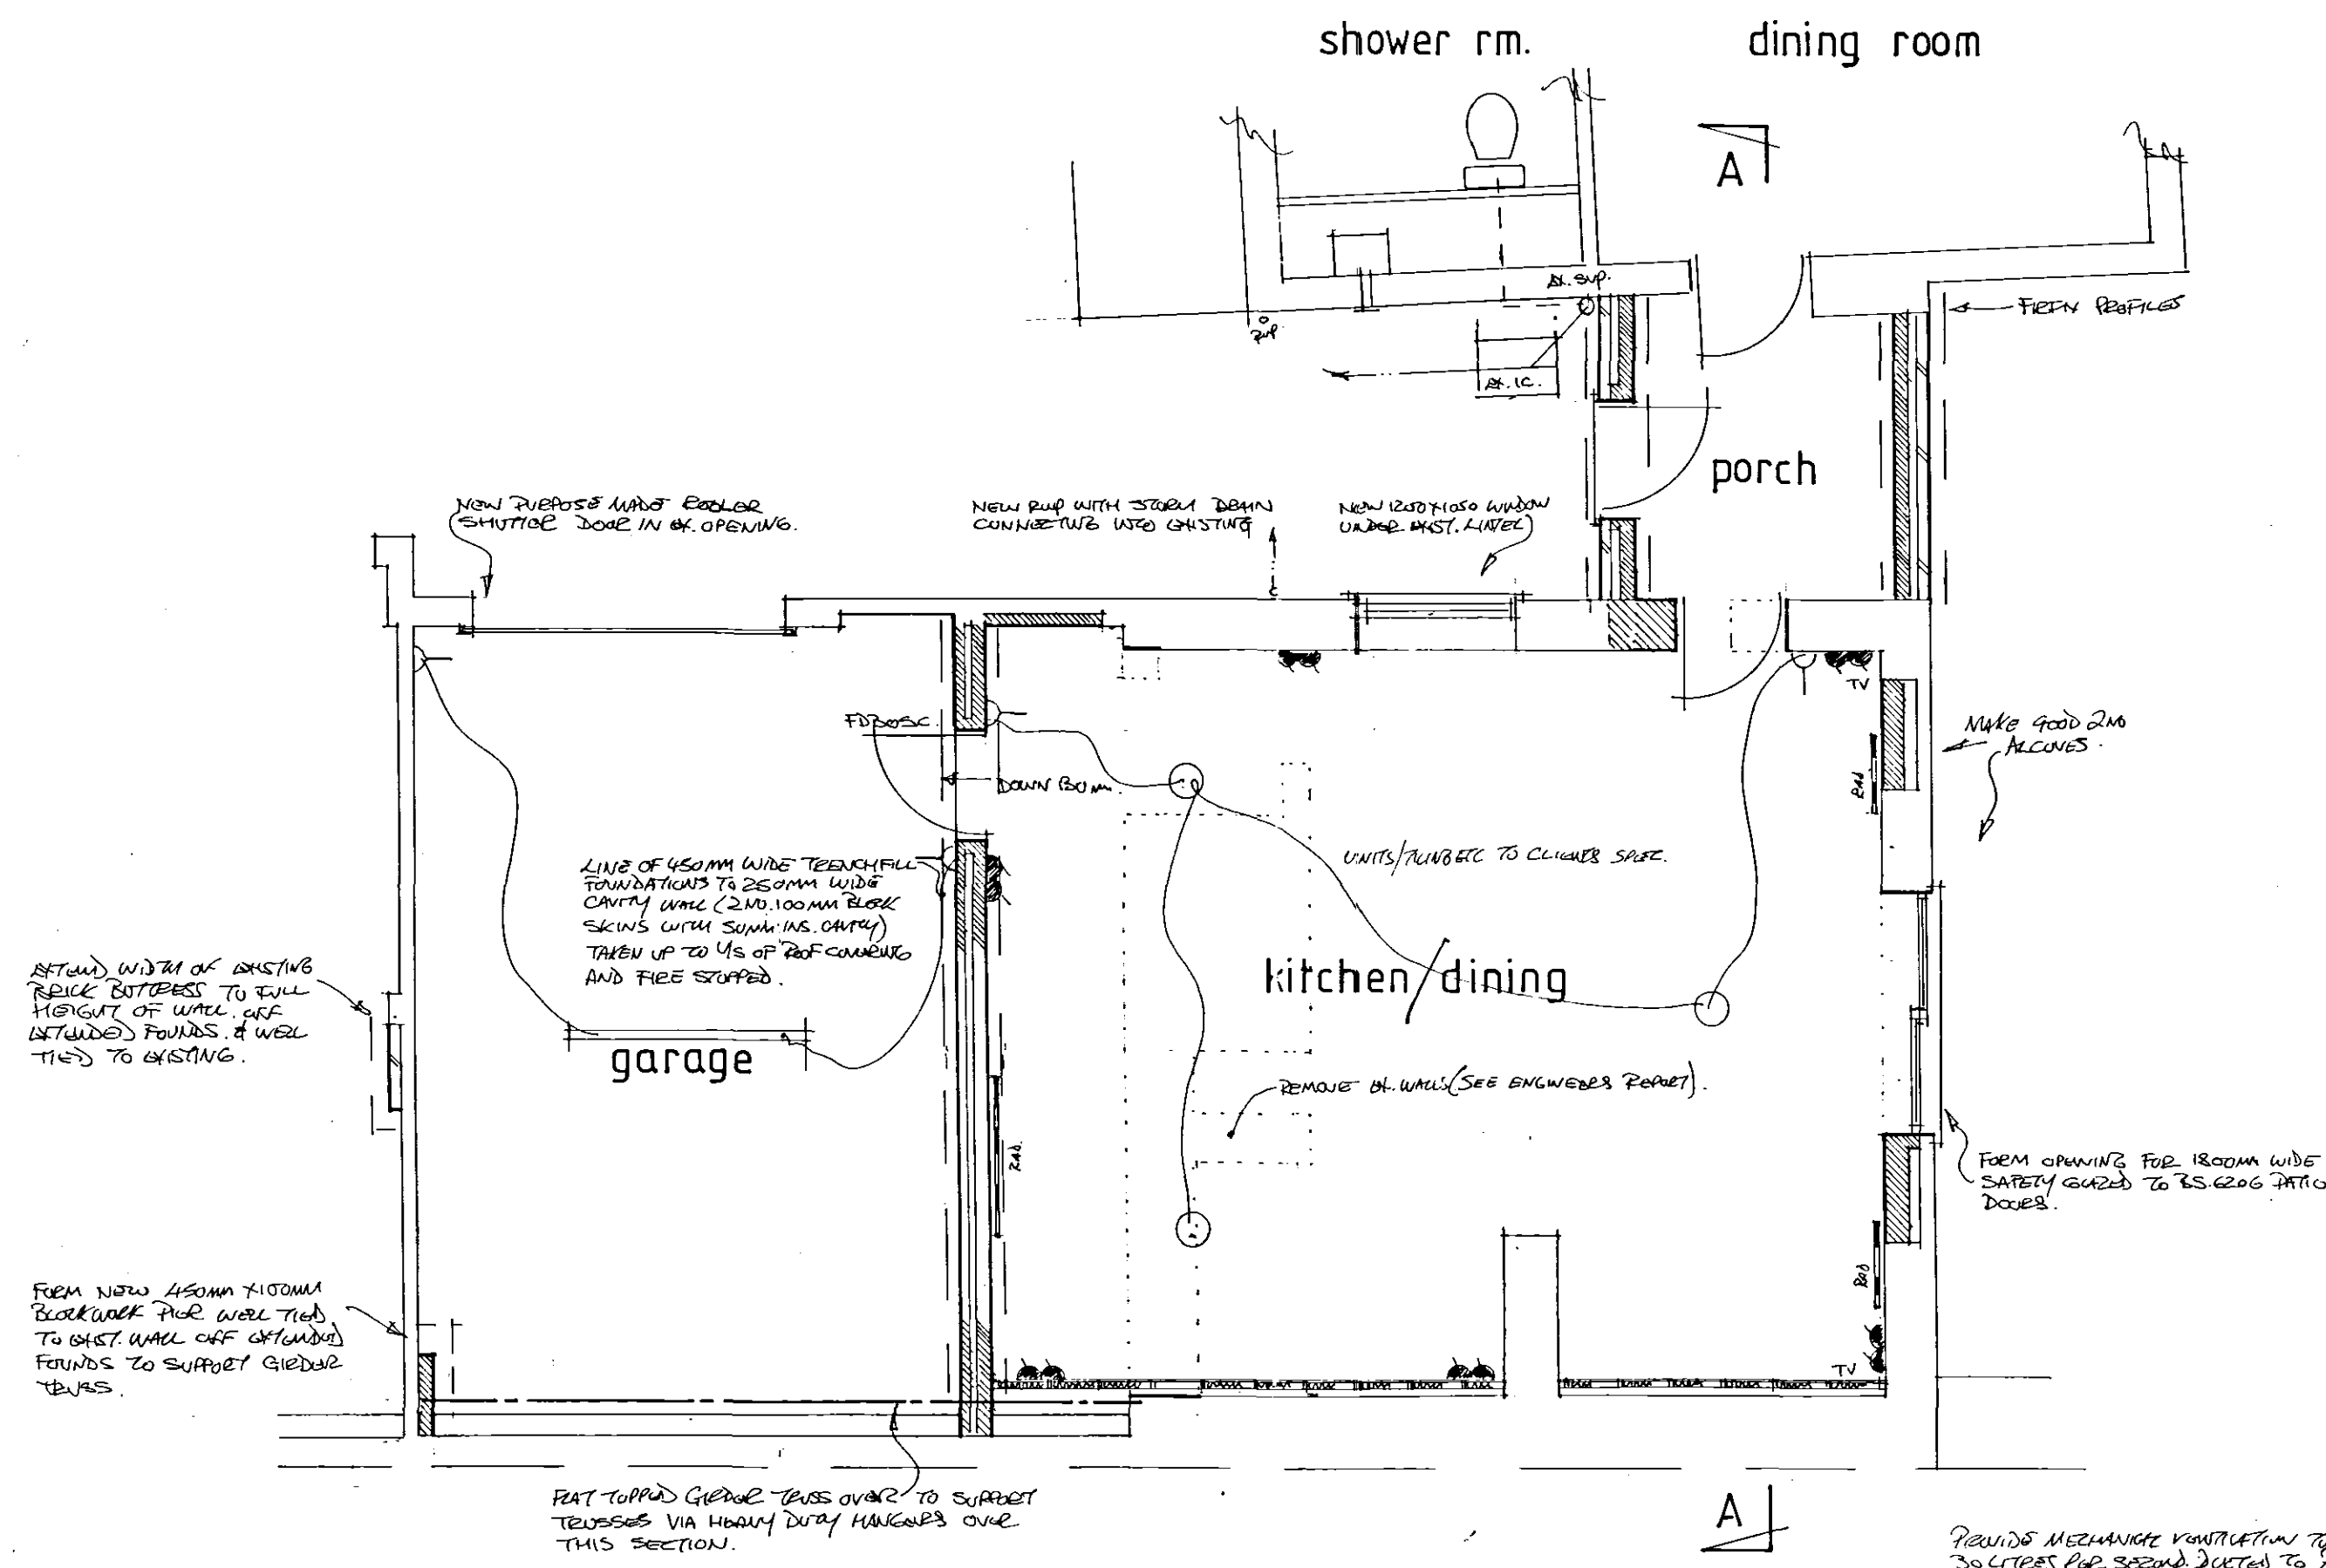

GROUND FLOOR PLAN

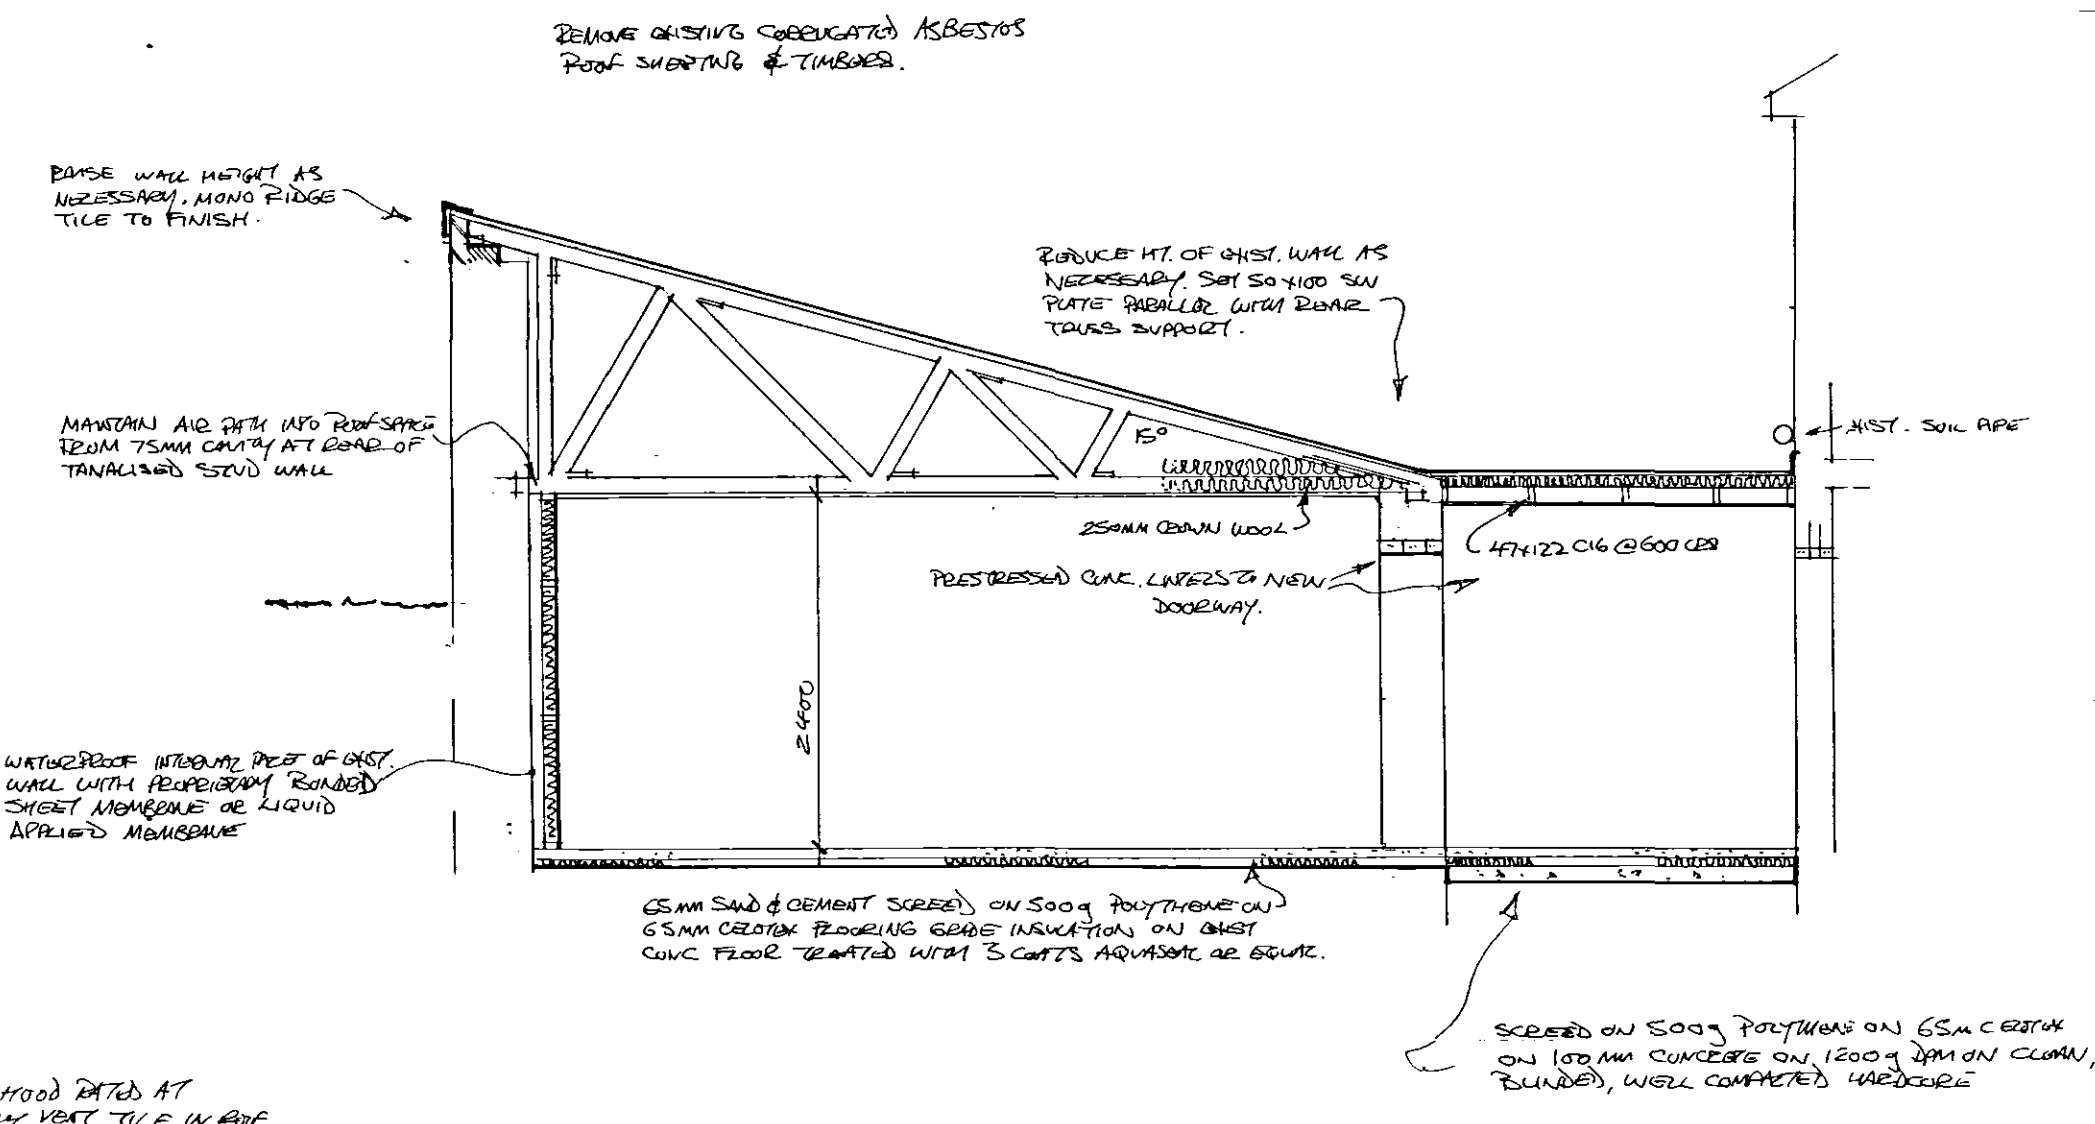

SECTION AA

DETERMINED PLAN

27 JUL 2005
10/11/05

NOTES:
All dimensions must be checked on site and not scaled from this drawing.

A	Date	Revisions

© Copyright

Robert Barwell
Architectural Design
P.O. Box 67
Bourne Lines
PE10 9XY
Tel No: 01778 425166

Client
MR. & MRS. DOERME

Job Title
PORCH EXTENSION & ALTERATIONS TO
OUTBUILDING / GARAGE AT.
23, KEMP STREET.
CROWLAND.
PE 6 OHE.

Drawing Title
PROPOSED PLANS, SECTION
& ELEVATIONS.

Scale
1:50, 1:100.

Date
APRIL 2005

Drawn by
R. Barwell

Drg. No.
05/0484

Rev.