


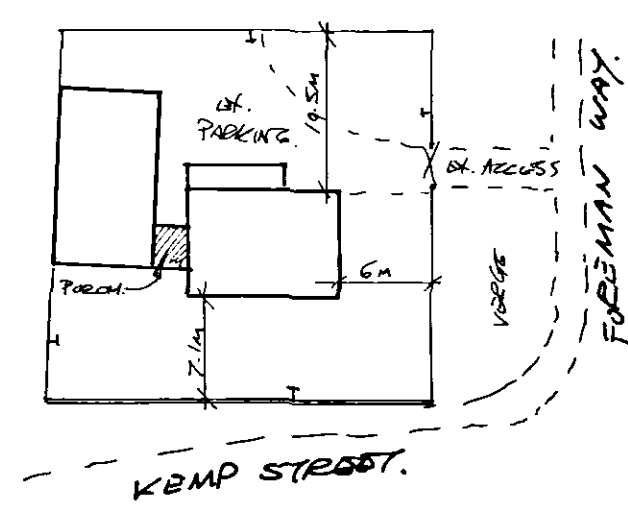

1:500 BLOCK PLAN




EXISTING

FRONT ELEVATION




PROPOSED

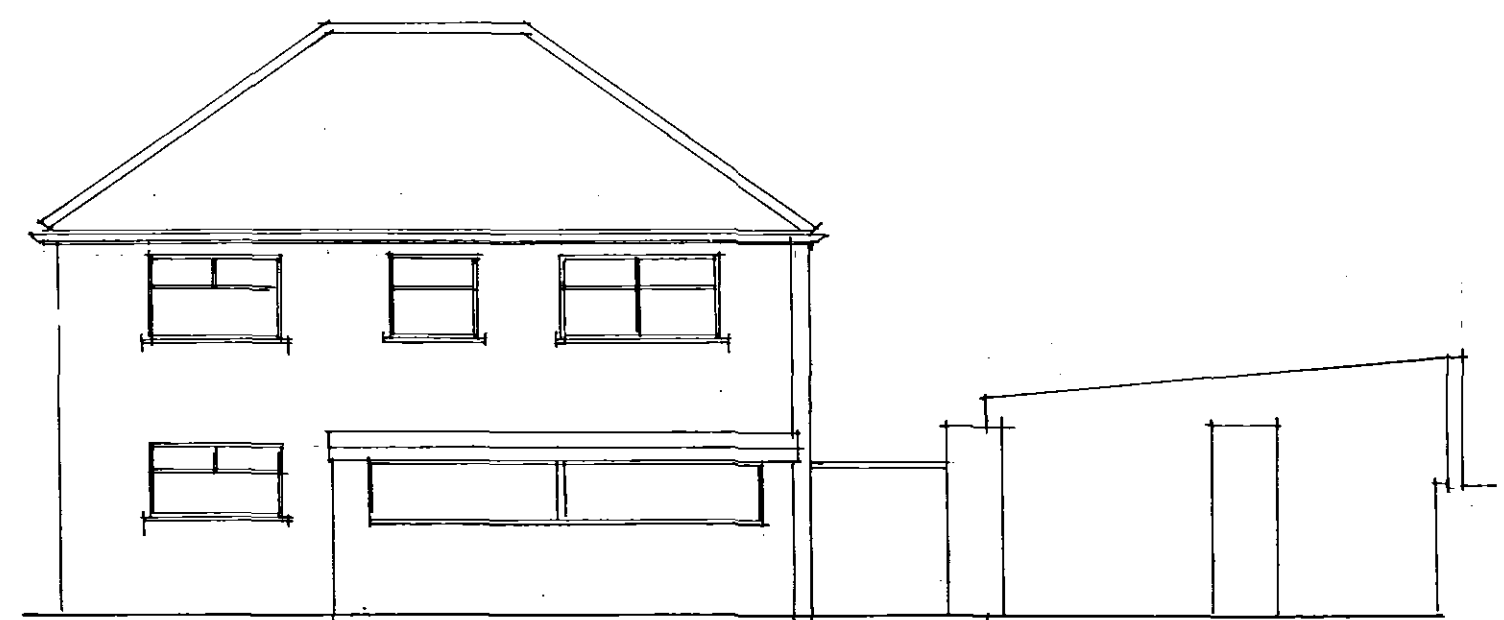

EXISTING

REAR ELEVATION

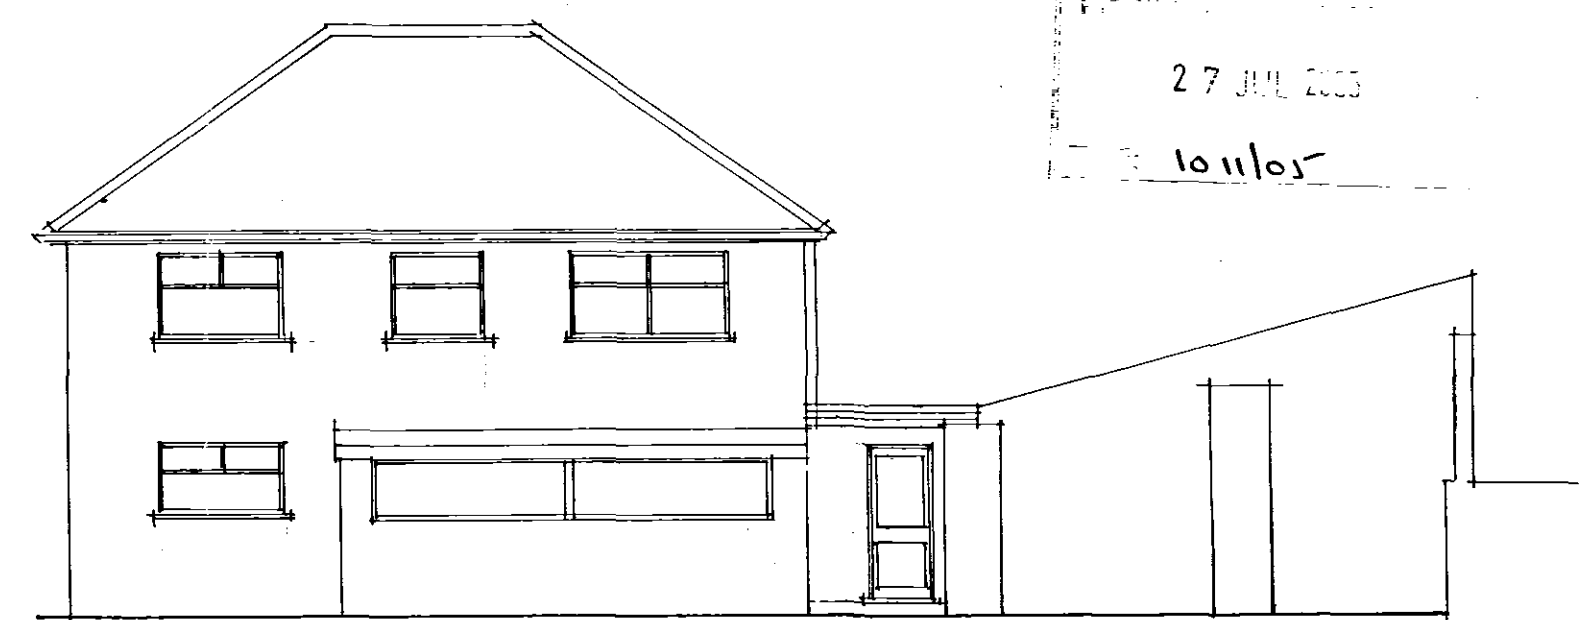

PROPOSED

27 JUL 2005
10/11/05

NOTES:
All dimensions must be checked on site and not scaled from this drawing.

A	Date	Revisions

© copyright

Robert Barwell
Architectural Design
P.O. Box 67
Bourne Lincs
PE10 9XY
Tel No: 01778 425166

Client

MR. & MRS. DORMOR.

Job Title

PORCH EXTENSION AT
23, KEMP STREET.
CROWLAND.
PEG ONE.

Drawing Title

EXISTING & PROPOSED ELEVATIONS
BLOCK PLAN.

**DETERMINED
PLAN**

Scale 1:100, 1:500

Date JULY 2005. Drawn by Barwell

Drg No. 05/0484/2 Rev