




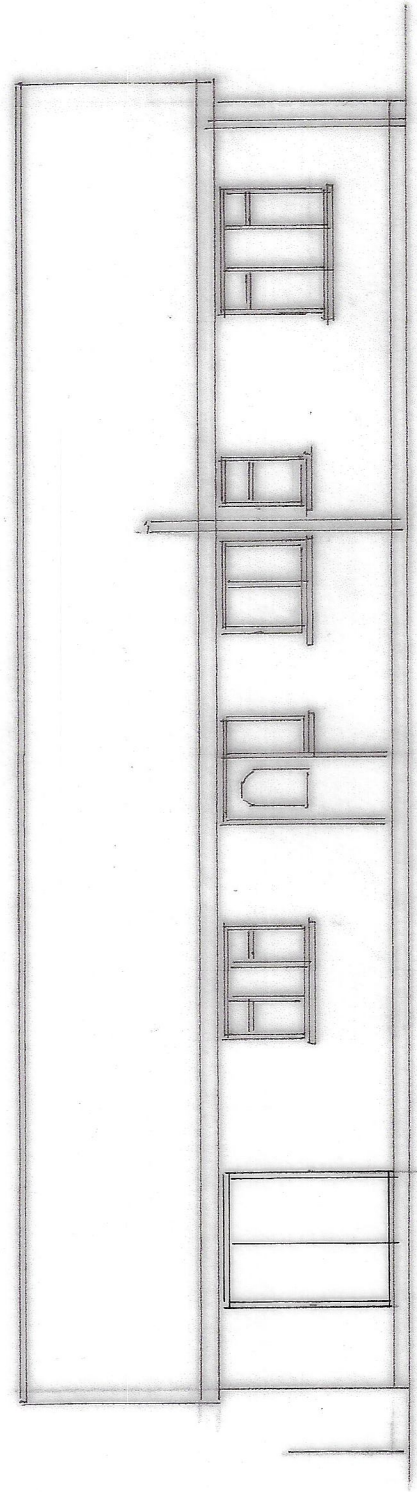


EXISTING REAR ELEVATION 1:100

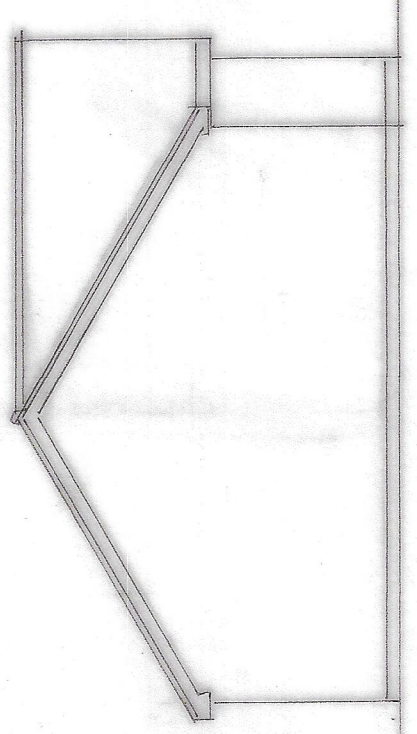


EXISTING SIDE ELEVATION 1:100

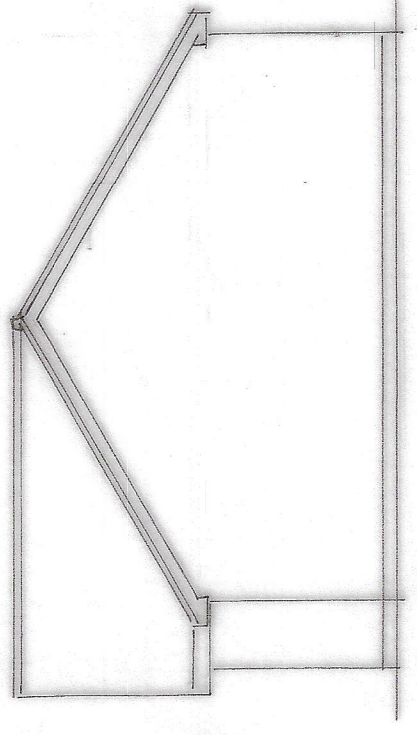

EXISTING SIDE ELEVATION 1:100

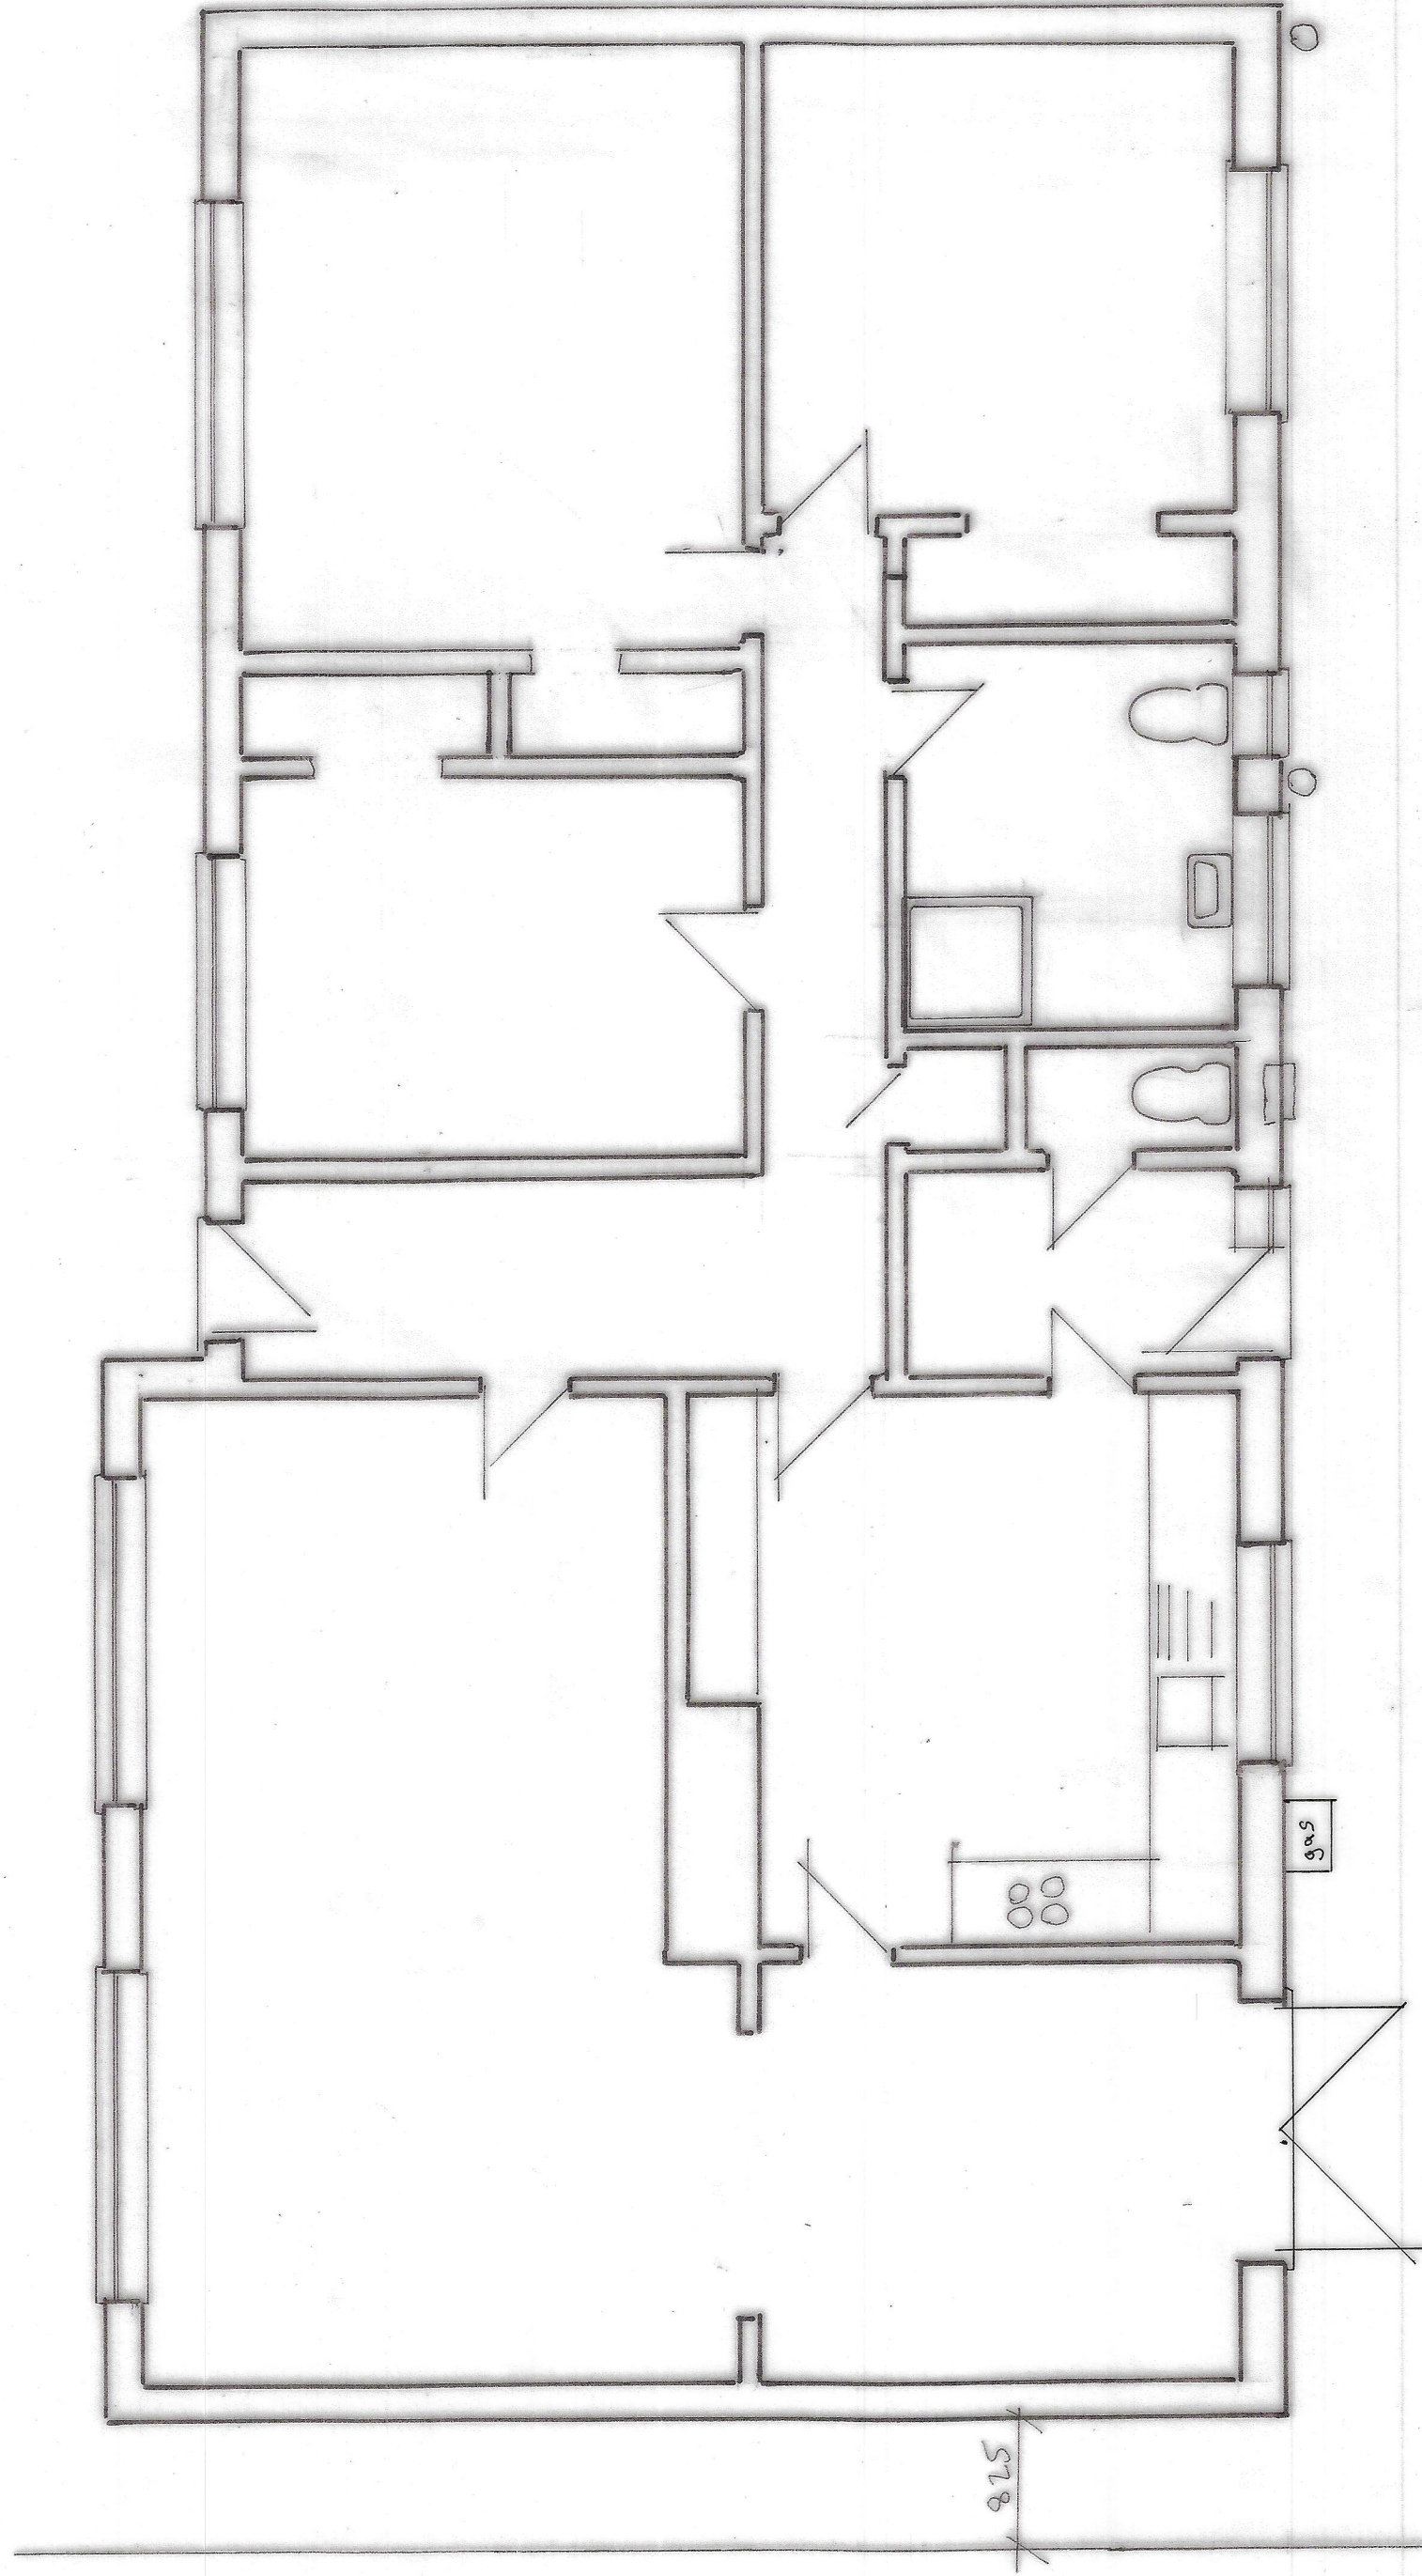

EXISTING GROUND FLOOR 1:50

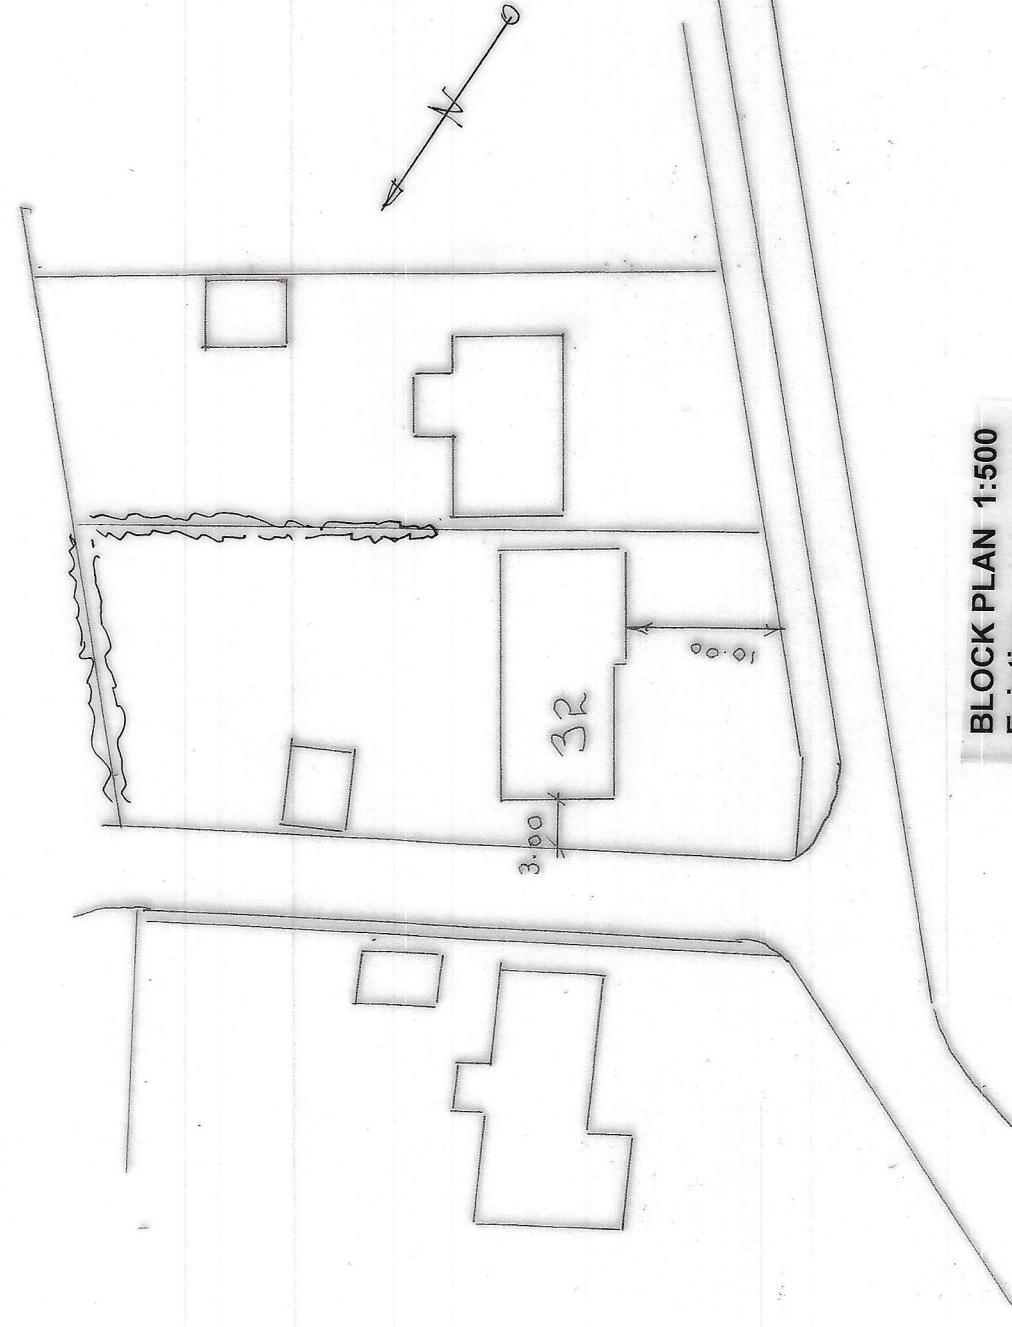

BLOCK PLAN 1:500
Existing

PROPOSED GROUND
FLOOR REAR
EXTENSION
FOR
MR M CLAREY
AT
32 THE CHASE
CROWLAND
PETERBOROUGH
PE6 0LN

N. P. BRANSTON mscs, mclab.
400 EASTFIELD ROAD,
PETERBOROUGH, CAMBS,
PE1 4BE
phone: 01753-348119
email: phil@npsd.co.uk

Scales: 1:100 1:50

Date: SEPTEMBER 2021

Drawing Number:

21.038/1

DRAWING 1 of 3

