



SCOPE OF WORK: Proposed ground floor rear extension.
Roof Finish: Matching Pan tiles.
Wall Finish: Matching bricks. Buff facings with black engineering brick cpe.
Windows and Doors: White upvc
Rainwater gutters: White upvc

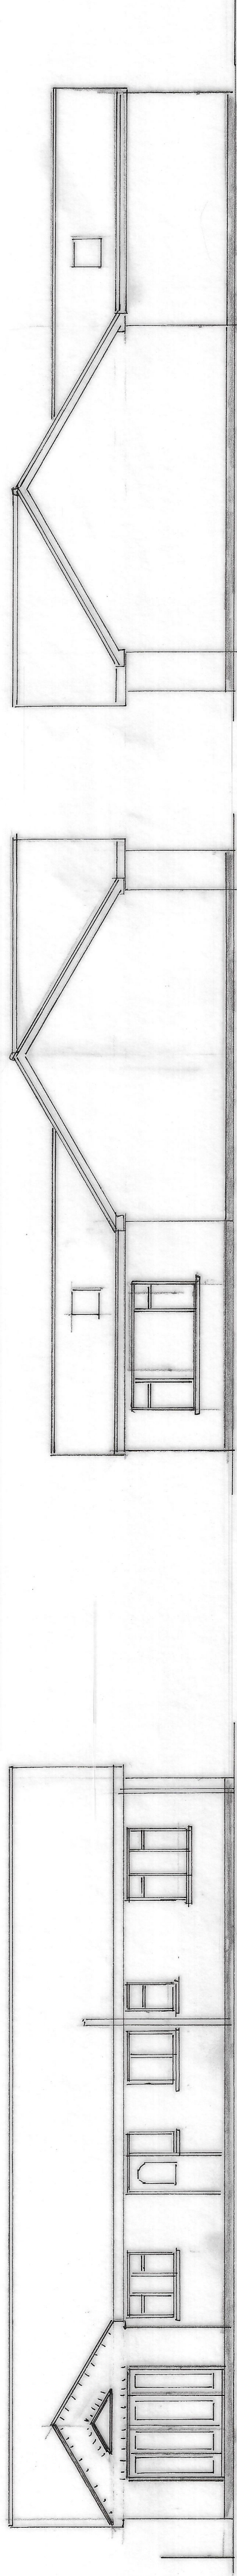


PROPOSED REAR ELEVATION 1:100

PROPOSED SIDE ELEVATION 1:100




PROPOSED SIDE ELEVATION 1:100

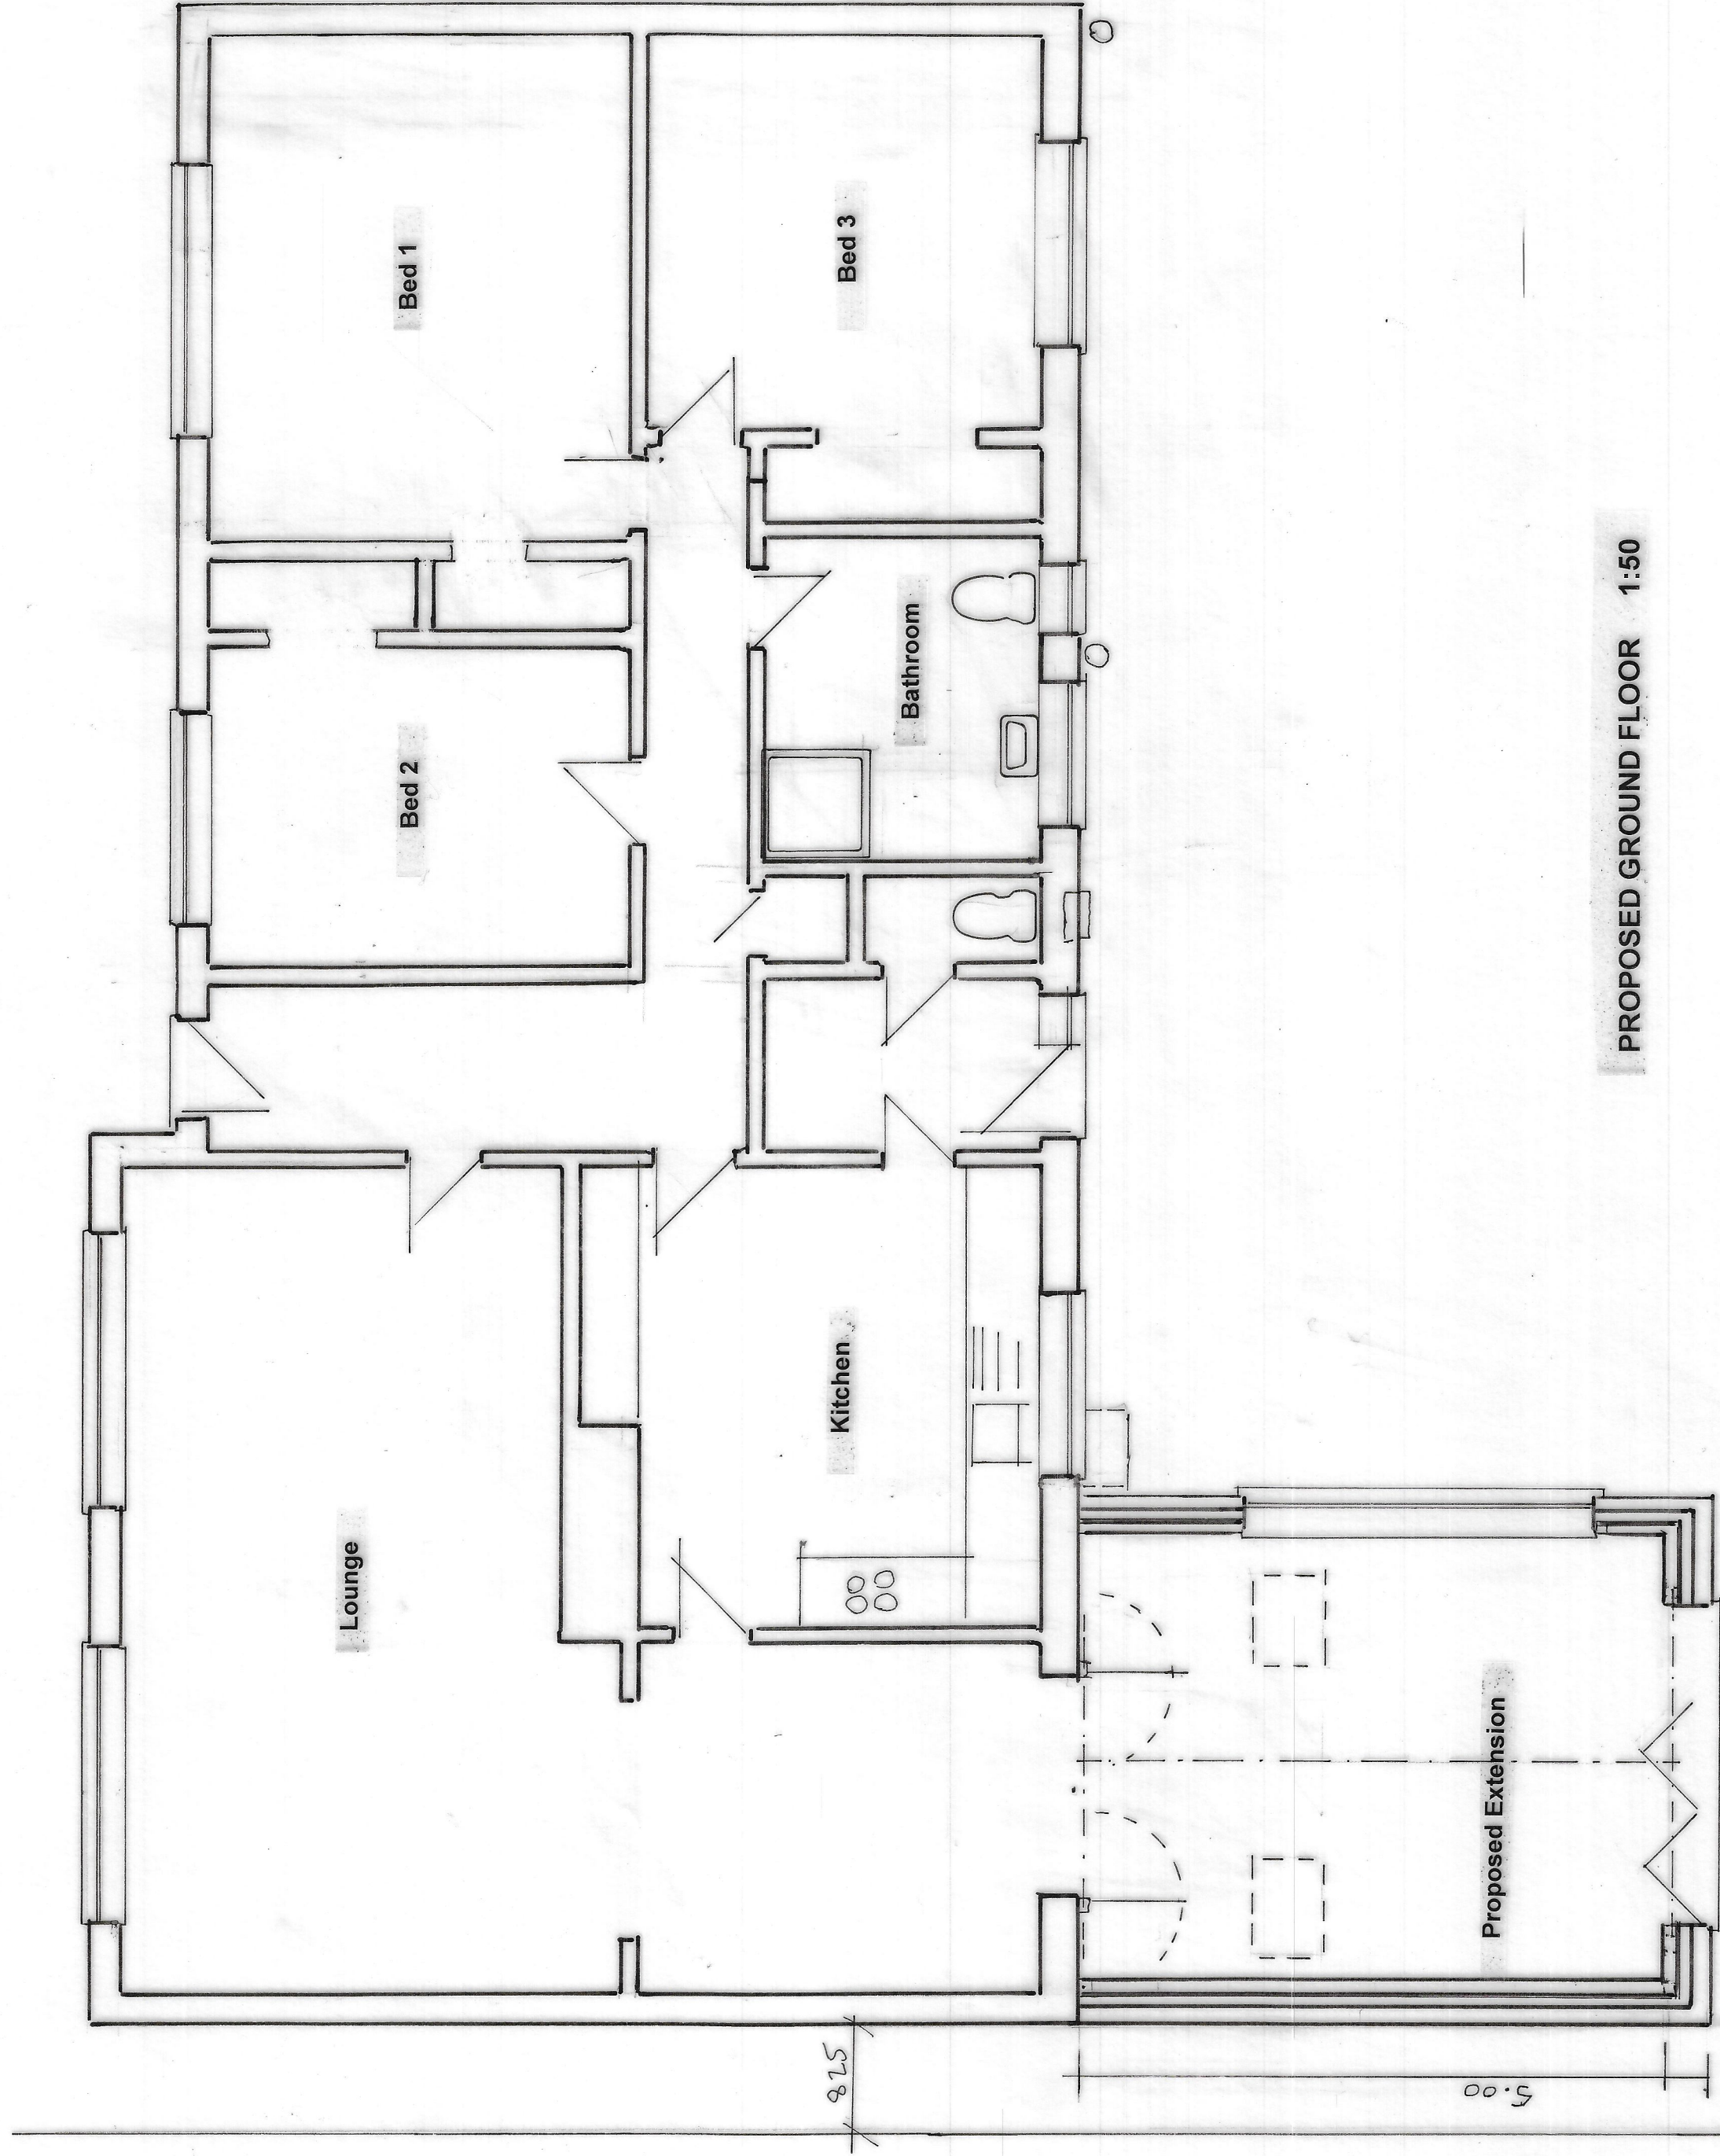

PROPOSED GROUND FLOOR 1:50

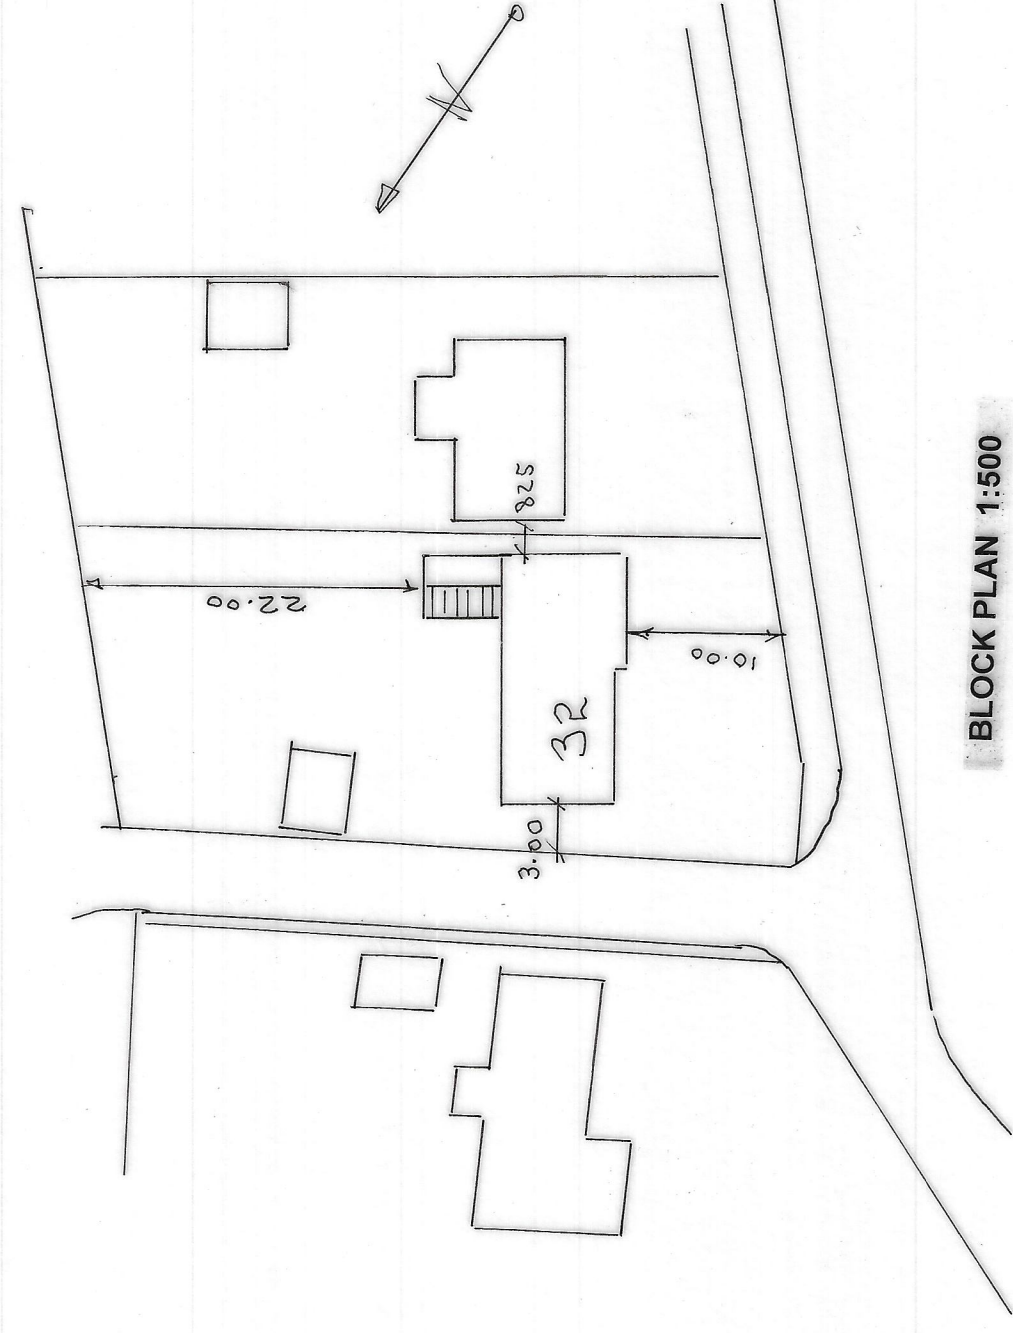

BLOCK PLAN 1:500
Proposed

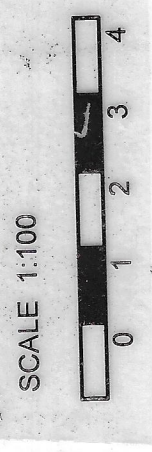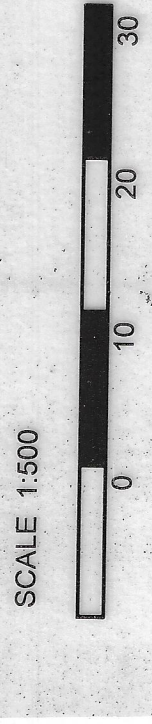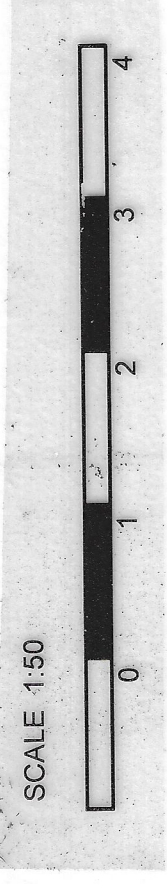

PROPOSED GROUND
FLOOR REAR
EXTENSION
FOR
MR M CLAREY
AT
32 THE CHASE
CROWLAND
PETERBOROUGH
PE6 0LN

N. P. BRANSTON mscs, mchab.
400 EASTFIELD ROAD,
FLETCHERTON,
PE1 4RE
phone: 01733-348119
email: philbranson@bluewinet.com

Scales: 1:100 1:50

Date: SEPTEMBER 2021

Drawing Number:

21.038/2 A

DRAWING 2 of 3