


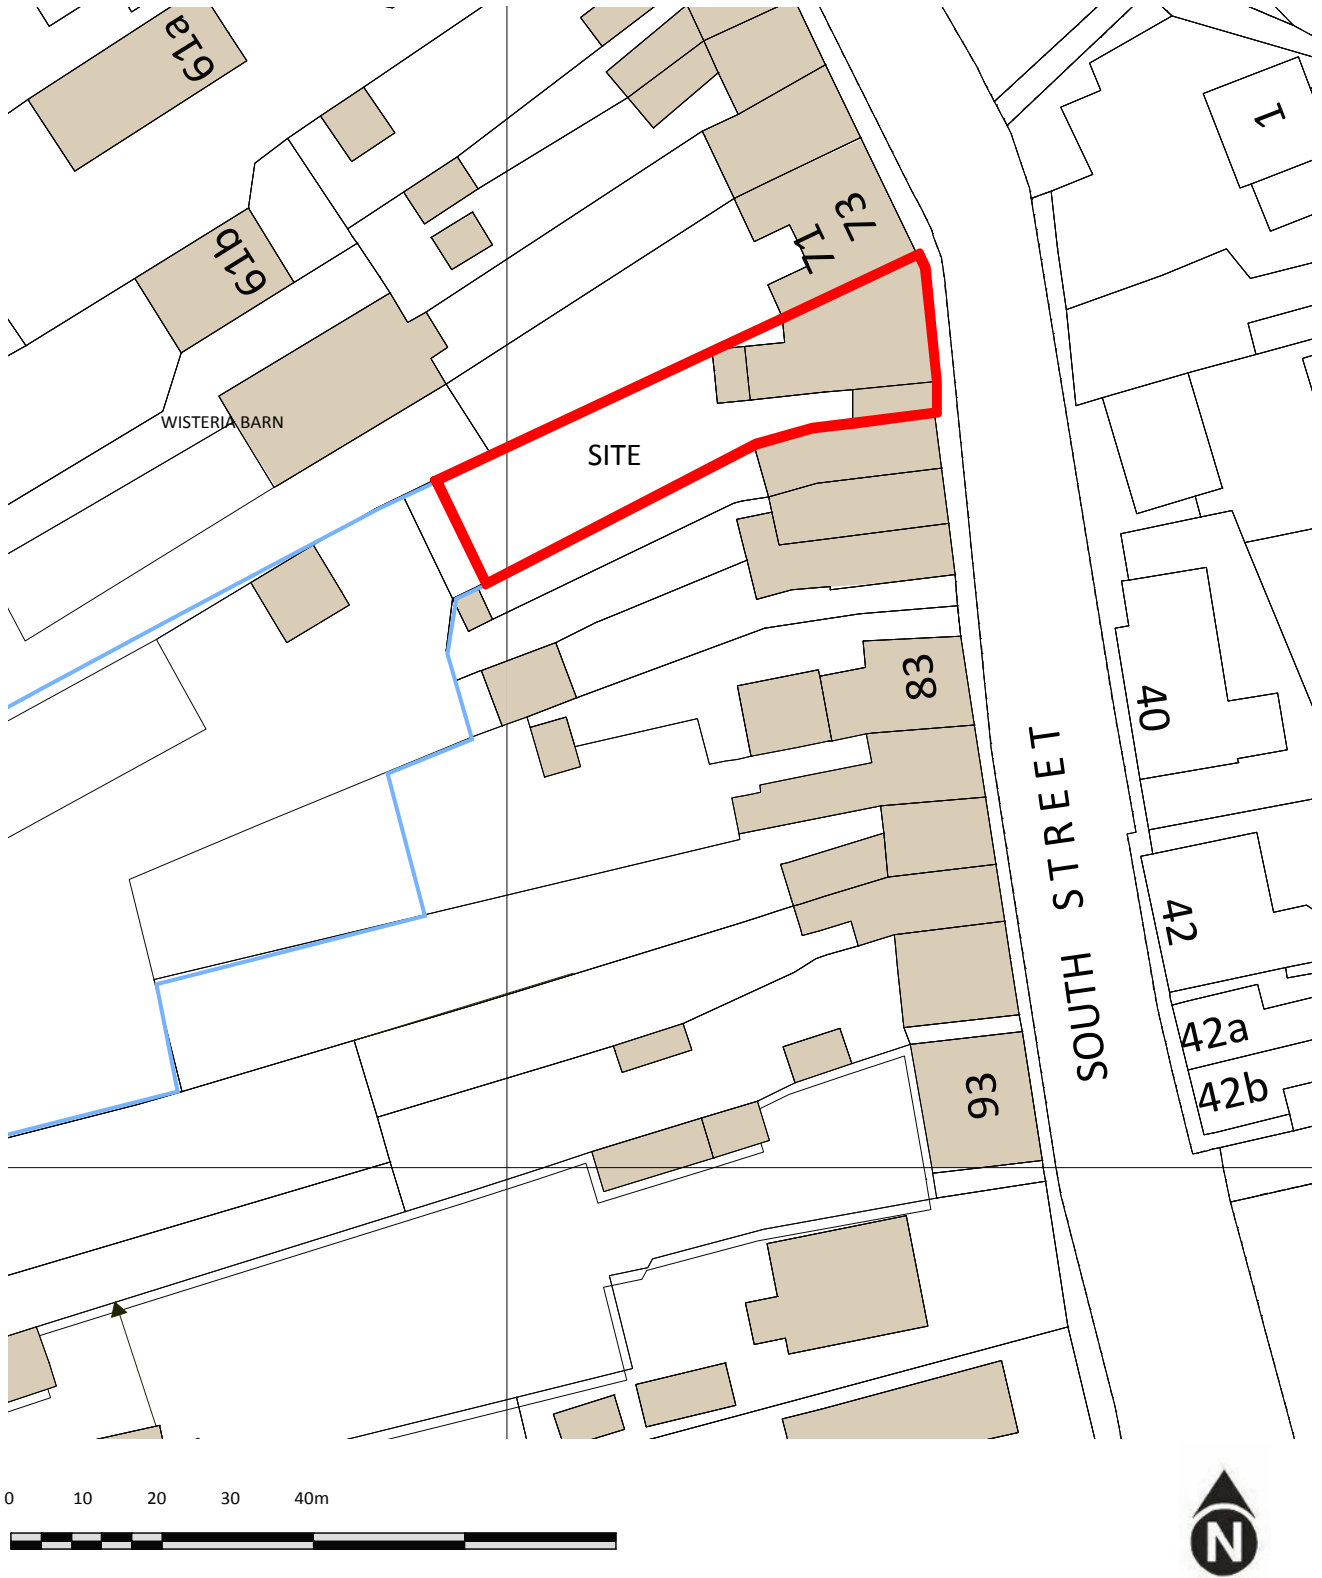

EXISTING SITE PLAN

SCALE: 1:500 at A4

PLANNING APPLICATION