
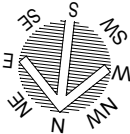


All drawings are the copyright of sharman architecture.

EXISTING FIRST FLOOR PLAN

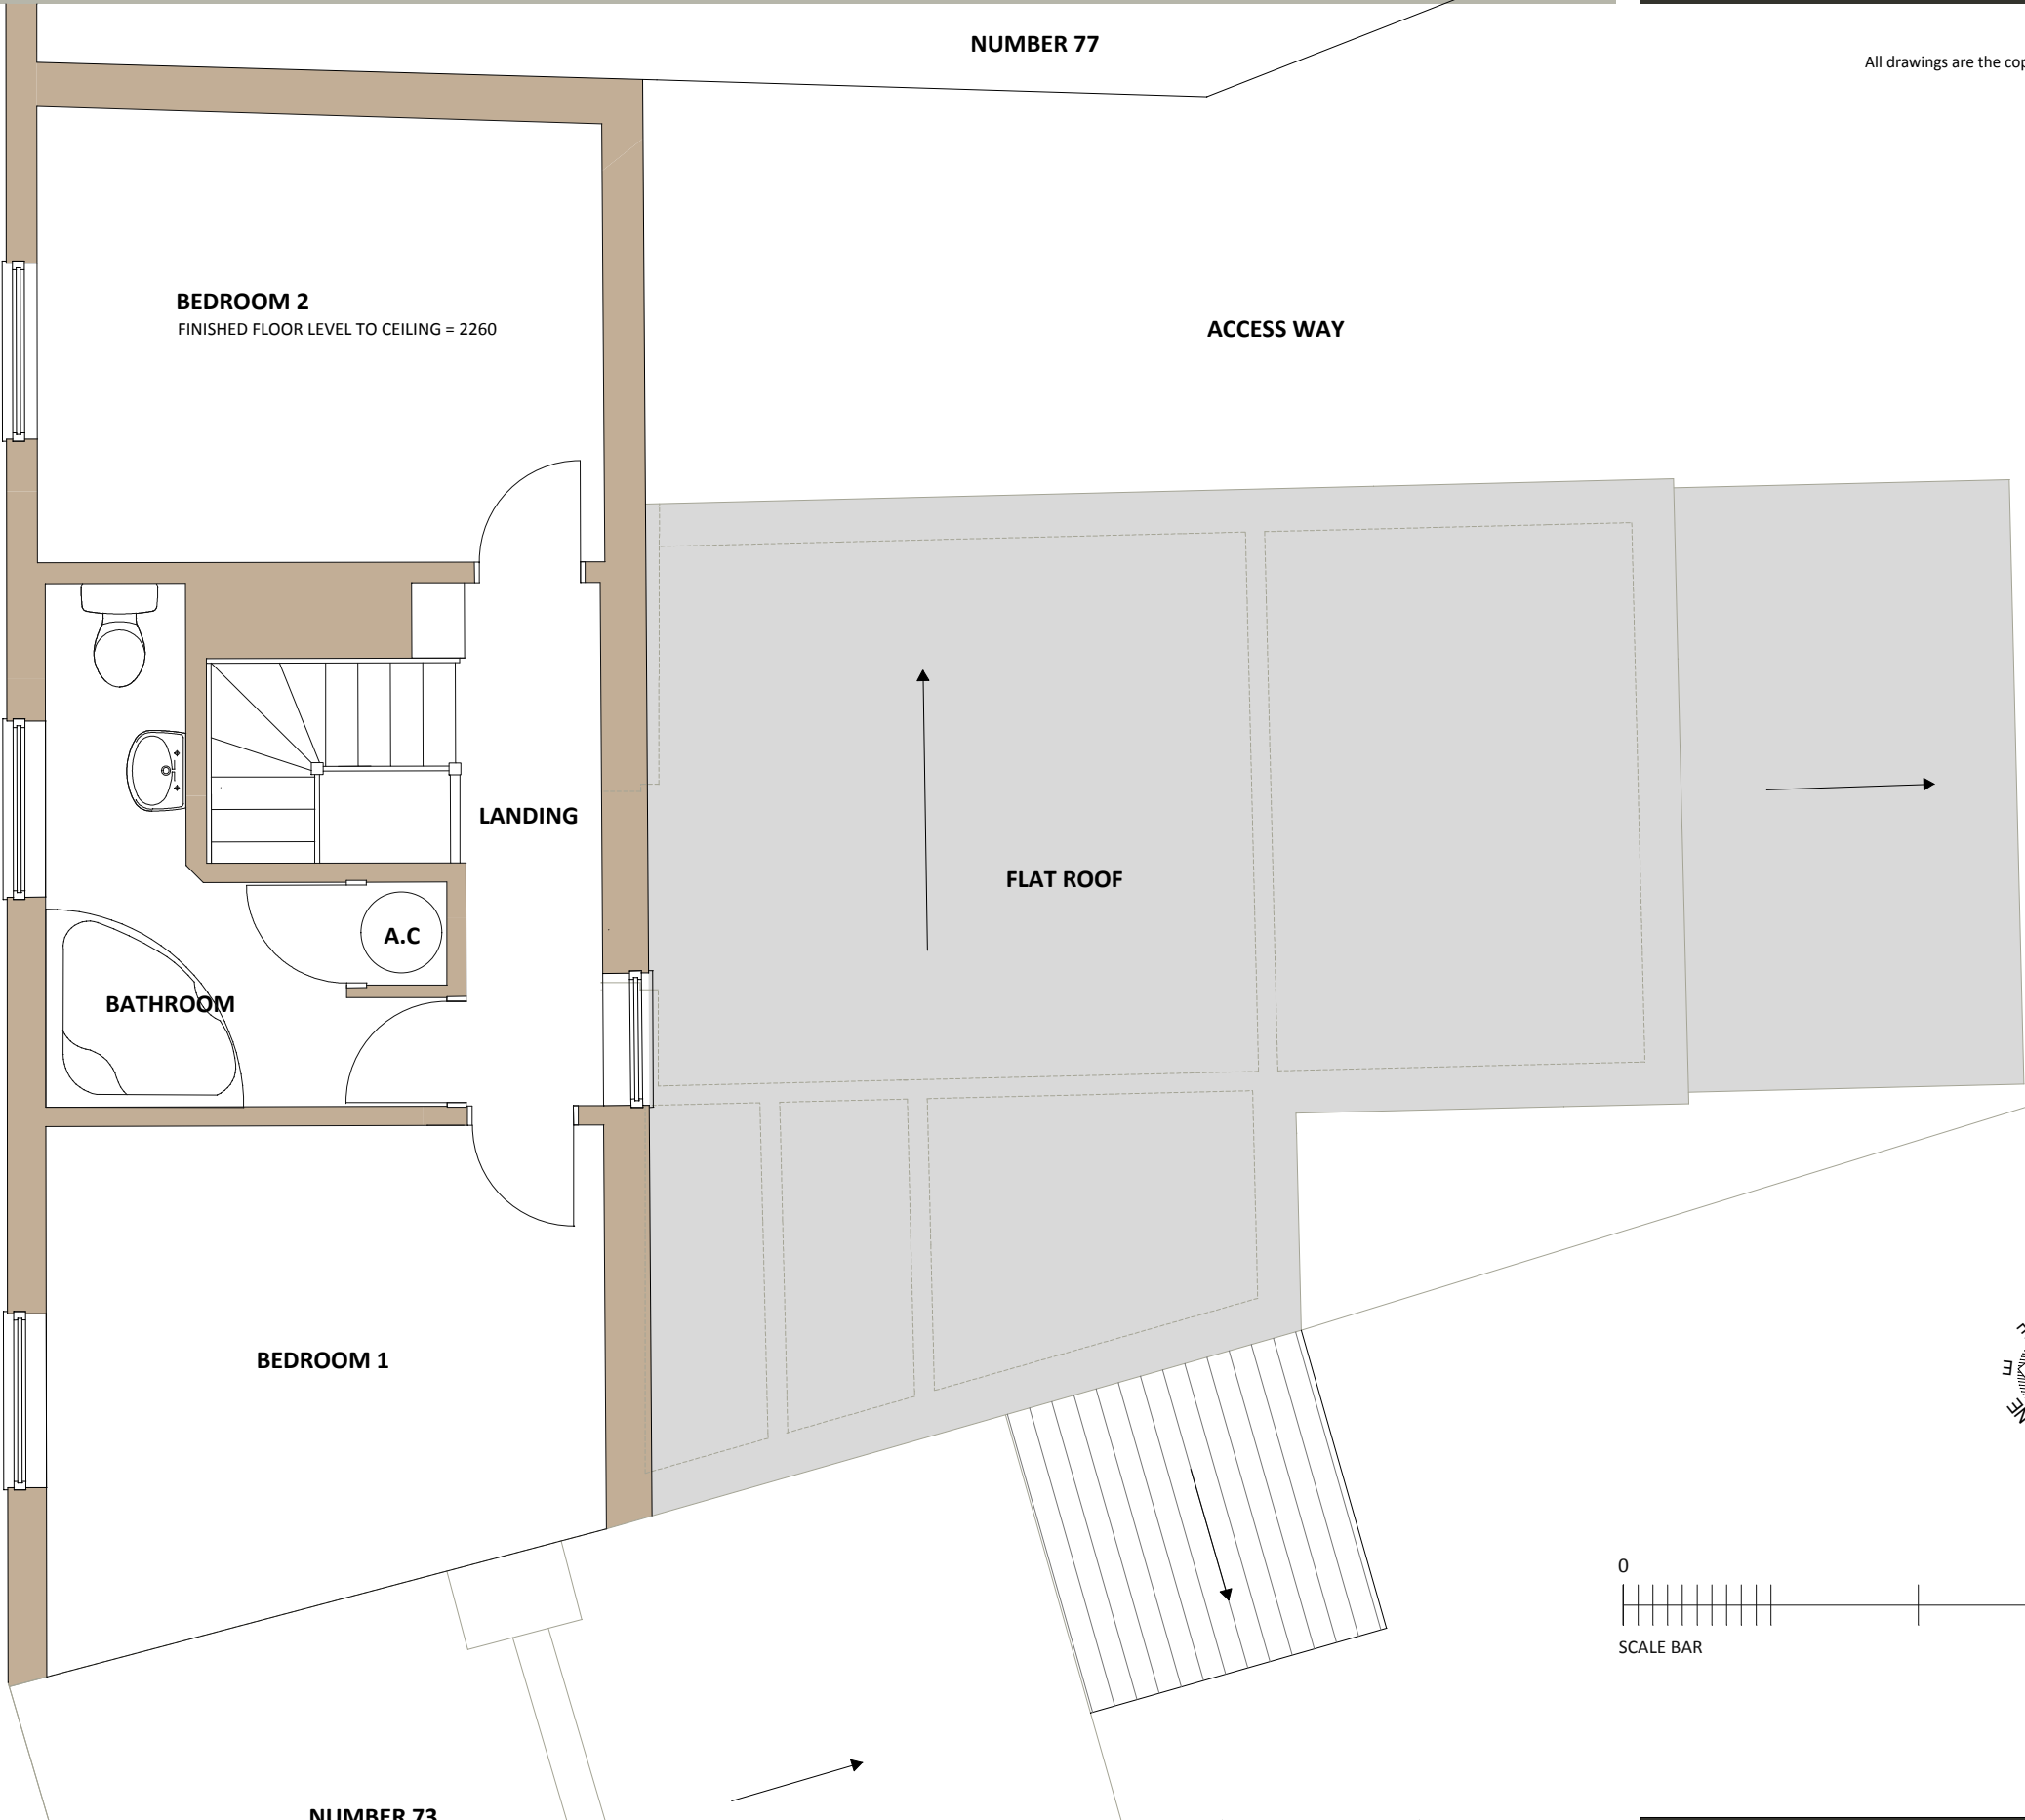

title EXISTING FIRST FLOOR PLAN	scale 1:50 @ A3	date NOVEMBER 2023
contract MR STEVE HUTSON	revision A 14/11/2023 DRAWING ISSUED	