


All drawings are the copyright of sharman architecture.

PROPOSED FIRST FLOOR PLAN

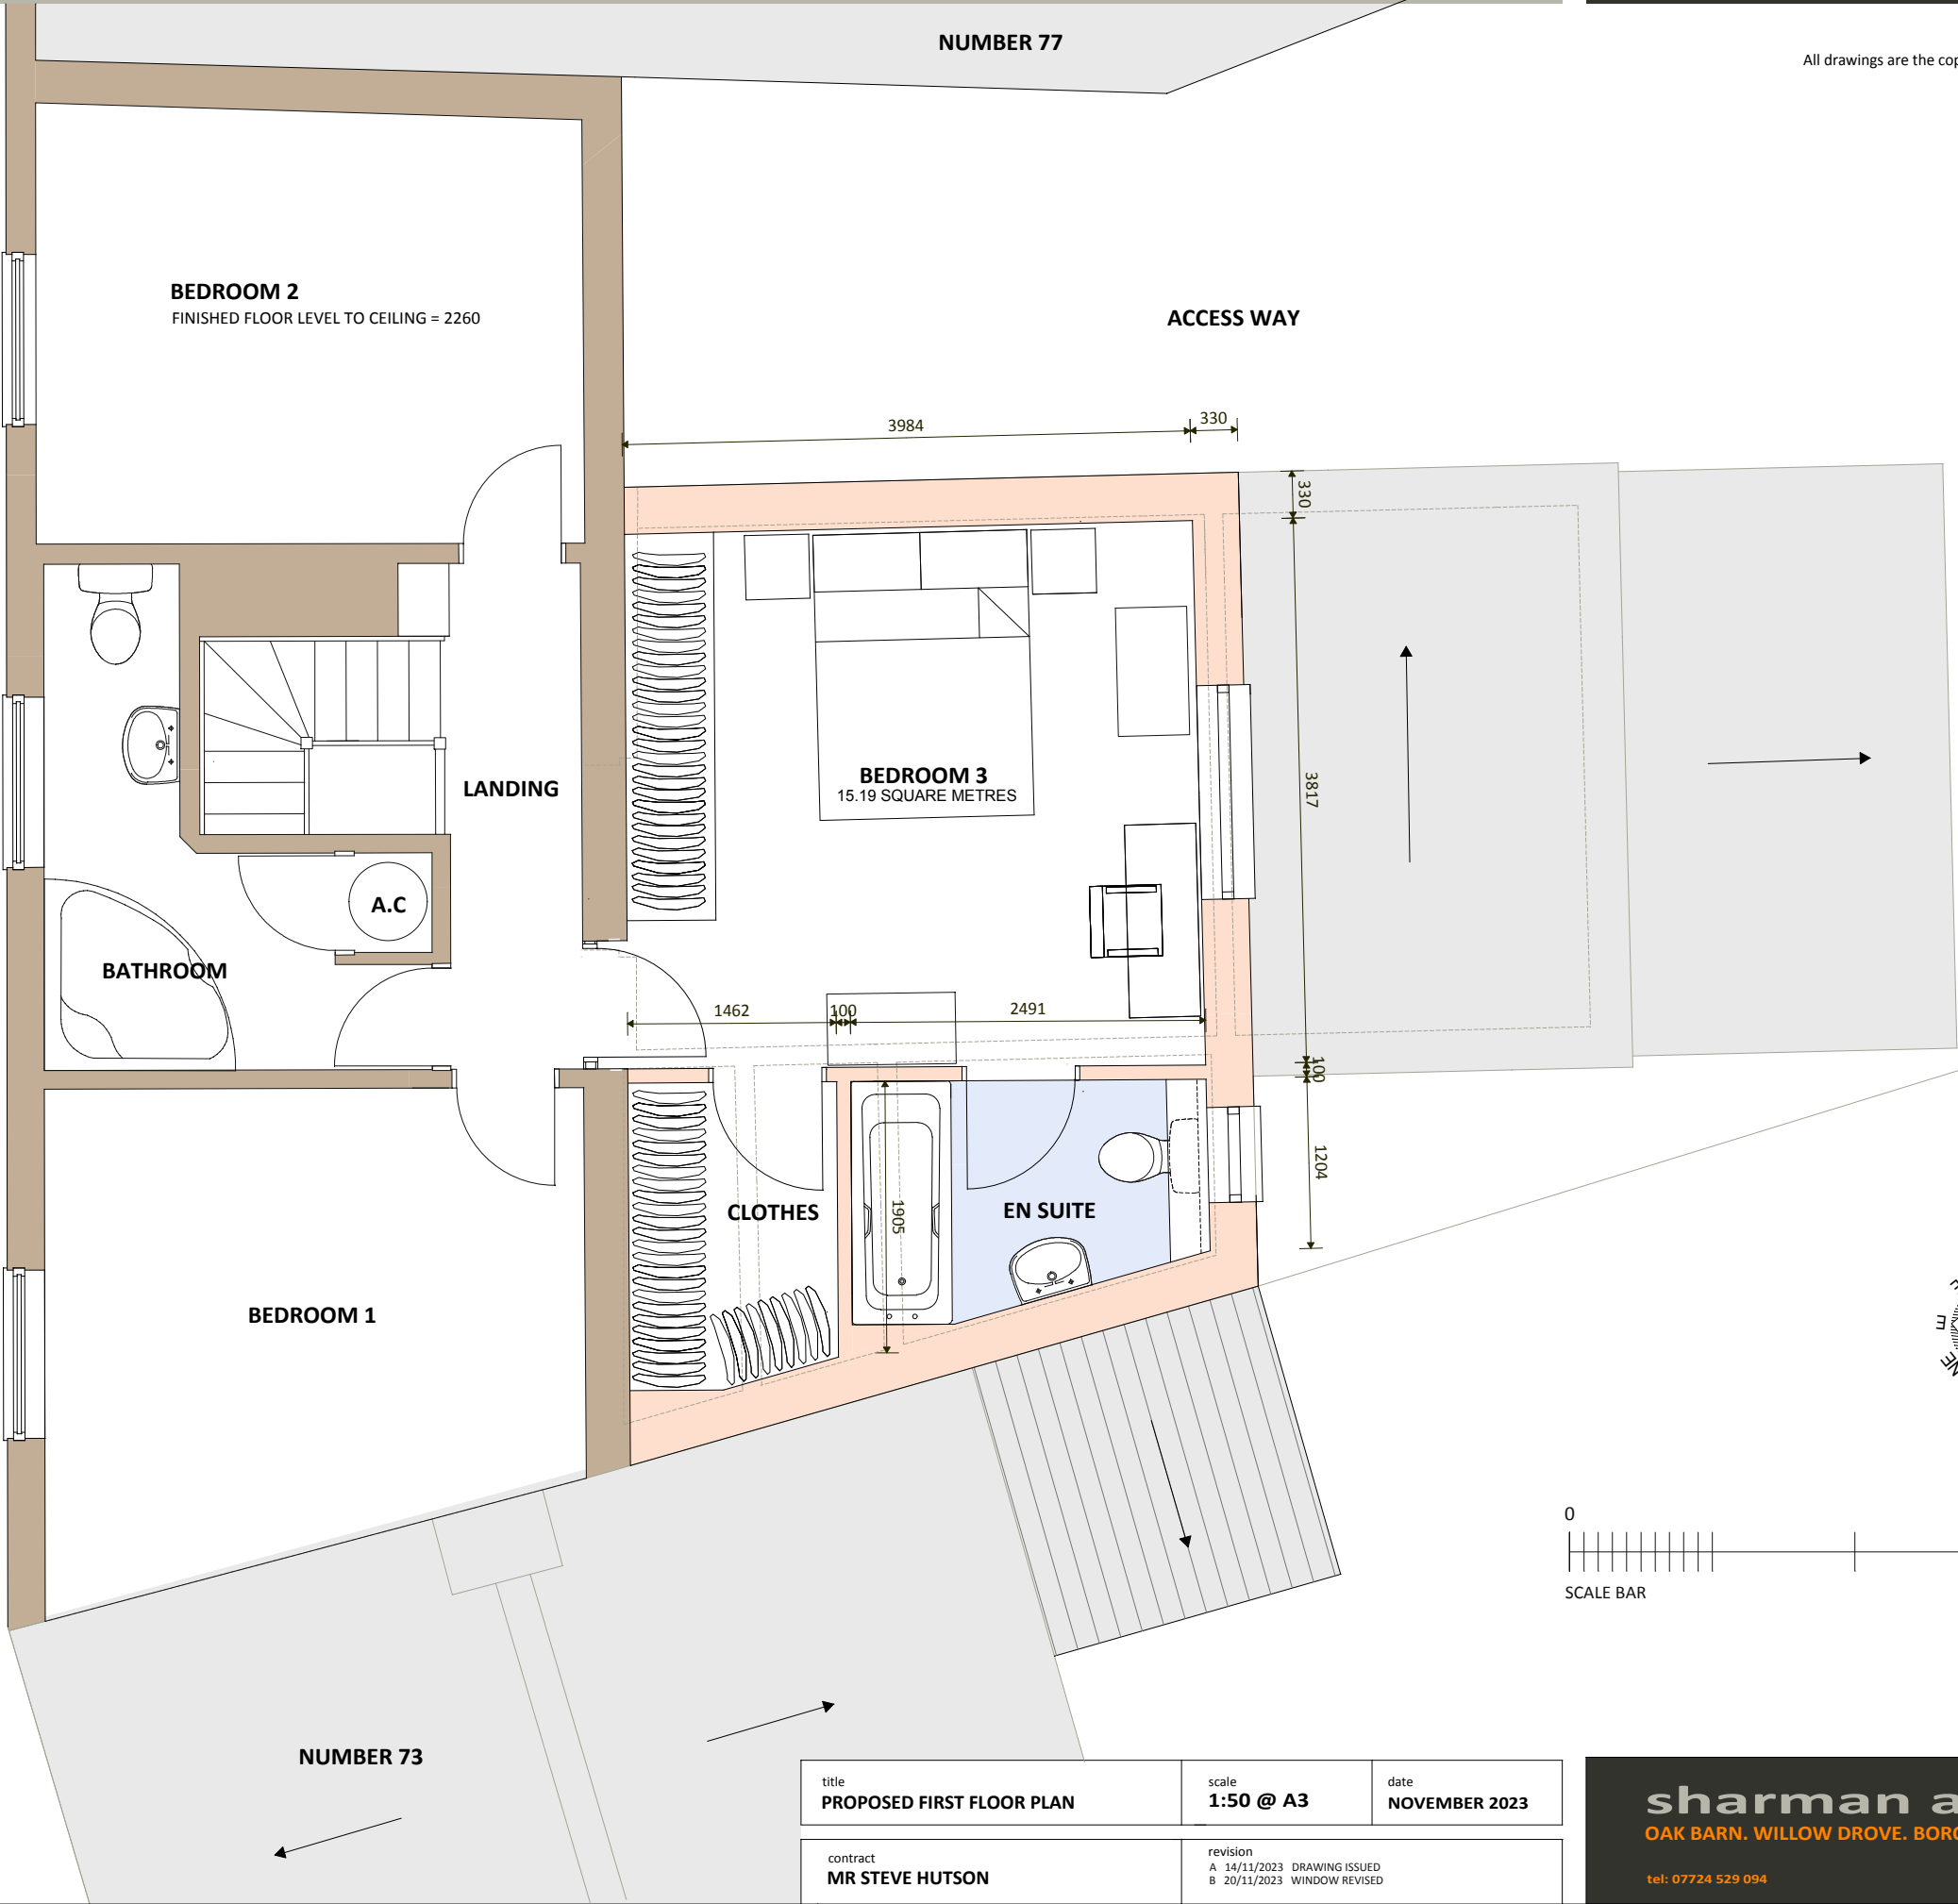

title PROPOSED FIRST FLOOR PLAN	scale 1:50 @ A3	date NOVEMBER 2023
contract MR STEVE HUTSON	revision A 14/11/2023 DRAWING ISSUED B 20/11/2023 WINDOW REVISED	