


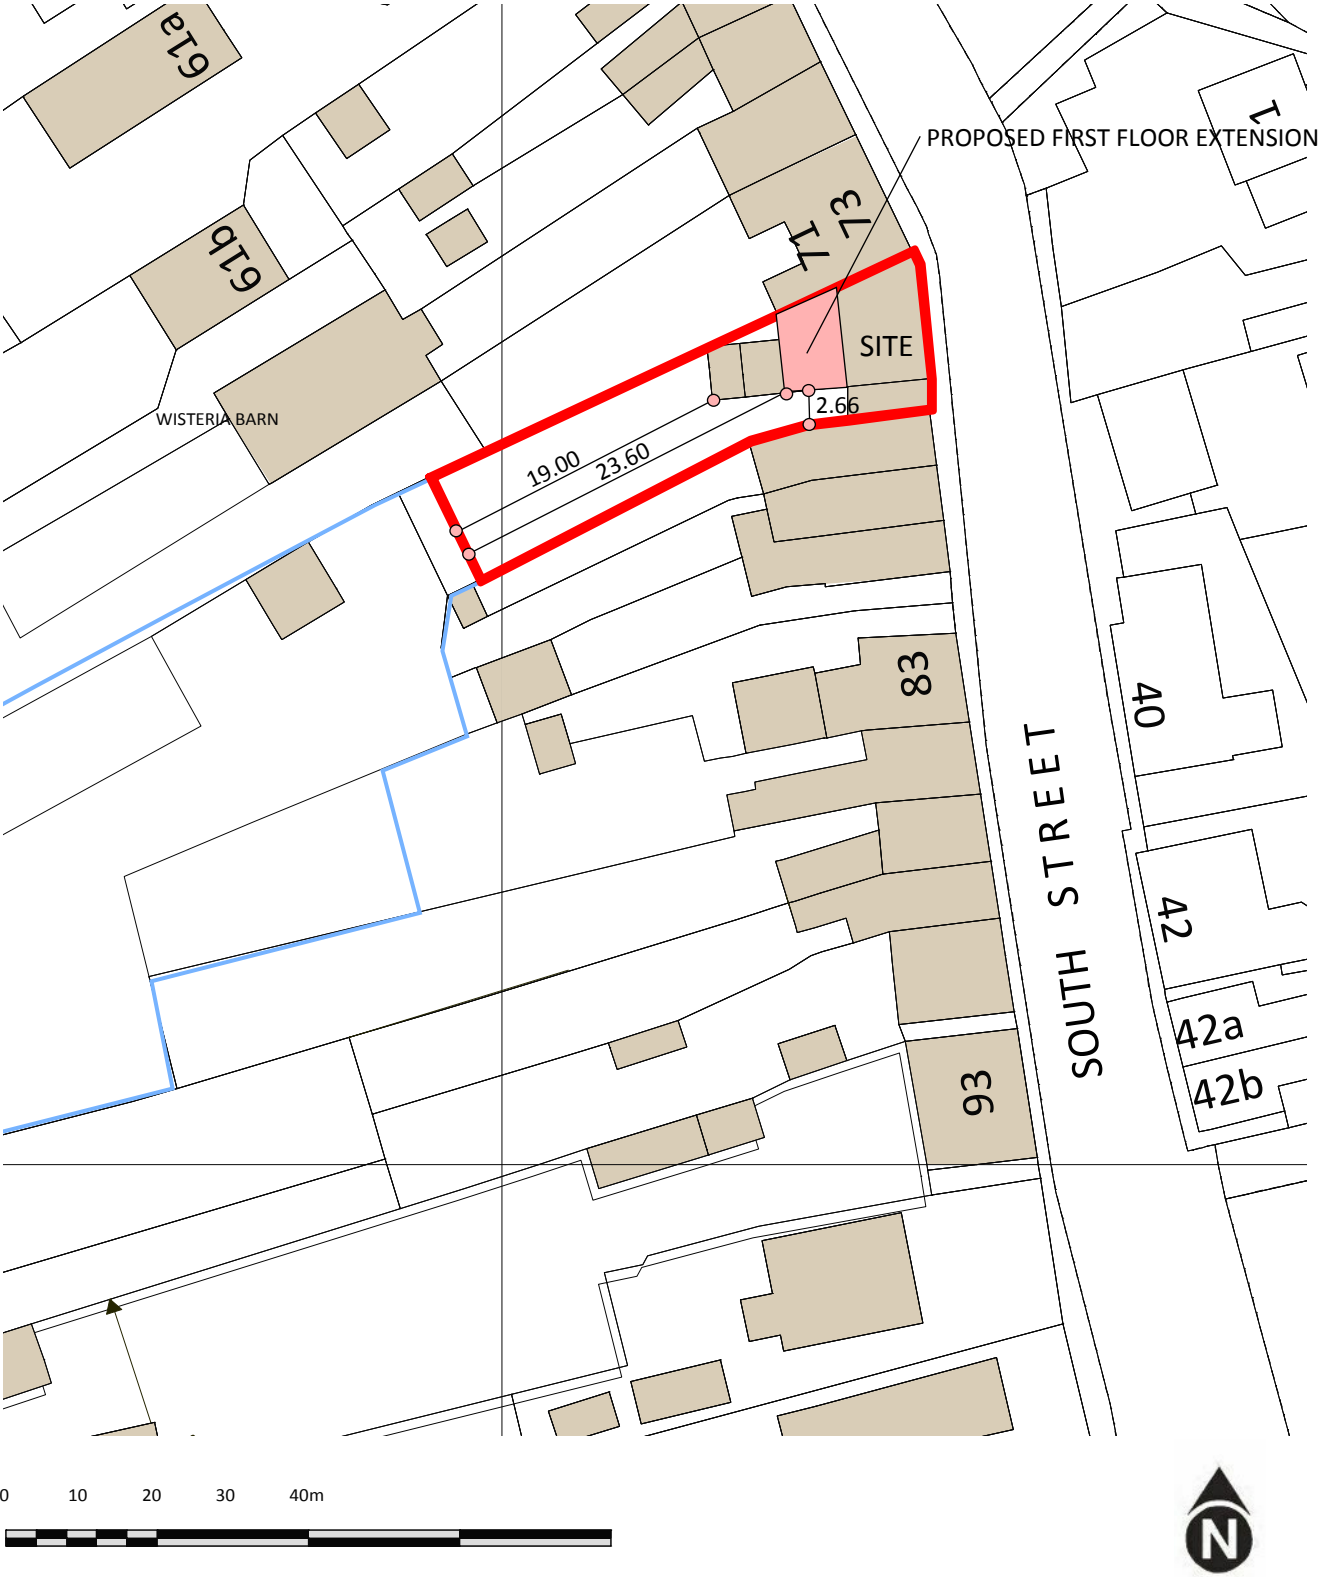

PROPOSED SITE PLAN

SCALE: 1:500 at A4