


WINDOW SCHEDULE


WINDOW REF.	FLOOR LEVEL	HEIGHT (S/O)	WIDTH (S/O)	SILL HEIGHT	HEAD HEIGHT	COMMENTS
EW.01	GROUND FLOOR	1210.0	1810.0	900.0	2110.0	Egress Window
EW.02	GROUND FLOOR	1210.0	1810.0	900.0	2110.0	Egress Window
EW.03	GROUND FLOOR	1210.0	1810.0	900.0	2110.0	Egress Window
EW.04	GROUND FLOOR	1210.0	2035.0	900.0	2110.0	Egress Window
EW.05	GROUND FLOOR	1210.0	1810.0	900.0	2110.0	
EW.06	GROUND FLOOR	1210.0	1810.0	900.0	2110.0	
EW.07	GROUND FLOOR	1210.0	910.0	900.0	2110.0	
EW.08	GROUND FLOOR	1210.0	910.0	900.0	2110.0	
EW.09	GROUND FLOOR	2110.0	685.0	0.0	2110.0	
EW.10	GROUND FLOOR	2110.0	685.0	0.0	2110.0	
EW.11	GROUND FLOOR	2110.0	685.0	0.0	2110.0	
EW.12	GROUND FLOOR	2110.0	685.0	0.0	2110.0	

DOOR SCHEDULE

DOOR REF.	FLOOR LEVEL	WIDTH (S/O)	HEIGHT (S/O)	DOOR LEAF (W)	DOOR LEAF (H)	FIRE RATING	COMMENTS
ED.01	GROUND FLOOR	1200	2110				Weather seal and U value
ED.02	GROUND FLOOR	1810	2110				Weather seal and U value
ED.03	GROUND FLOOR	1810	2110				Weather seal and U value
ID.01	GROUND FLOOR	845	2060	762	1981		
ID.02	GROUND FLOOR	845	2060	762	1981		
ID.03	GROUND FLOOR	845	2060	762	1981		
ID.04	GROUND FLOOR	845	2060	762	1981		
ID.05	GROUND FLOOR	845	2060	762	1981		
ID.06	GROUND FLOOR	845	2060	762	1981		
ID.07	GROUND FLOOR	845	2060	762	1981		
ID.08	GROUND FLOOR	1200	2040				

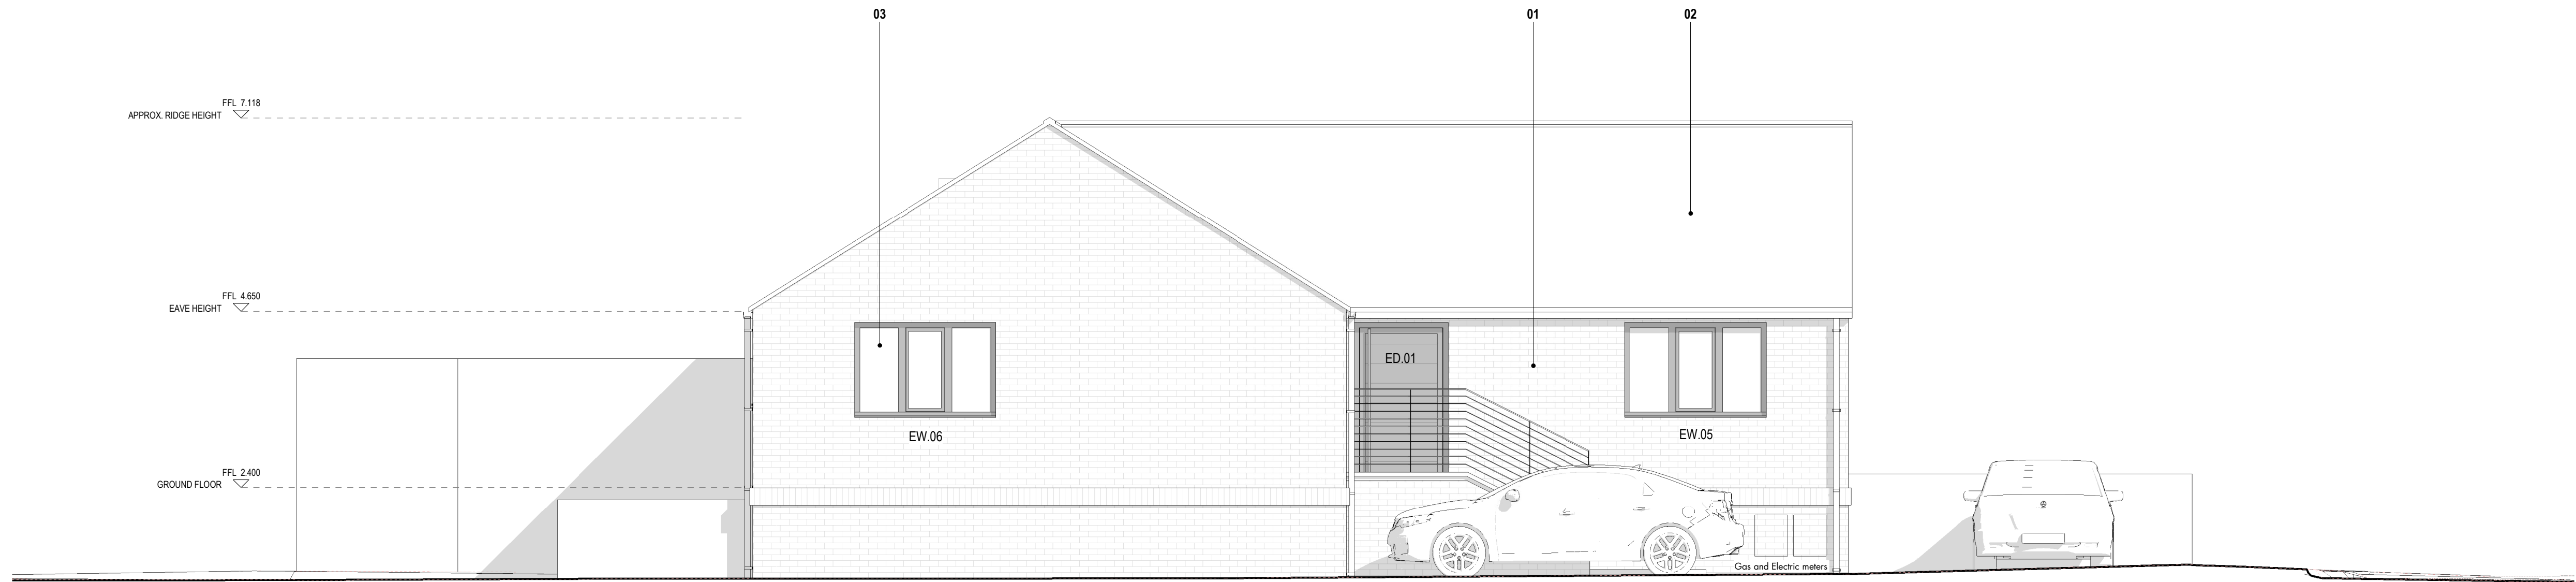

Elevation 3
1 : 50

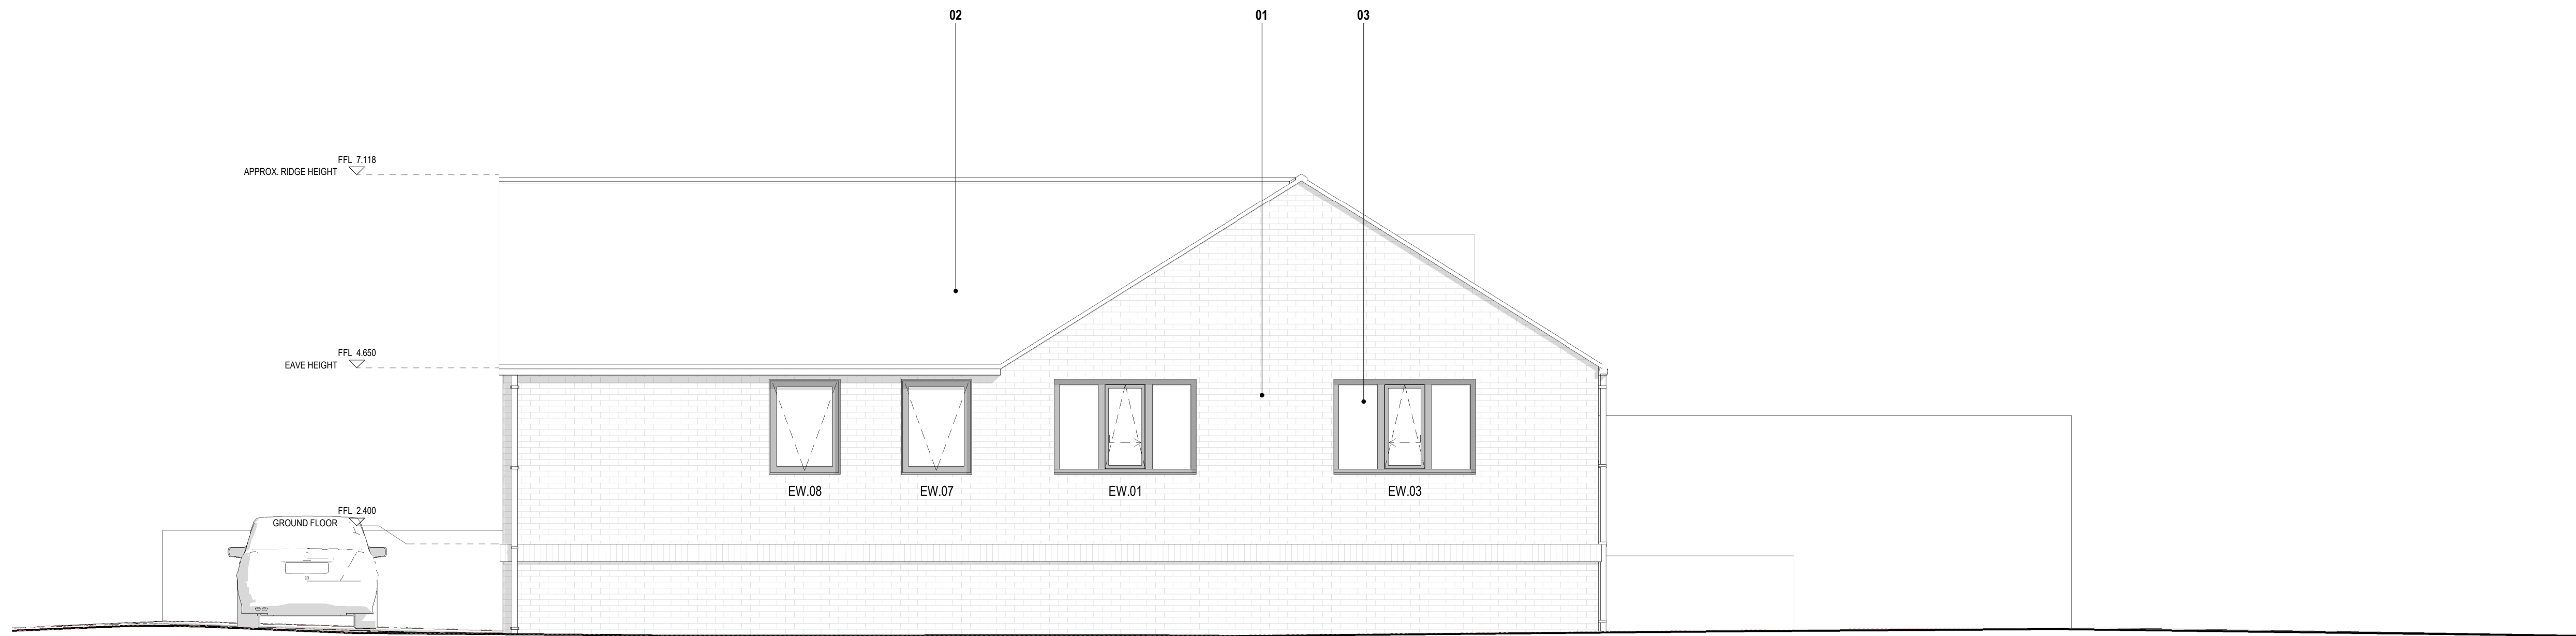

Elevation 4
1 : 50

Contractors must work only to figured dimensions which are to be checked on site, any discrepancies are to be reported to the architect before proceeding.

All rights desribed in chapter IV of the copyright, designs and patents act 1988 have been generally asserted.

Information contained within this drawing is the sole copyright of TMV Architects and should not be reproduced or imparted to a third party without written permission.

MATERIALS	
01	Brickwork to match existing
02	Concrete Roof tiles
03	UPVC Windows and Doors

Rev.	Date	Details	Drawn	Checked
Issued for: BUILDING CONTROL				
Project/Client: HARRINGTON DRIVE, CROWLAND		Project No: 761		
		Dwg No: 104		
		Rev:		
Drawing: PROPOSED ELEVATIONS - SHEET 2		Scale: 1 : 50	@A1	
		Drawn By:	Date:	
		Author	01.02.2021	
		Checked By:	Date:	
		Checker	05/05/21	