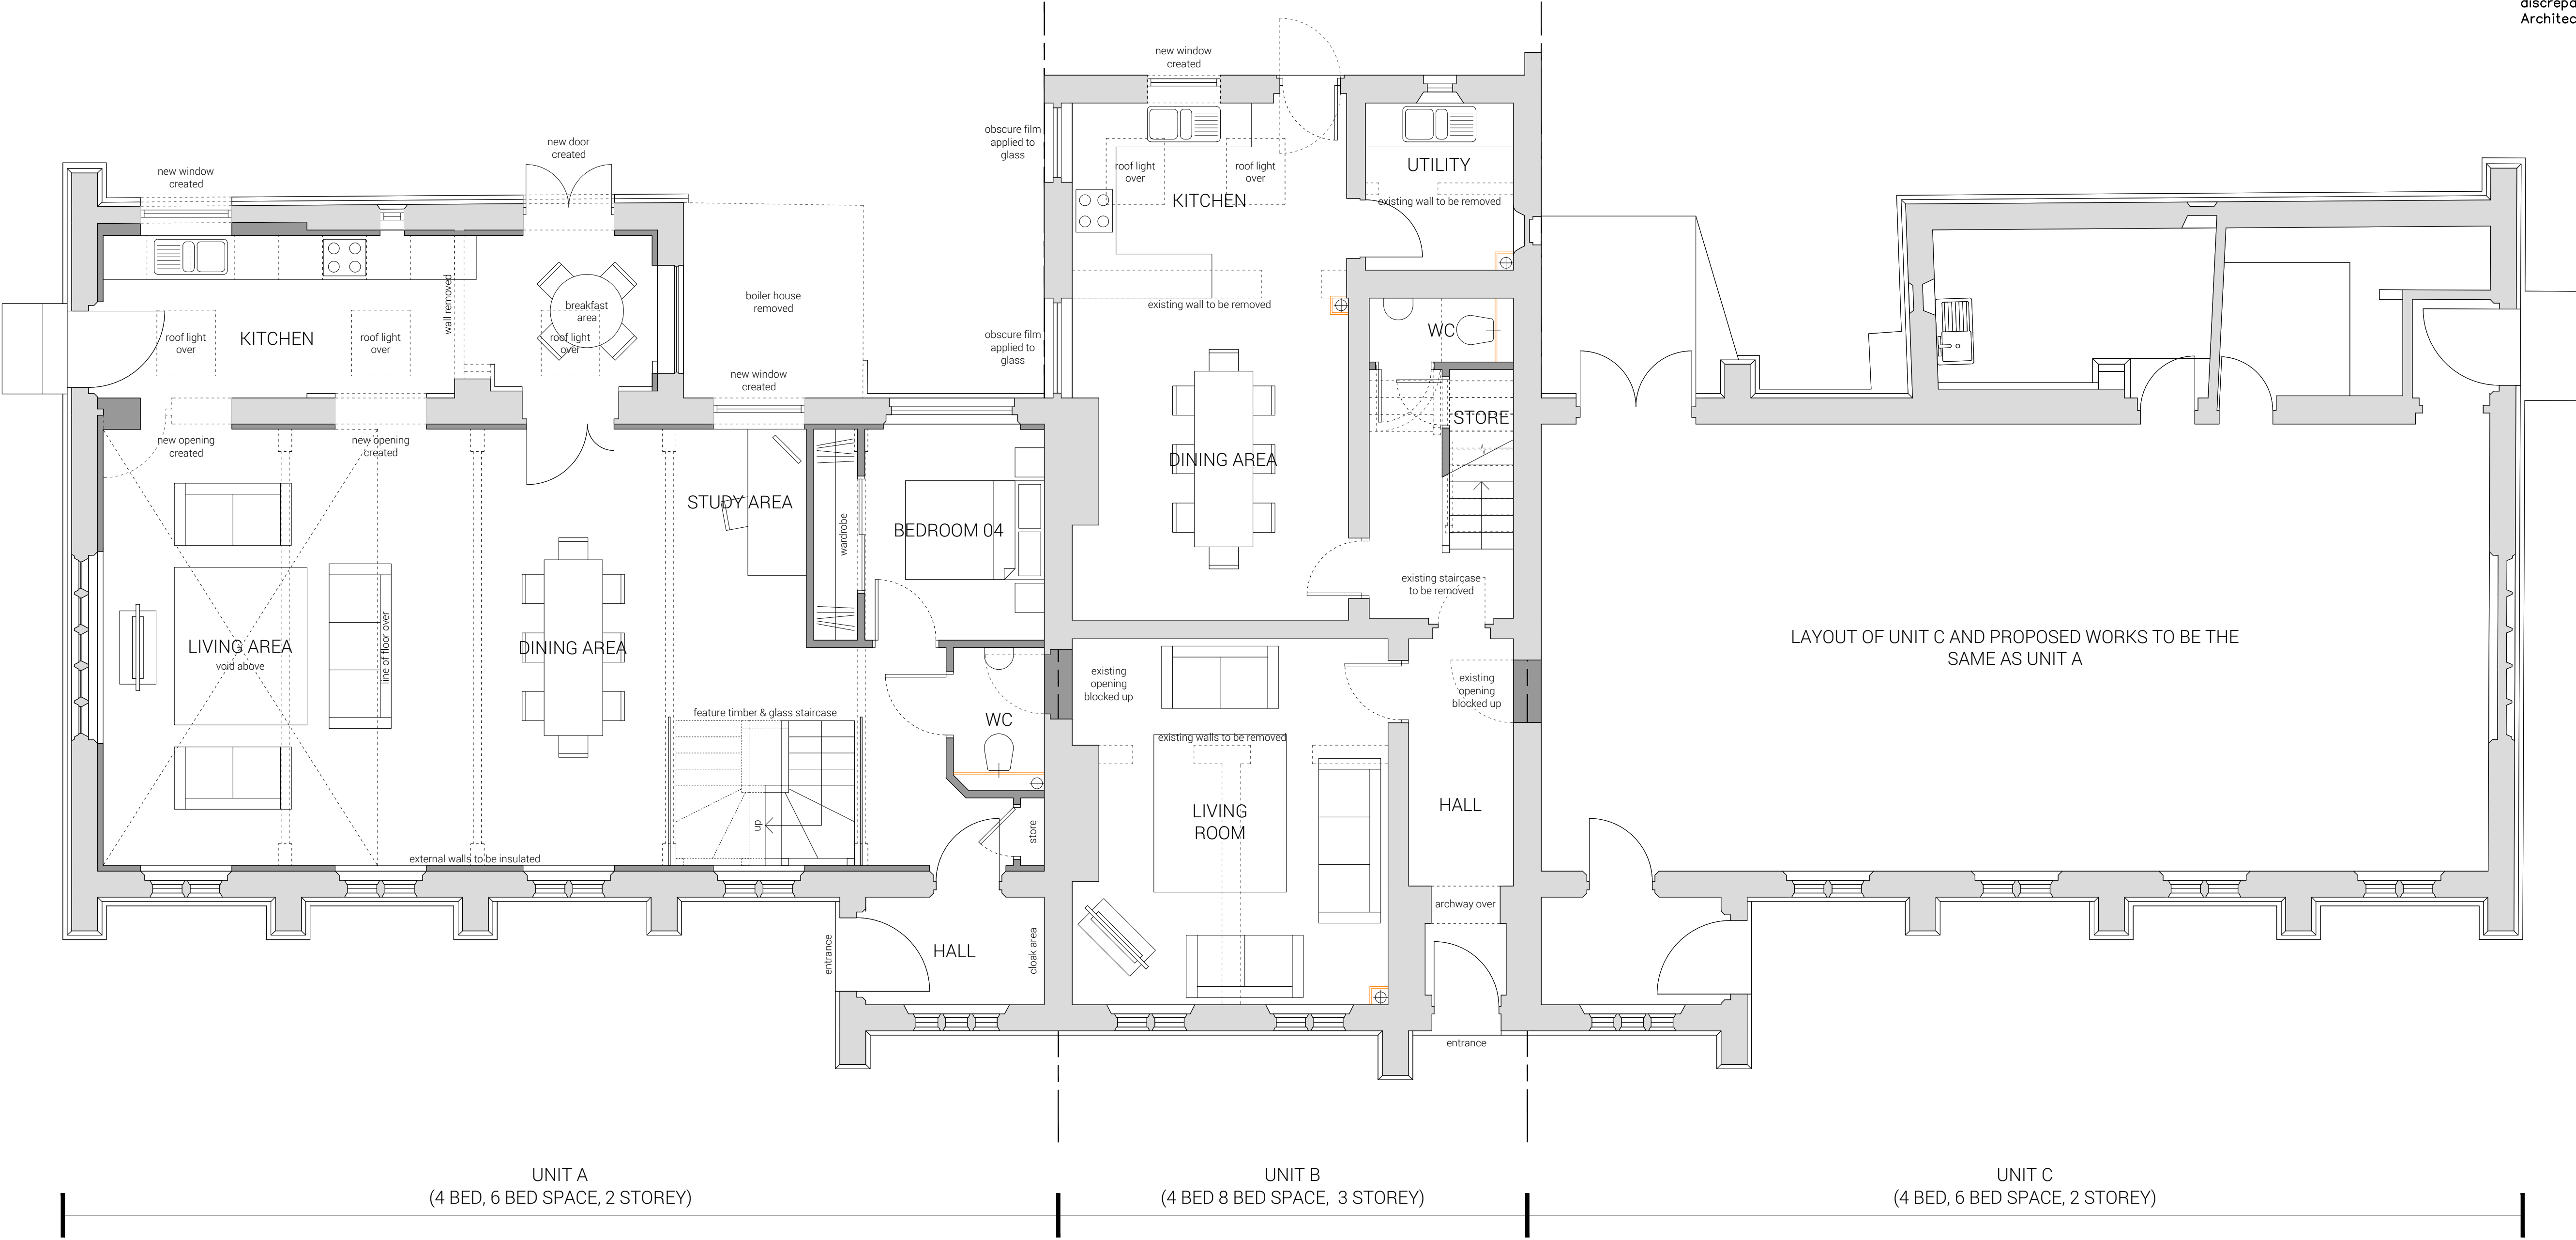


P01	Planning issue	02.01.17
F03	preliminary issue for comment	02.08.17
F02	preliminary issue for comment	19.07.17
F01	preliminary issue for comment	27.06.17

revision	note	date
client		

Mike Green

project title
The Old School, Postland Road,
Crowland
drawing title
Proposed Ground Floor Plan

drawing status		
Planning		
scale	date	
1:50 @ A1	June 2017	
project number	drawing number	revision
2319	AB0211	P01

