


This drawing is copyright of DT Architects. Do not scale from this drawing. Check all dimensions onsite. The contractor shall bring any discrepancies immediately to the notice of the Architect.

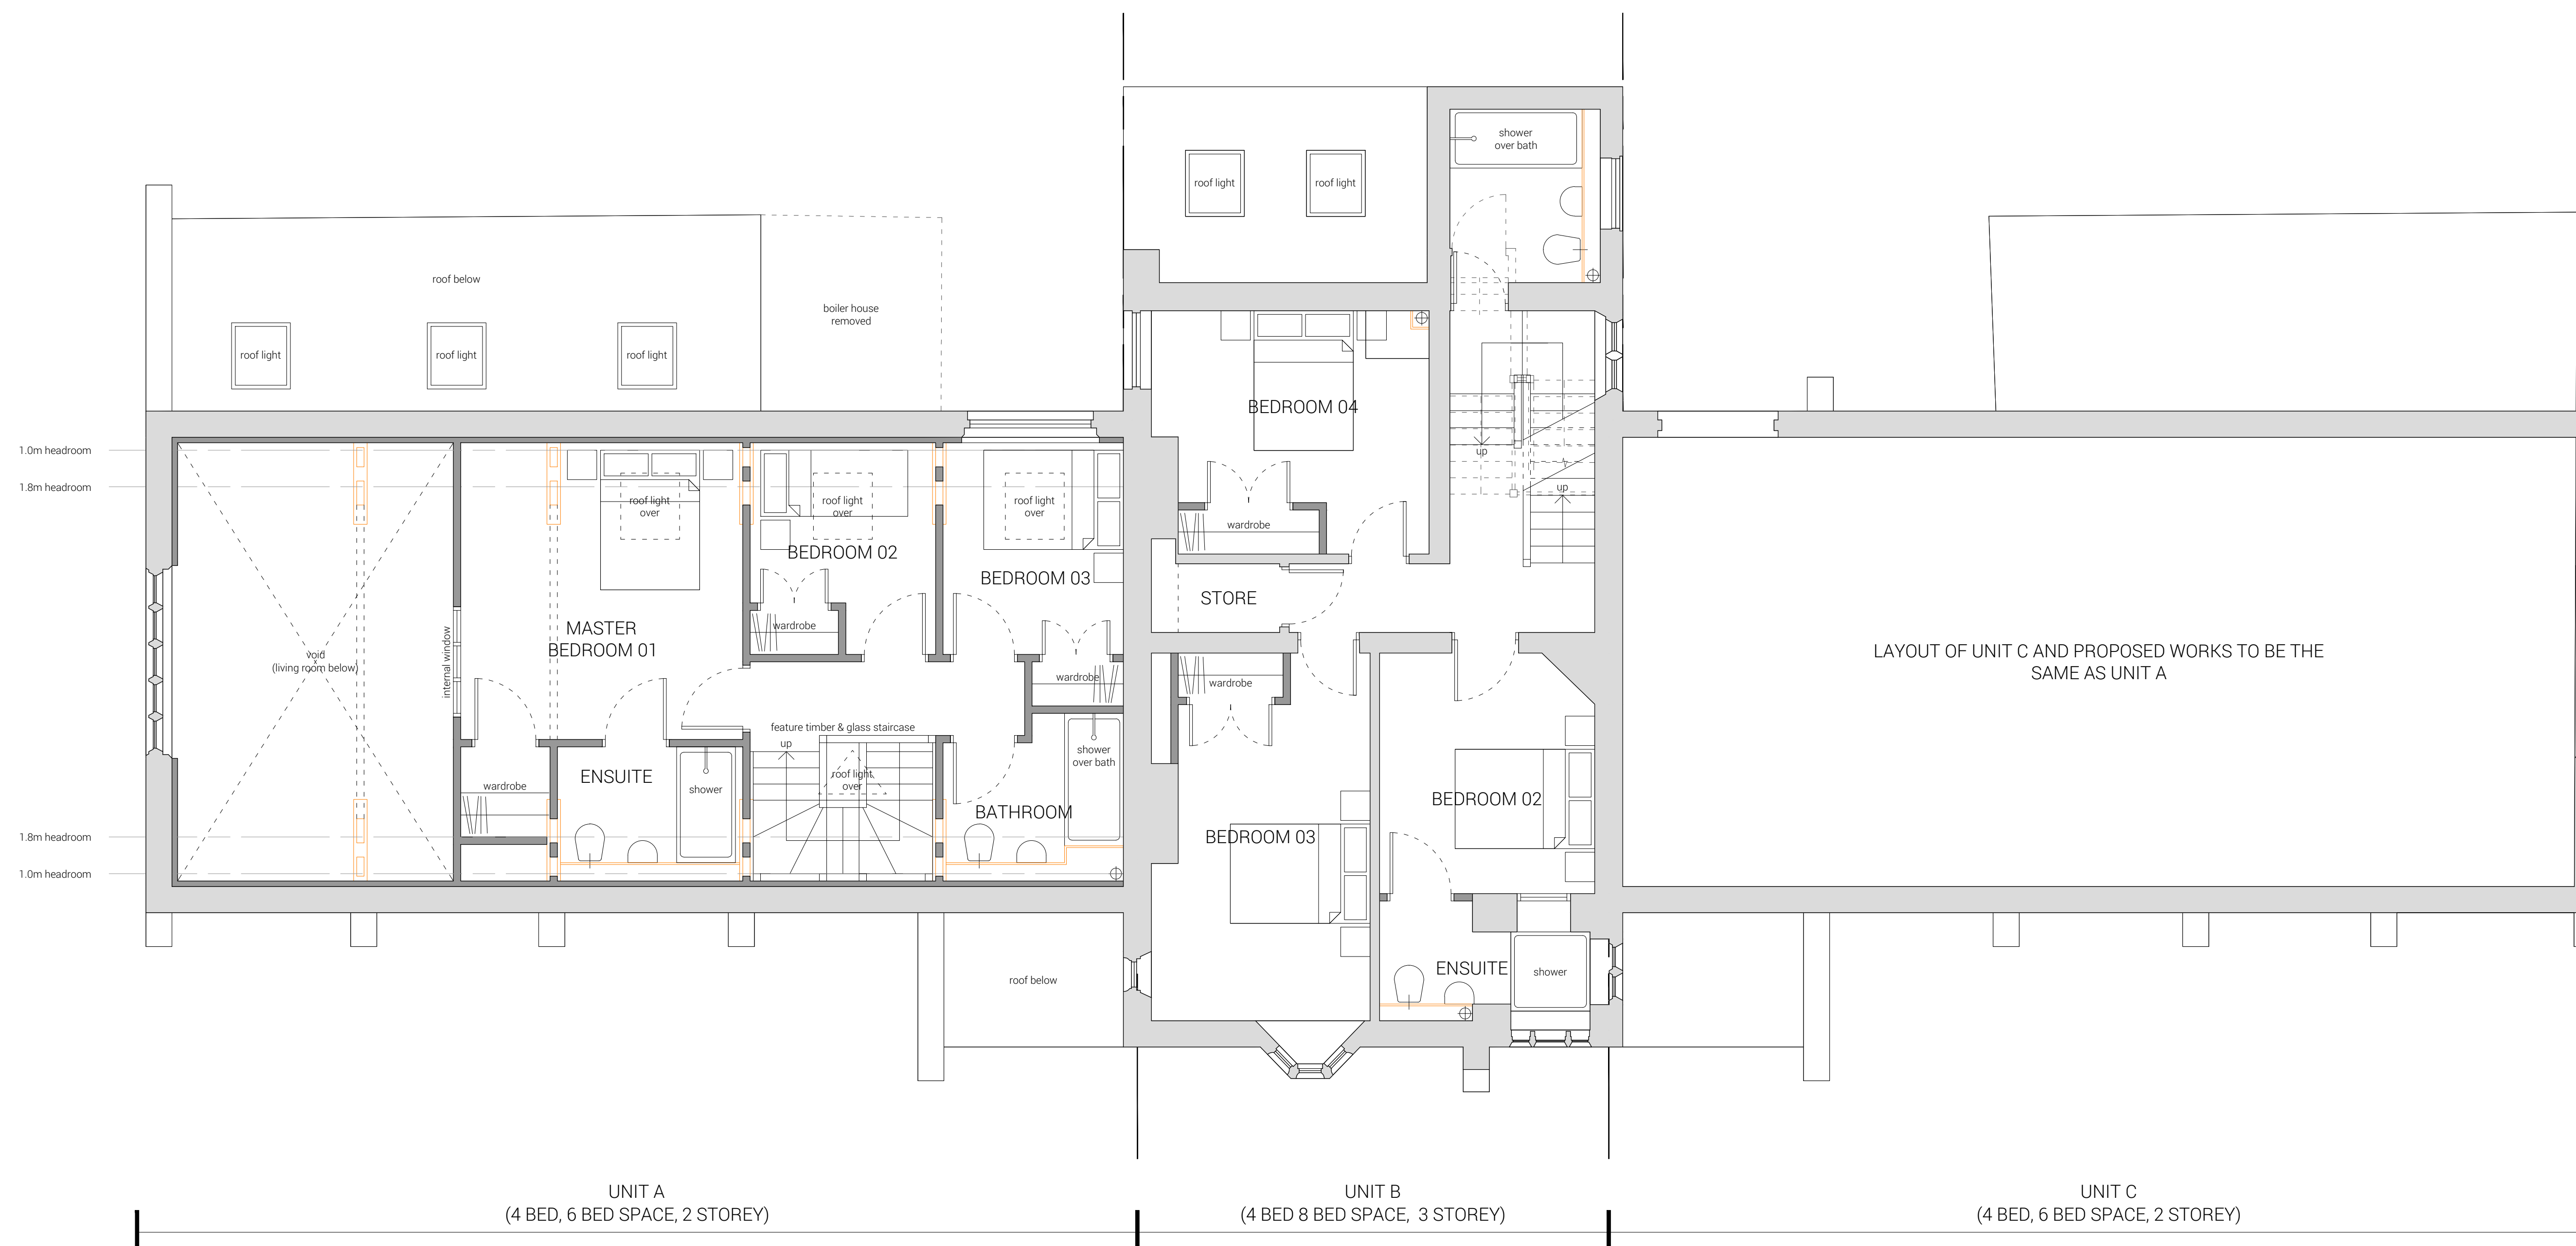

P01	Planning issue	02.11.17
F03	preliminary issue for comment	02.08.17
F02	preliminary issue for comment	19.07.17
F01	preliminary issue for comment	27.06.17
revision	note	date

client

Mike Green

project title

The Old School, Postland Road,
Crowland

drawing title

Proposed First Floor Plan

drawing status

Planning

scale date
1:50 @ A1 June 2017

project number	drawing number	revision
2319	AB0212	P01



 01733 393010

 www.dtarchitects.co.uk