




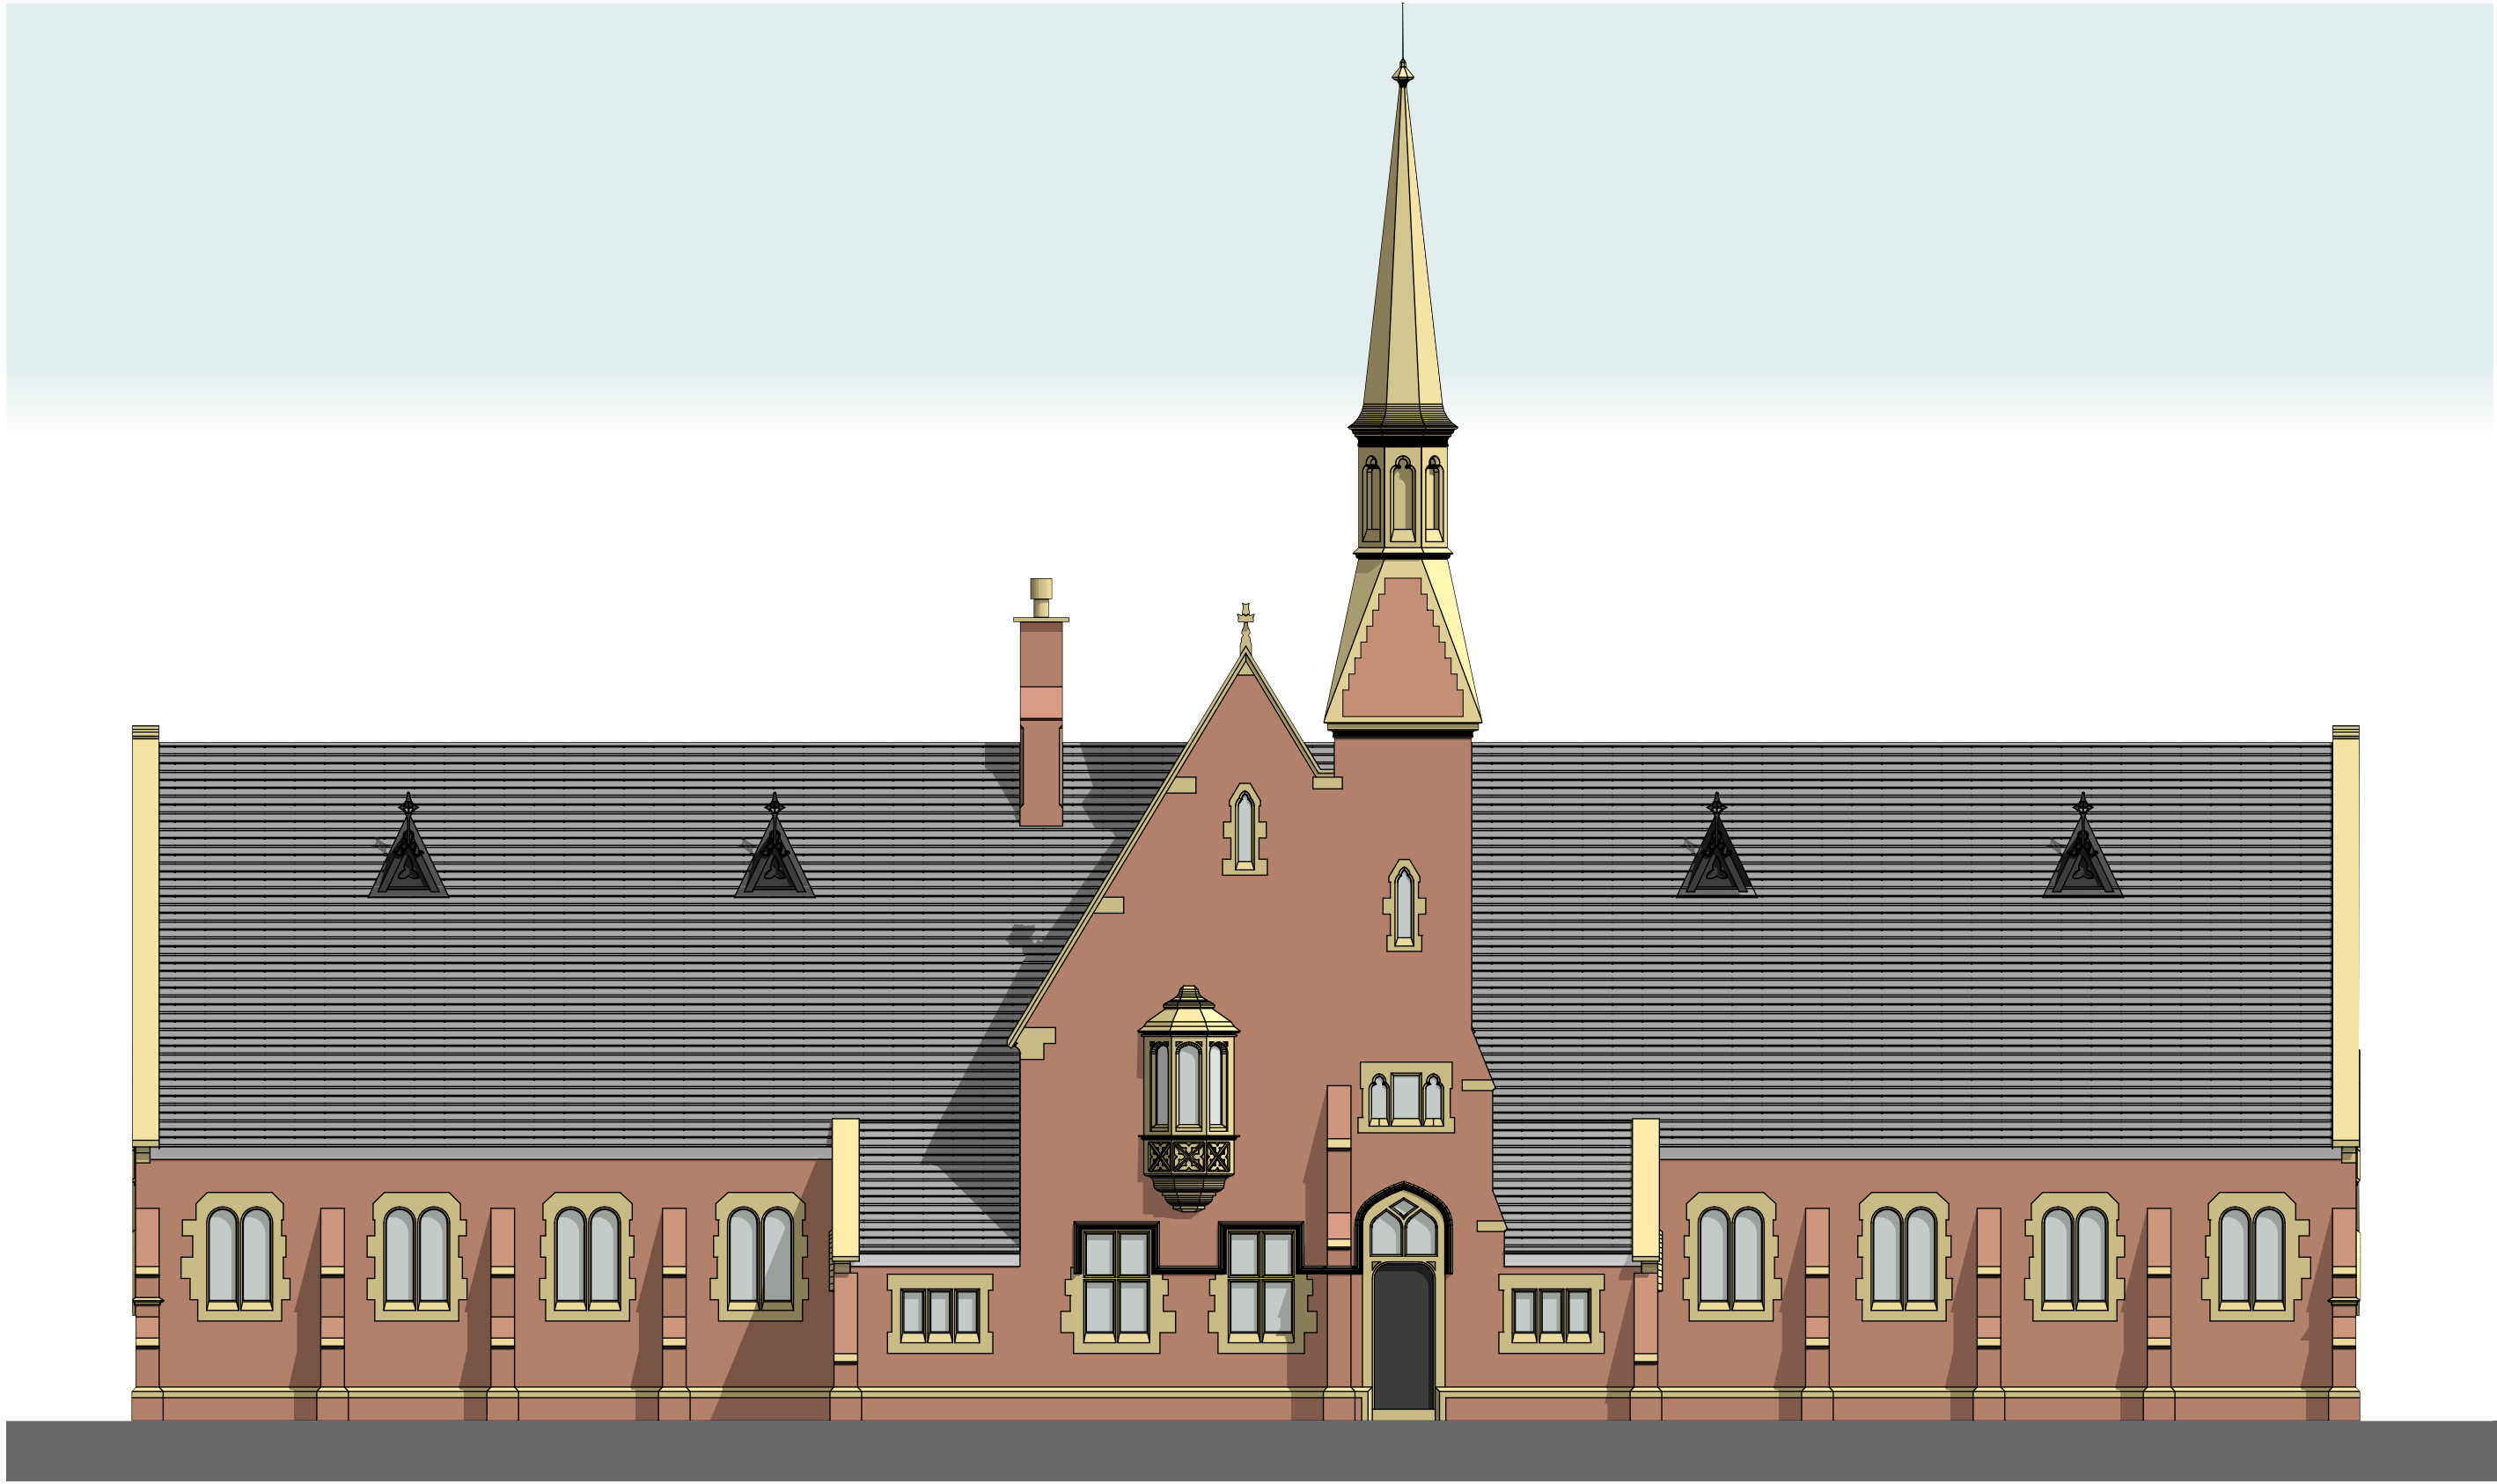

Front South Elevation

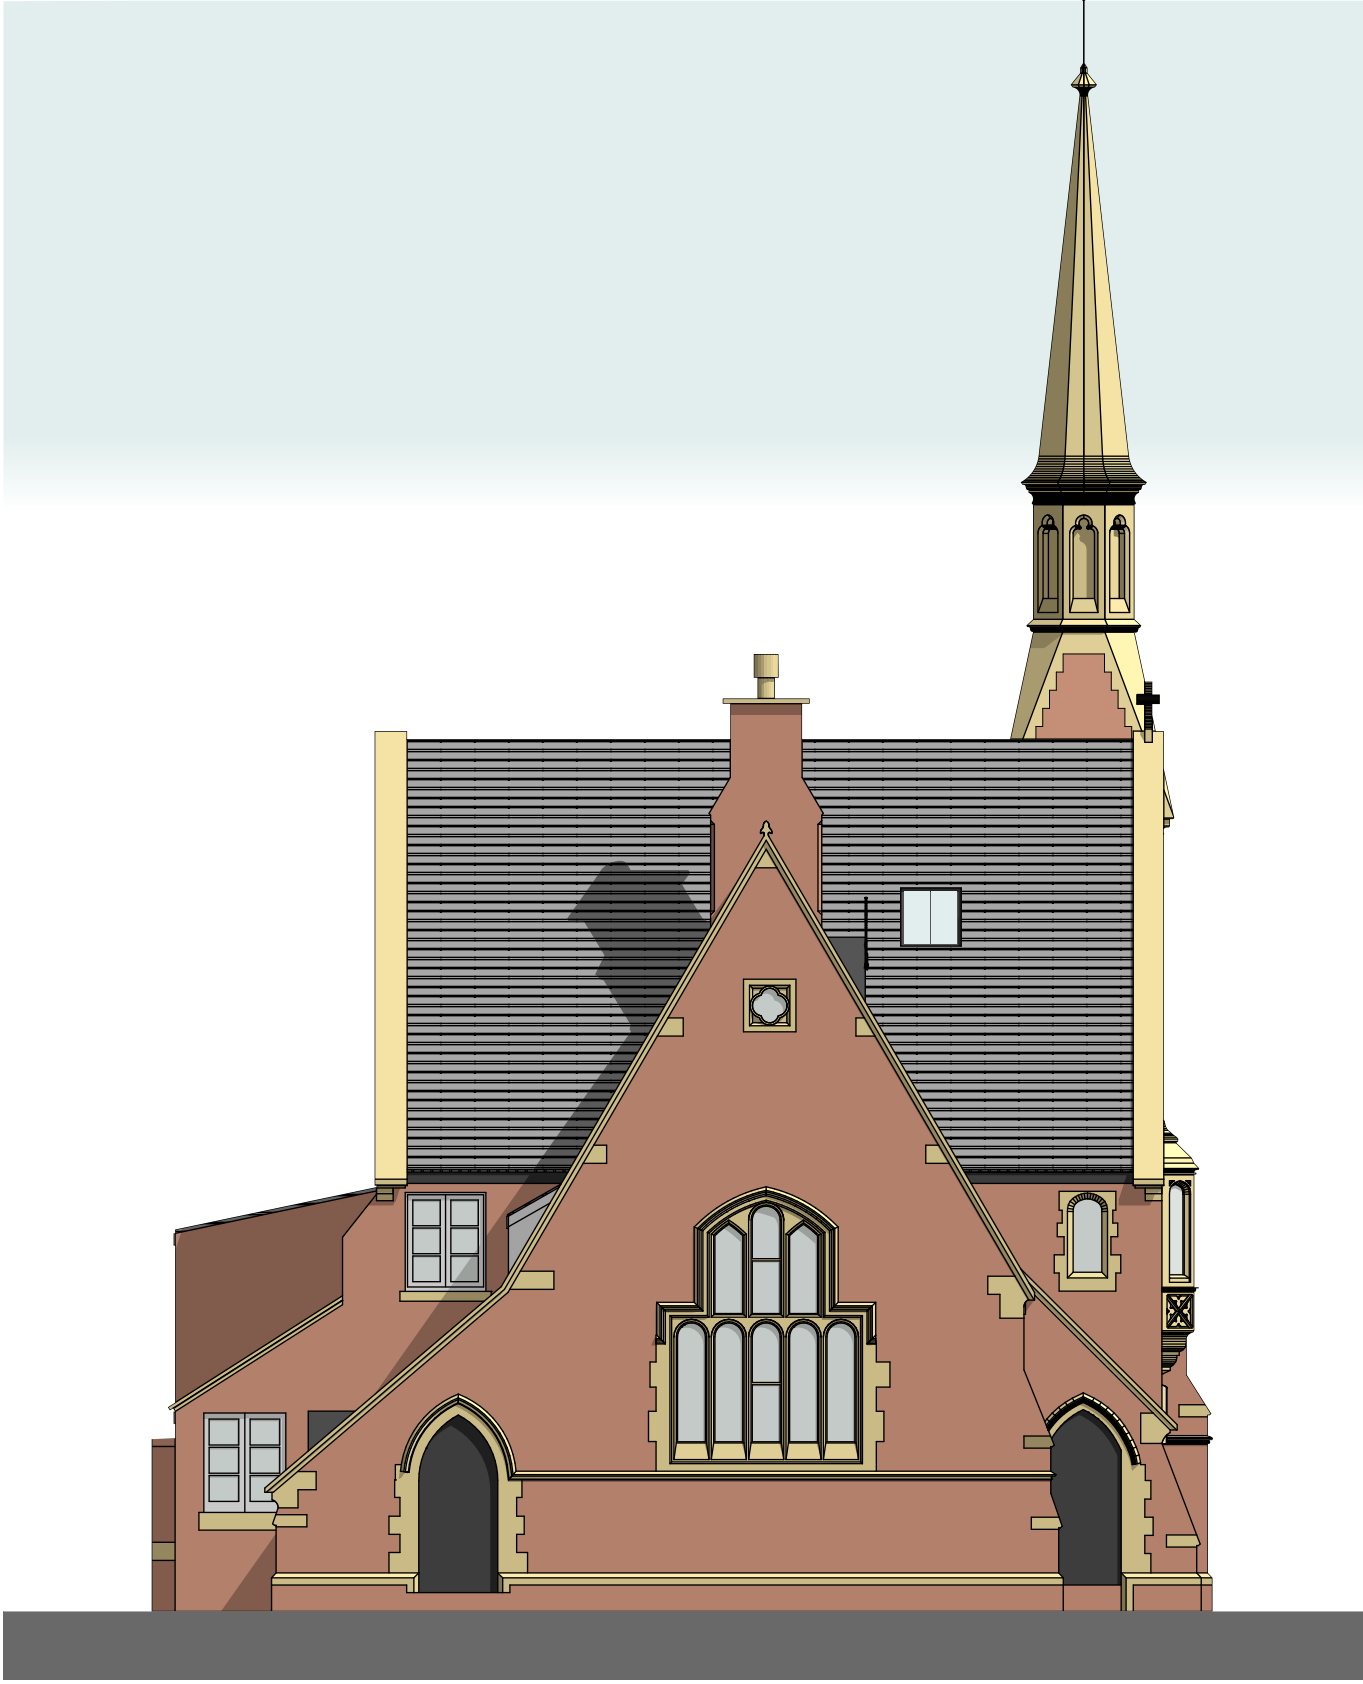


Side West Elevation

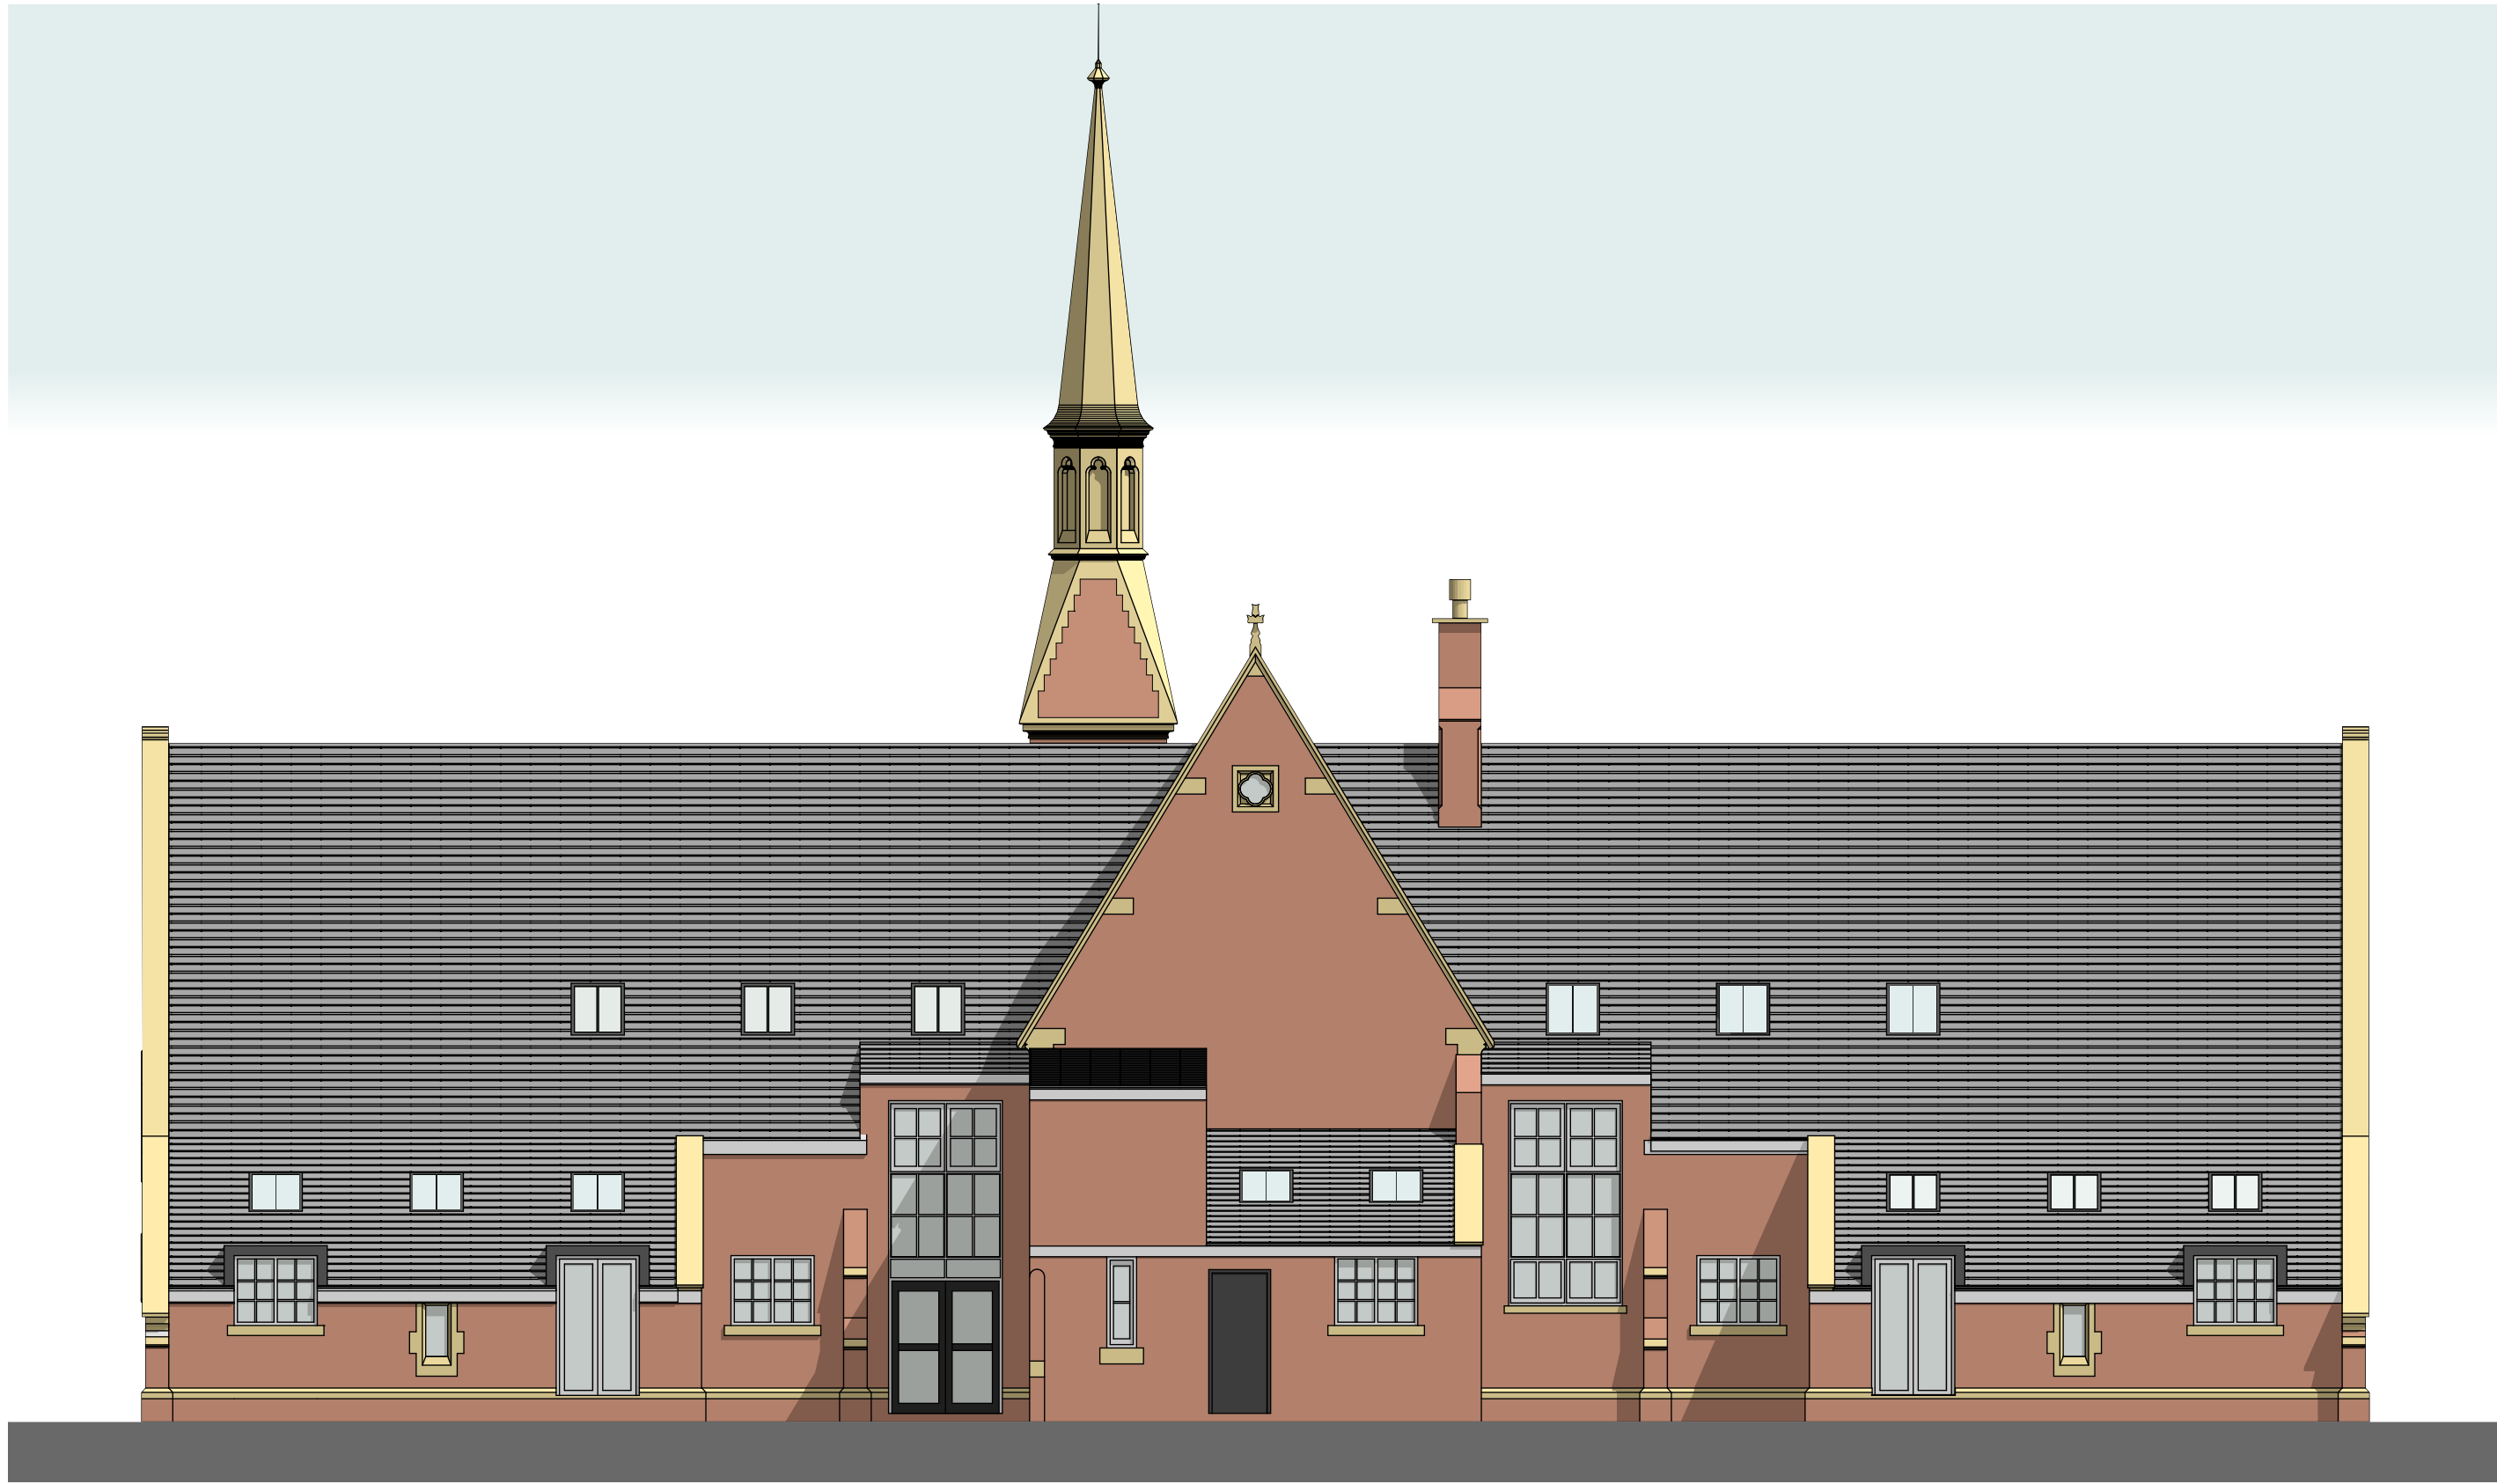

Rear North Elevation

0 1 5 10
Scale 1:100 @ A1

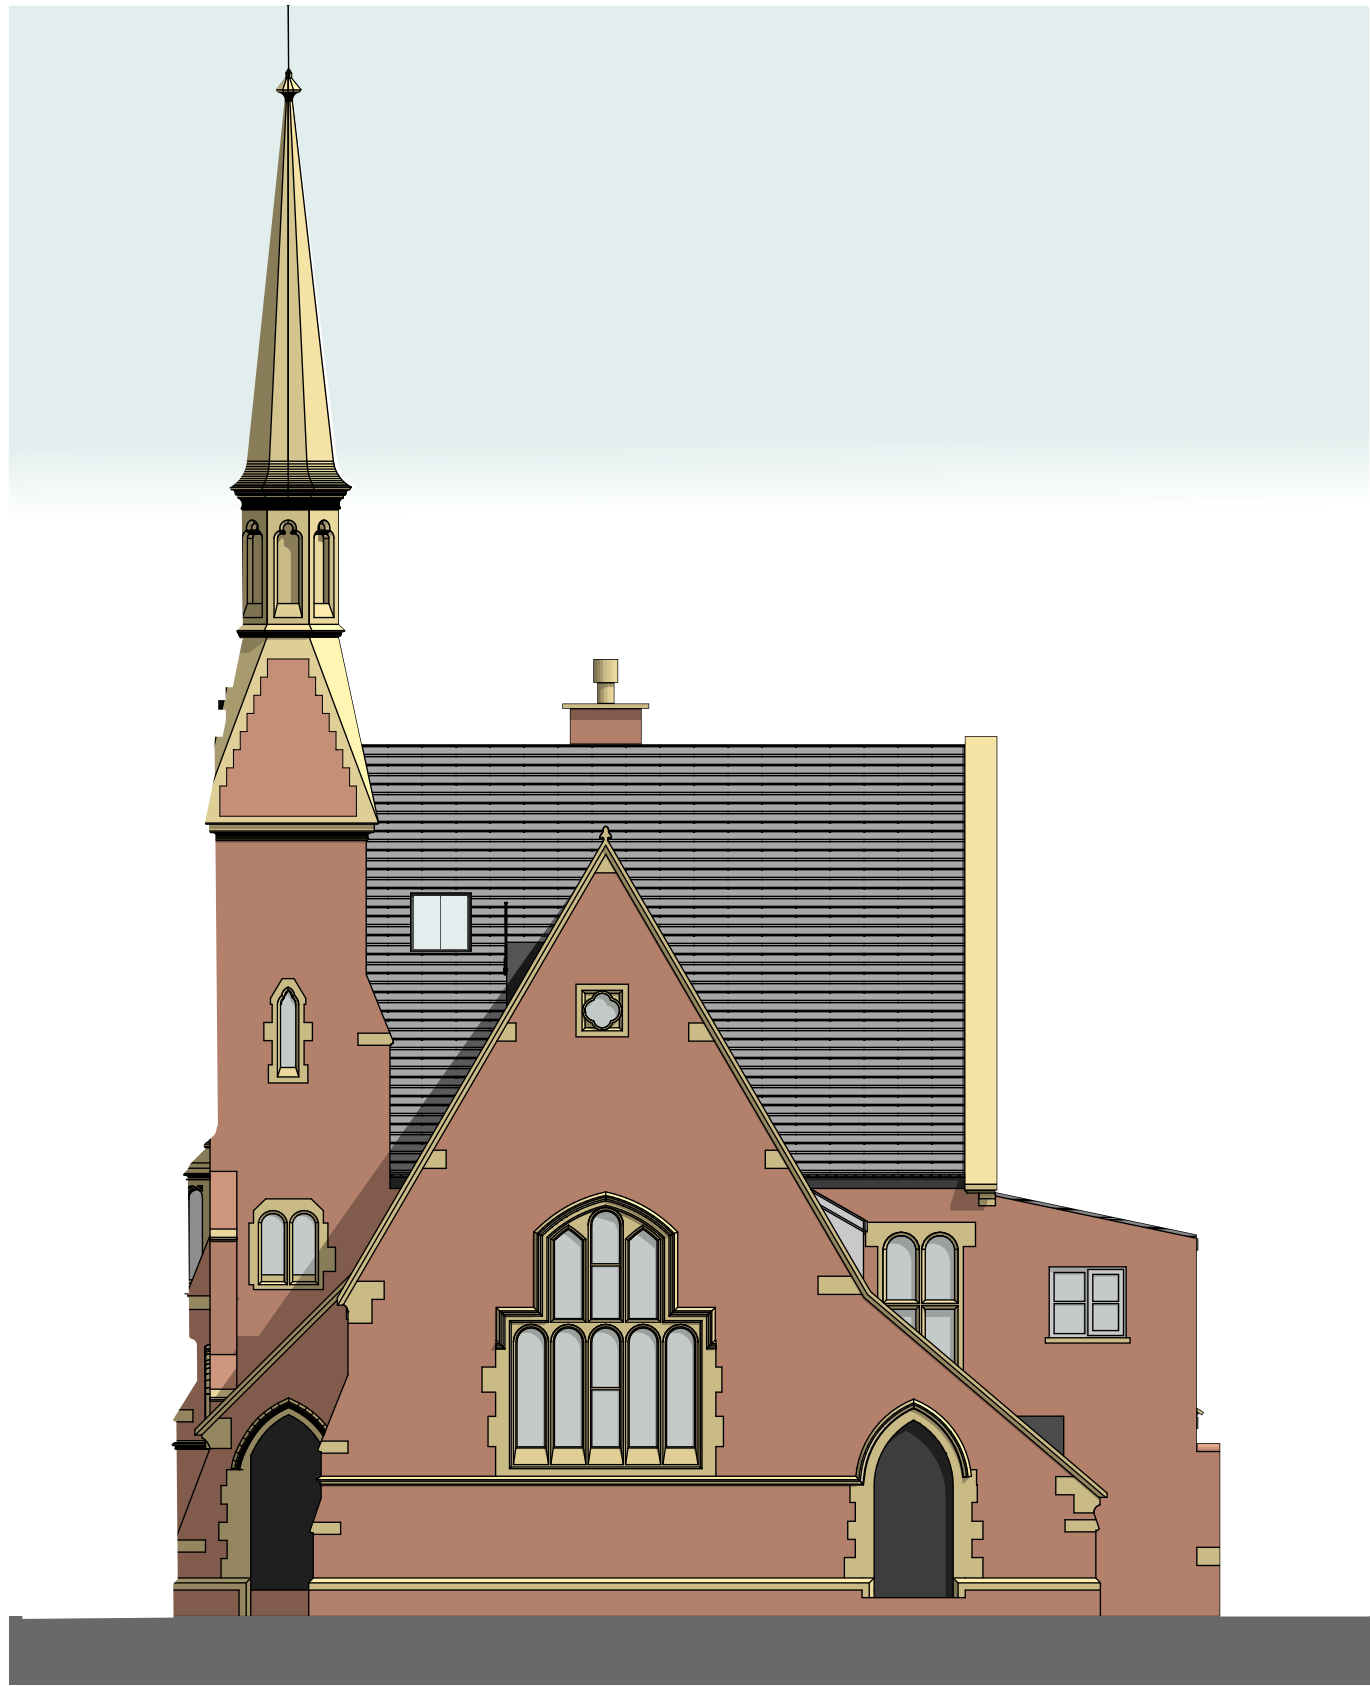

Side East Elevation

P01	Planning Application Issue	02.11.17
revision	note	date

client

Mike Green

project title

Old School House, Crowland

drawing title

Proposed Elevations

drawing status

Planning

scale

1:100 @ A1

date

August 2017

project number

2319

drawing number

AB0801

revision

P01



01733 393010

www.dtarchitects.co.uk