


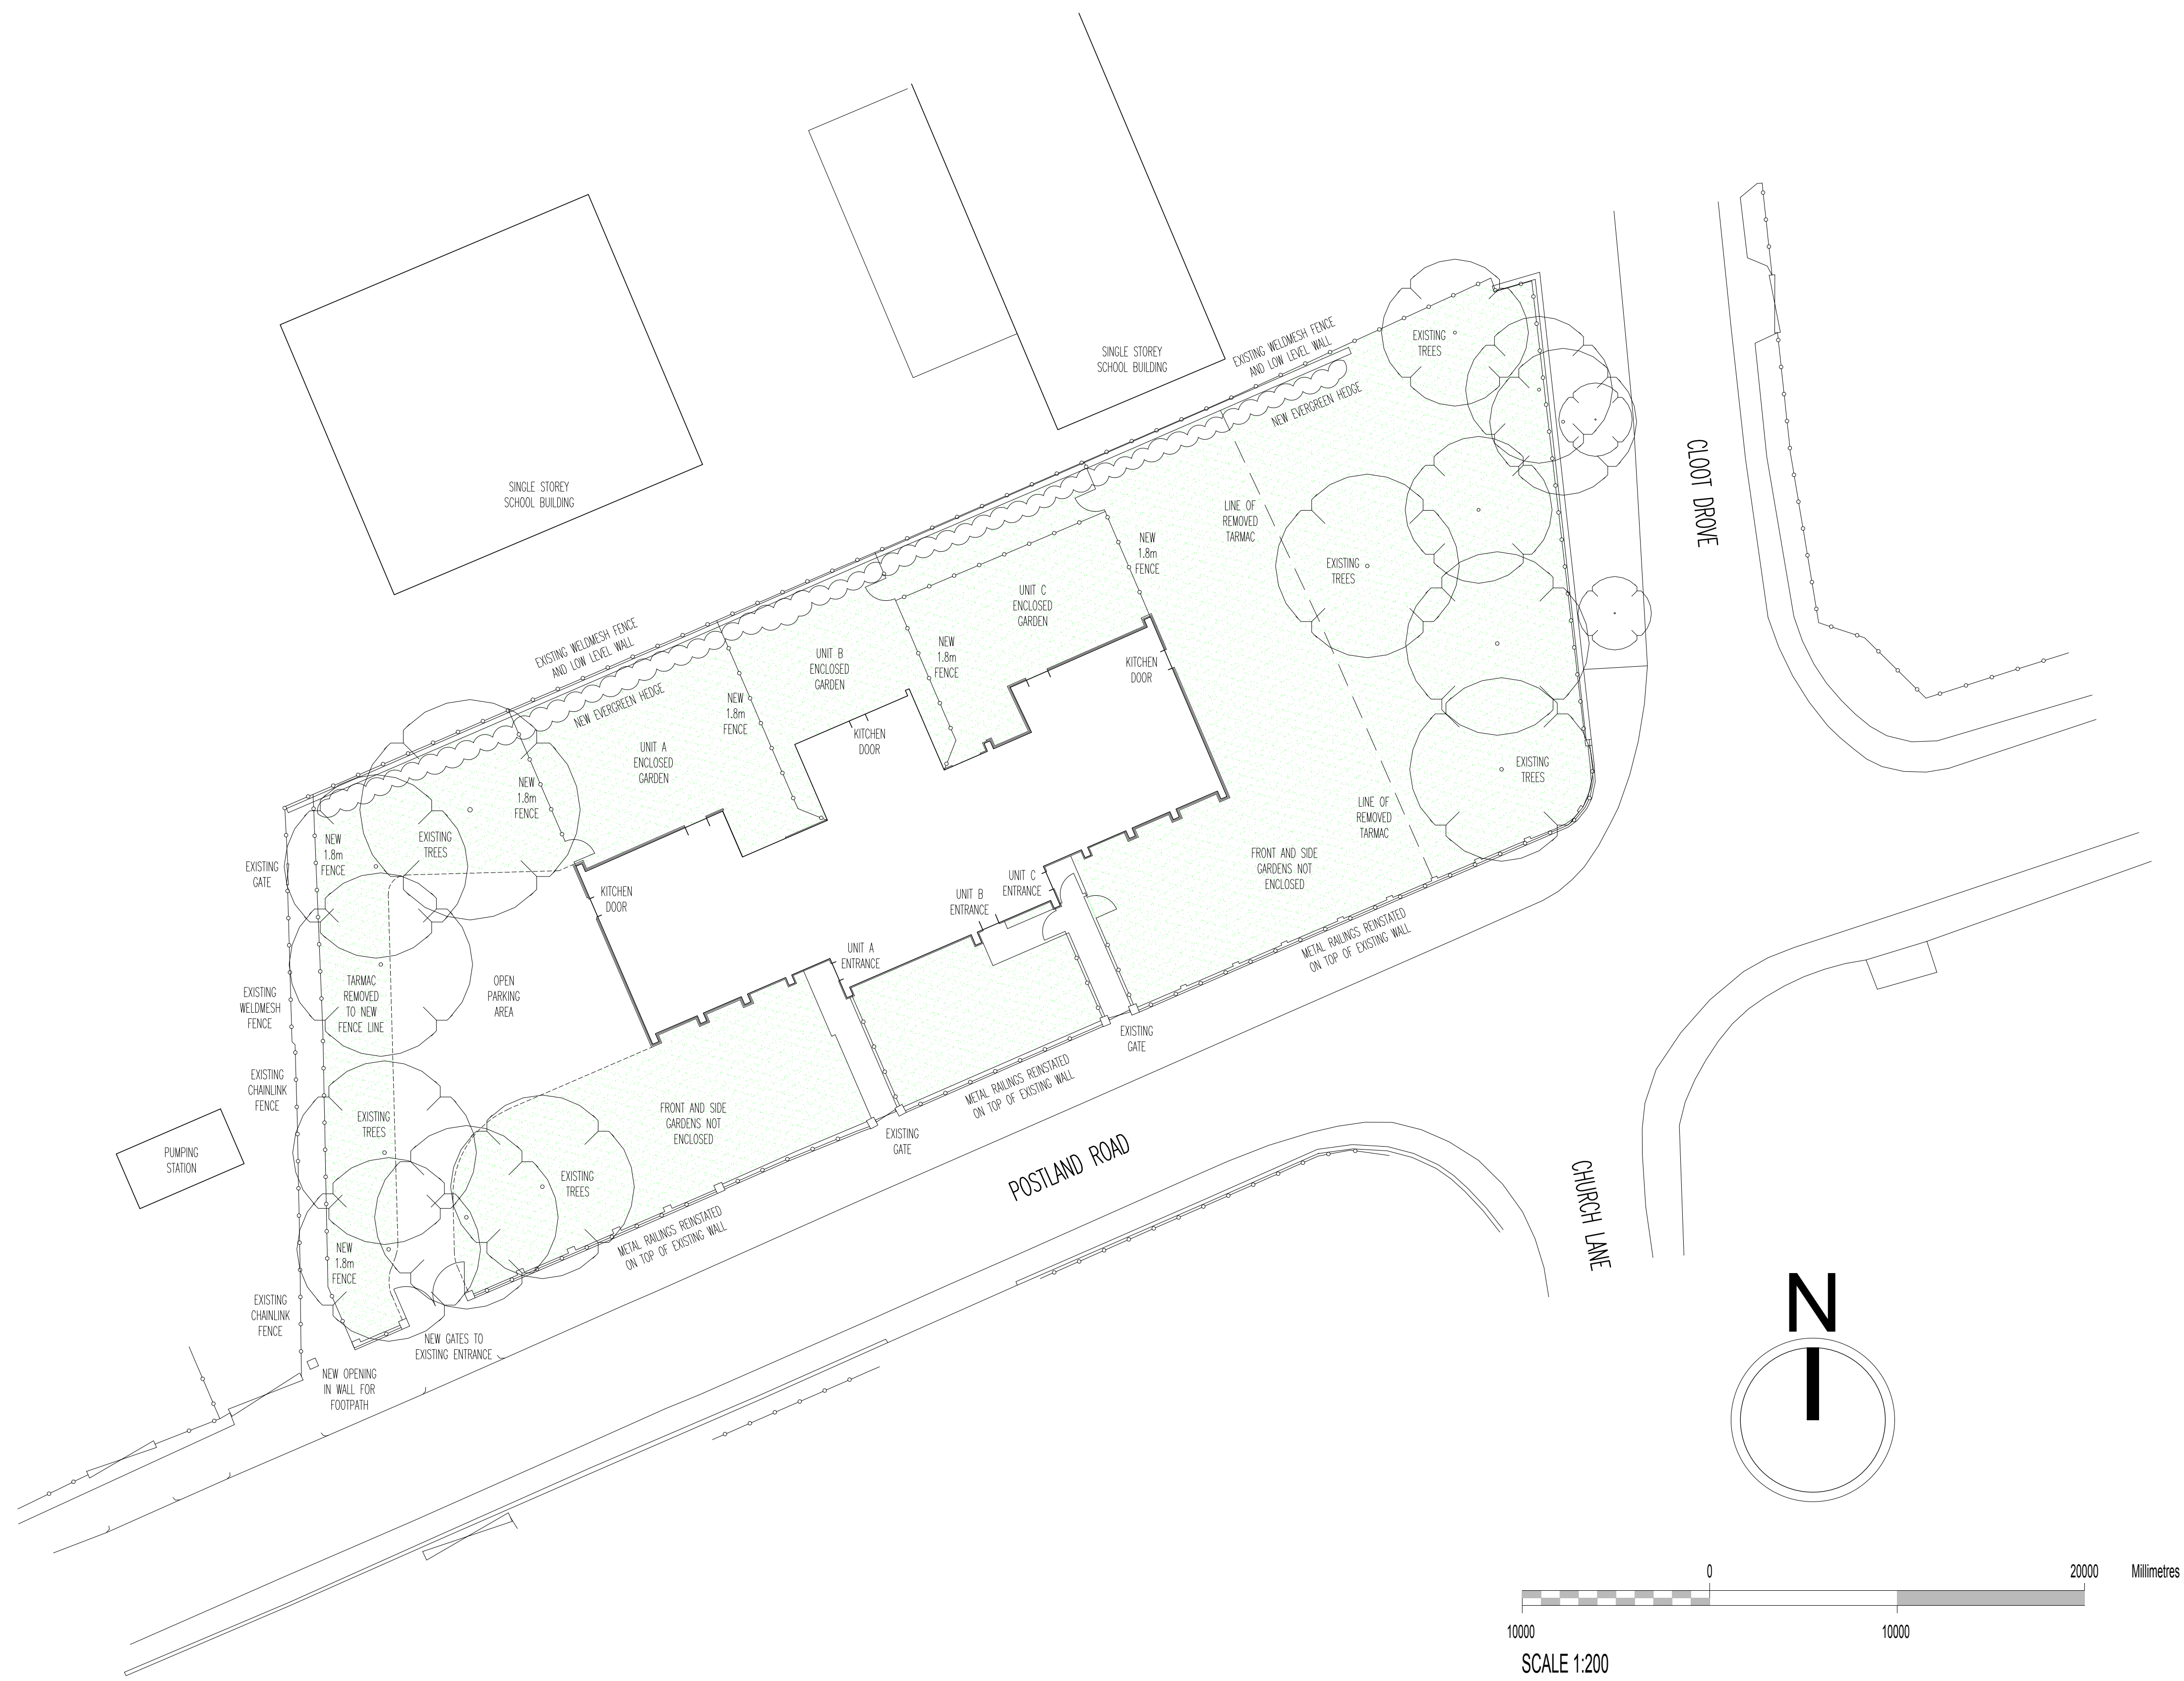

P01	Planning issue	02.11.17
F01	preliminary issue for comment	10.08.17
revision	note	date

client

Mike Green

project title

The Old School, Postland Road,
Crowland

drawing title

Proposed Site Plan

drawing status

Planning

scale

1:200 @ A1

project number

2319

date

Aug 2017

drawing number

AL0201

revision

P01

