


DETERMINED
PLAN



West
(rear)

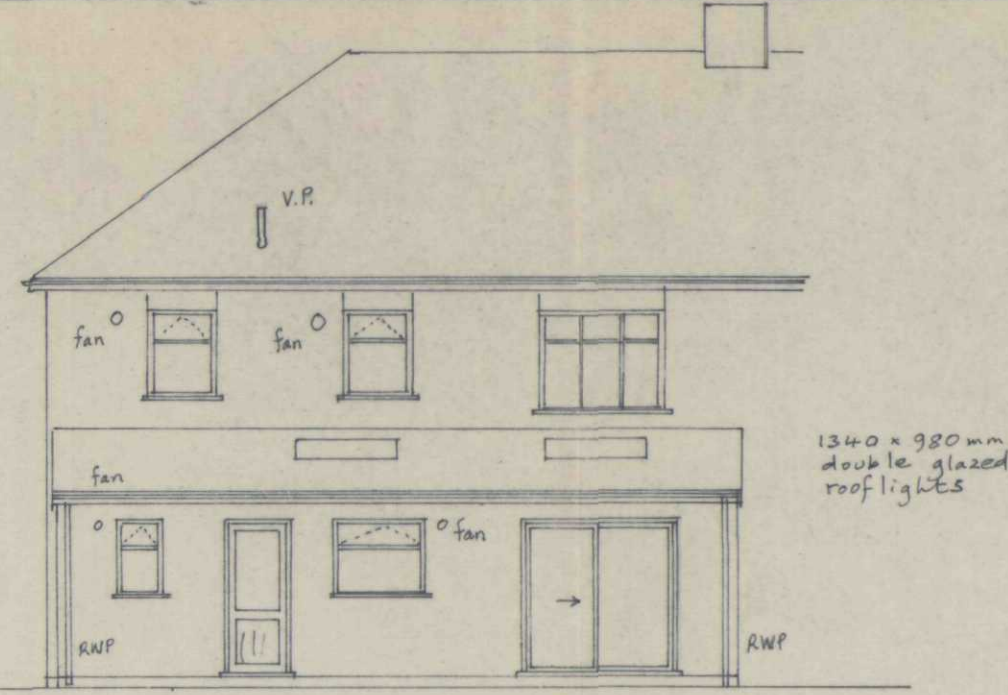


East (front)




North

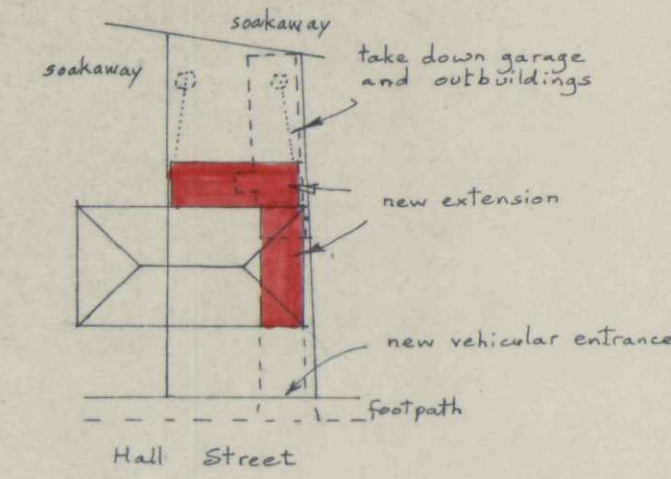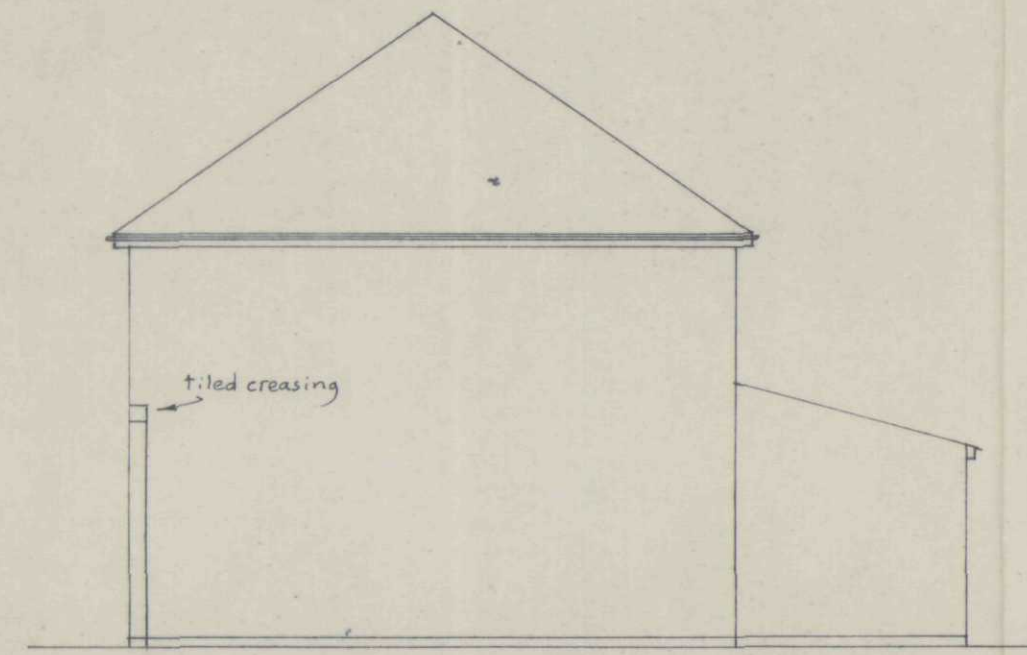


Site Plan 1:500

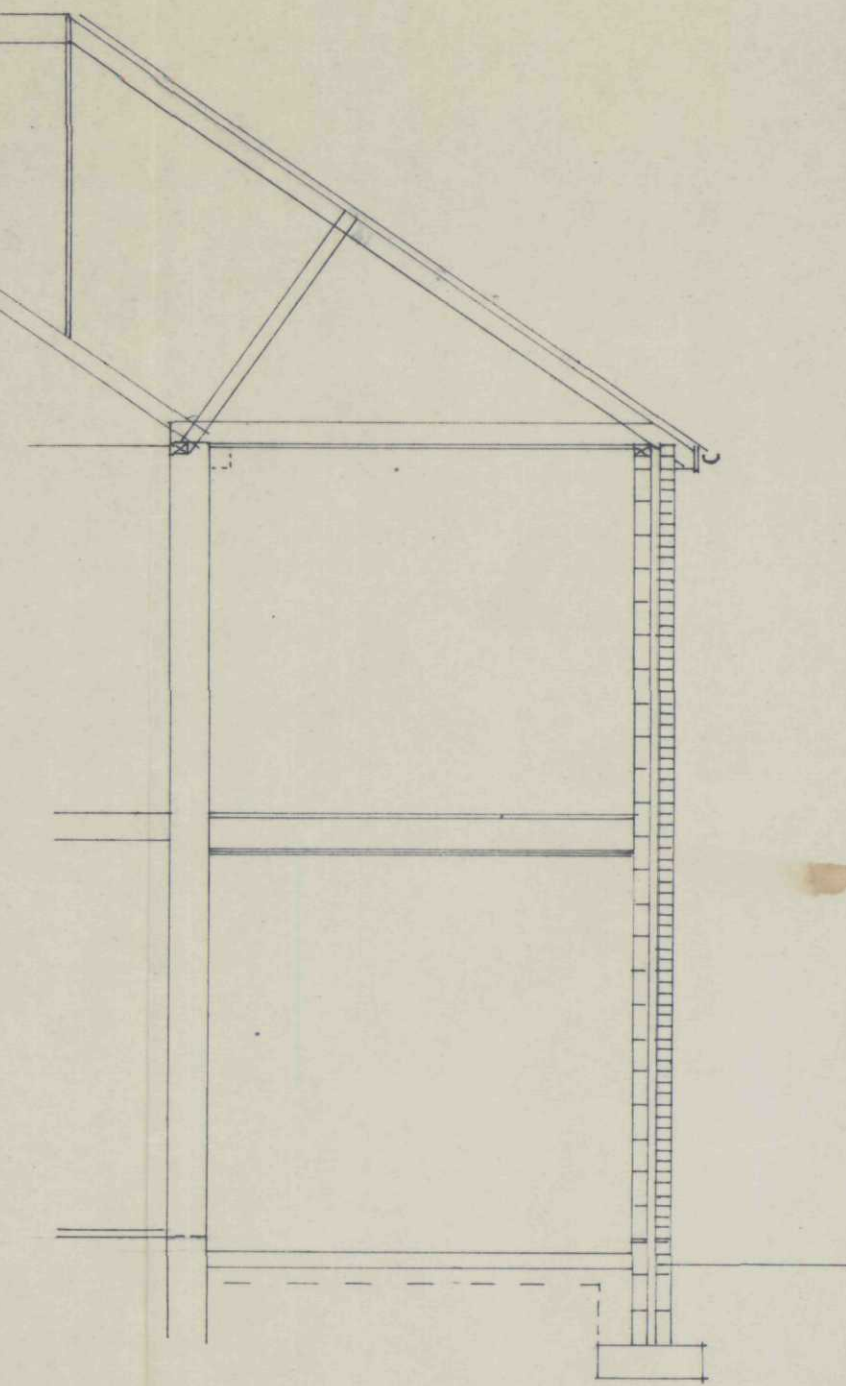

Section

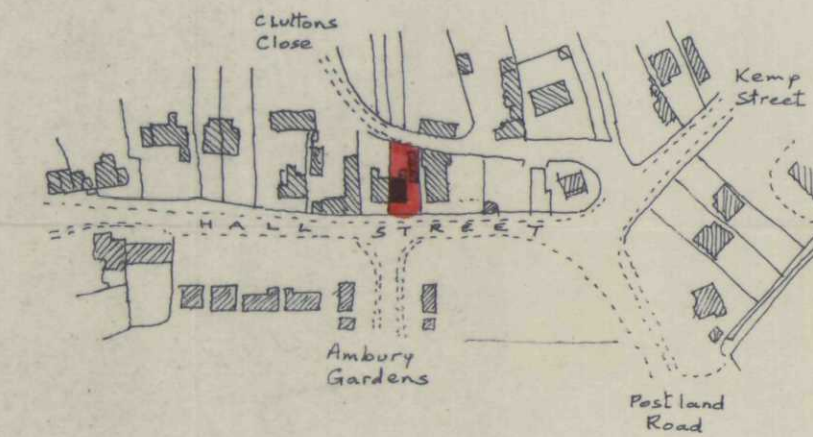


Location 1:2500
O.S. Map TF 2410

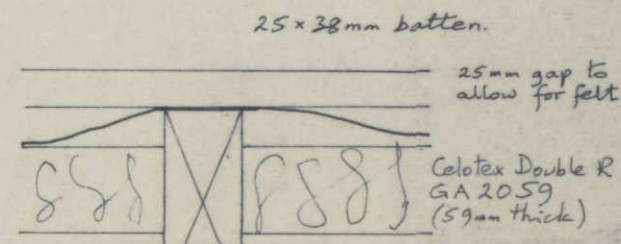


Detail -
warm roof construction.

Forticrete Centurion
tiles - pitch 15°
colour to match

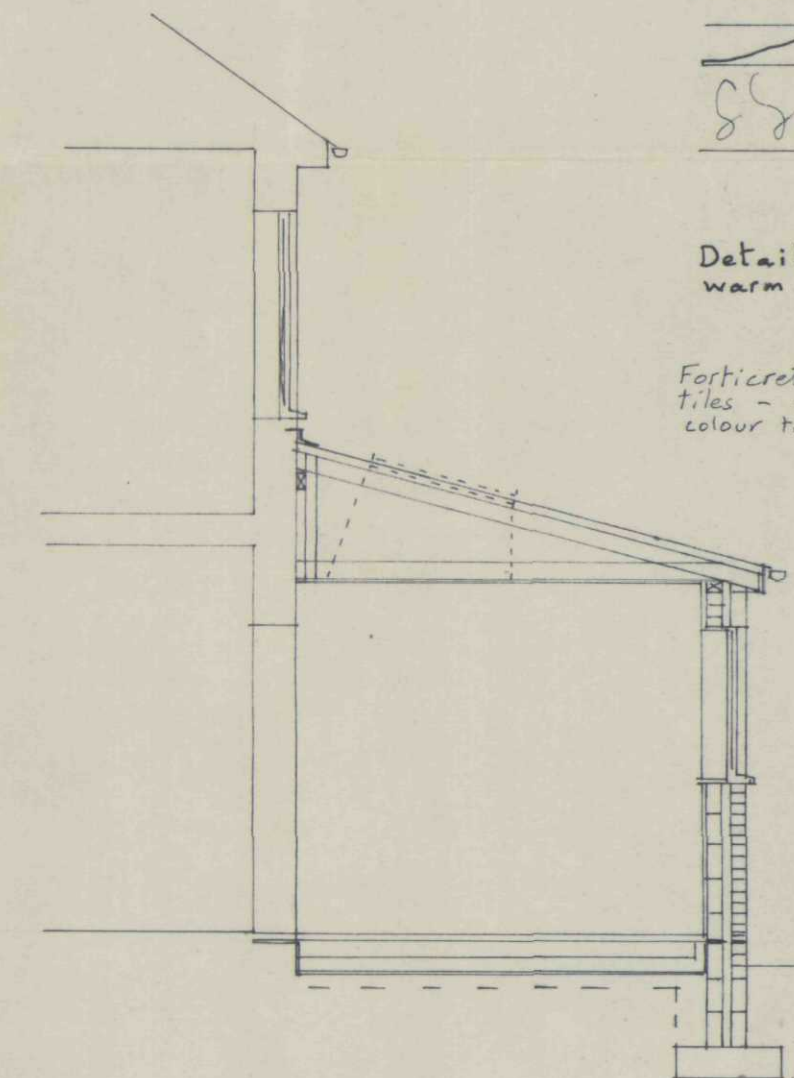


Section


1340 x 980
rooflights

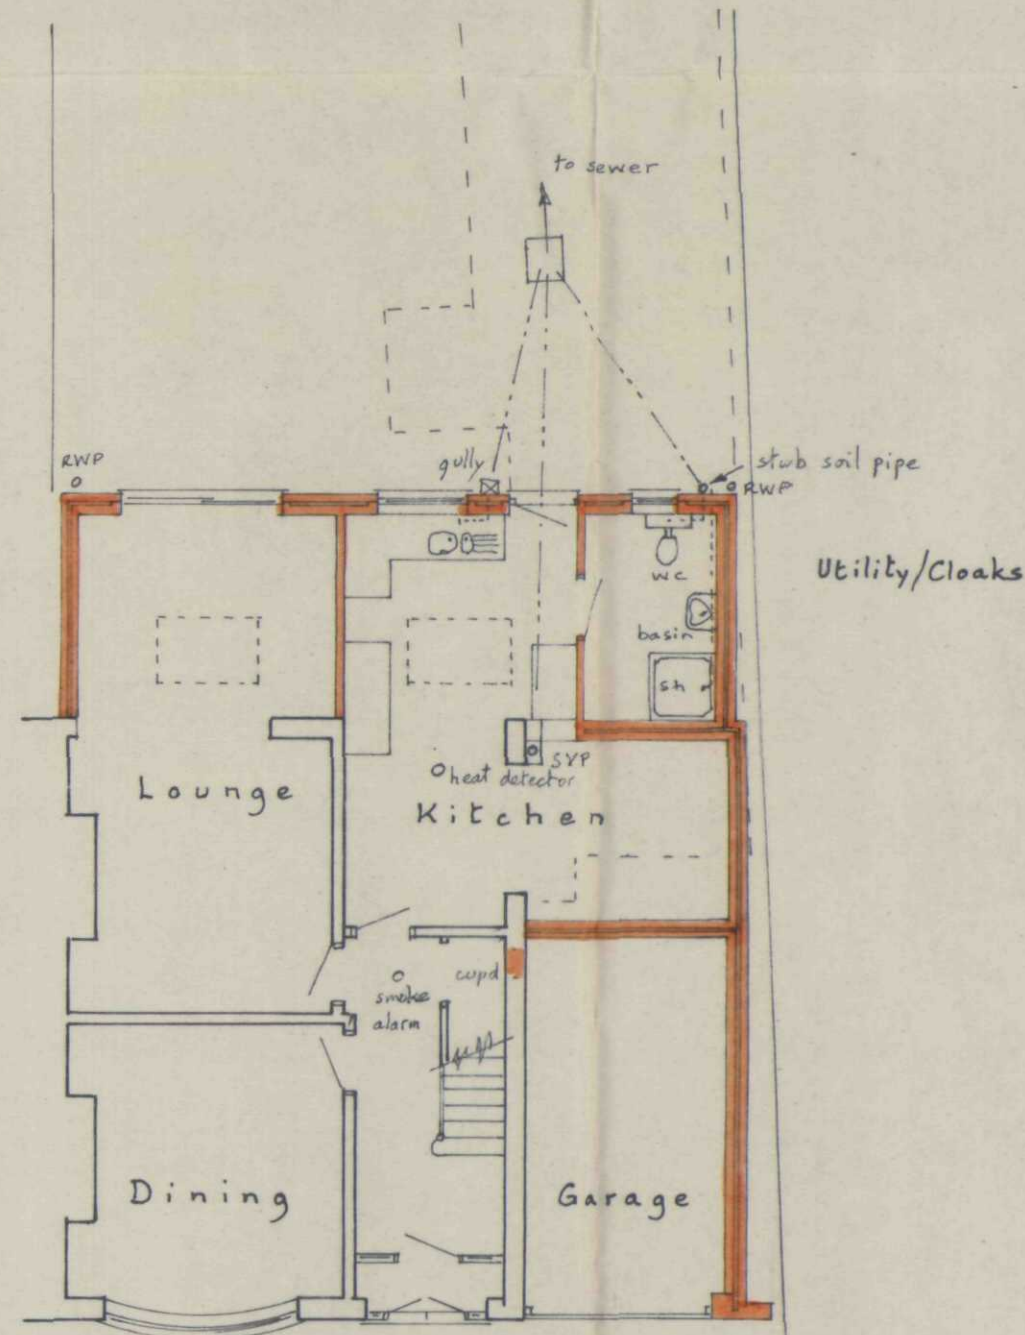

Ground Floor

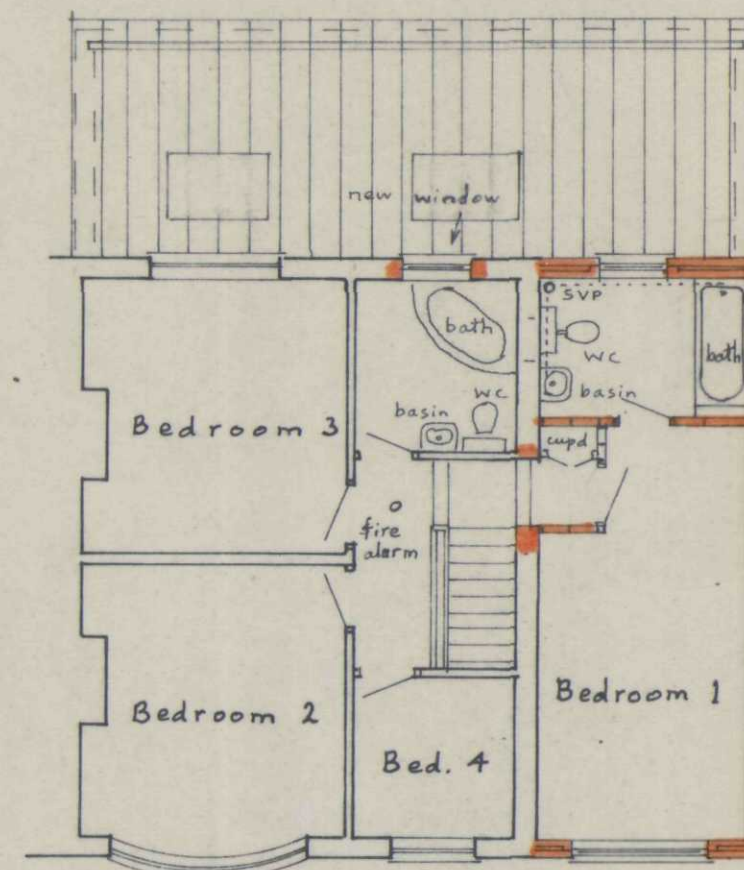

First Floor

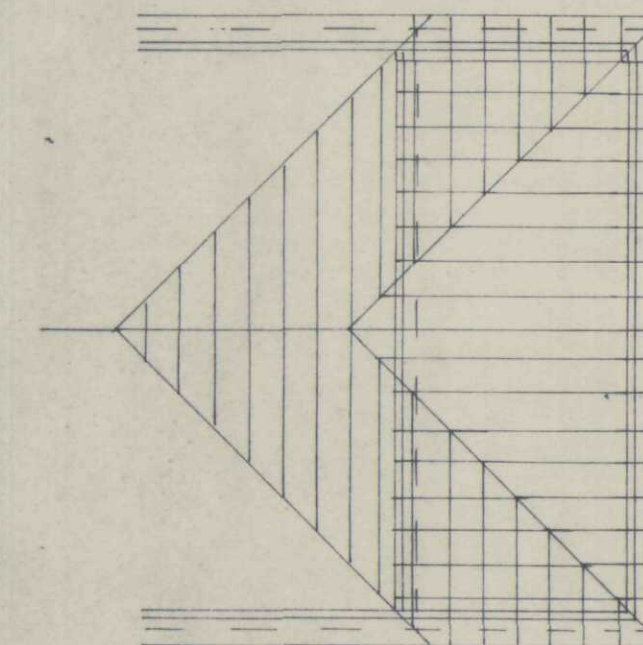

Roof

DETERMINED
PLAN

SHDC
Planning & Development
03 AUG 2004
Ref: 1052/04

Mr. and Mrs. I. Young
32, Hall Street, CROWLAND.
Side and Rear Extension.

Written dimensions to be used in preference to scaled, and all measurements to be verified by checking on site.	Scale 1:100 1:50
Local Authority Ref. Planning	Drawing No. 240721
Building Regulations	Date July 2004

A. ROFFE
BUILDING DESIGN & PLANS
1, Green Lane,
SPALDING, Lincs. PE11 2YB
Tel: 01775-723 680 ©