

Notes
Dimensions to be verified on site. Figured dimensions to take preference to those scaled; do not scale from drawings. All discrepancies to be clarified with project Architect.
This drawing is the property and copyright of place : architecture and is issued on the condition it is not reproduced, retained or disclosed to any unauthorised person(s), either wholly or in part without the written consent of place : architecture.
Ordnance Survey material is used with the permission of The Controller of the HMSO, © Crown Copyright AR 159870.

Revisions		
Rev	Date	Text
A	22/10/2010	Logo added to sign
B	16/11/2010	Dimensions added




SOUTH-EAST ELEVATION 1 : 50

SHDC
Planning & Development
21 DEC 2010
Ref: 1052-10

Client	J & N Holdings
Project	Crease Drove, Crowland
Drawing	Elevation Signage
Date	Oct 2010
Scale	1:50 @ A3
Dwg. no.	P410 - L(2)102B

place : architecture

26 Westgate Lincoln LN1 3BD
t: 01522 546362 e: info@place-architecture.co.uk

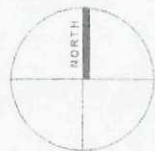

Crowland Industrial Centre

Drain

Depot

Mast

Drain

HARVESTER WAY

Notes
Dimensions to be verified on site. Figured dimensions to take preference to those scaled; do not scale from drawings. All discrepancies to be clarified with project Architect.
This drawing is the property and copyright of place : architecture and is issued on the condition it is not reproduced, retained or disclosed to any unauthorised person(s), either wholly or in part without the written consent of place : architecture.
Ordnance Survey material is used with the permission of The Controller of the HMSO, © Crown Copyright AR 1990/0.

Revisions

Rev	Date	Text
A	30/10/09	Entrance amendment
B	03/11/09	General amendment
C	06/11/09	Site approach amended
D	09/11/09	Site approach amended
E	09/12/09	Site approach amended

SHDC
Planning & Development
21 DEC 2010
Ref: 1052-10


PLANNING

Client Custom Fencing
Project Crease Drove, Crowland
Drawing Site Location Plan

Date June 2009
Scale 1:1250 @ A3
Dwg. no. P410 - P001E

place : architecture


26 Westgate Lincoln LN1 3BD
t: 01522 546362 e: info@place-architecture.co.uk

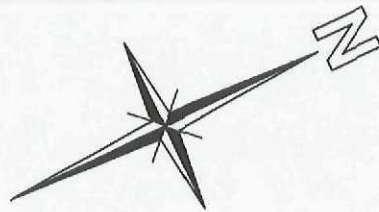

--- SURFACE WATER DRAINAGE
--- FOUL WATER DRAINAGE

Notes
Dimensions to be verified on site. Figured dimensions to take preference to those scaled; do not scale from drawings. All discrepancies to be clarified with project architect.
This drawing is the property and copyright of place : architecture and is issued on the condition it is not reproduced, retained or disclosed to any unauthorised person(s), either wholly or in part without the written consent of place : architecture.
Ordnance Survey material is used with the permission of The Controller of the HMSO, © Crown Copyright AR 159570.

Revisions		
Rev	Date	Text
A	28/07/09	Drawing amended in line with clients comments
B	03/08/09	Drawing amended in line with clients comments Planning Issue
C	05/08/09	Drawing amended in line with clients comments
D	22/09/09	Amended in line with I.D.B comments
E	30/10/09	Entrance amended
F	03/11/09	Entrance and hard-standing amended
G	06/11/09	Site approach amended
H	09/11/09	Site approach amended
I	09/12/09	Surface treatment notes added

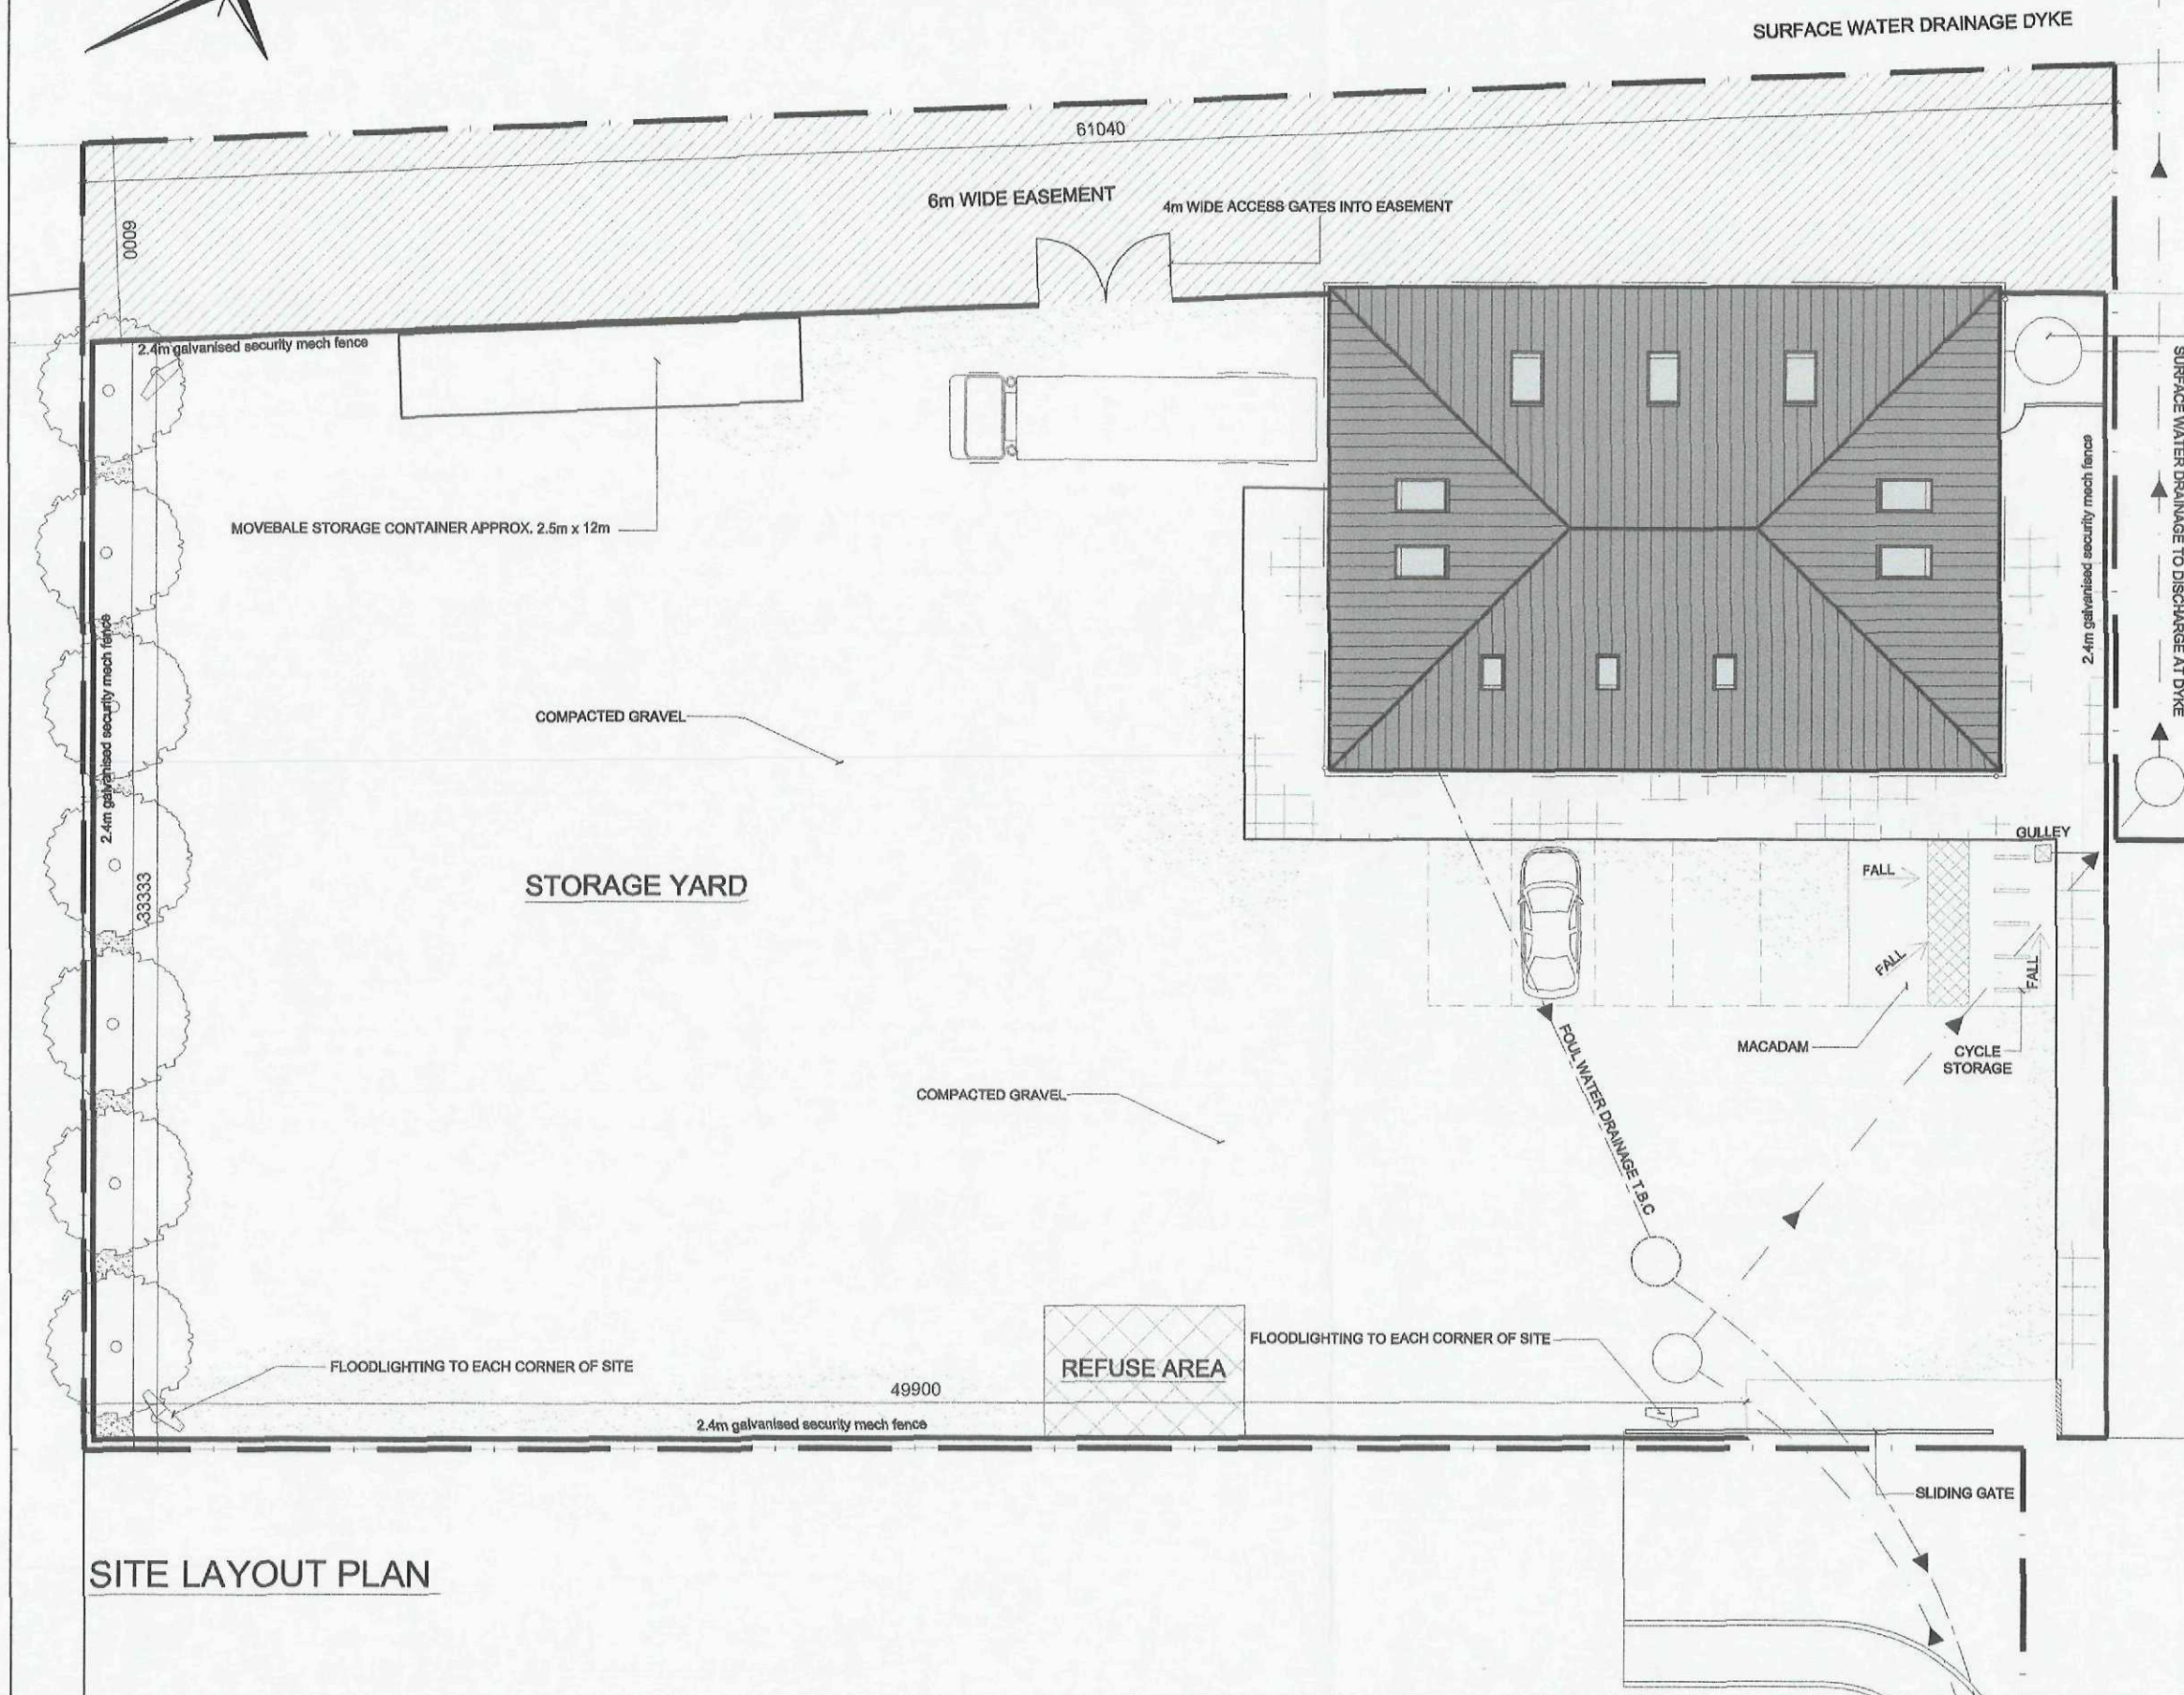

SHDC
Planning & Development
21 DEC 2010
Ref: 1052-10

PLANNING

Client J & N Holdings
Project Crease Drove, Crowland
Drawing Site Layout Plan

Date July 2009
Scale 1:200 @ A3
Dwg. no. P410 - P002I


place : architecture

26 Westgate Lincoln LN1 3BD
t: 01522 546362 e: info@place-architecture.co.uk

SITE LAYOUT PLAN

CEMENT

4m WIDE ACCESS GATES INTO EASEMENT

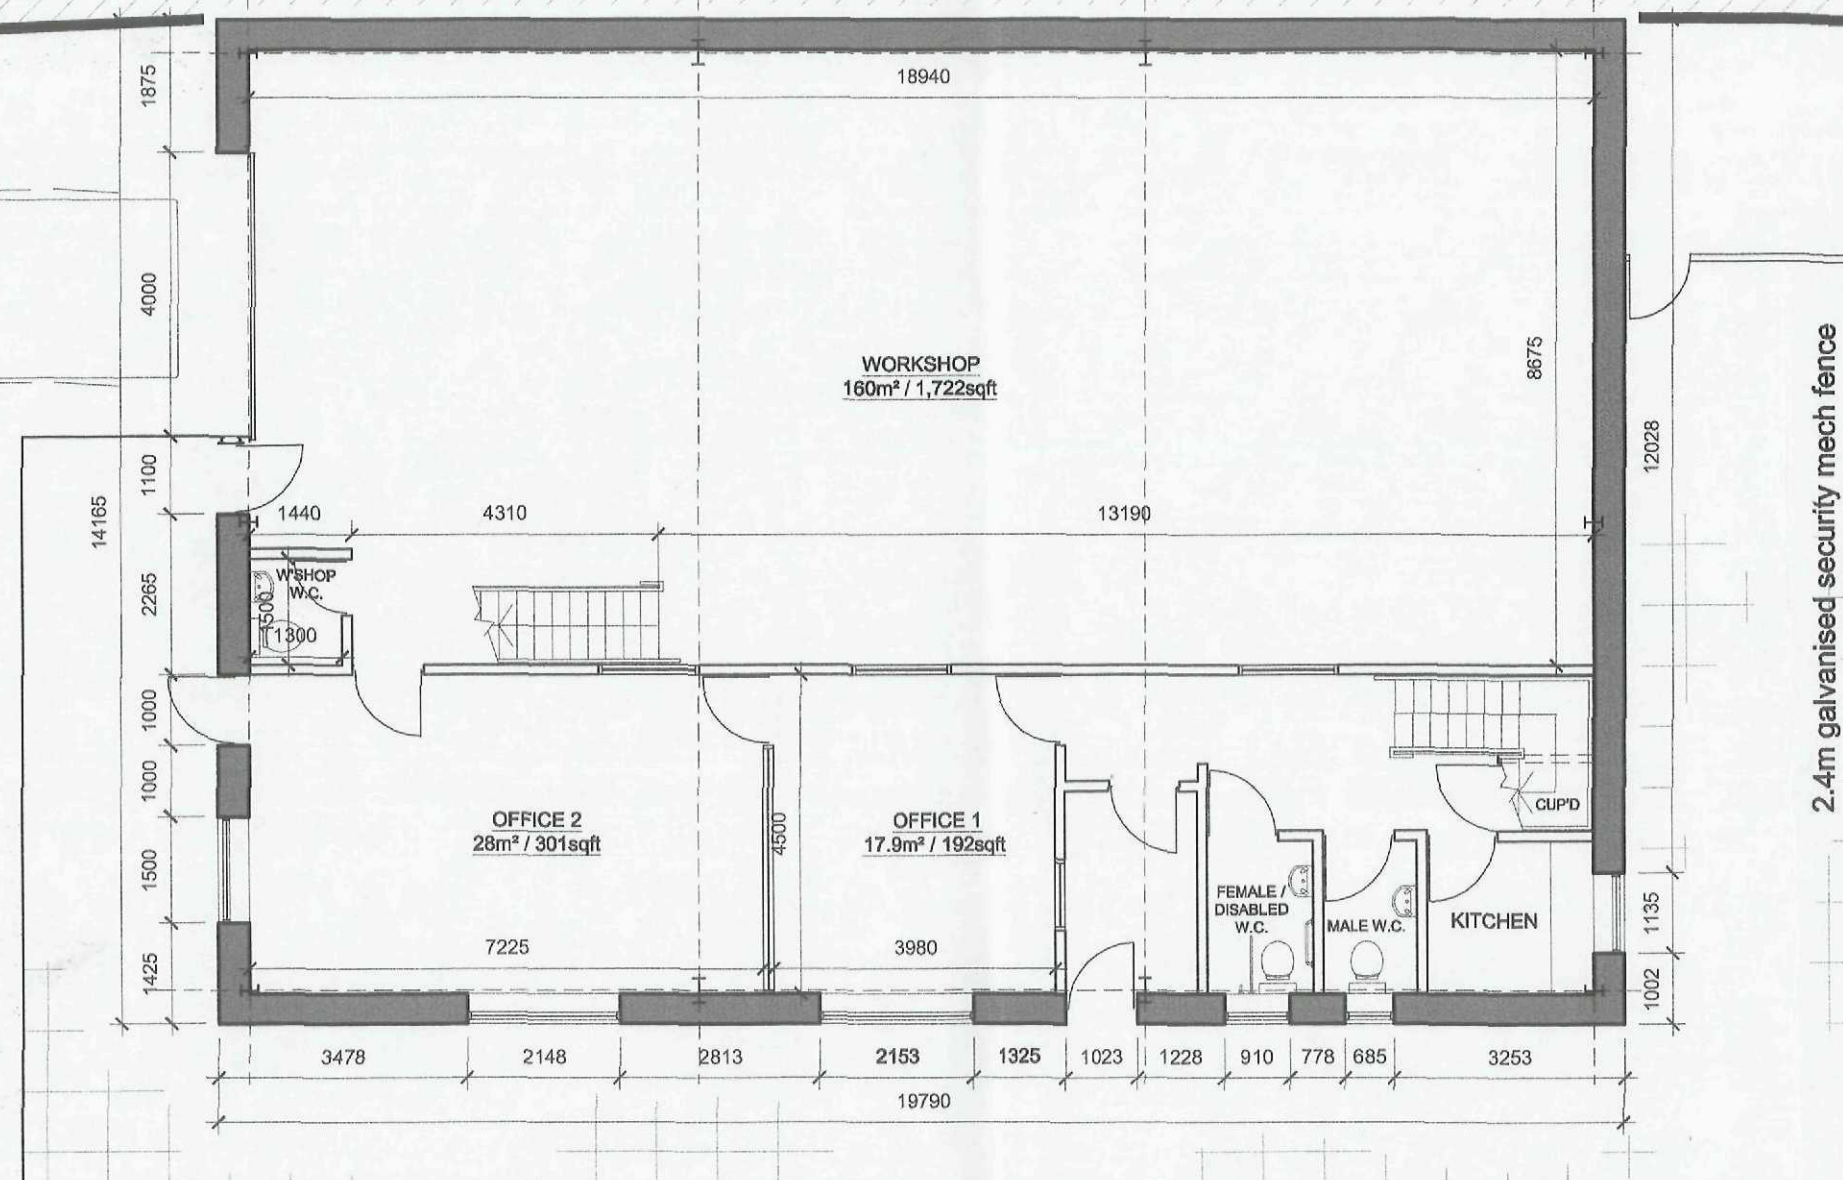

Notes
 Dimensions to be verified on site. Figured dimensions to base preference to those scaled; do not scale from drawings. All discrepancies to be clarified with project Architect.
 This drawing is the property and copyright of place : architecture and is issued on the condition it is not reproduced, retained or disclosed to any unauthorised person(s), either wholly or in part without the written consent of place : architecture.
 Ordnance Survey material is used with the permission of The Controller of the HMSO, © Crown Copyright AR 158670.

Revisions		
Rev	Date	Text
A	28/07/09	Drawing amended in line with clients comments
B	03/08/09	Drawing amended in line with clients comments
C	06/11/09	Planning issue
D	16/11/09	Internal spaces handed
E	16/11/09	General amendments

H

2.4m galvanised security mech fence

SHDC
 Planning & Development
 21 DEC 2010
 Ref: 1052-10

PLANNING

Client J & N Holdings
 Project Crease Drove, Crowland
 Drawing Ground Floor Plan


Date July 2009
 Scale 1:100@ A3
 Dwg. no. P410 - P003E

GROUND FLOOR PLAN

place : architecture
 26 Westgate Lincoln LN1 3BD
 t: 01522 546362 e: info@place-architecture.co.uk

Notes
 Dimensions to be verified on site. Figured dimensions to take preference to those scaled; do not scale from drawings. All discrepancies to be clarified with project Architect.
 This drawing is the property and copyright of place : architecture and is issued on the condition it is not reproduced, retained or disclosed to any unauthorised person(s), either wholly or in part without the written consent of place : architecture.
 Ordnance Survey material is used with the permission of The Controller of the HMSO, © Crown Copyright AR 100070.

Revisions		
Rev	Date	Text
A	28/07/09	Drawing amended in line with clients comments
B	03/08/09	Drawing amended in line with clients comments Planning Issue
C	06/11/09	Internal spaces handed
D	16/11/09	General amendments
E	16/11/09	General amendments

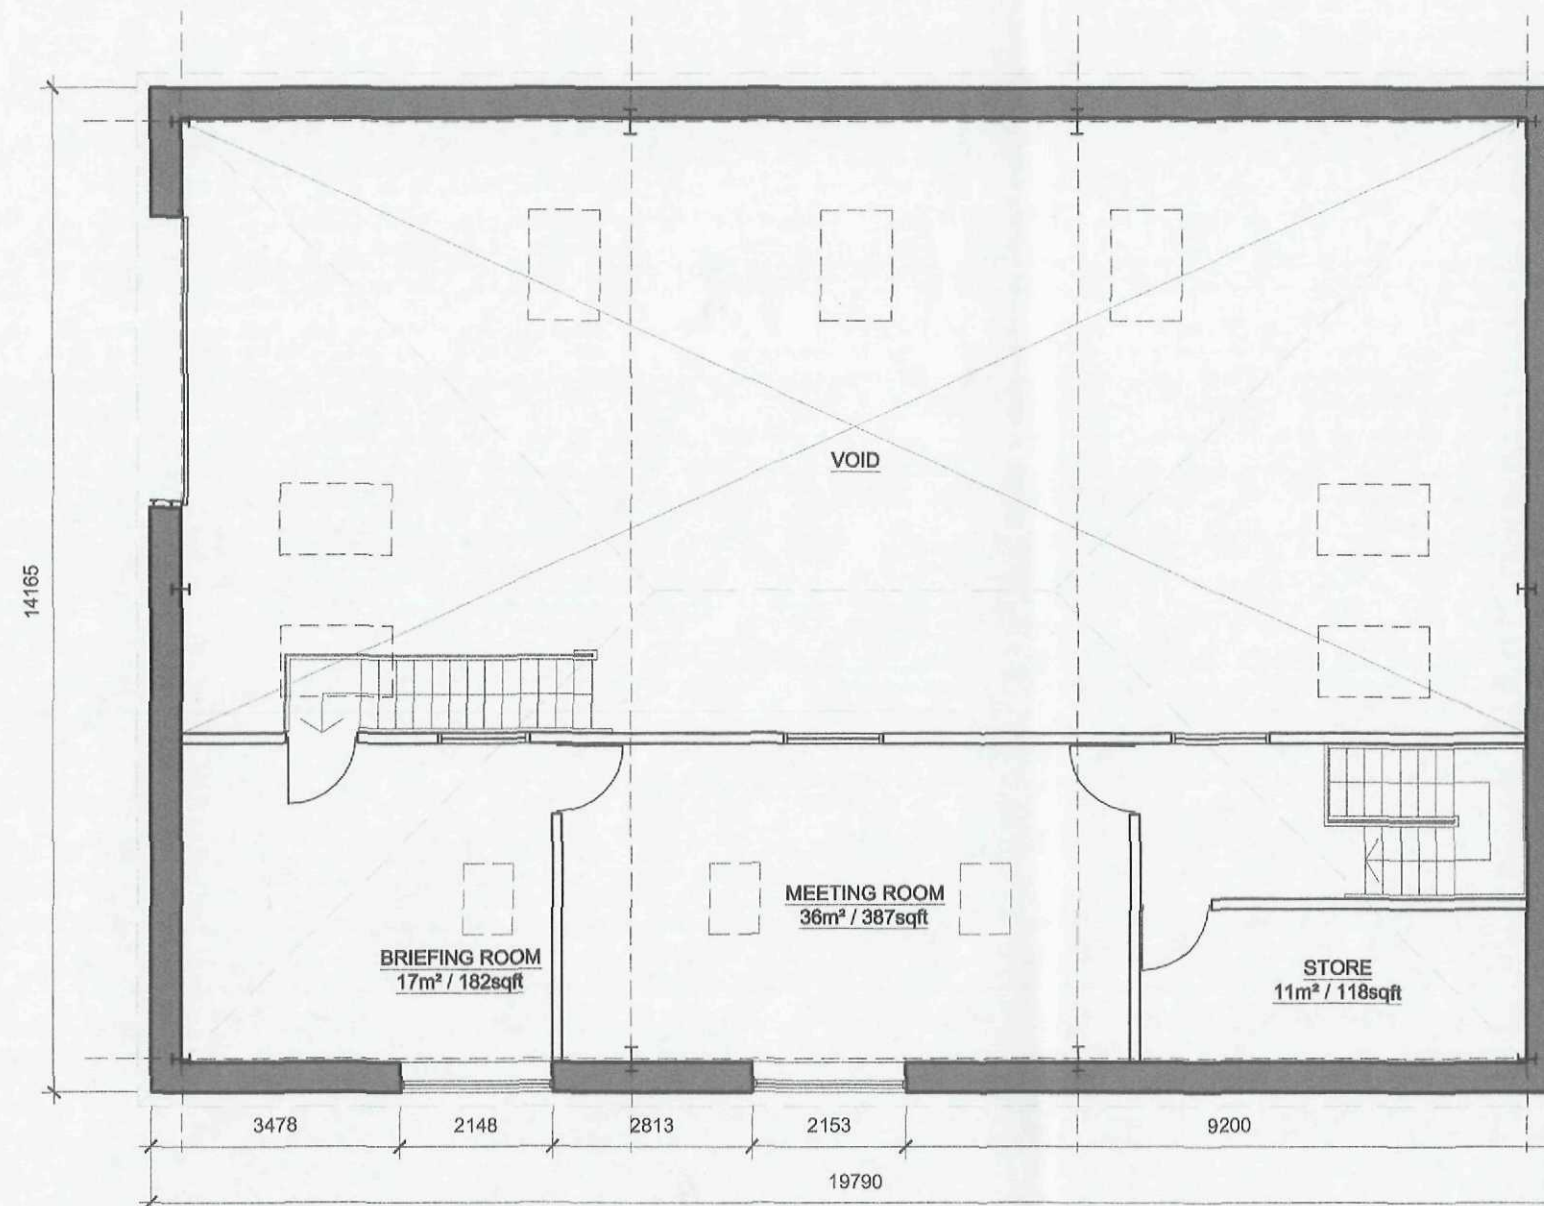

FIRST FLOOR PLAN

SHDC
 Planning & Development
 21 DEC 2010
 Ref: 1052-10

PLANNING

Client	J & N Holdings
Project	Crease Drove, Crowland
Drawing	First Floor Plan
Date	July 2009
Scale	1:100@ A3
Dwg. no.	P410 - P004E